


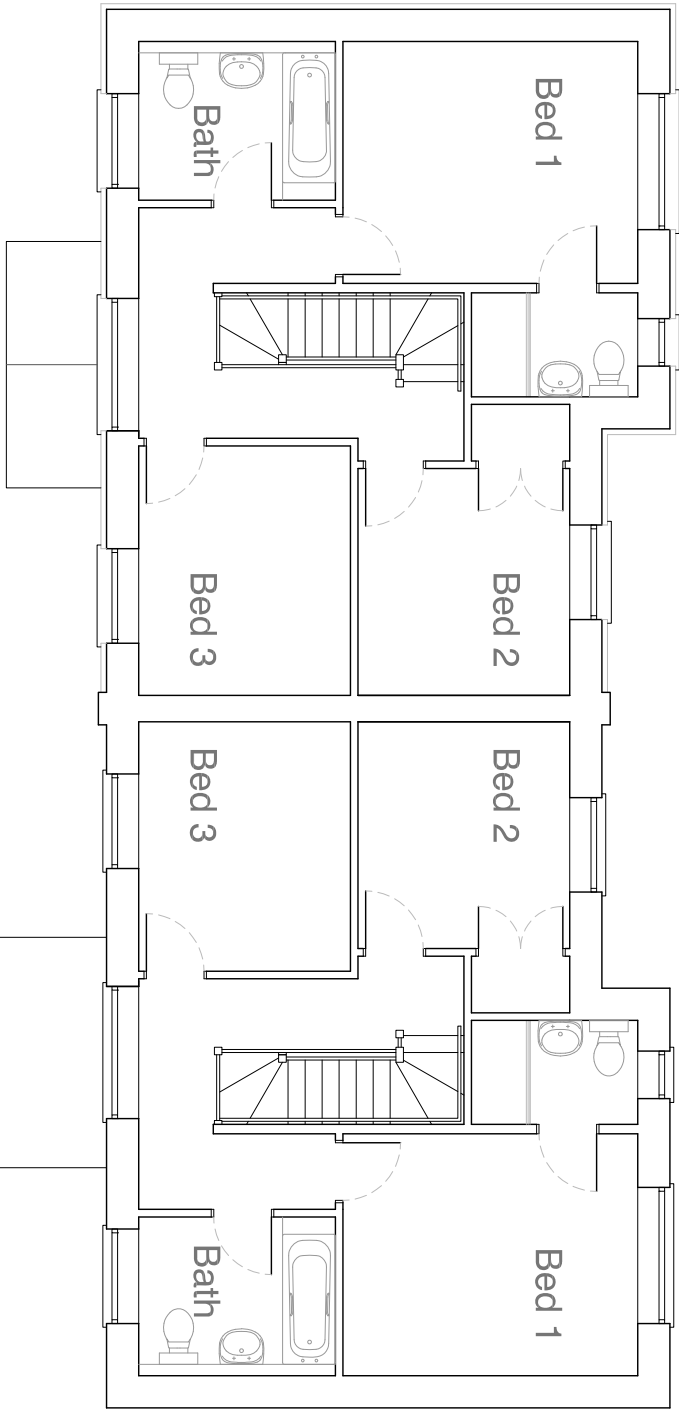


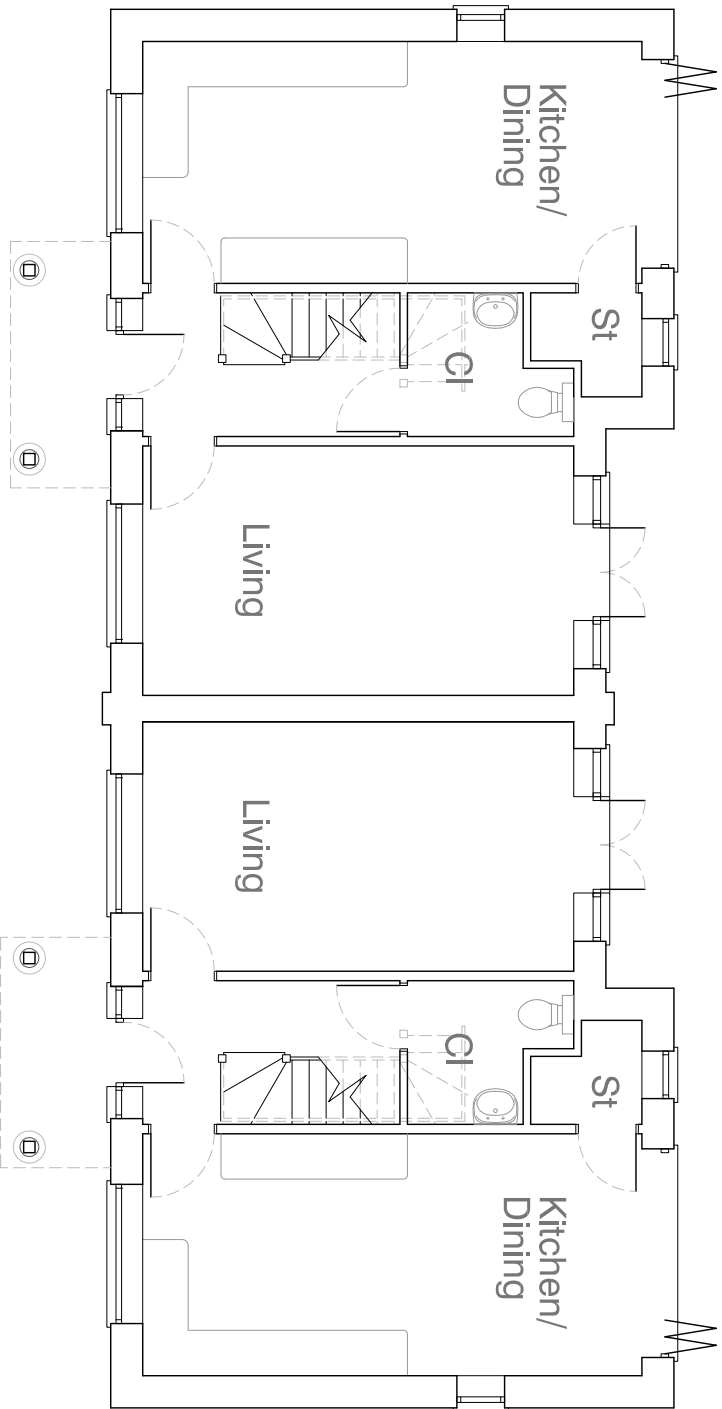

First Floor Plan: Scale 1:100

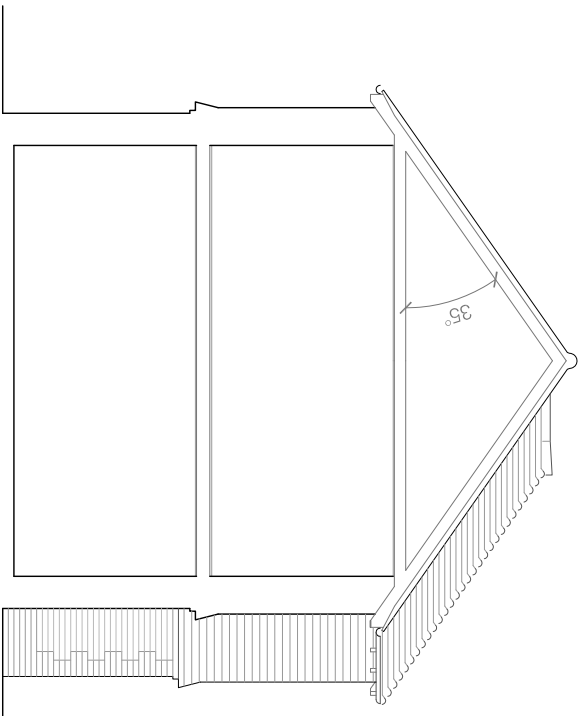

Ground Floor Plan: Scale 1:100

 

Typical Cross Section: Scale 1:100



notes

Permission is granted to scale from this drawing for the purpose of Local Authority Planning Approval only. In all other cases DO NOT scale from this drawing. Please contact this office for any additional information required.

Contractors, Sub-Contractors and Suppliers are to check all relevant dimensions, levels and details of the site and any existing buildings before commencing any shop drawings or building work. Any discrepancies should be reported to this office.

This drawing must be read in conjunction with all related drawings and documents relevant to this project, including those prepared by appointed consultants, specialists and sub-contractors etc.

This drawing is the copyright of **RDV a Design**.

revisions

A materials altered

02/05/2018

**RDV a Design**

9 Oak End | Arundel | West Sussex

Tel: 01903 884013

project

Land Behind Tulley Cottages  
Toddington Lane  
Littlehampton West Sussex

drawing

Plots Two and Three One

Floor Plans and Typical Cross Section

Revisions to Consent LU/251/15/PL

| scale  | date              | rev |
|--------|-------------------|-----|
| 1:100  | @ A3 January 2018 |     |
| job no | drawing no        | rev |
| 17110  | 02.02             | A   |