




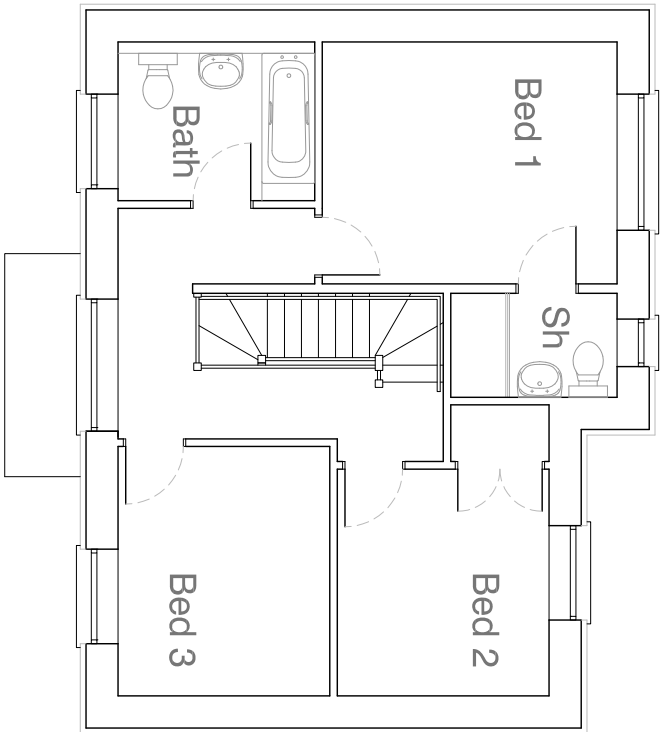


First Floor Plan: Scale 1:100

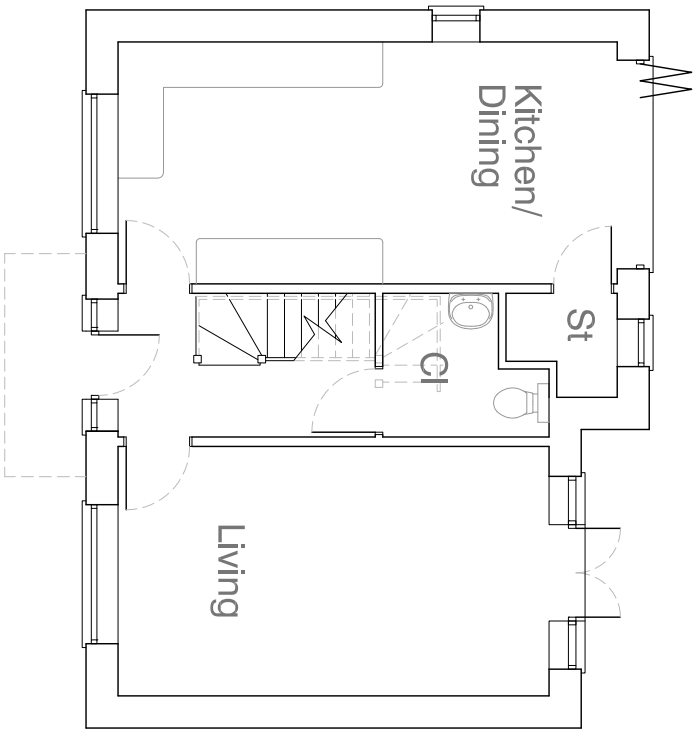


Ground Floor Plan: Scale 1:100

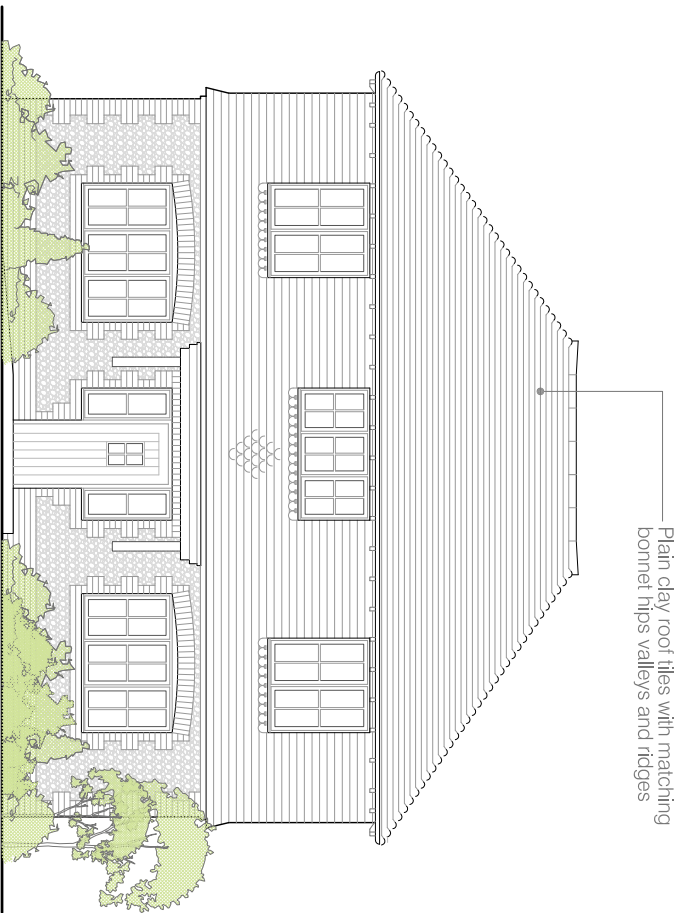


North Elevation: Scale 1:100

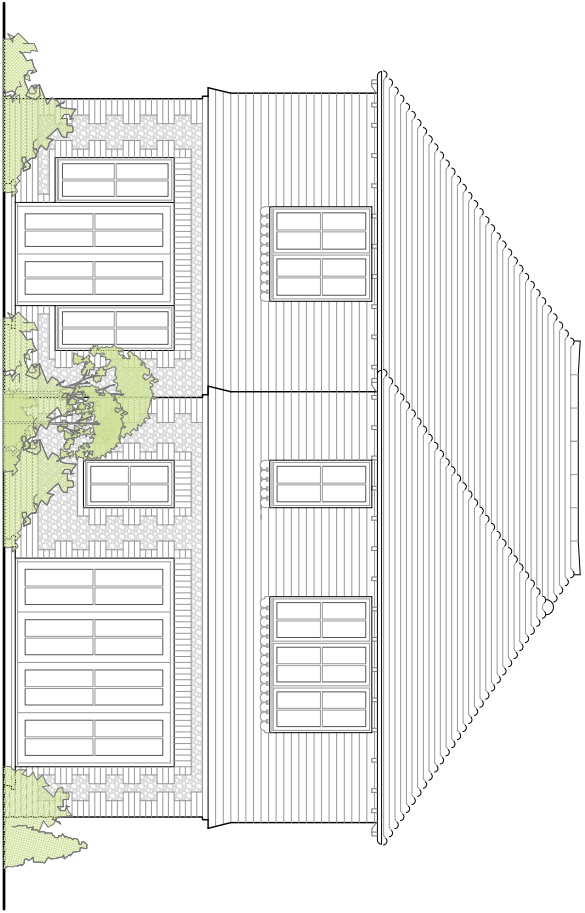

South Elevation: Scale 1:100

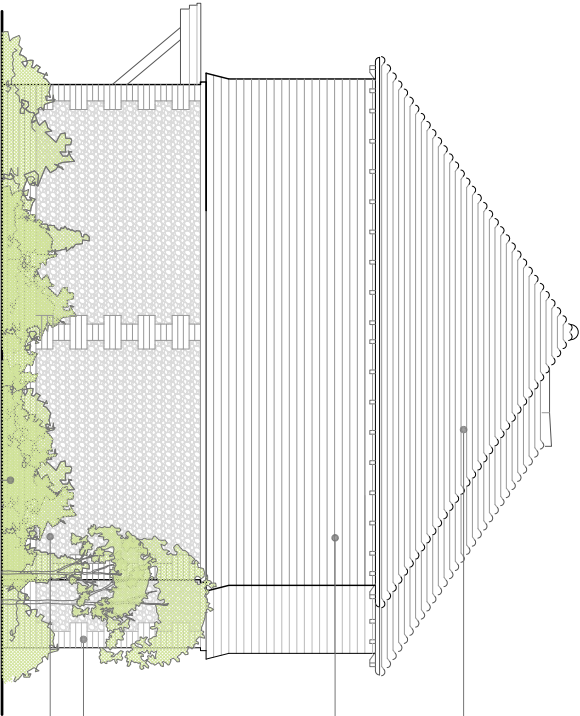

West Elevation: Scale 1:100

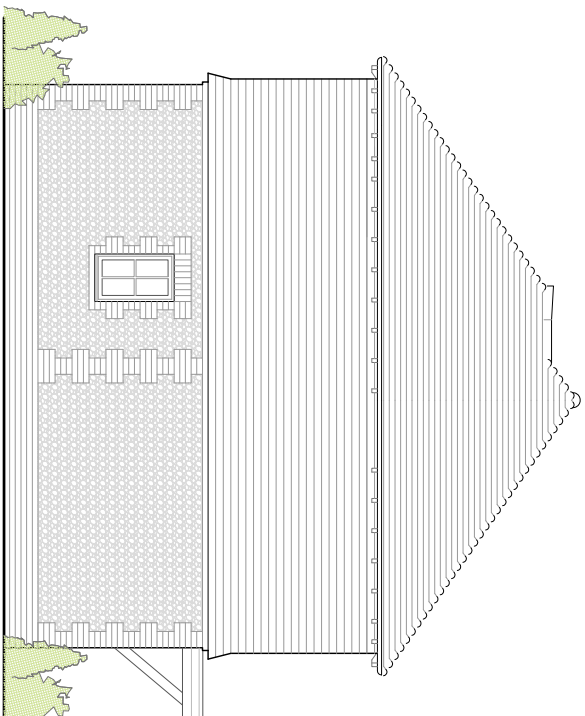

East Elevation: Scale 1:100

notes

Permission is granted to scale from this drawing for the purpose of local authority Planning Approval only. In all other cases DO NOT scale from this drawing. Please contact this office for any additional information required.

Contractors, Sub-Contractors and Suppliers are to check all relevant dimensions, levels and details of the site and any existing buildings before commencing any shop drawings or building work. Any discrepancies should be reported to this office.

This drawing must be read in conjunction with all related drawings and documents relevant to this project, including those prepared by appointed consultants, specialists and sub-consultants etc.

This drawing is the copyright of RDV a Design

revisions

A materials added	17/03/2018
B materials altered	02/05/2018

RDV a Design

9 Oak End | Arundel | West Sussex

Tel: 01903 884013

project
Land Behind Tulley Cottages
Toddington Lane
Littlehampton West Sussex

drawing

Plot One

Floor Plans and Elevations

Revisions to Consent LU/251/15/PL

scale	date
1:100 @ A3	February 2018
job no	drawing no
17110	02.06