




Scale Bar 1:50

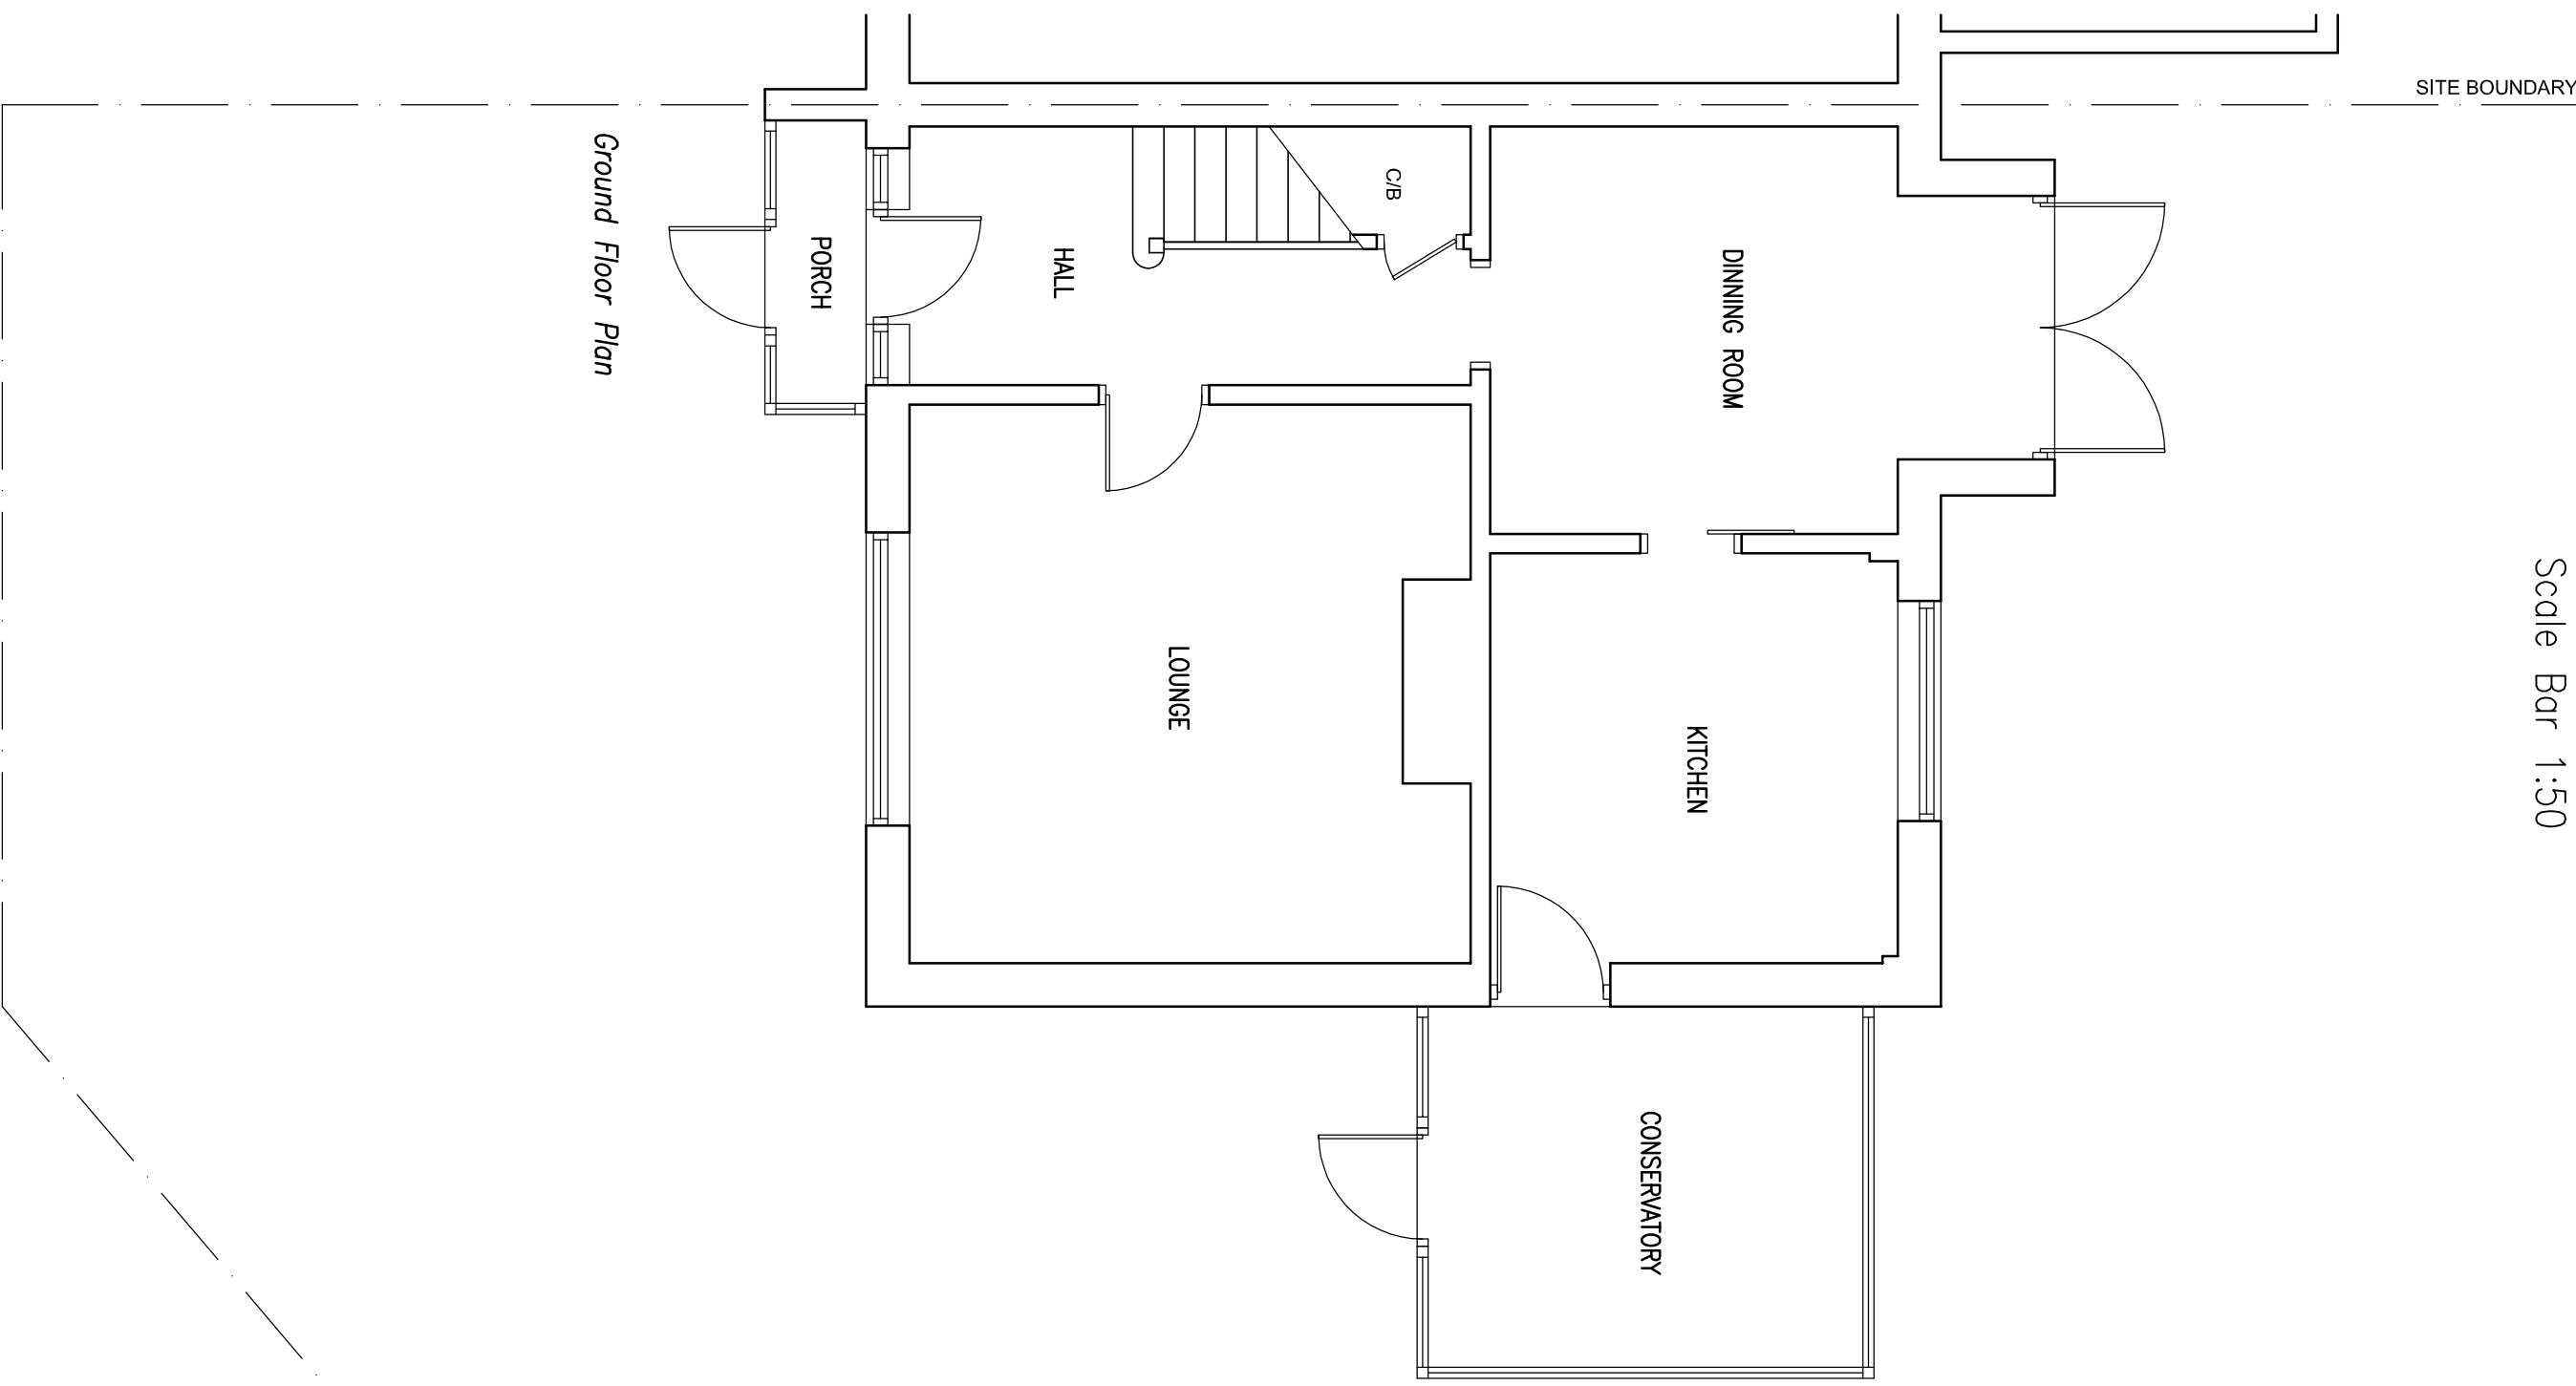


Ground Floor Plan

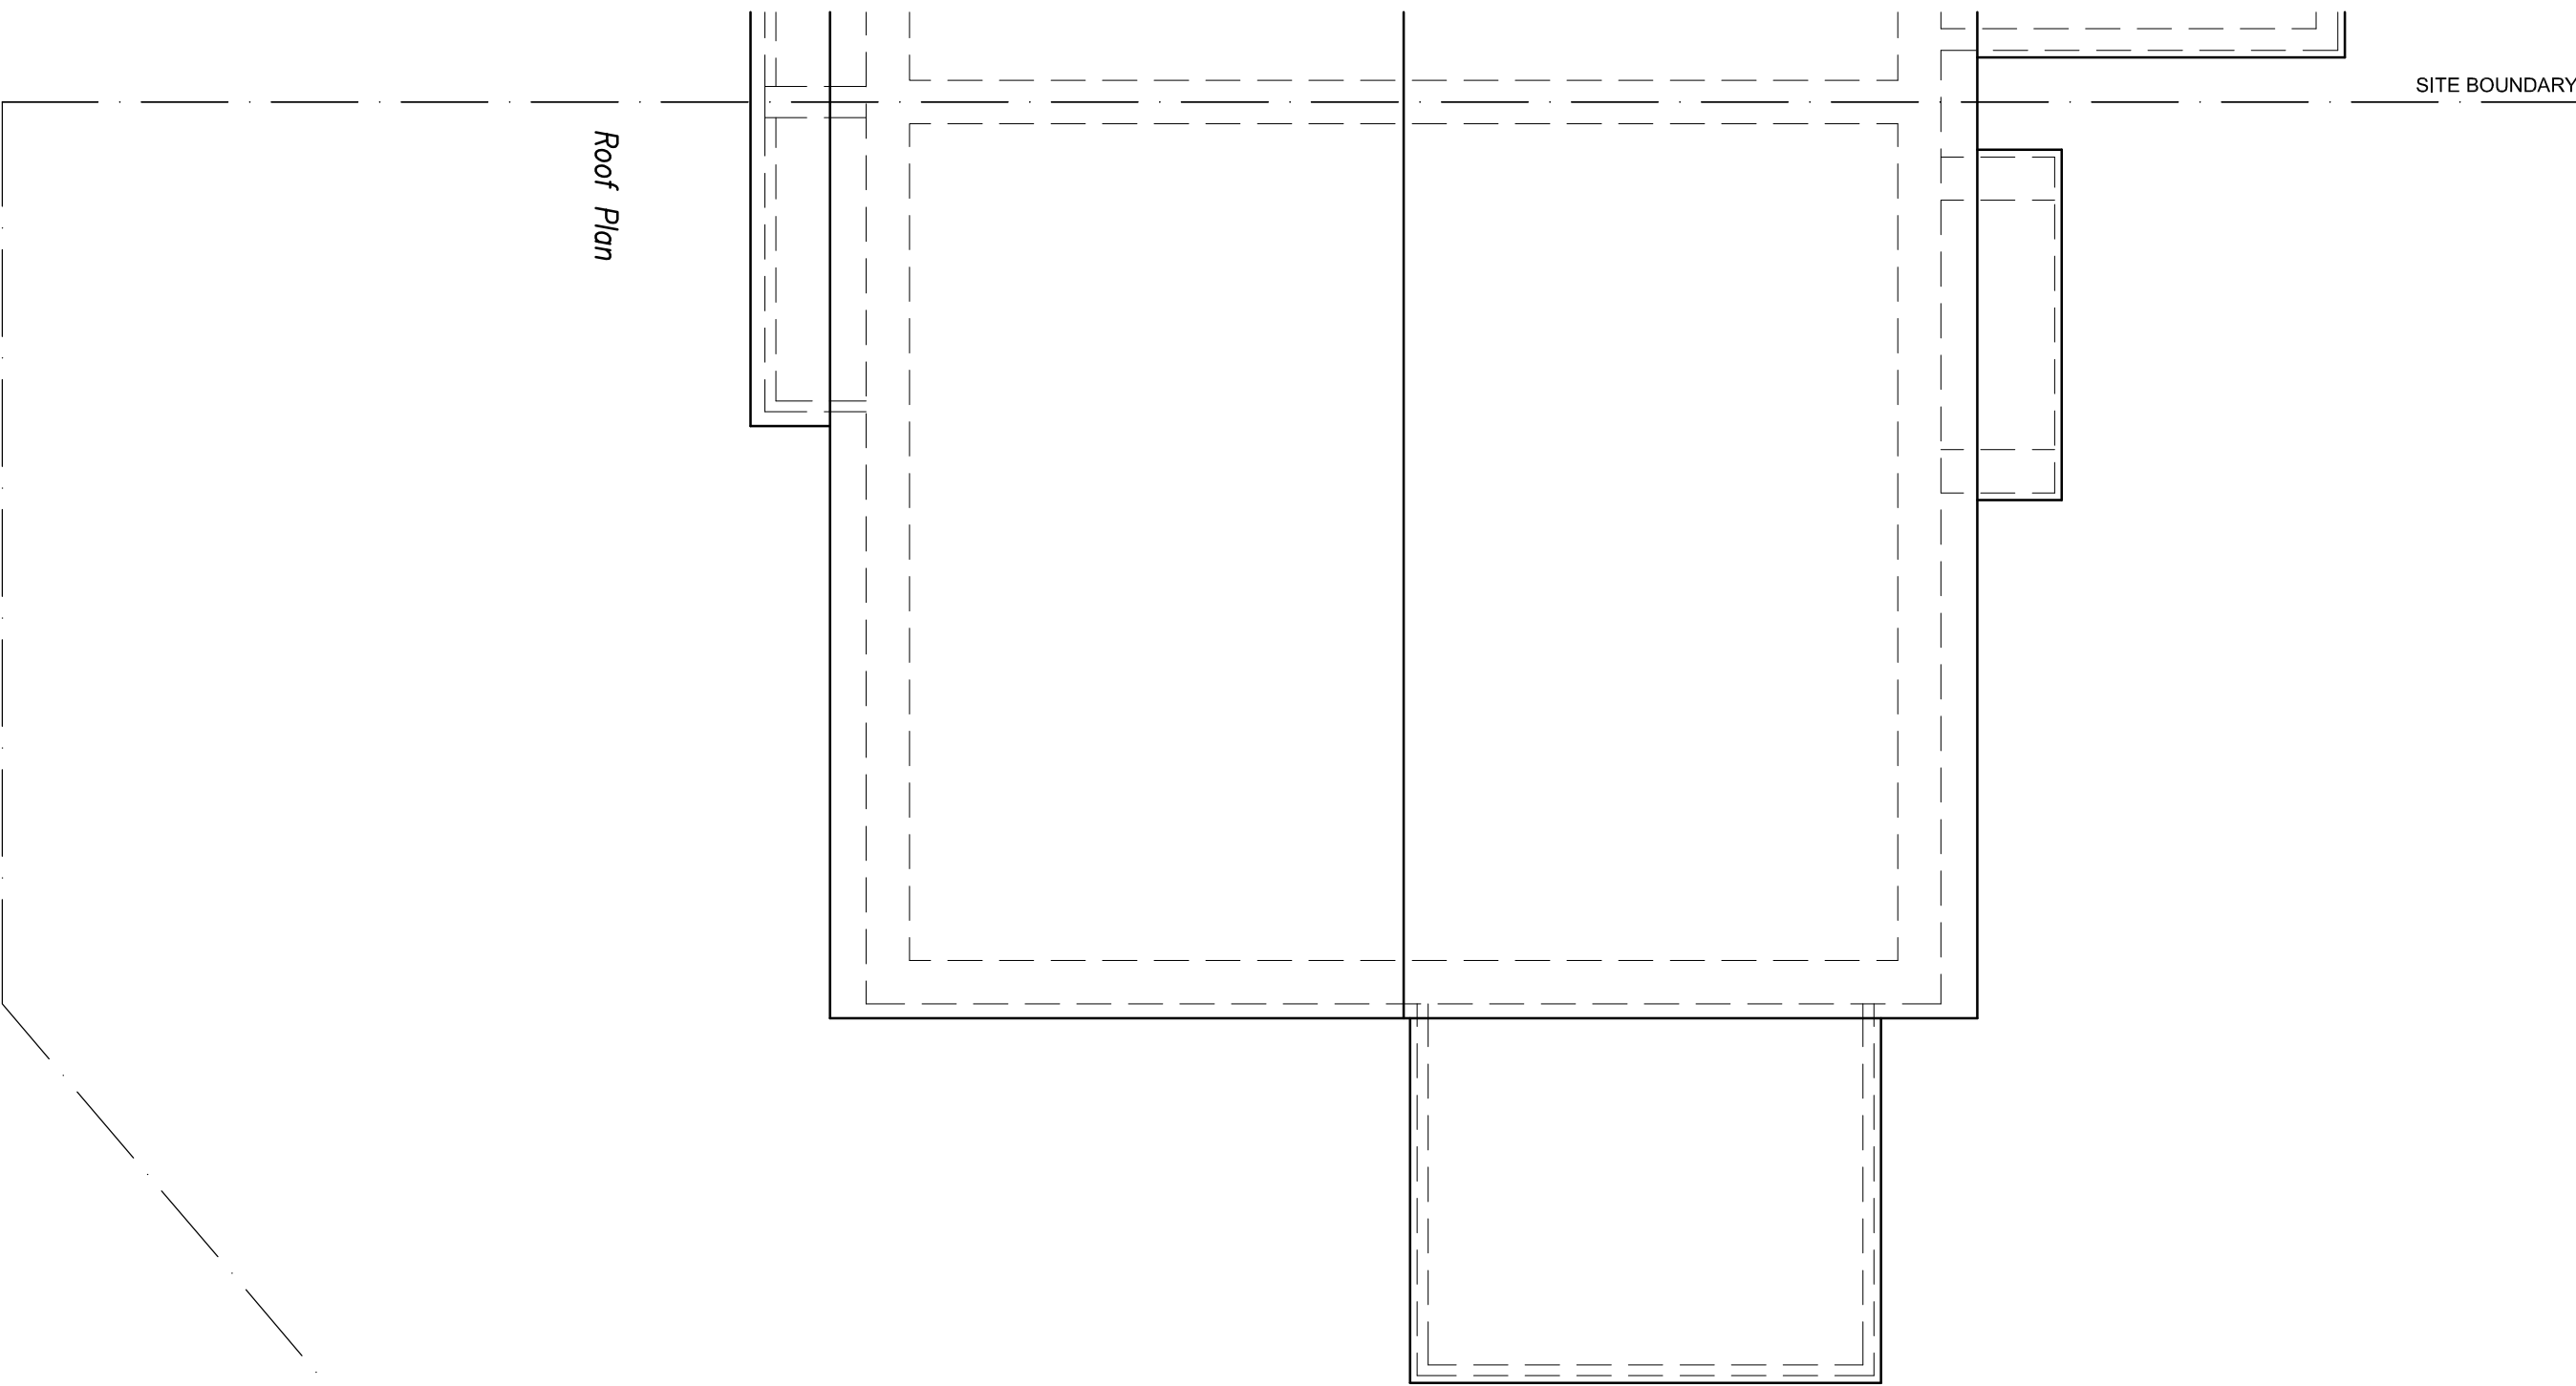


Roof Plan

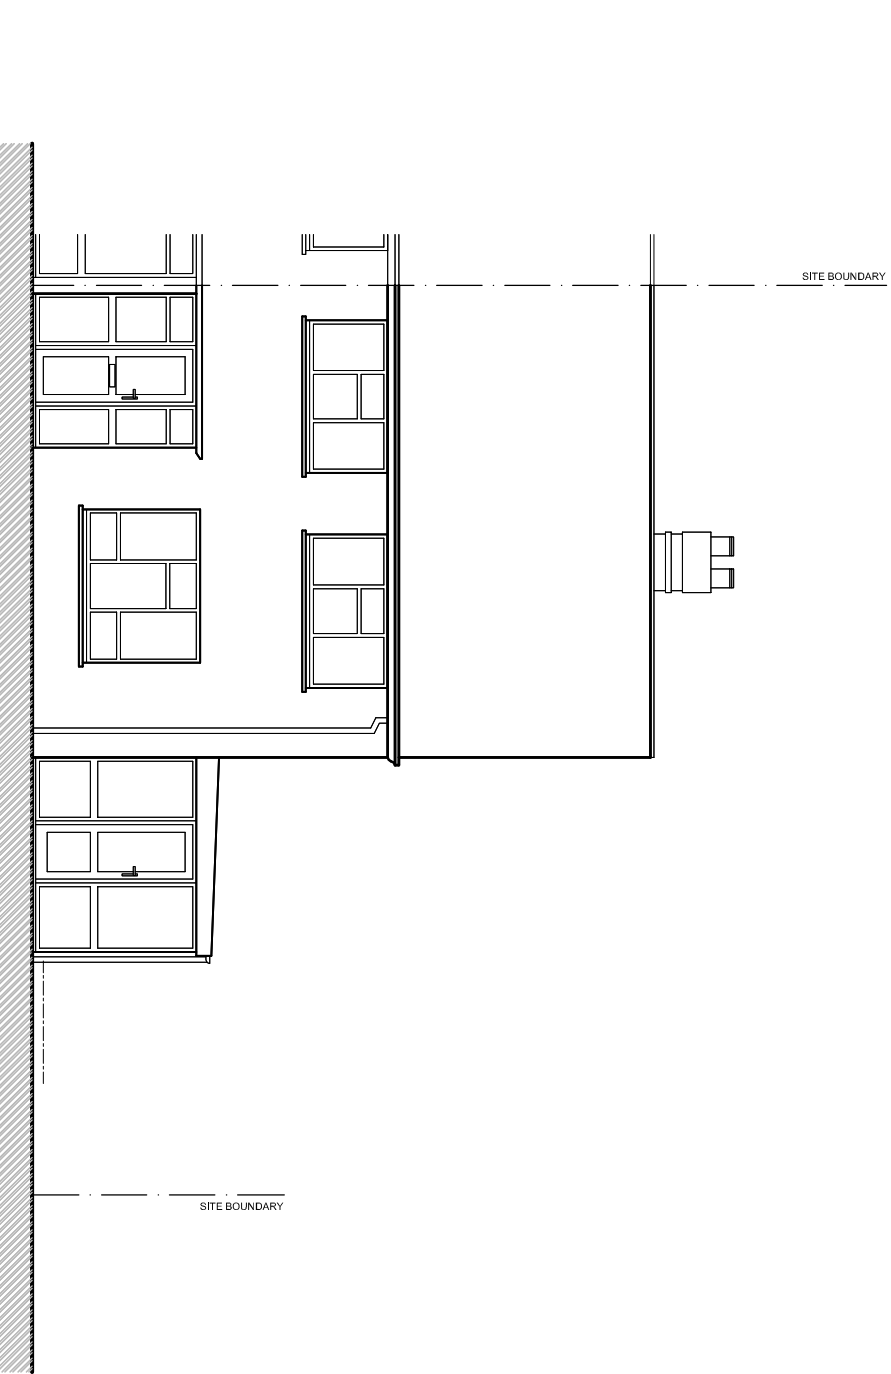

FRONT ELEVATION (SOUTH)

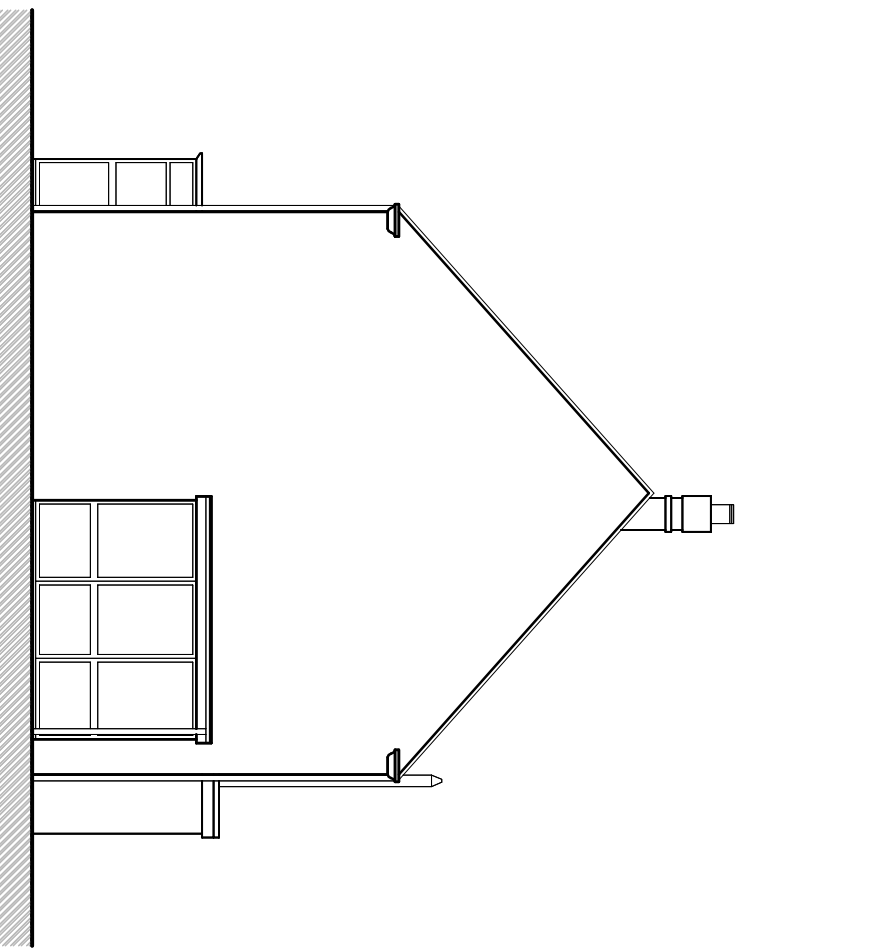

SIDE ELEVATION (EAST)

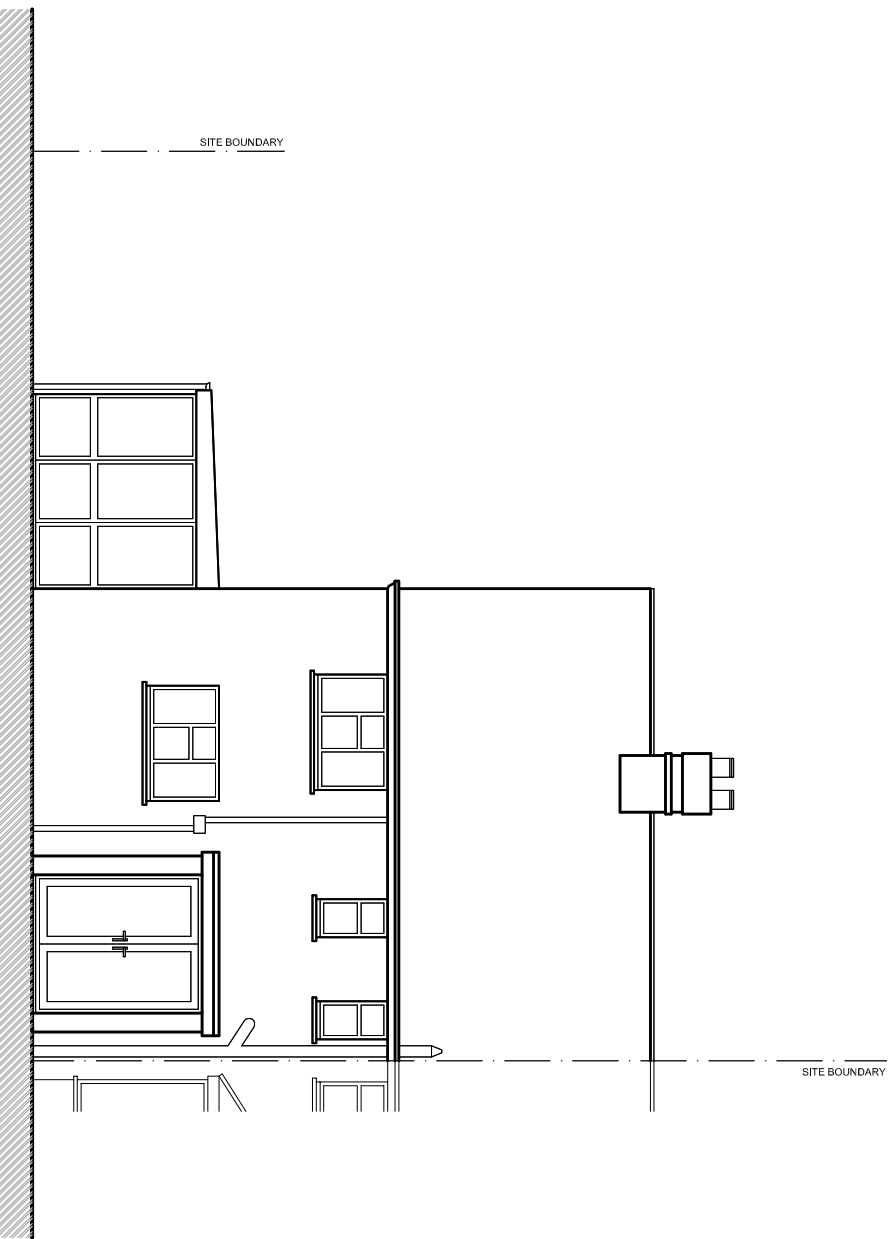

REAR ELEVATION (NORTH)

Copyright reserved.
This drawing may only be used for the client and location specified in the title block. It may not be copied or reproduced in any form without the written permission of the architect. The works shown have been drawn for submission to the local planning authority and are not to be used for construction.
1. No works shall commence until planning approval has been given by the local authority.
2. No works to commence without either full plans building control approval or a building notice served with the local authority.
3. The dimensions indicated are approximate and subject to site checks by the contractor prior to commencement.
4. I accept no responsibility for any unknown factors which either preclude the works from construction or add additional costs, ie location of public sewers and underground services, abnormal foundation designs, due to trees, ground conditions or any underground structure or obstruction. condition of the existing building.

Notes

	INITIAL APPLICATION		12/02/21
REV	DESCRIPTION		DATE
CLIENT	MR & MRS BURCHELL		
PROJECT	2 MEADOW WAY LITTLEHAMPTON BN17 8BW		
DRAWN BY	EXISTING FLOOR PLANS AND ELEVATIONS		

STATUS	APPLICATION	SCALE	DATE	REV. No	REVISION
1:100 1:50	March 2021	3353/11			