



NOTES:


1. All dimensions are in mm and must be checked on site and not scaled from this drawing.
2. Drawings are to be read in conjunction with accompanying documents.
3. Any errors or inaccuracies should be brought to the attention of Amber Living.

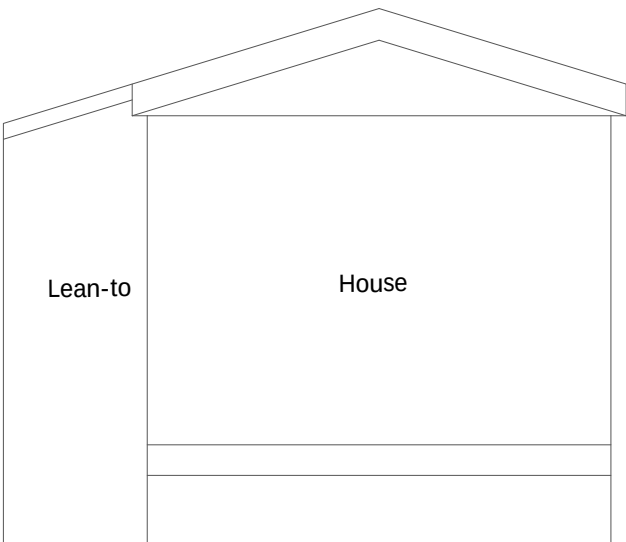

Existing Rear Elevation

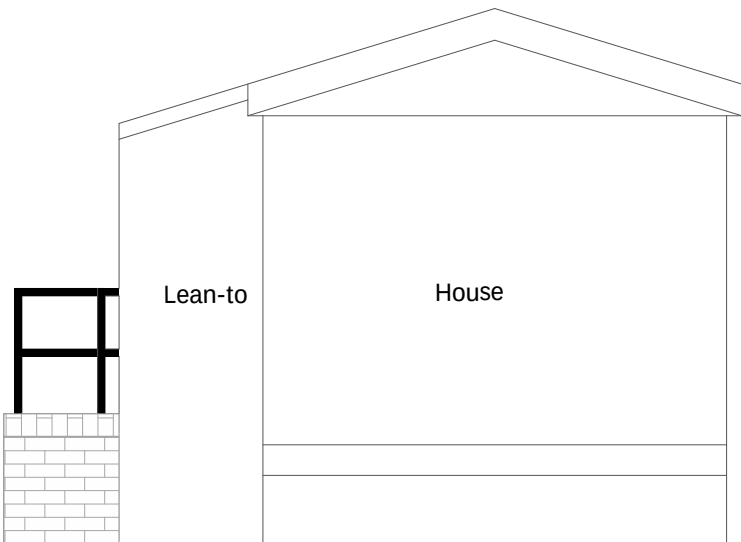

Proposed Rear Elevation

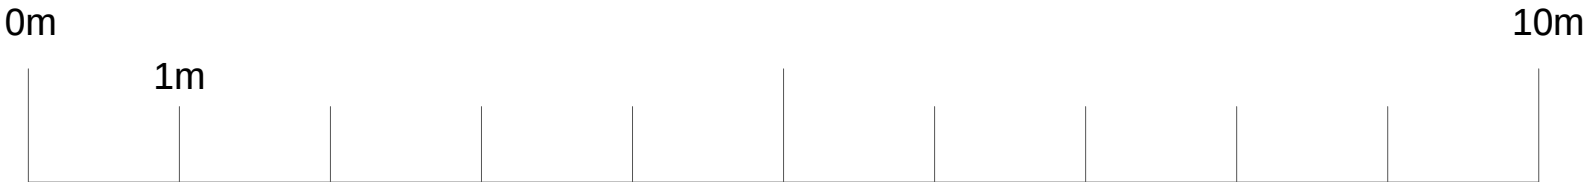

Scale 1:50

No.	Description	Date			
Amendments:					
Address: 29 Kingsmead Thornlea Park Wick Littlehampton BN17 7QS		Client: Mr Beeden			
Drawing Title: Existing & Proposed Rear Elevation		Drawing Ref.: mb/08/kingsmead 29			
 Planning Applications Building Regulation Drawings Design Consultants Party Wall Surveyors Building Surveys/ Homebuyers Survey Project Management Disabled Access Auditing Building Defect Analysis CDM Expert Witness 					
Contact Details:	Telephone: 01273 384974 Fax: 01273 384976 Email: michael@amberliving.co.uk				
Contact Address:	Maritime House, Basin Road North, Hove, BN41 1WR, East Sussex				
Scale:	Paper:	Date:	Revision No:	Checked By:	Direction:
1:50	A3	05/04/2013		JJ	