


PROPOSED ELEVATIONS 1:100

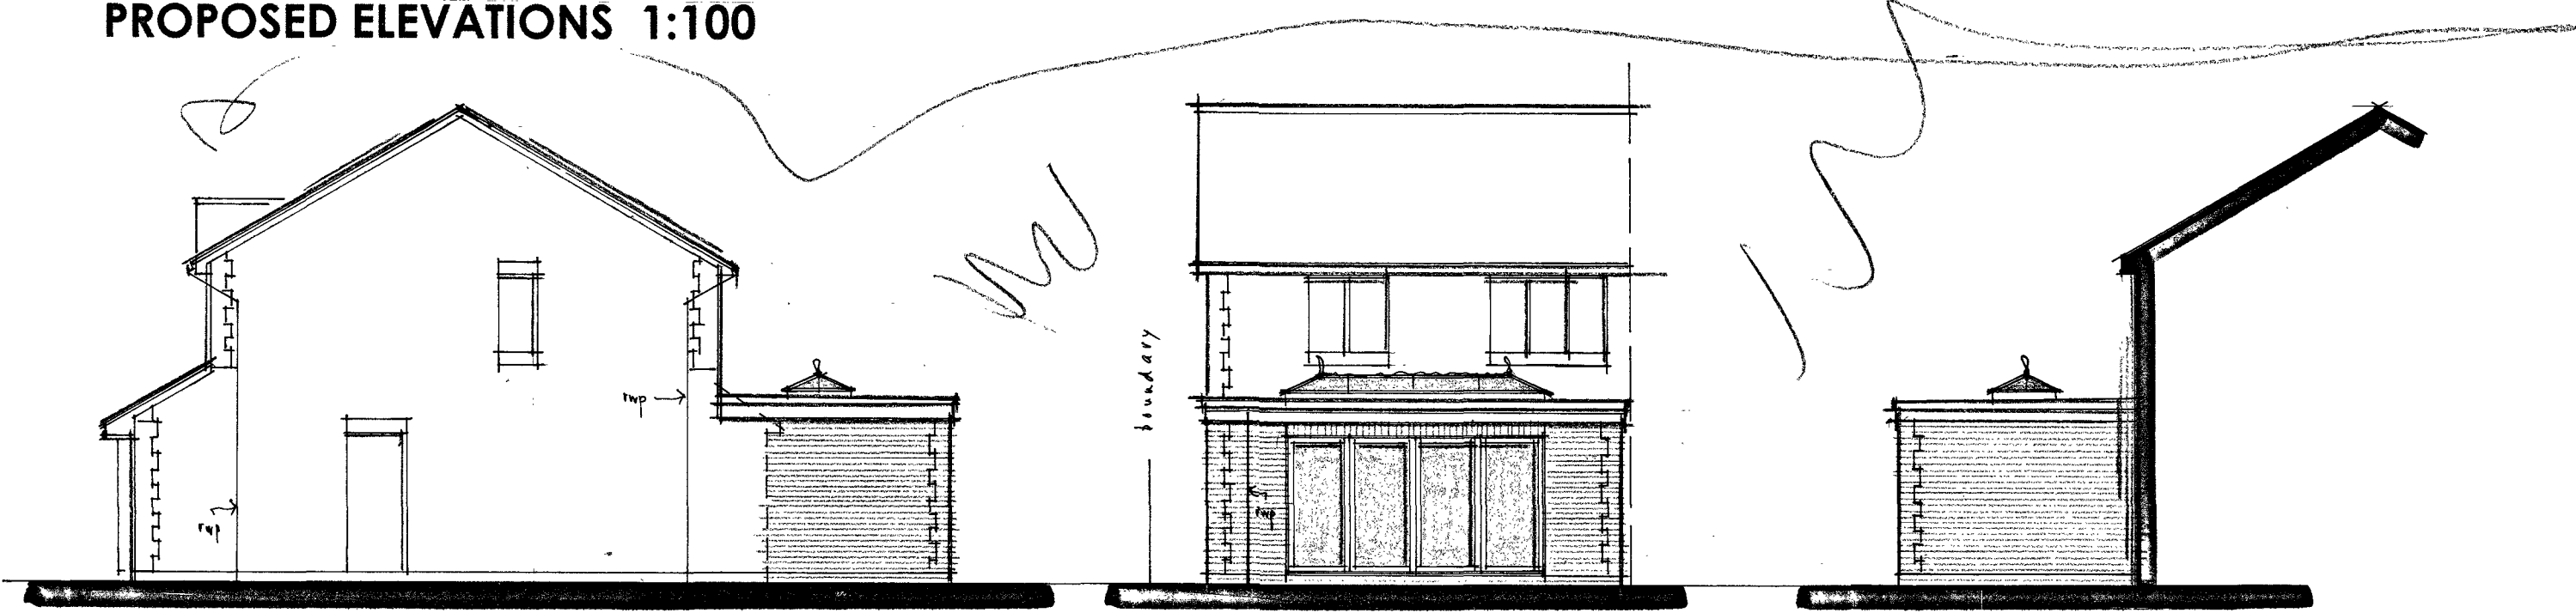

SIDE (e) ELEVATION 1:100 @ A3

REAR (n)


SIDE (w)

SCHEDULE OF FINISHES


- ELEVATIONS - face brickwork
- WINDOWS - white PVCu plastic or grey powdercoated aluminium double glazed
- ROOF - composite GRP or high performance felt to flat roof
- EAVES - white PVCu and double glazed
- R/W GOODS - white half round guttering with 63mm diameter downpipes

THE CONTRACTOR IS TO PROVIDE SAMPLES FOR APPROVAL BY THE CLIENT AND THE LOCAL PLANNING AUTHORITY WHERE REQUIRED.

THIS DRAWING TO BE READ IN CONJUNCTION WITH STRUCTURAL ENGINEERS DETAILS & CALCULATIONS

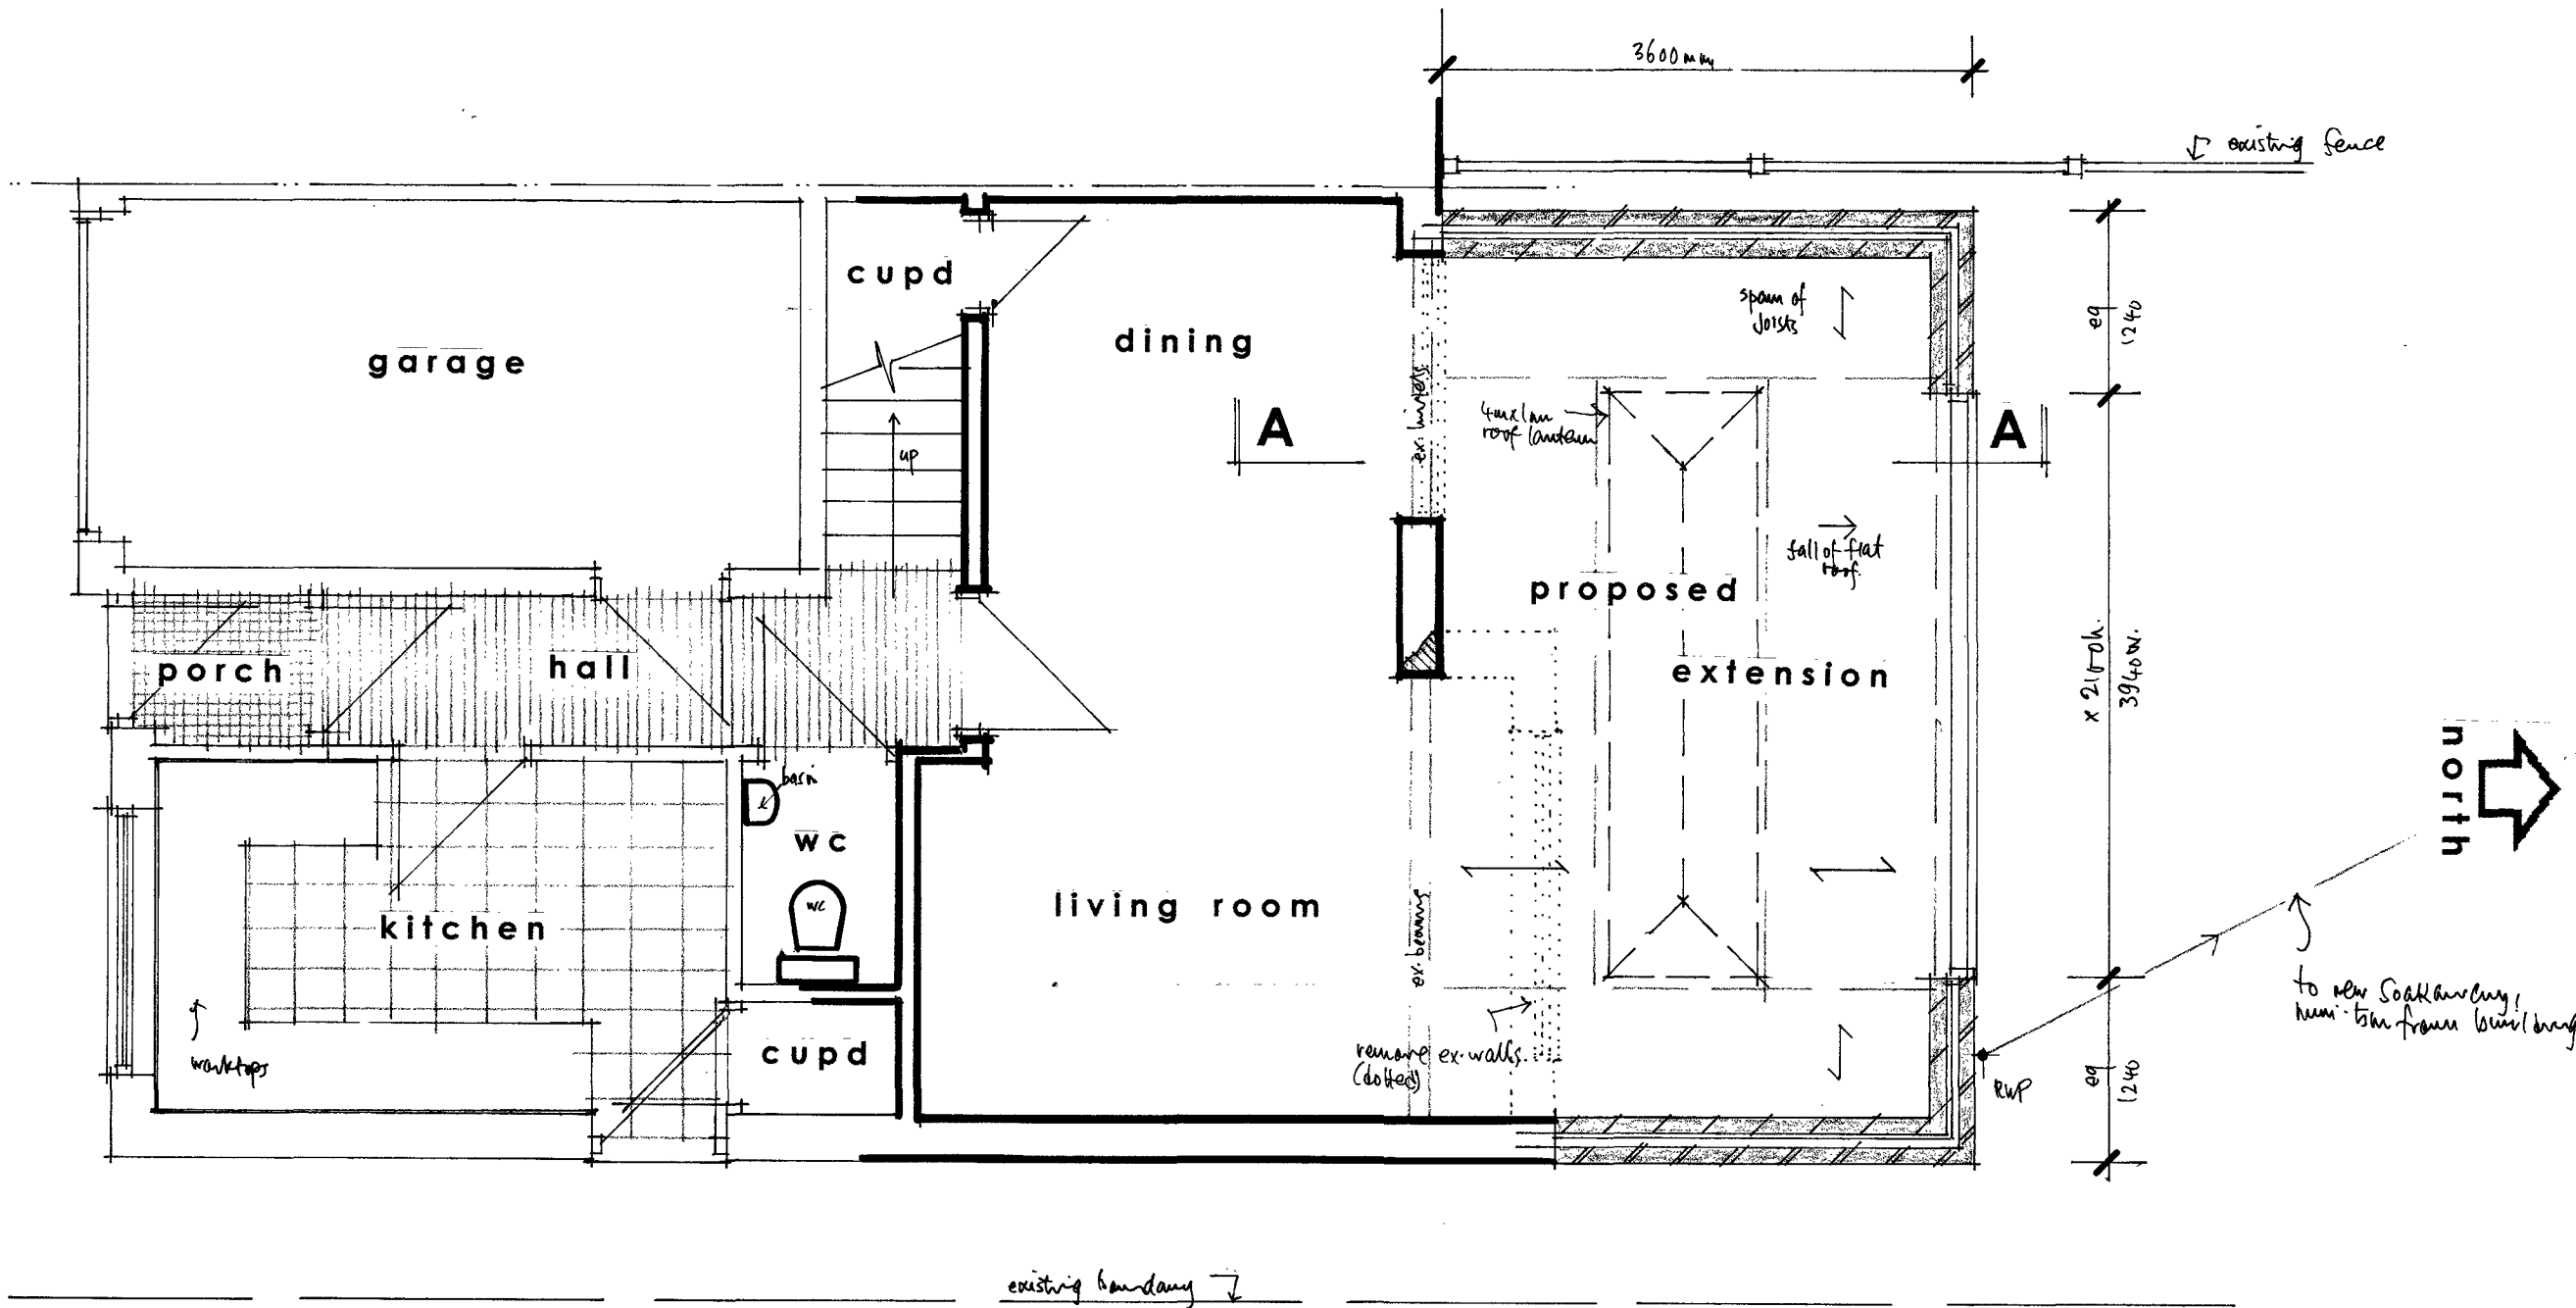

GROUND FLOOR PLAN 1:50 @ A2

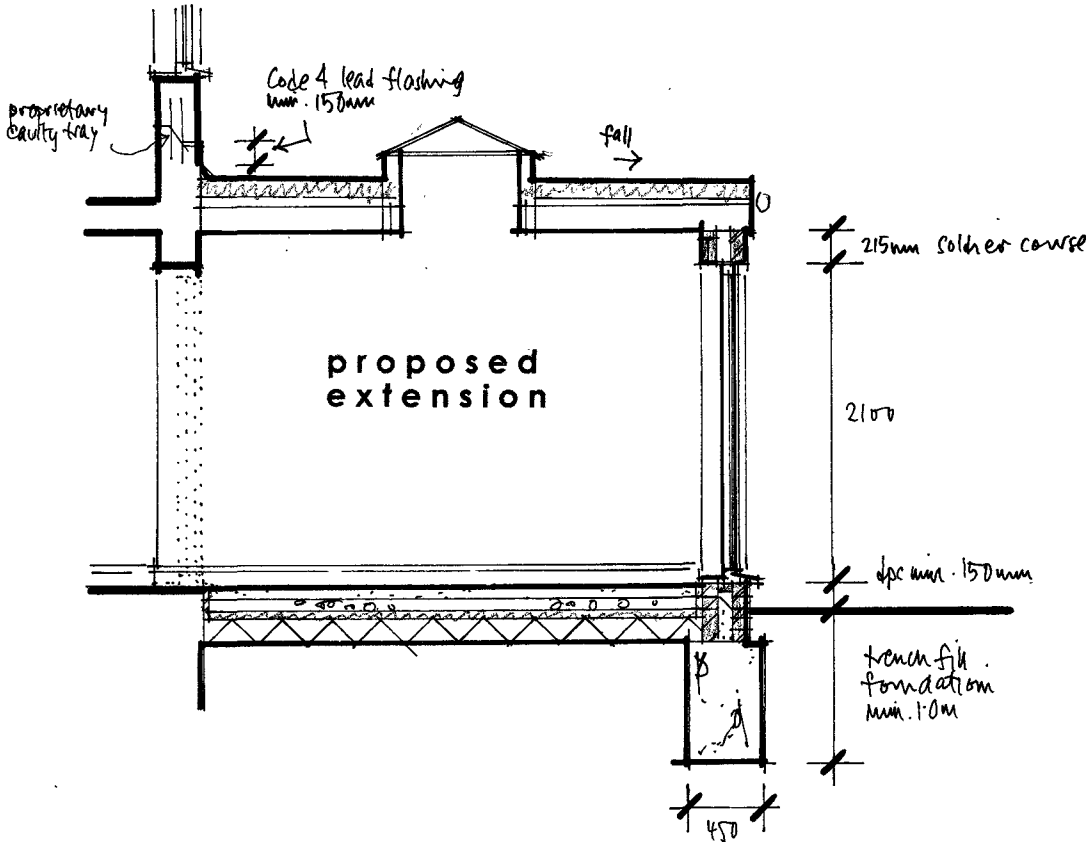

SECTION A-A 1:50

Figured dimensions to take precedence over scaled dimensions. The contractor is to verify all dimensions on site before commencing any works. Any discrepancies whatsoever to be brought to the attention of the client immediately.

The copyright of this drawing is reserved and the drawing must not be disclosed without authority.

Project
29 LINNET CLOSE, LITTLEHAMPTON

Proposed rear extension

Client
Mr Kelly

Drawing no. **LH/LC/02**

Scale **AS SHOWN** Date **Feb 2020**

Drawn By **WG**

WAYNE GANDER MCIAT
Chartered Architectural Technologist
98 Durrington Lane
WORTHING
West Sussex
BN13 2RQ
Tel/Fax 01903 694817
Email - waynegander08@gmail.com