



File Location: /Users/danhutchinson/MCA Dropbox/MCA PROJECTS/PROJECTS/2022/2255 SUPERMARKET AND TRADE COUNTER WICK, LITTLEHAMPTON/2255_CAD-PLANNING/2255-P-PLAN/2255-P-Wick Littlehampton - Planning.wdw
Do not scale from this drawing for the purpose of construction. Work to indicated dimensions only. All dimensions to be confirmed on site. This drawing is to be read in conjunction with other drawings in this series and all relevant consultants drawings and documentation where applicable. This drawing has been produced for the specific client and project identified below and is not intended for use by any other person or for any other purpose other than indicated on this drawing. Please report any discrepancy on this drawing to Morgan Carn for clarification. © Morgan Carn Ltd.

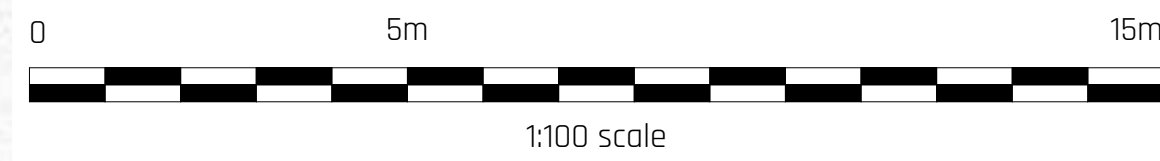

Rev	Description	Issued By	Issue Date
-----	-------------	-----------	------------

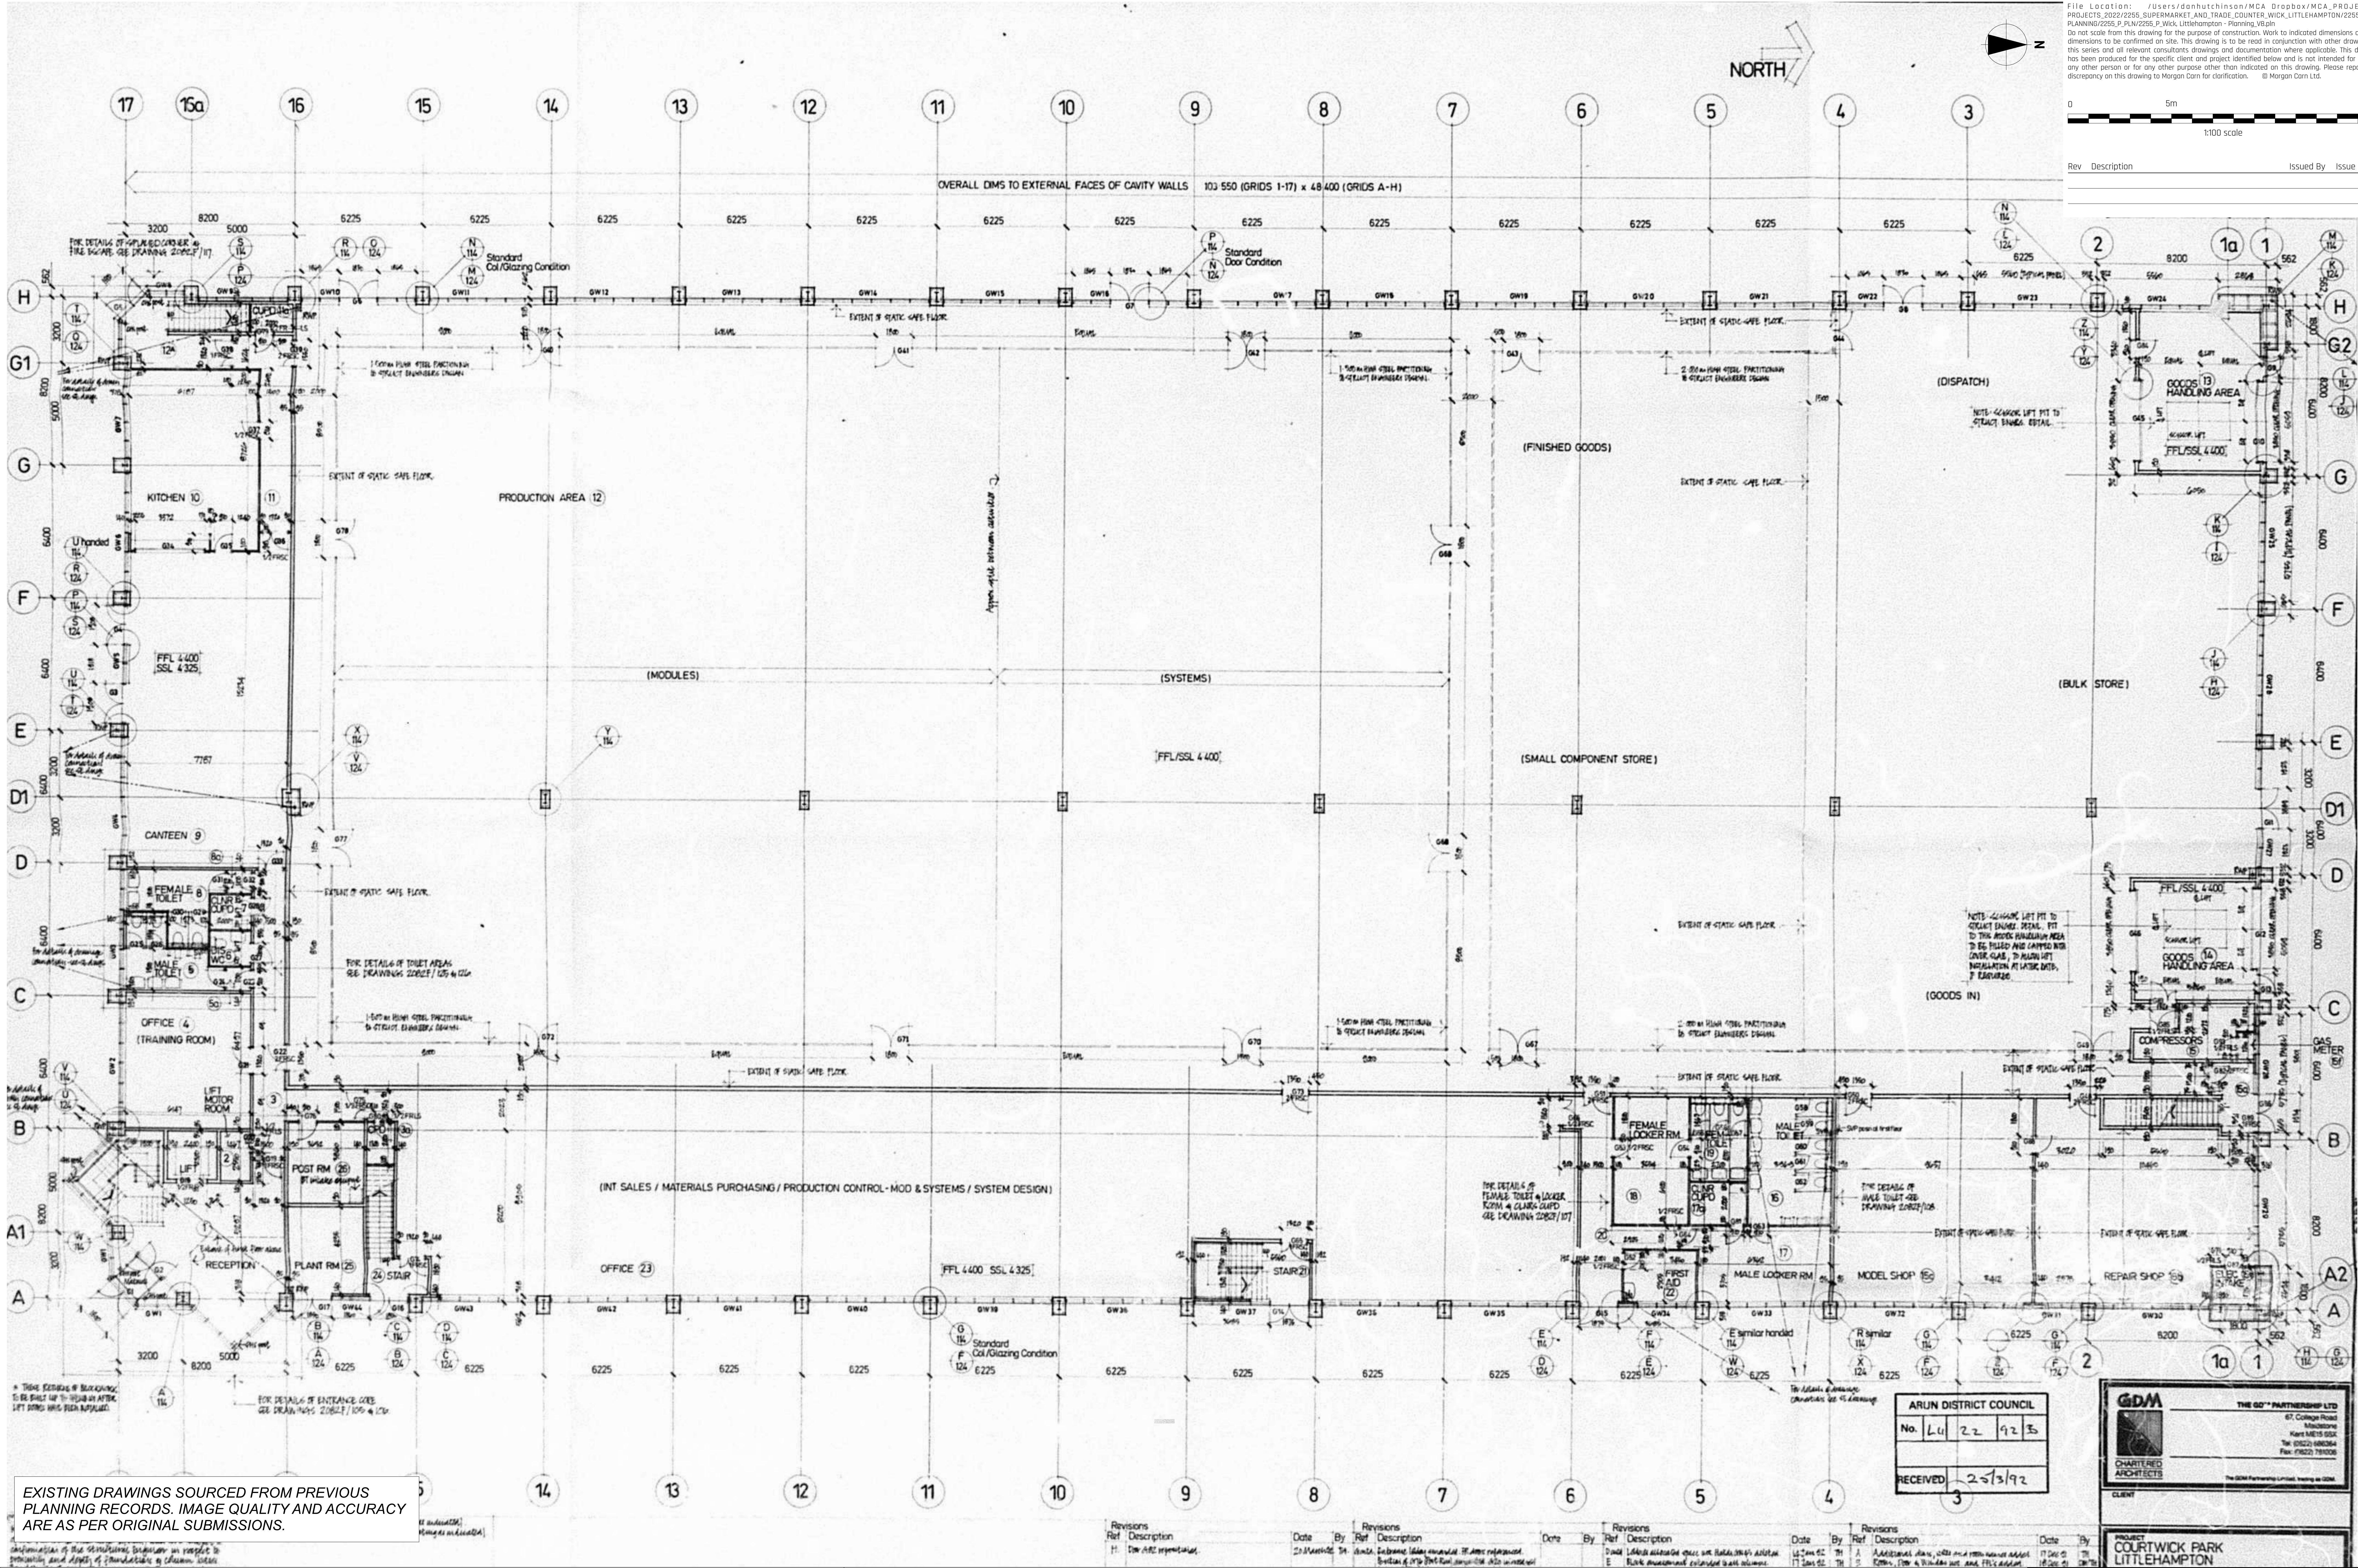

EXISTING DRAWINGS SOURCED FROM PREVIOUS PLANNING RECORDS. IMAGE QUALITY AND ACCURACY ARE AS PER ORIGINAL SUBMISSIONS.

79 Stanford Avenue
Brighton BN1 6FA
01273 55 77 77
mca@morgancarn.com
www.morgancarn.com

MORGAN CARN

ARCHITECTS

Client

NCL Estates Ltd

Project

LAND WEST OF NEW COURTWICK LANE, WICK, LITTLEHAMPTON

Drawing Title

EXISTING GROUND FLOOR PLAN

Status

PLANNING

Date of Issue

16/04/2025

Scale

1:100 @ A0

PROJECT - STAGE - DRAWING - REVISION

2255-P-005A