




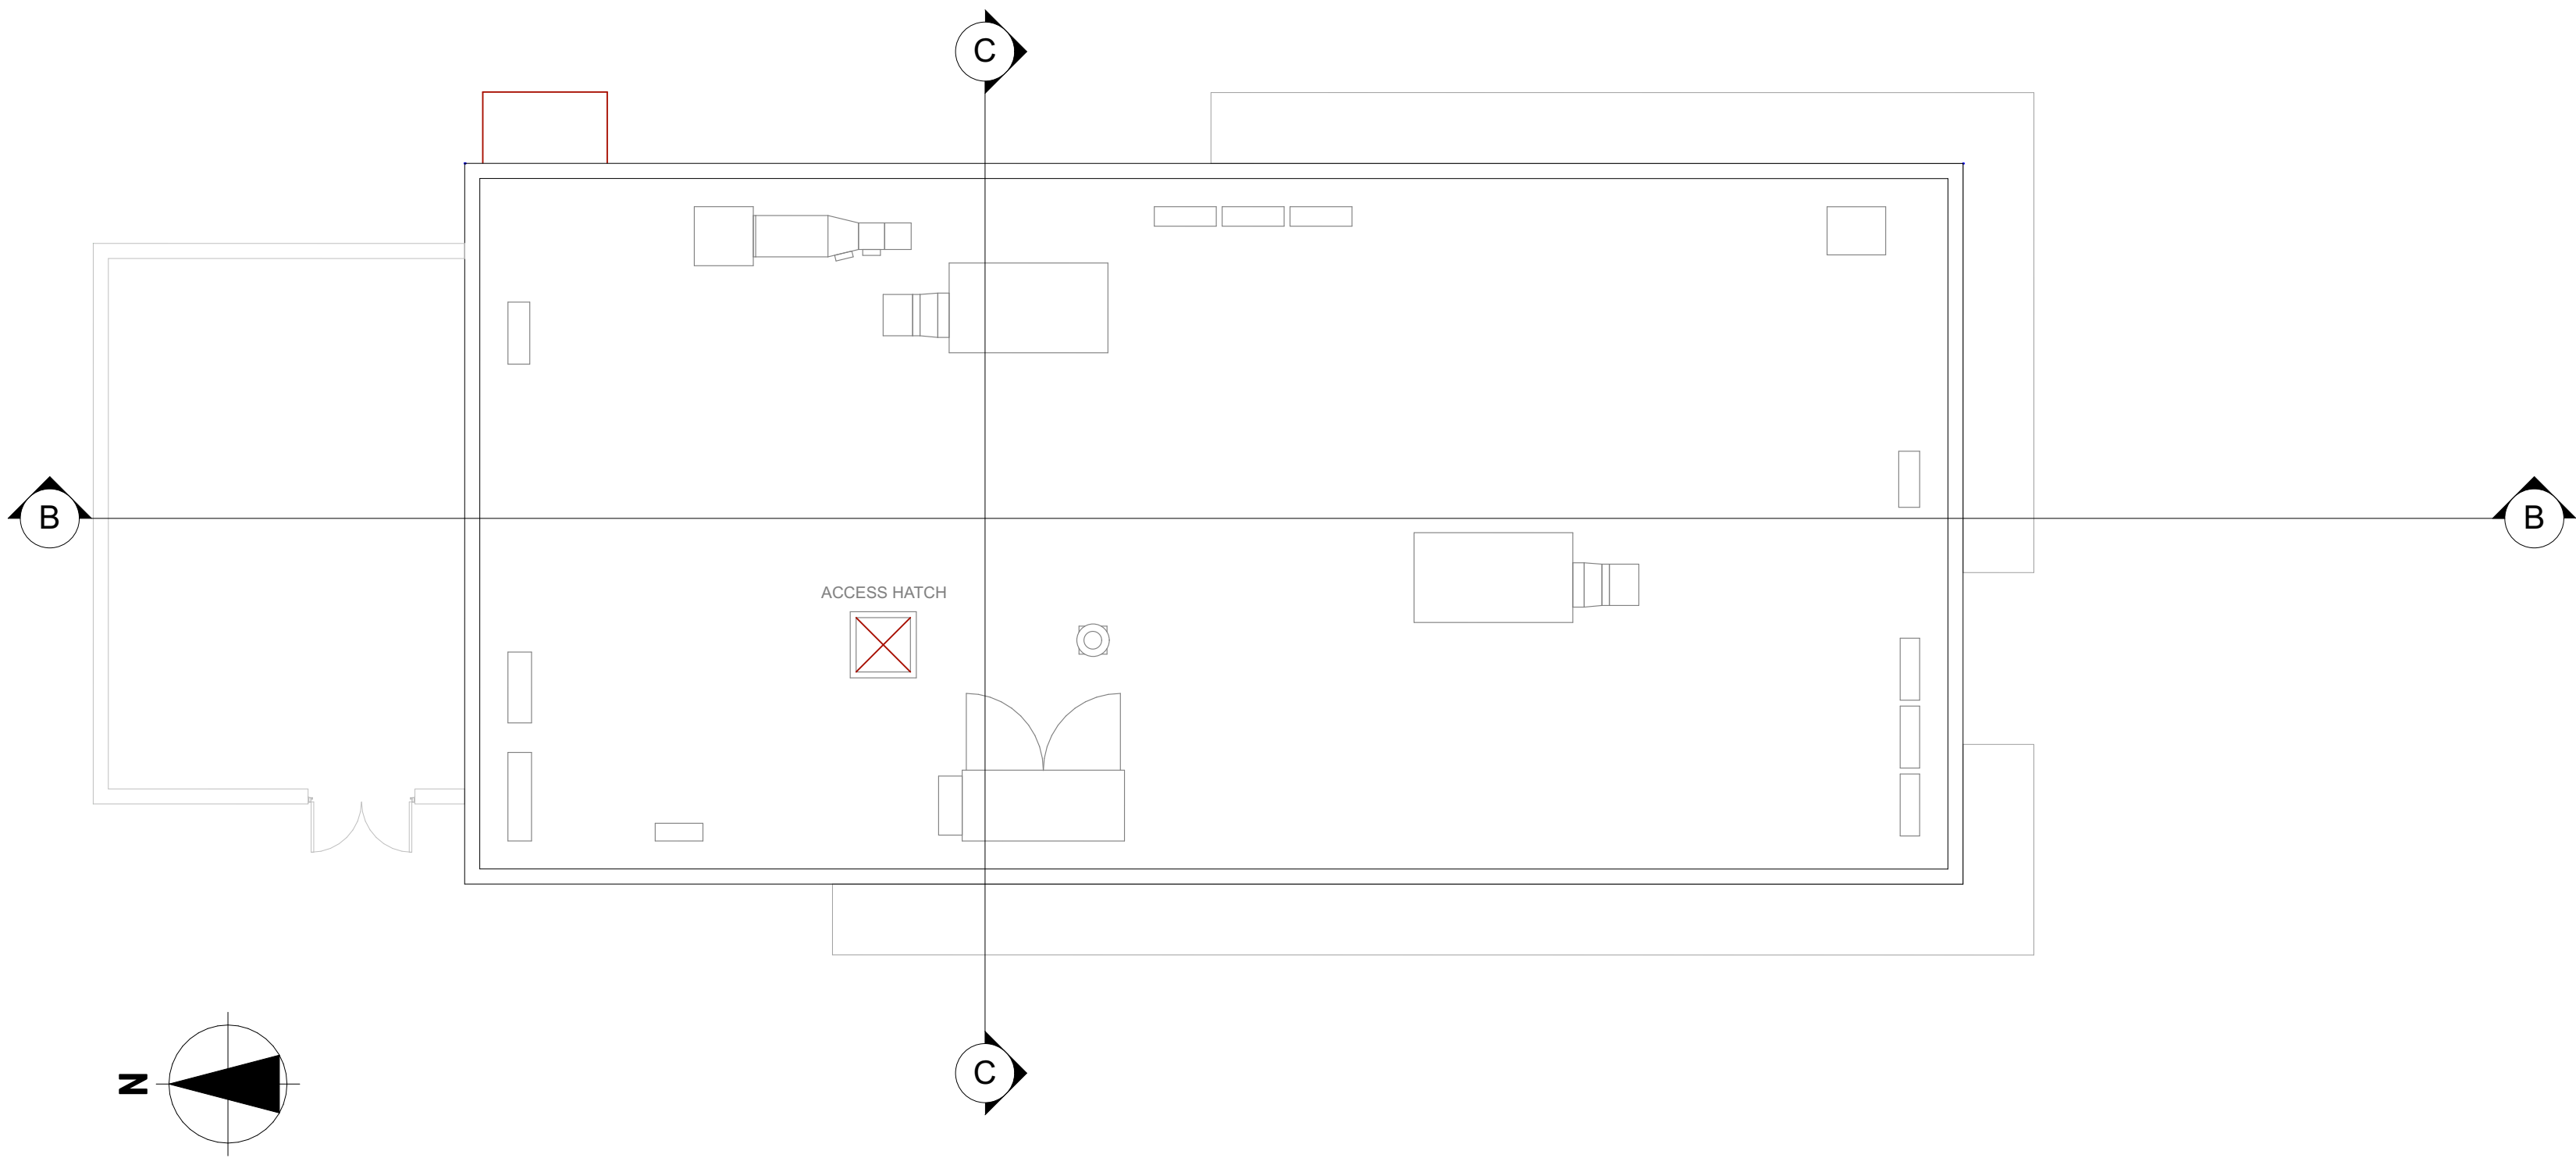

02 Roof Plan
1:100

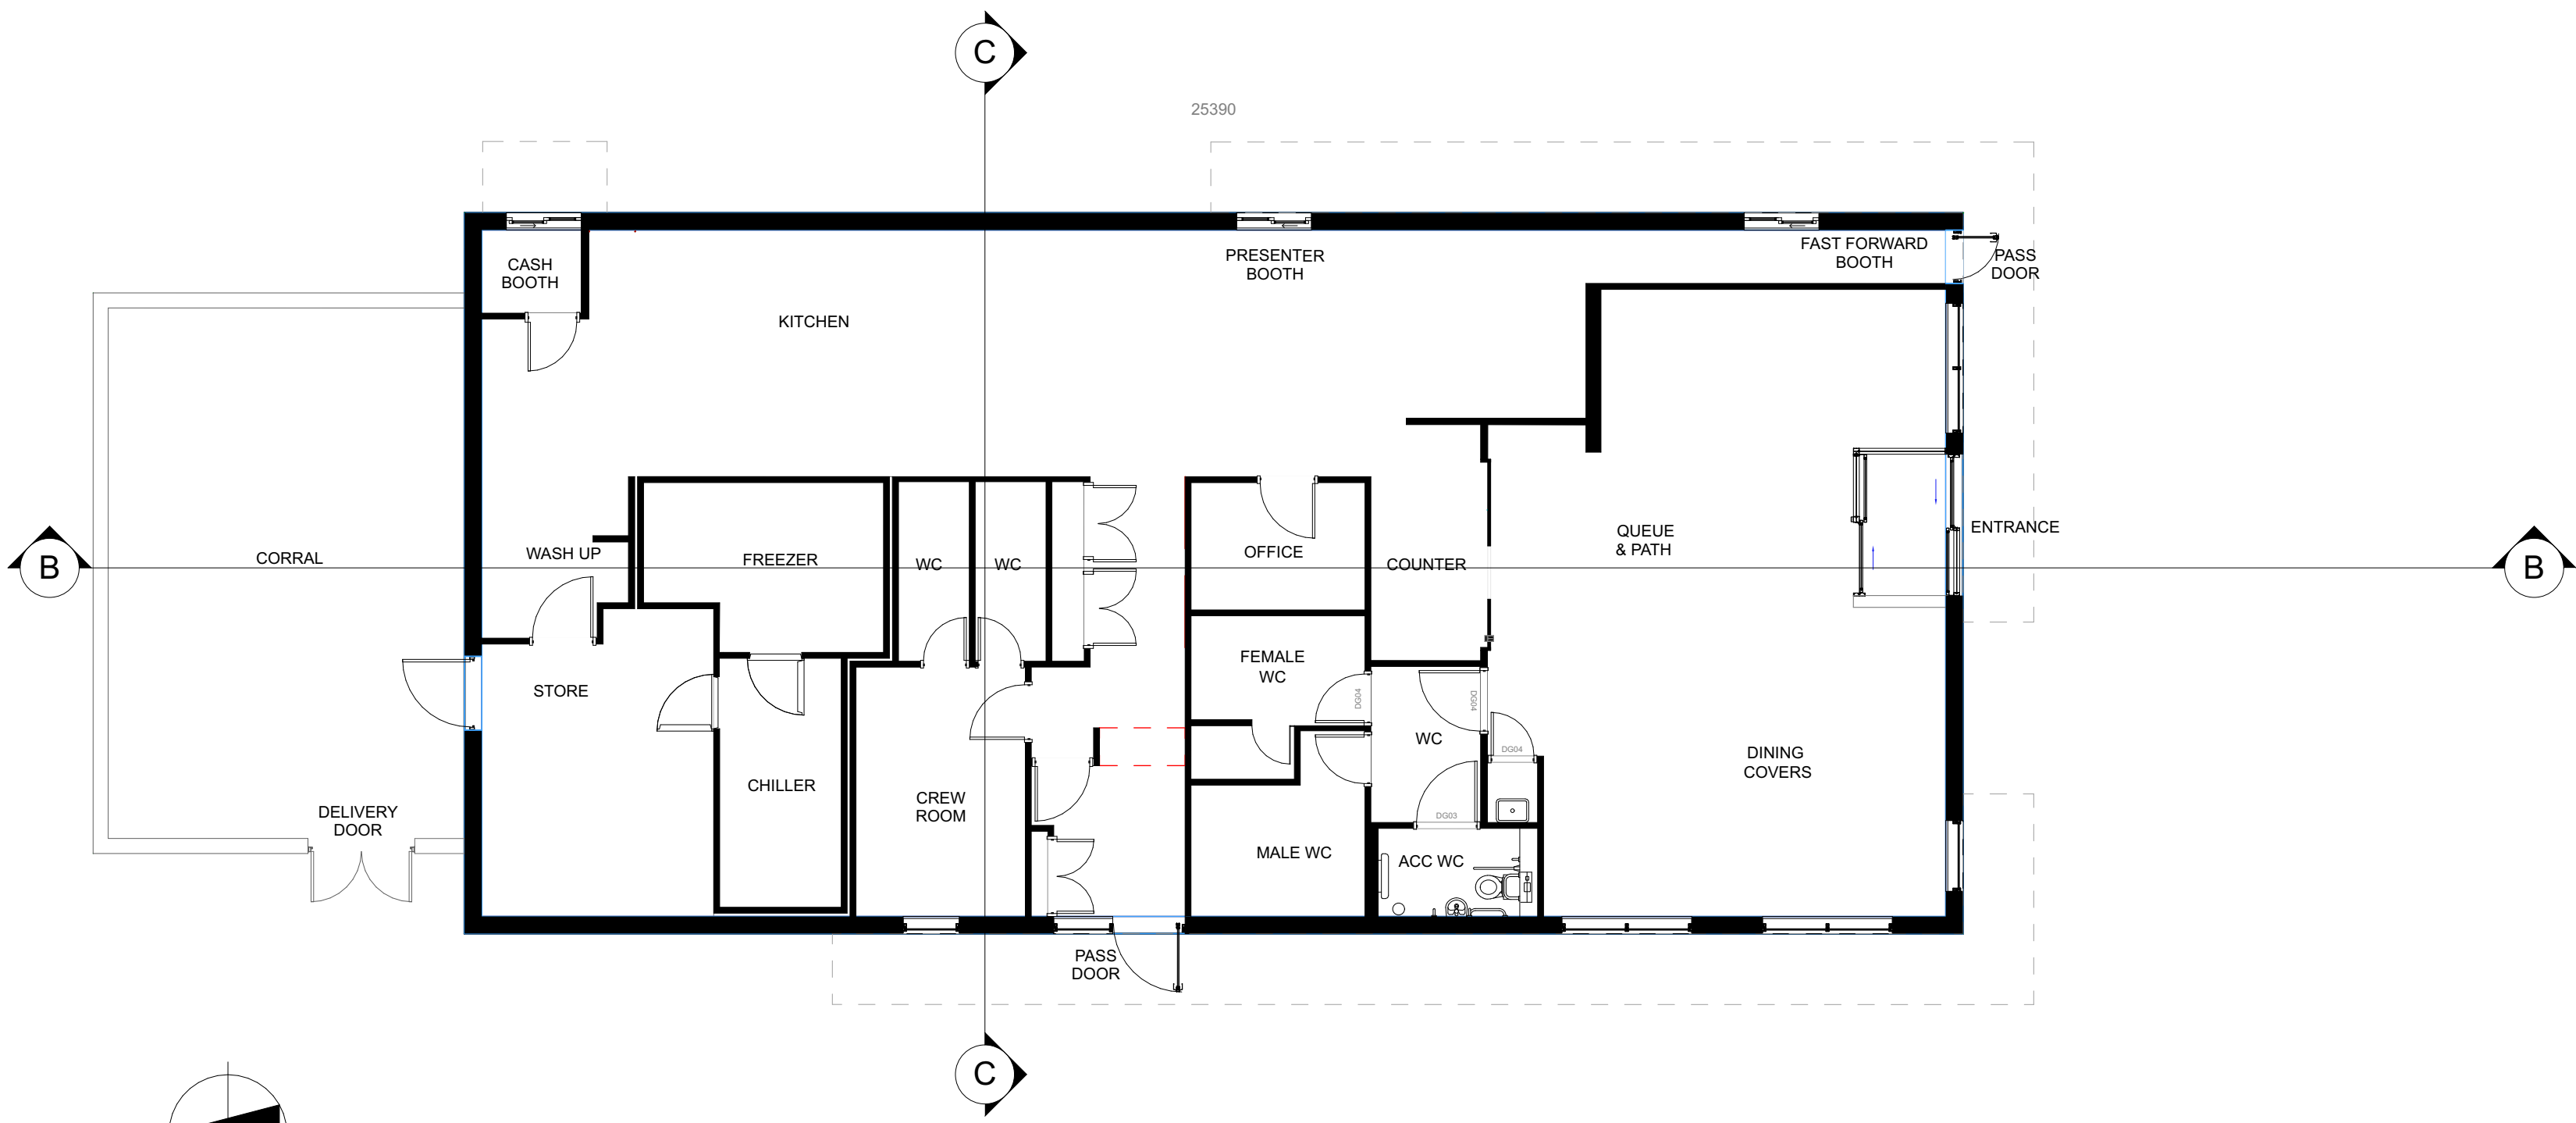

01 Ground Floor Plan
1:100

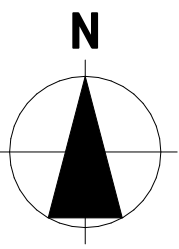

File Location: /Users/danhutchinson/MCA Dropbox/MCA_PROJECTS_LIVE/2255_SUPERMARKET_AND_TRADE_COUNTER_WICK_LITTLEHAMPTON/2255_CAD-PLANNING/2255_P_PLN/2255_P_Wick_Littlehampton - Planning.vitain
Do not scale from this drawing for the purpose of construction. Work to indicated dimensions only. All dimensions to be confirmed on site. This drawing is to be read in conjunction with other drawings in this series, and all relevant consultants drawings and documentation where applicable. This drawing has been produced for the specific client and project identified below and is not intended for use by any other person or for any other purpose other than indicated on this drawing. Please report any discrepancy on this drawing to Morgan Carn for clarification. © Morgan Carn Ltd.

0 5m 10m
1:100 scale

Rev	Description	Issued By	Issue Date
B	Planning Amendments	MCA	15.07.25

Blokiers House
79 Stanford Avenue
Brighton BN1 5FA
01273 55 77 77
mca@morgancarn.com
www.morgancarn.com

MORGAN CARN
ARCHITECTS

Client
NCL Estates Ltd

Project
LAND WEST OF NEW COURTWICK
LANE, WICK, LITTLEHAMPTON

Drawing Title
PROPOSED McDONALDS PLANS

Drawing Scale(s)
1:100 @ A1

Status
PLANNING

Drawing Number
PROJECT - STAGE - DRAWING - REVISION

2255-P-031B