


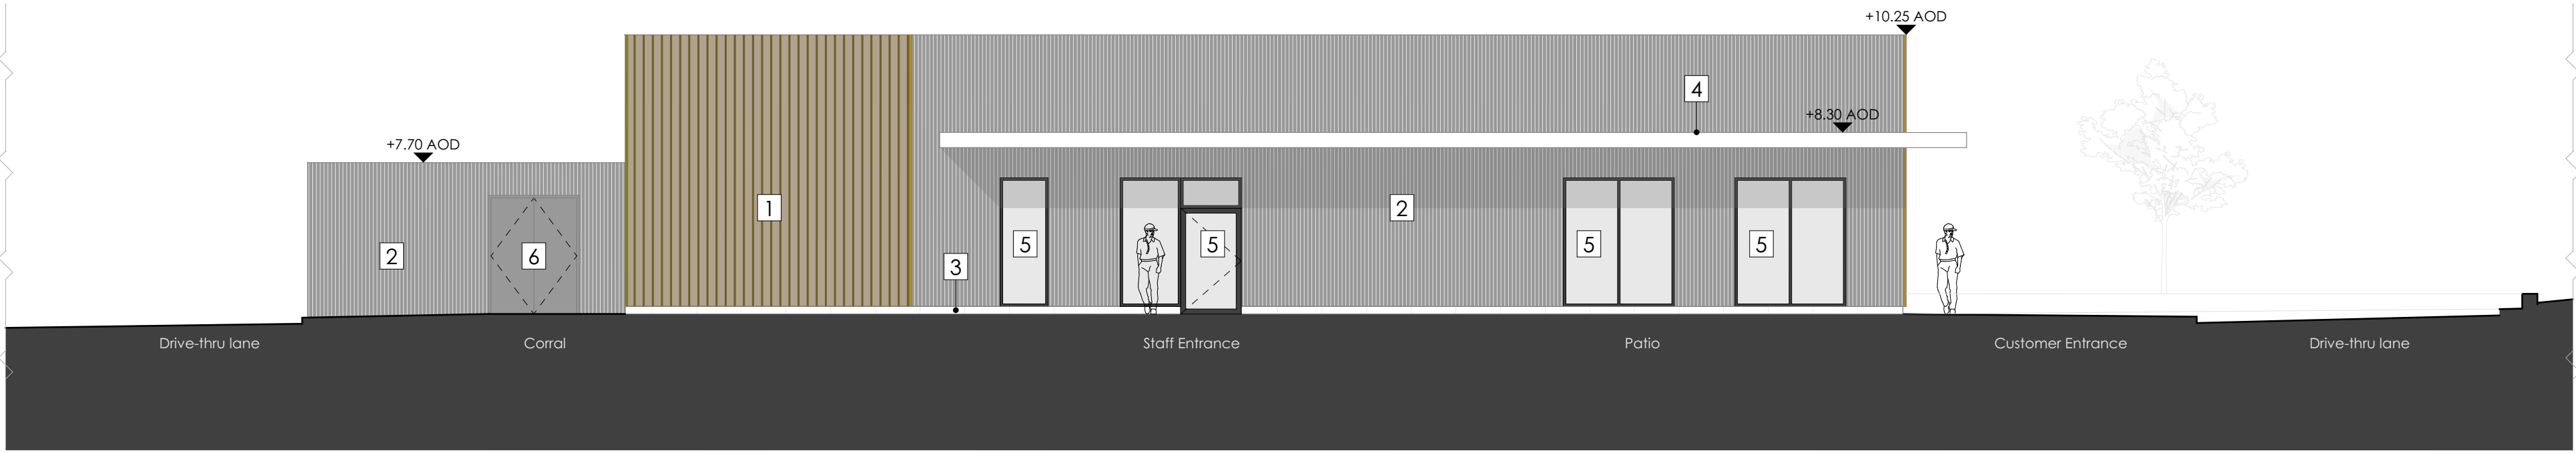


03 East Elevation
1:100



04 South Elevation
1:100



05 West Elevation
1:100

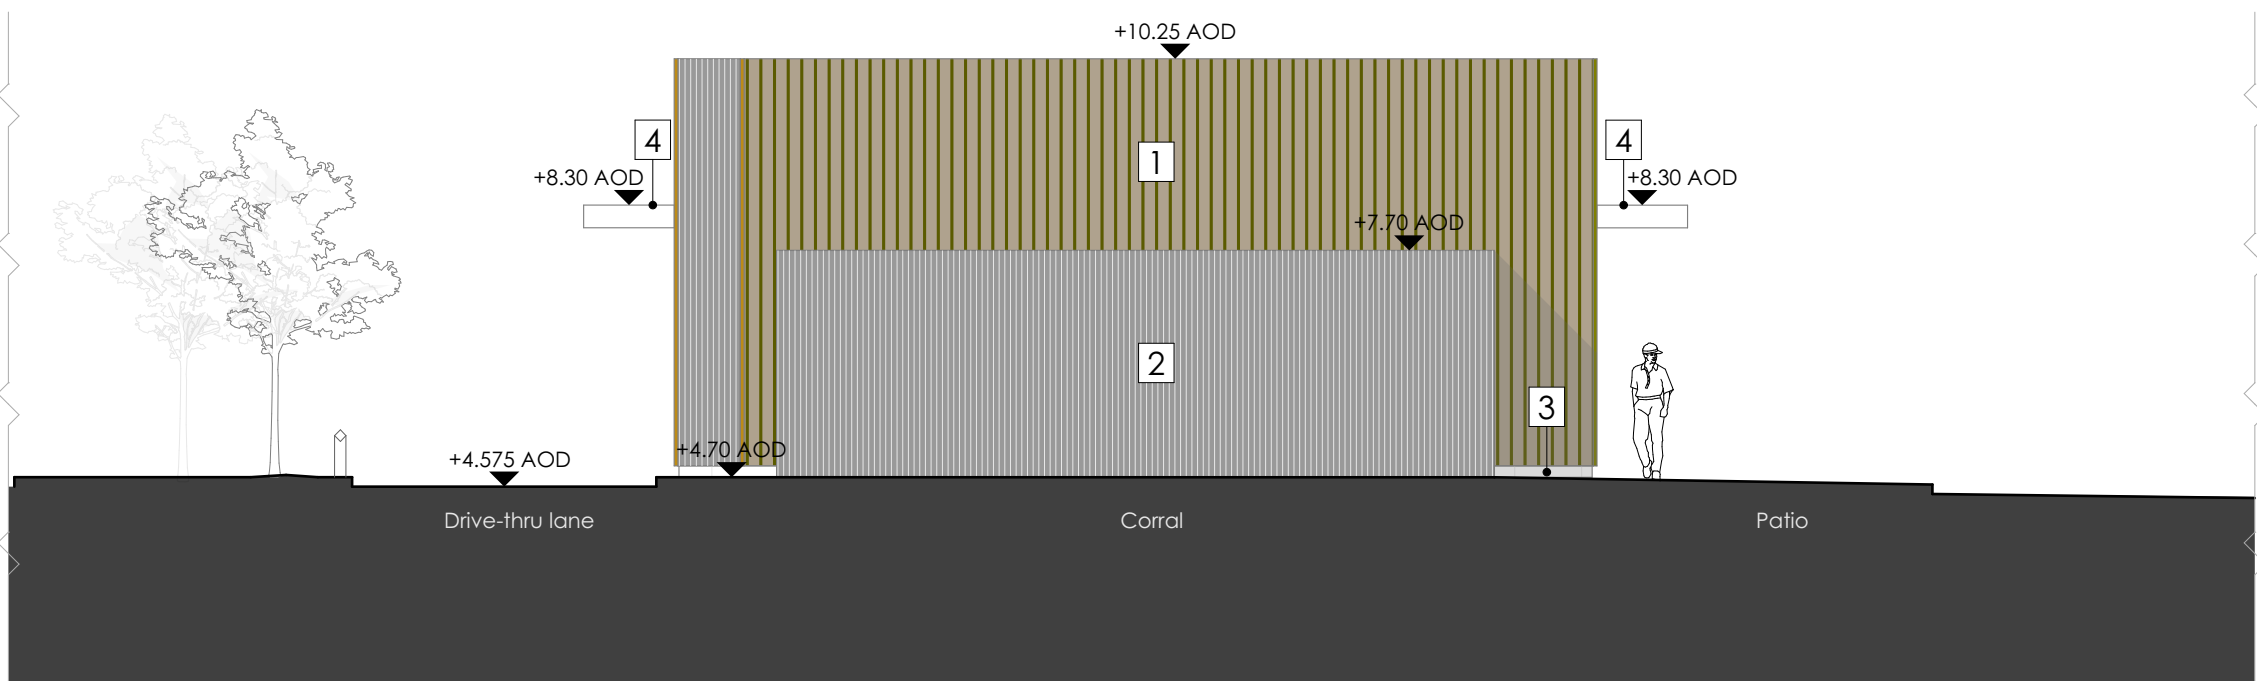


06 North Elevation
1:100

Materials Key:

1. Composite cladding panels - Timber effect
2. Composite cladding panels - Dark grey
3. Dark grey brick
4. White PPC canopies and columns
5. Black PPC aluminium framed doors and windows
6. Grey PPC security doors

File Location: /Users/danhutchinson/MCA Dropbox/MCA_PROJECTS_LIVE/2255_SUPERMARKET_AND_TRADE_COUNTER_WICK_LITTLEHAMPTON/2255_CAD-PLANNING/2255_P_PLN/2255_P_Wick_Littlehampton - Planning.vitain
Do not scale from this drawing for the purpose of construction. Work to indicated dimensions only. All dimensions to be confirmed on site. This drawing is to be read in conjunction with other drawings in this series and all relevant consultants drawings and documentation where applicable. This drawing has been produced for the specific client and project identified below and is not intended for use by any other person or for any other purpose other than indicated on this drawing. Please report any discrepancy on this drawing to Morgan Carn for clarification. © Morgan Carn Ltd.

 

Rev	Description	Issued By	Issue Date
B	Planning Amendments	MCA	15.07.25

Blakers House
79 Stanford Avenue
Brighton BN1 6FA
01273 55 77 77
mca@morgancarn.com
www.morgancarn.com

MORGAN CARN
ARCHITECTS

Client
NCL Estates Ltd

Project
LAND WEST OF NEW COURTWICK
LANE, WICK, LITTLEHAMPTON

Drawing Title
PROPOSED McDONALDS ELEVATIONS

Drawing Scale(s)
1:100 @ A1

Drawing Number
PROJECT - STAGE - DRAWING - REVISION

PLANNING
2255-P-032B