


Rev	Description	Issued By	Issue Date
B	Planning Amendments	MCA	15.07.25
C	Planning Amendments	MCA	22.07.25




03 East Elevation
1:100



04 South Elevation
1:100

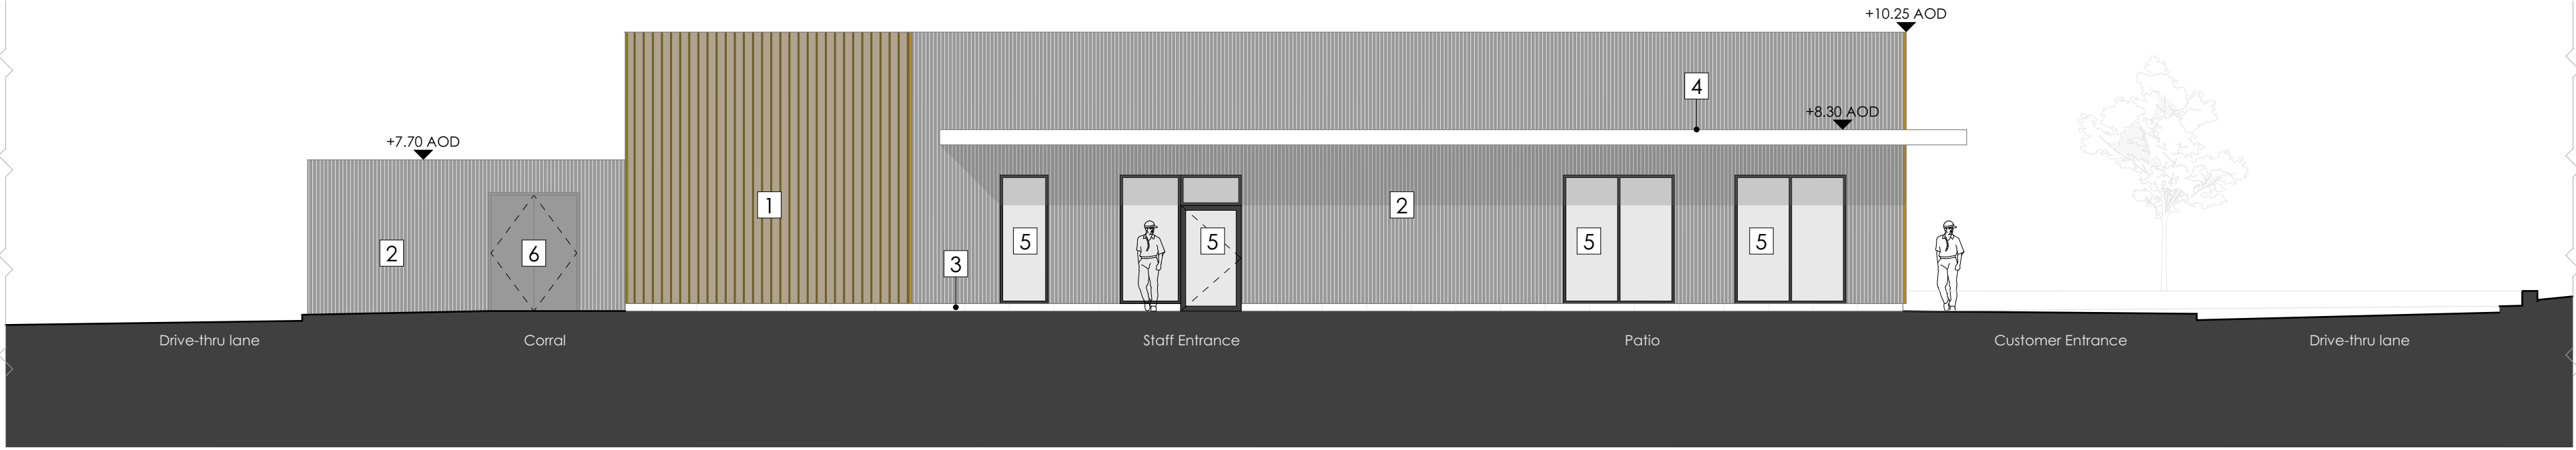

05 West Elevation
1:100

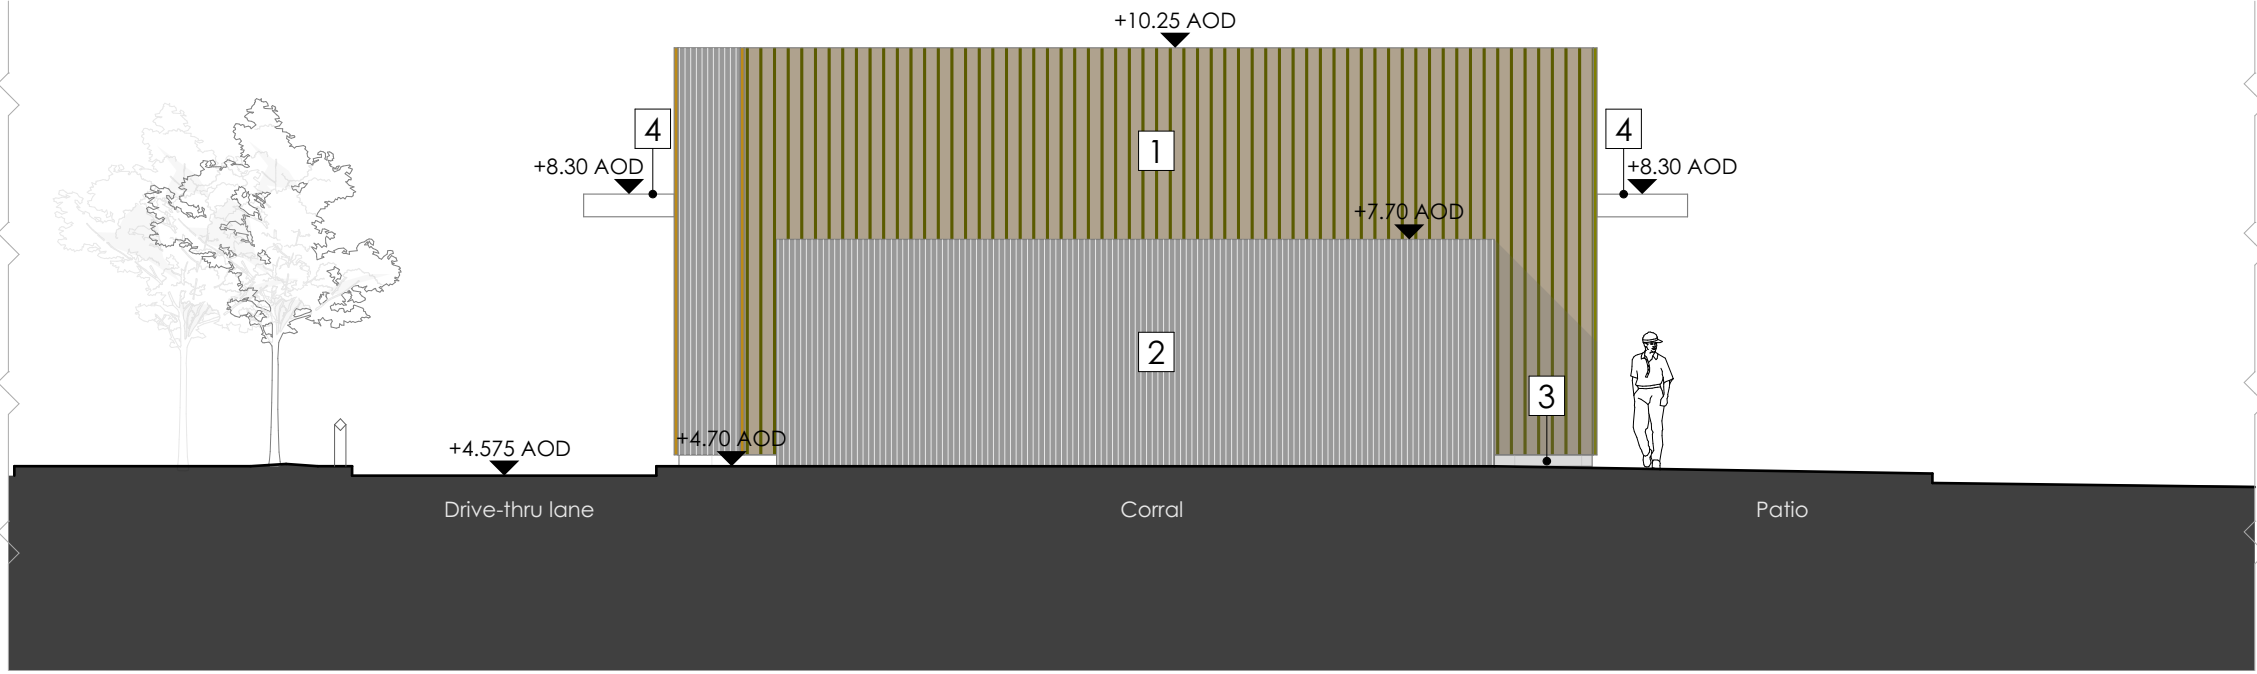

06 North Elevation
1:100

Materials Key:

1. Composite cladding panels - Timber effect
2. Composite cladding panels - Dark grey
3. Dark grey brick
4. White PPC canopies and columns
5. Black PPC aluminium framed doors and windows
6. Grey PPC security doors

Blakers House
79 Stanford Avenue
Brighton BN1 6FA
01273 55 77 77
mca@morgancarn.com
www.morgancarn.com

MORGAN CARN
ARCHITECTS

Client
NCL Estates Ltd

Project
LAND WEST OF NEW COURTWICK
LANE, WICK, LITTLEHAMPTON

Drawing Title
PROPOSED McDONALDS ELEVATIONS

Drawing Scale(s)
1:100 @ A1

Status
PLANNING

Drawing Number
PROJECT - STAGE - DRAWING - REVISION

2255-P-032C