


NOTE:

The Contractor is to check and verify all building and site dimensions, levels and sewer invert levels at connection points before work starts. This drawing must be read with and checked against any structural or other specialist drawings provided.


The Contractor is to comply in all respects with the current Building Regulations whether or not specifically stated on these drawings.

This drawing is to be read in conjunction with all other standard Mitchells & Butlers specifications and documentation.

© This drawing remains the Copyright of Mitchells & Butlers Retail Limited.

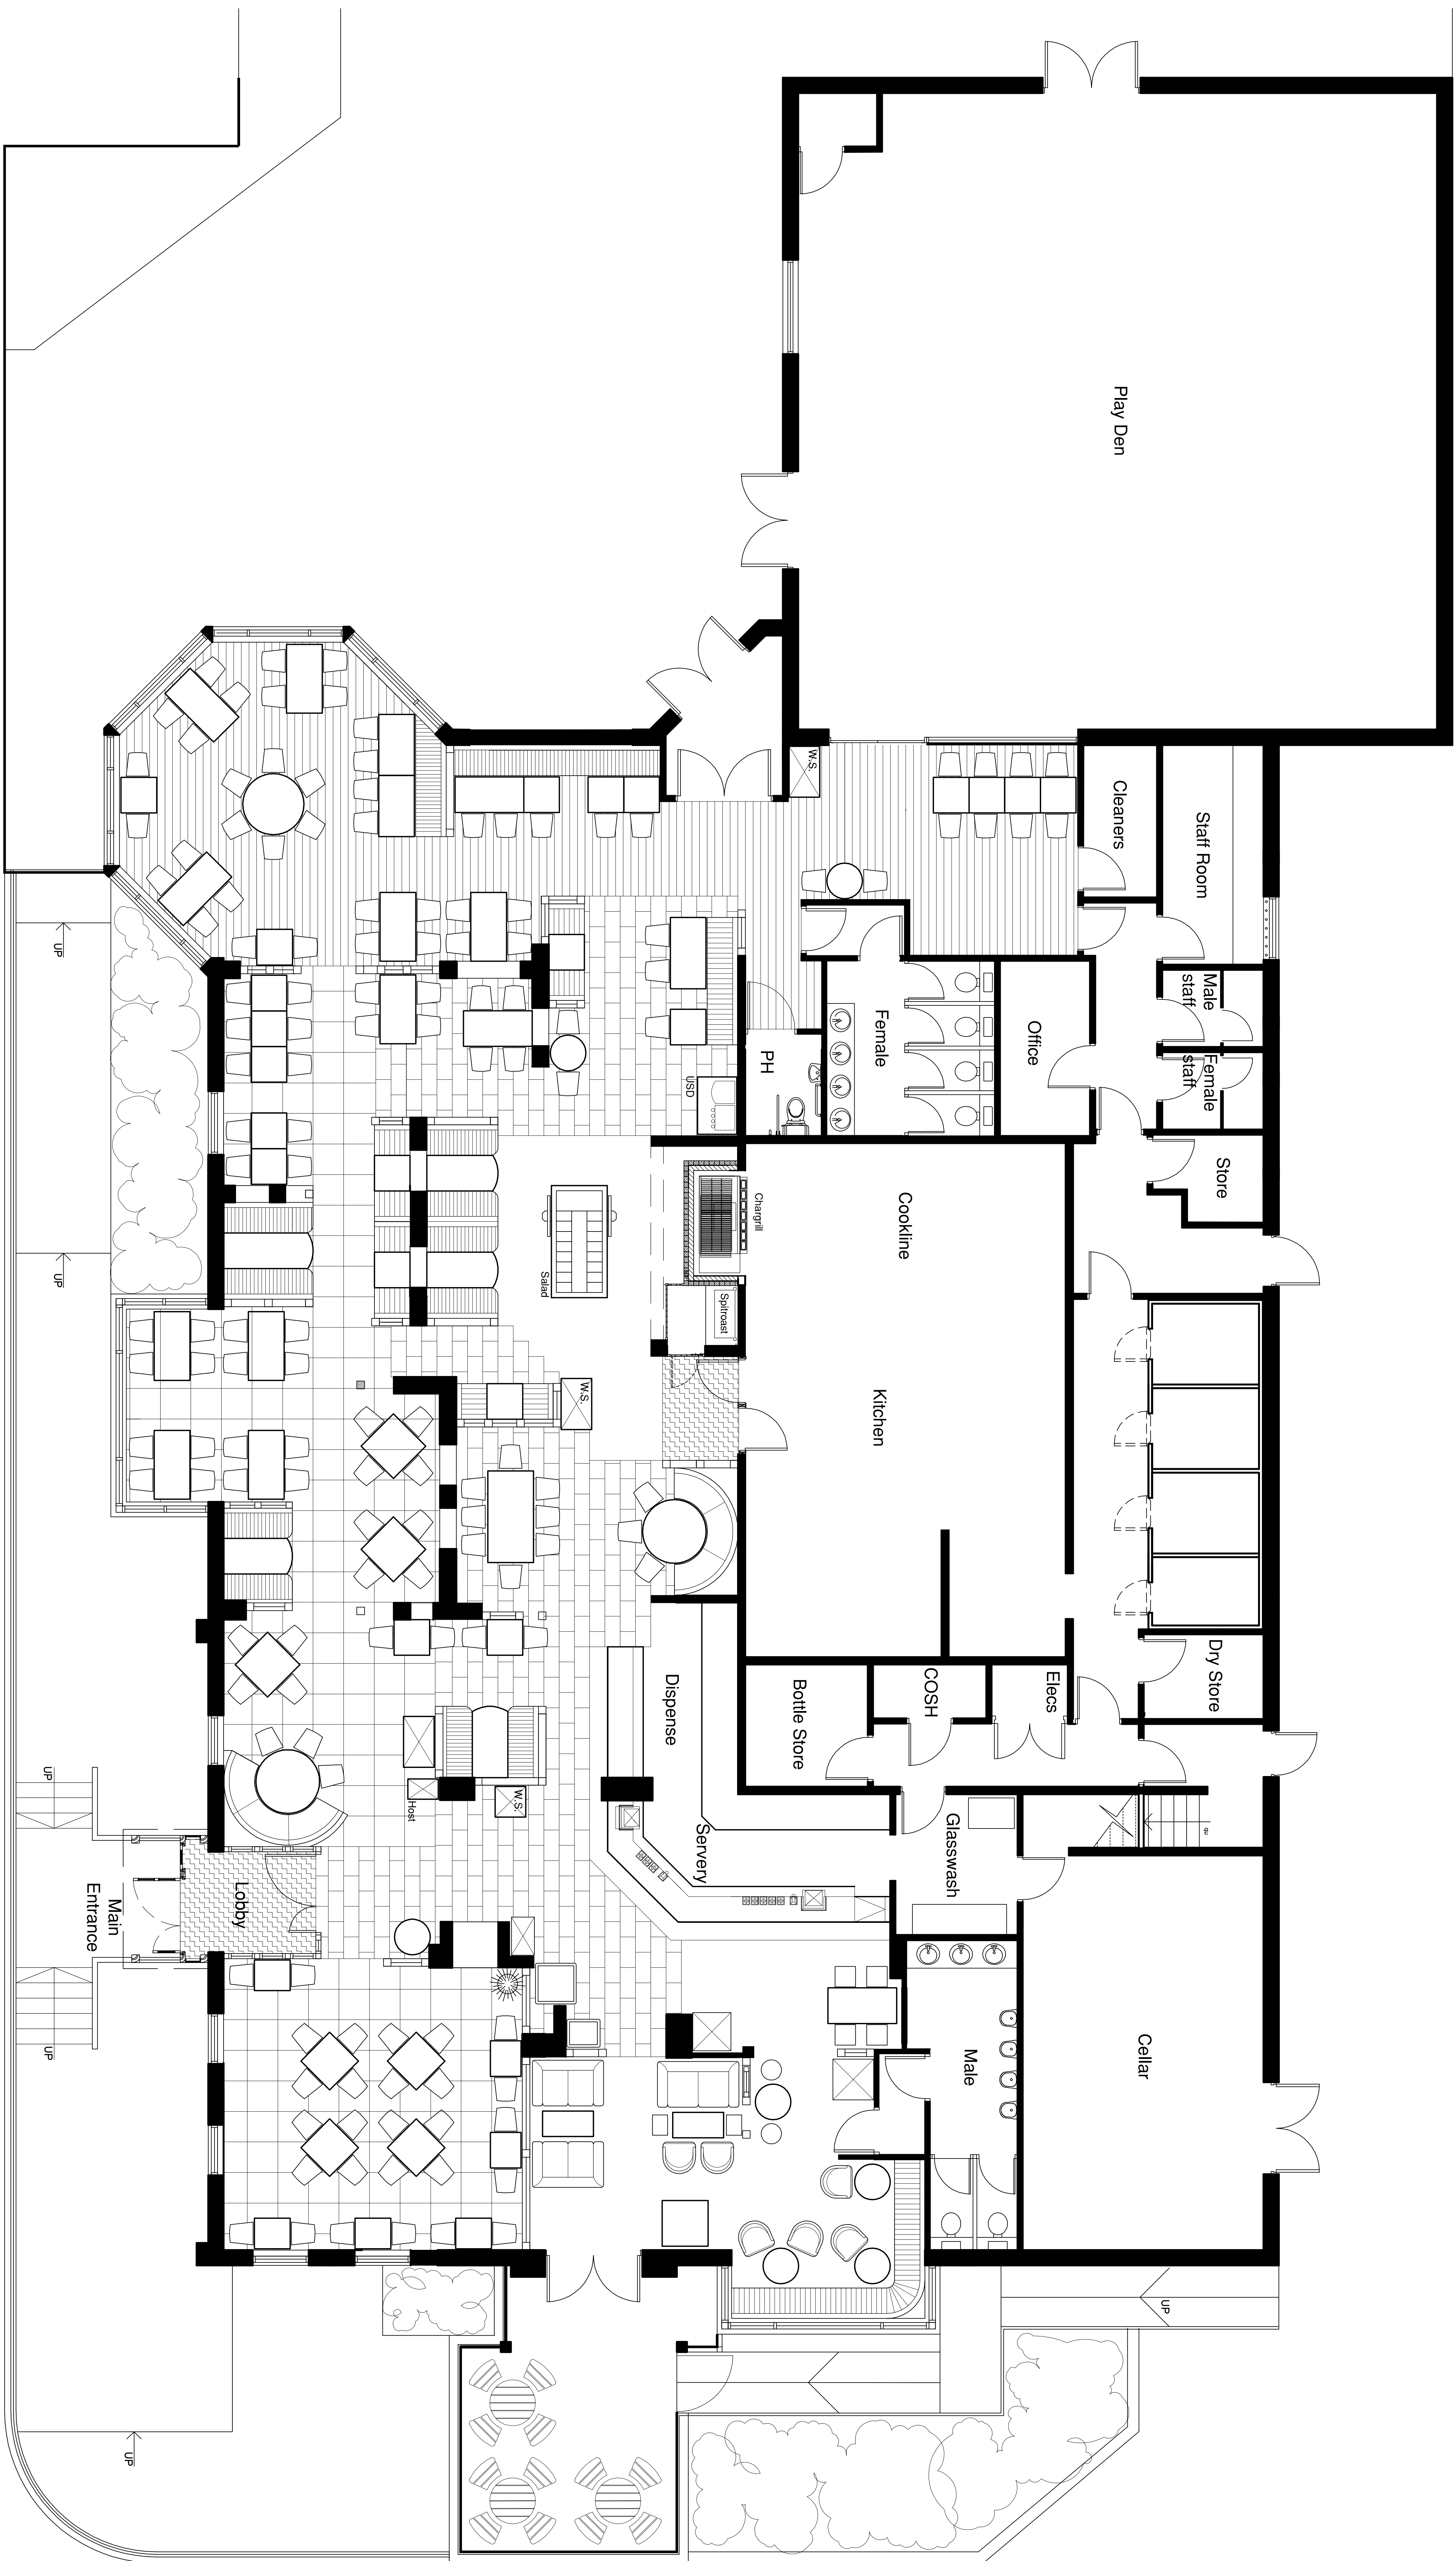[illegible]

Scale - Metres

 

0 1 2 3 4 5

Existing Ground Floor Plan

Site
The Windmill
Littlehampton

BUN, No.
200840

Mitchells & Butlers
27 Fleet Street
Birmingham
B3 1JP
0870 609 3000

DESIGN COALITION

THE OLD MILL CASTLE STREET
ONGAR, ESSEX CM5 9JY
TELEPHONE (01277) 368000
FACSIMILE (01277) 368012
E MAIL NAMEDESIGNCOALITION@DEMON.CO.UK

Project Manager/ Checked	Drawn By KT	Scale 1:50	Date Sept 16
Arch. Des.	Drawing Number 4103/002		Rev.