

NOTE:

The Contractor is to check and verify all building and site dimensions, levels and sewer invert levels at connection points before work starts. This drawing must be read with and checked against any structural or other specialist drawings provided.

The Contractor is to comply in all respects with the current Building Regulations whether or not specifically stated on these drawings.

This drawing is to be read in conjunction with all other standard Mitchells & Butlers specifications and documentation.

© This drawing remains the Copyright of Mitchells & Butlers Retail Limited.

[illegible]

THE OLD MILL CASTLE STREET
ONGAR, ESSEX CM5 9JY
TELEPHONE (01277) 368000
FACSIMILE (01277) 368012
E MAIL NAME@DESIGNCOALITION.DENON.CO.UK

DESIGN COALITION

Mitchells & Butlers Retail Limited
27 Fleet Street
Birmingham
B3 1JP
0870 609 3000

 **Mitchells
& Butlers**

Harvester


200840

516
The Windmill
Littlehampton

Tide

Existing Ground Floor Plan

Project Manager Checked	Drawn By KT	Scale 1:50	Date Sept 16
Arch. Des.	Drawing Number 4103/002		Rev.

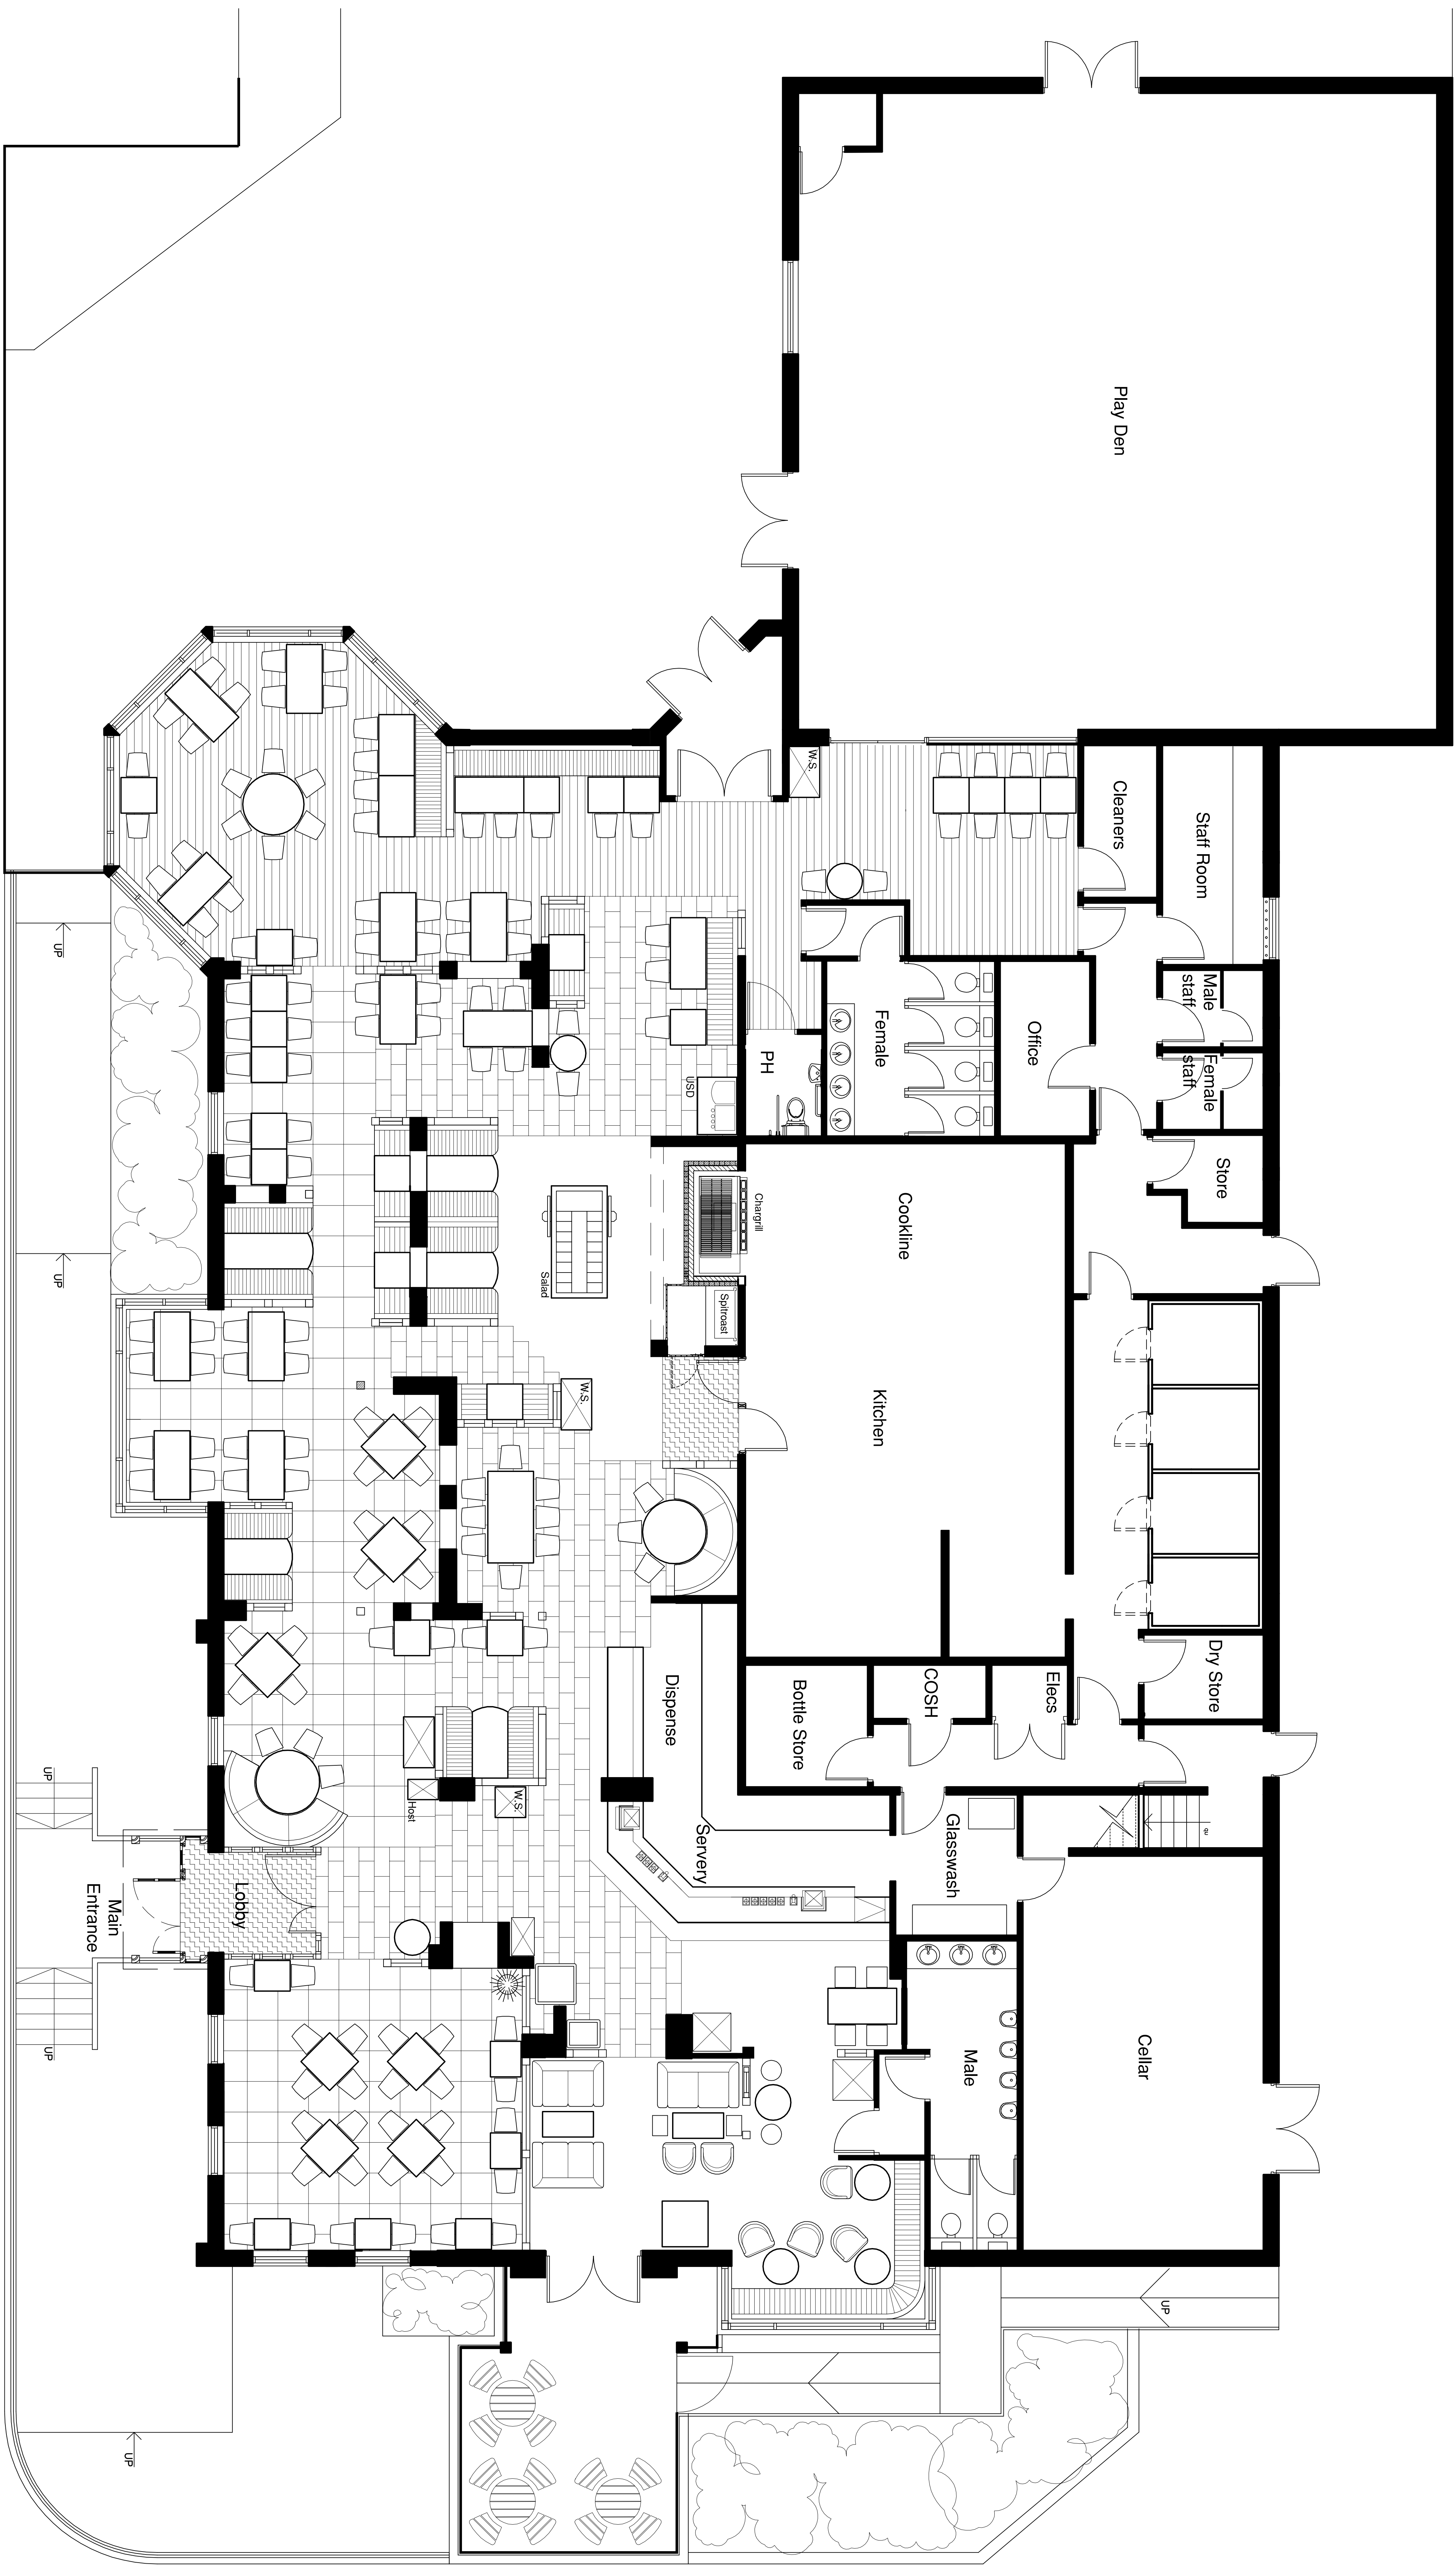

Scale - Metres

0 1 2 3 4 5