




- ① Grey Brick Plinth
- ② Composite Metal Cladding - RAL 7035
- ③ Double Glazed PPC Aluminium Curtain Walling (H&L Panels light Grey Frame RAL 7015)
- ④ PPC Aluminium Louvers - RAL 7000
- ⑤ Standing Seam Metal Roof - RAL 7015
- ⑥ Signage
- ⑦ PPC Aluminium Rainwater Goods to match cladding

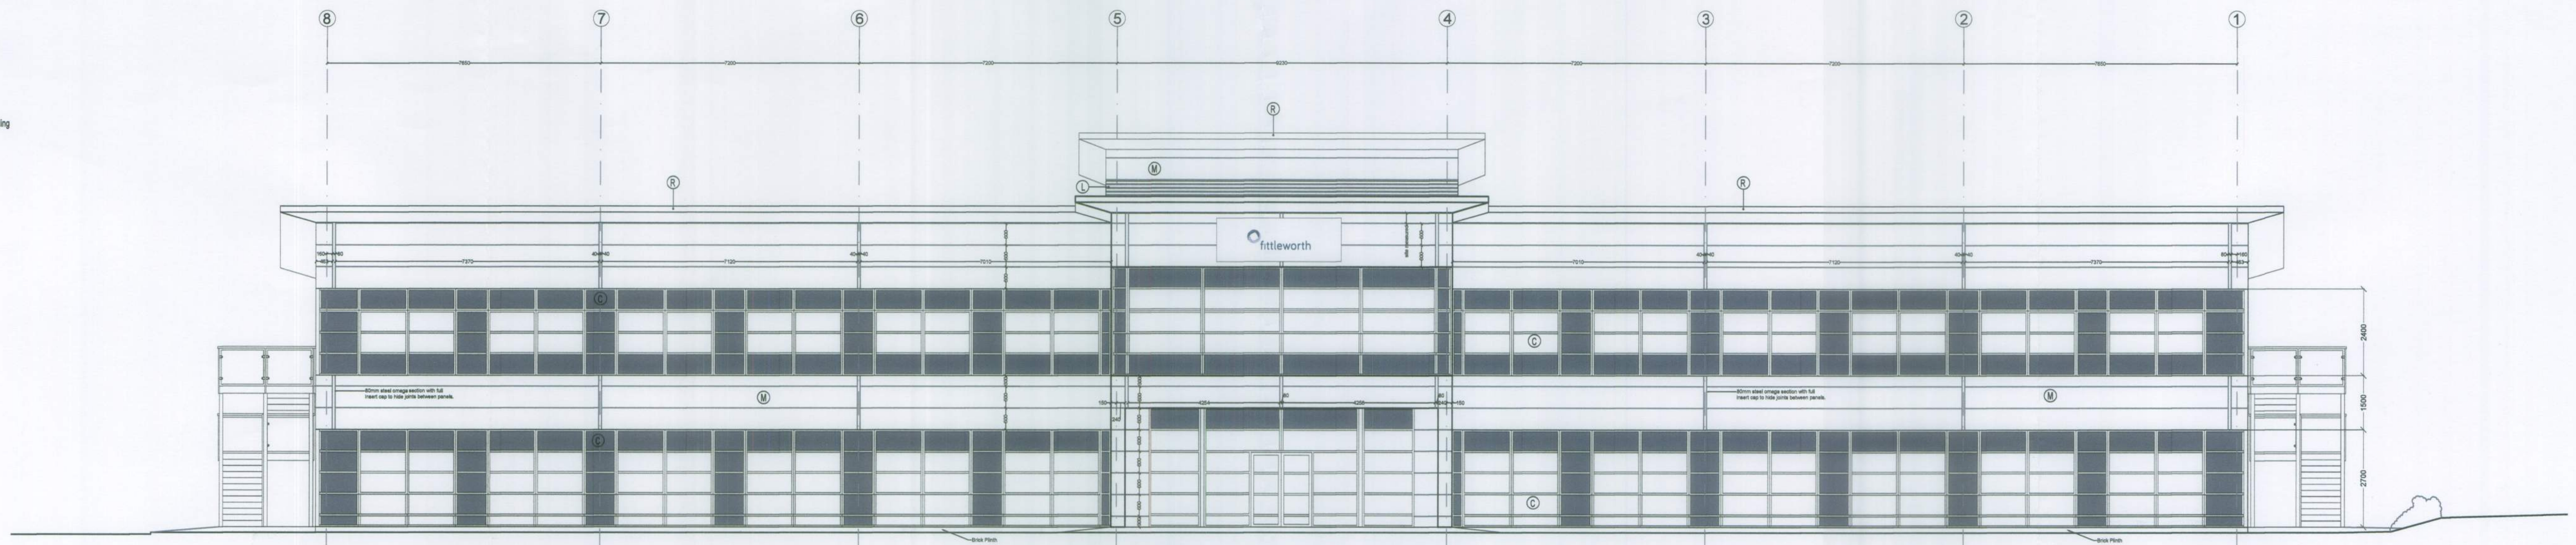

North Elevation

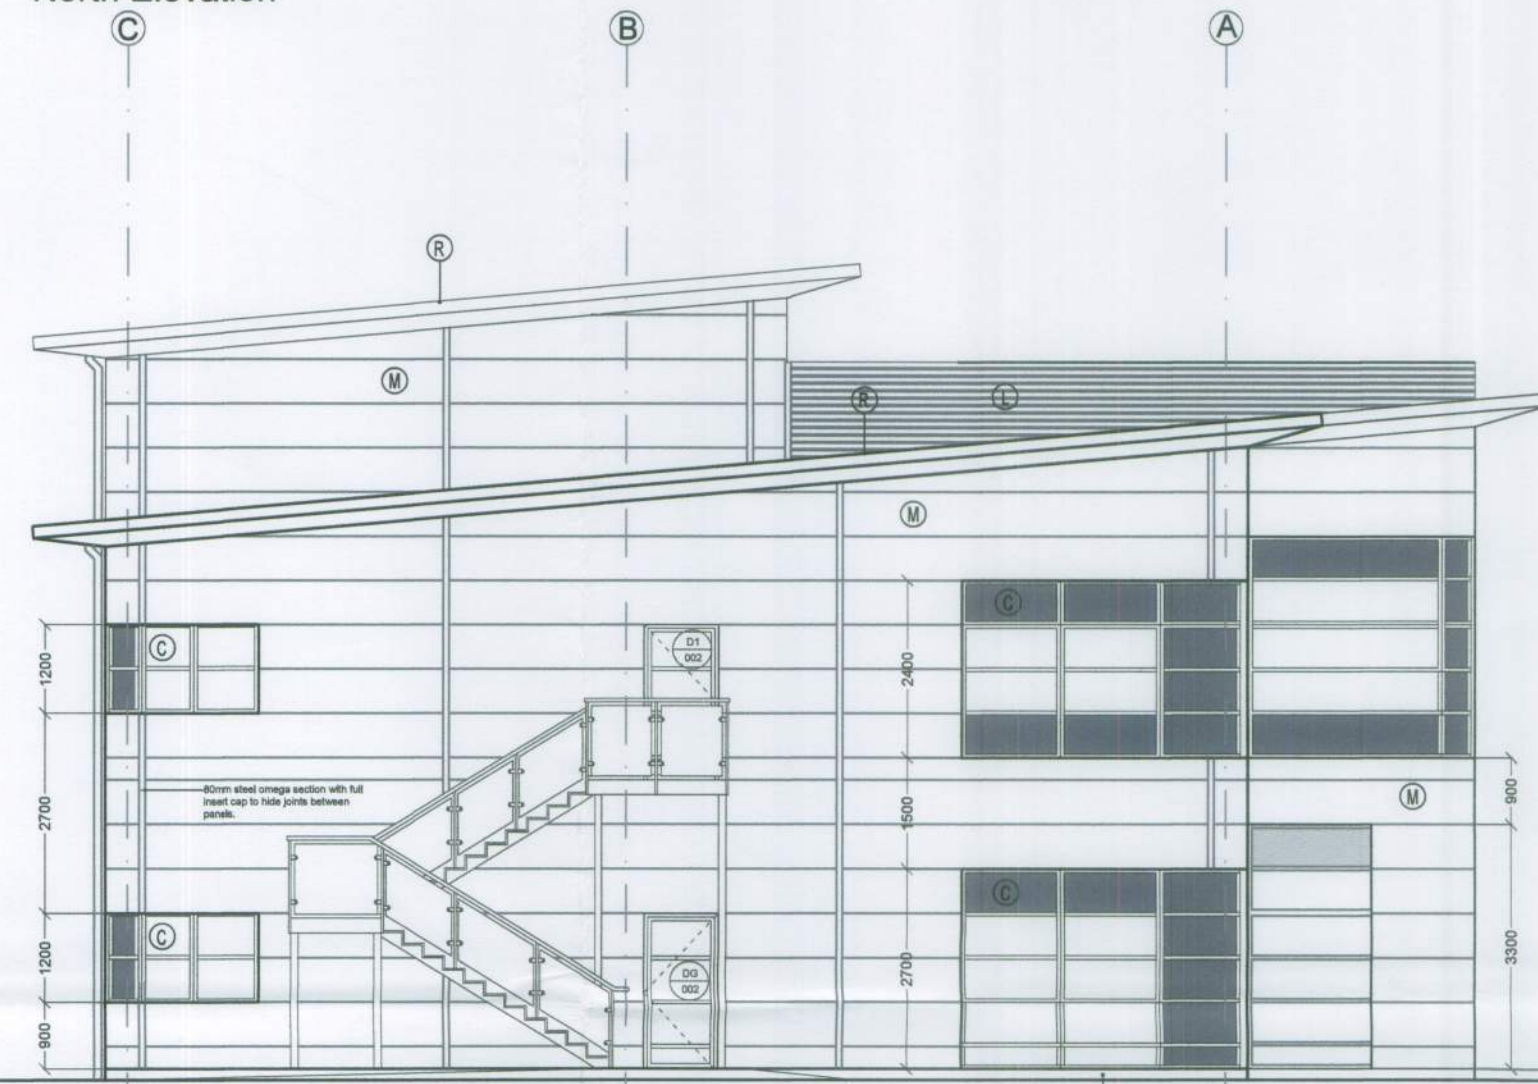

East Elevation

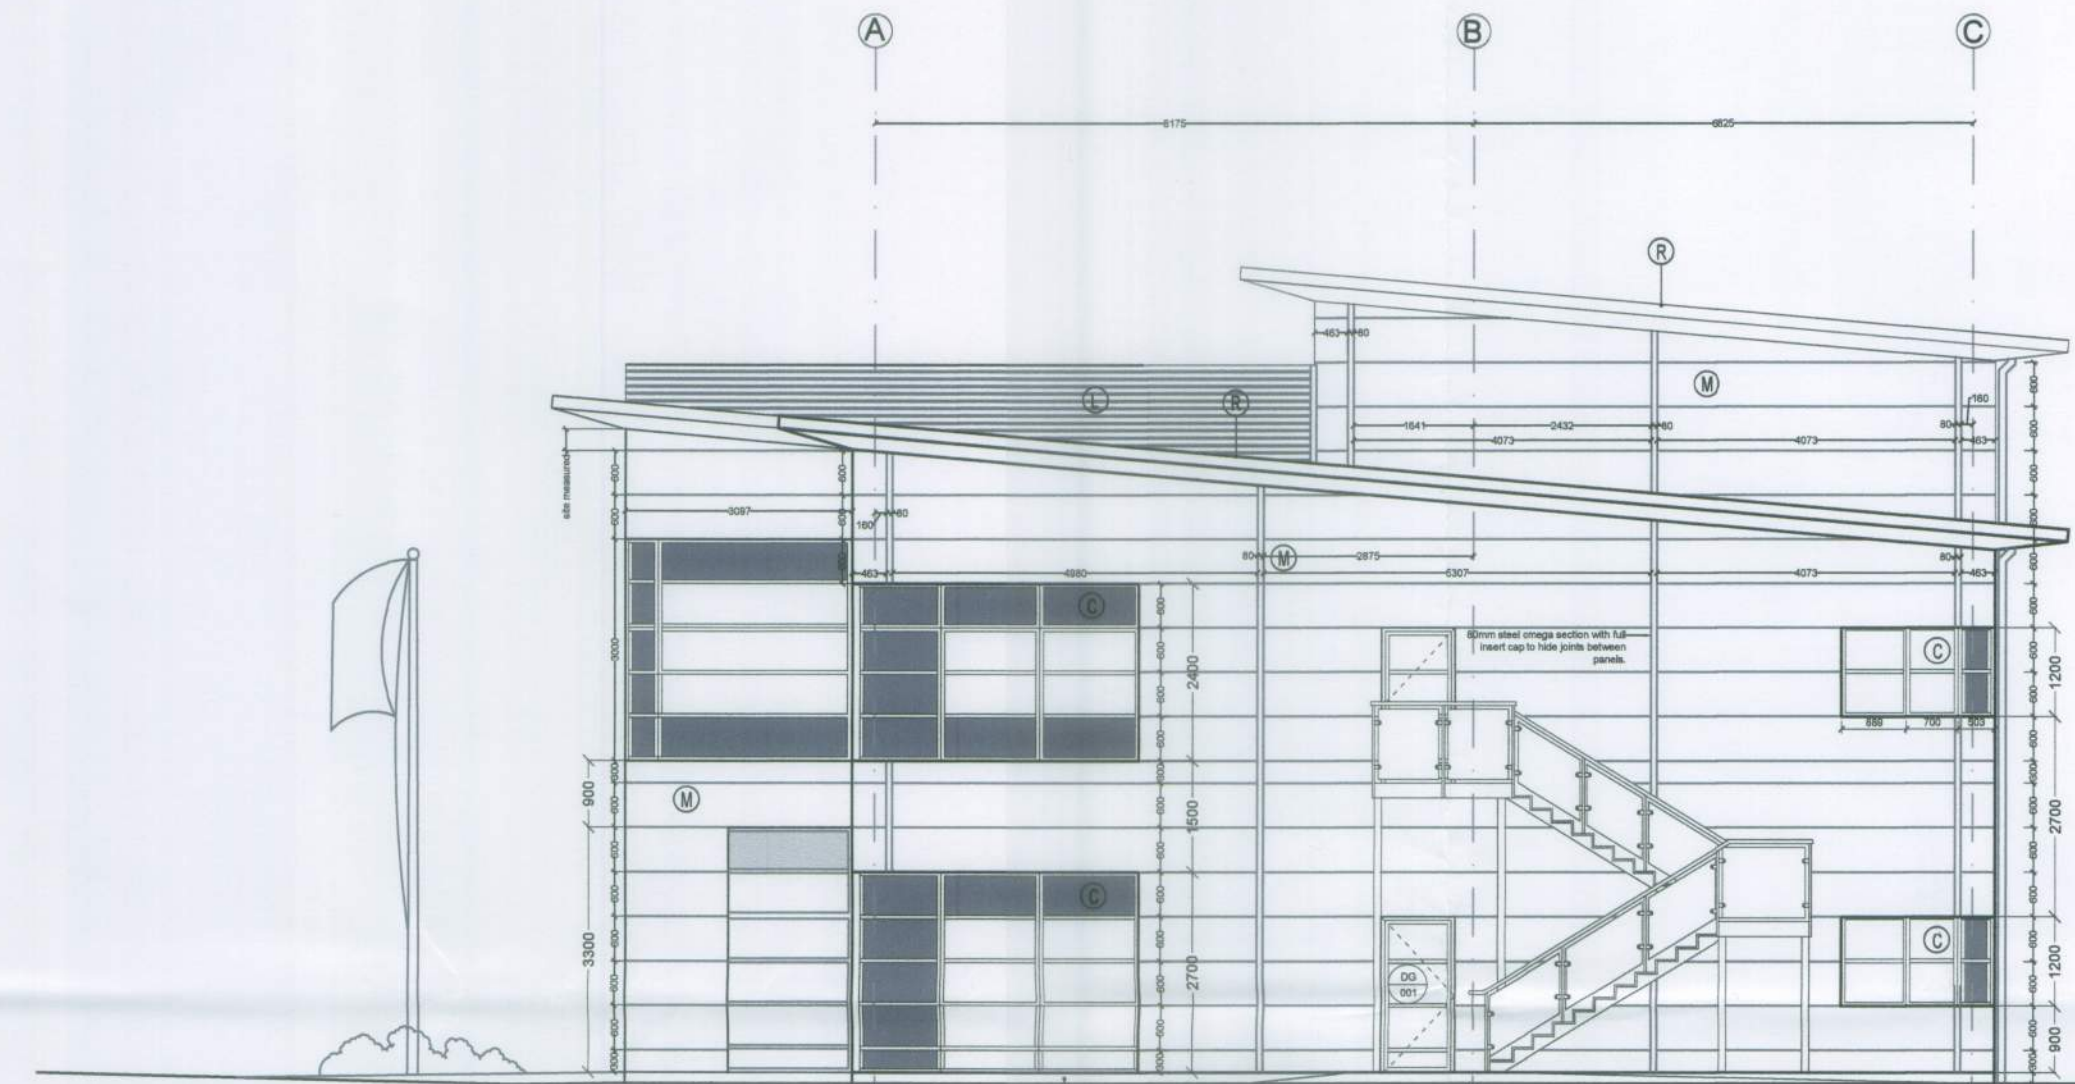

West Elevation



South Elevation

notes: TREES REMOVED FOR CLARITY

revisions: A | 30.01.2014 | JP | Context and material added
 B | 13.02.2014 | JP | Planning issue
 C | 22.09.2015 | AT | Staircases updated. Issued for 1st stage Tender.
 D | 16.02.2016 | GR | Elevations updated to current floor layouts

revisions:



NOTE: The contractor is responsible for checking all site dimensions and levels. These should be checked prior to the ordering of any components and before the commencement of the works. All discrepancies should be brought to the attention of the Contract Administrator.

Fittleworth Medical Ltd
 Development Proposal
 Littlehampton
 drawing information title:



status:
 date:
 scale:
 drawn:
 chkd:

Tender
 January 2014
 1:100 @ A1
 FW
 JP

job: 4929 dwg: 1310 rev: D