



UNIVERSITY OF SUSSEX



Existing Details

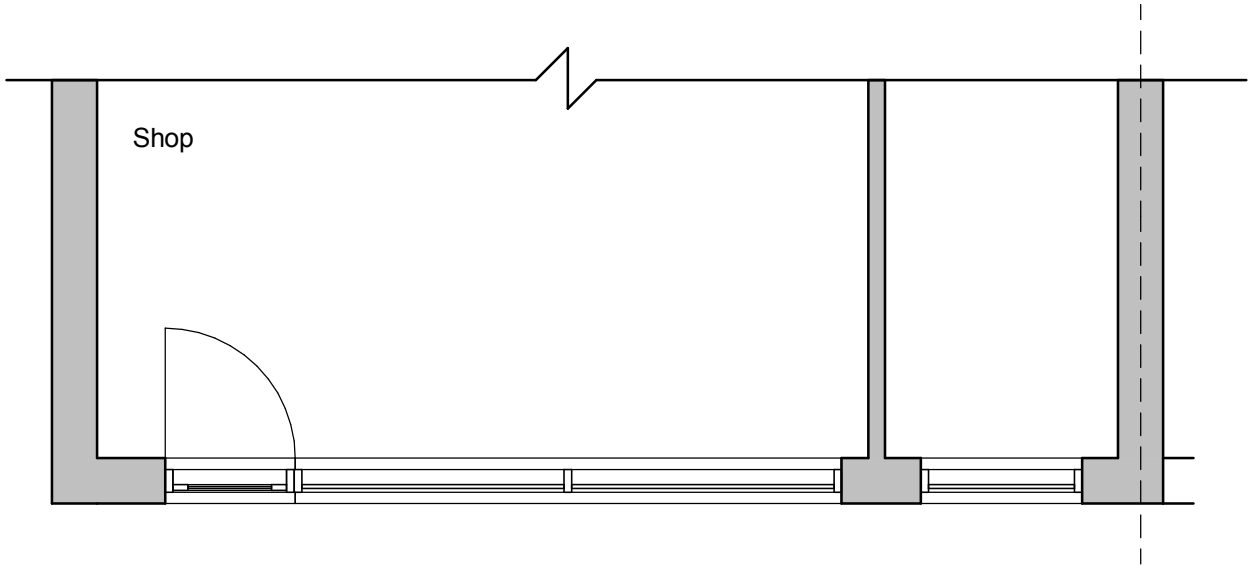

Proposed details

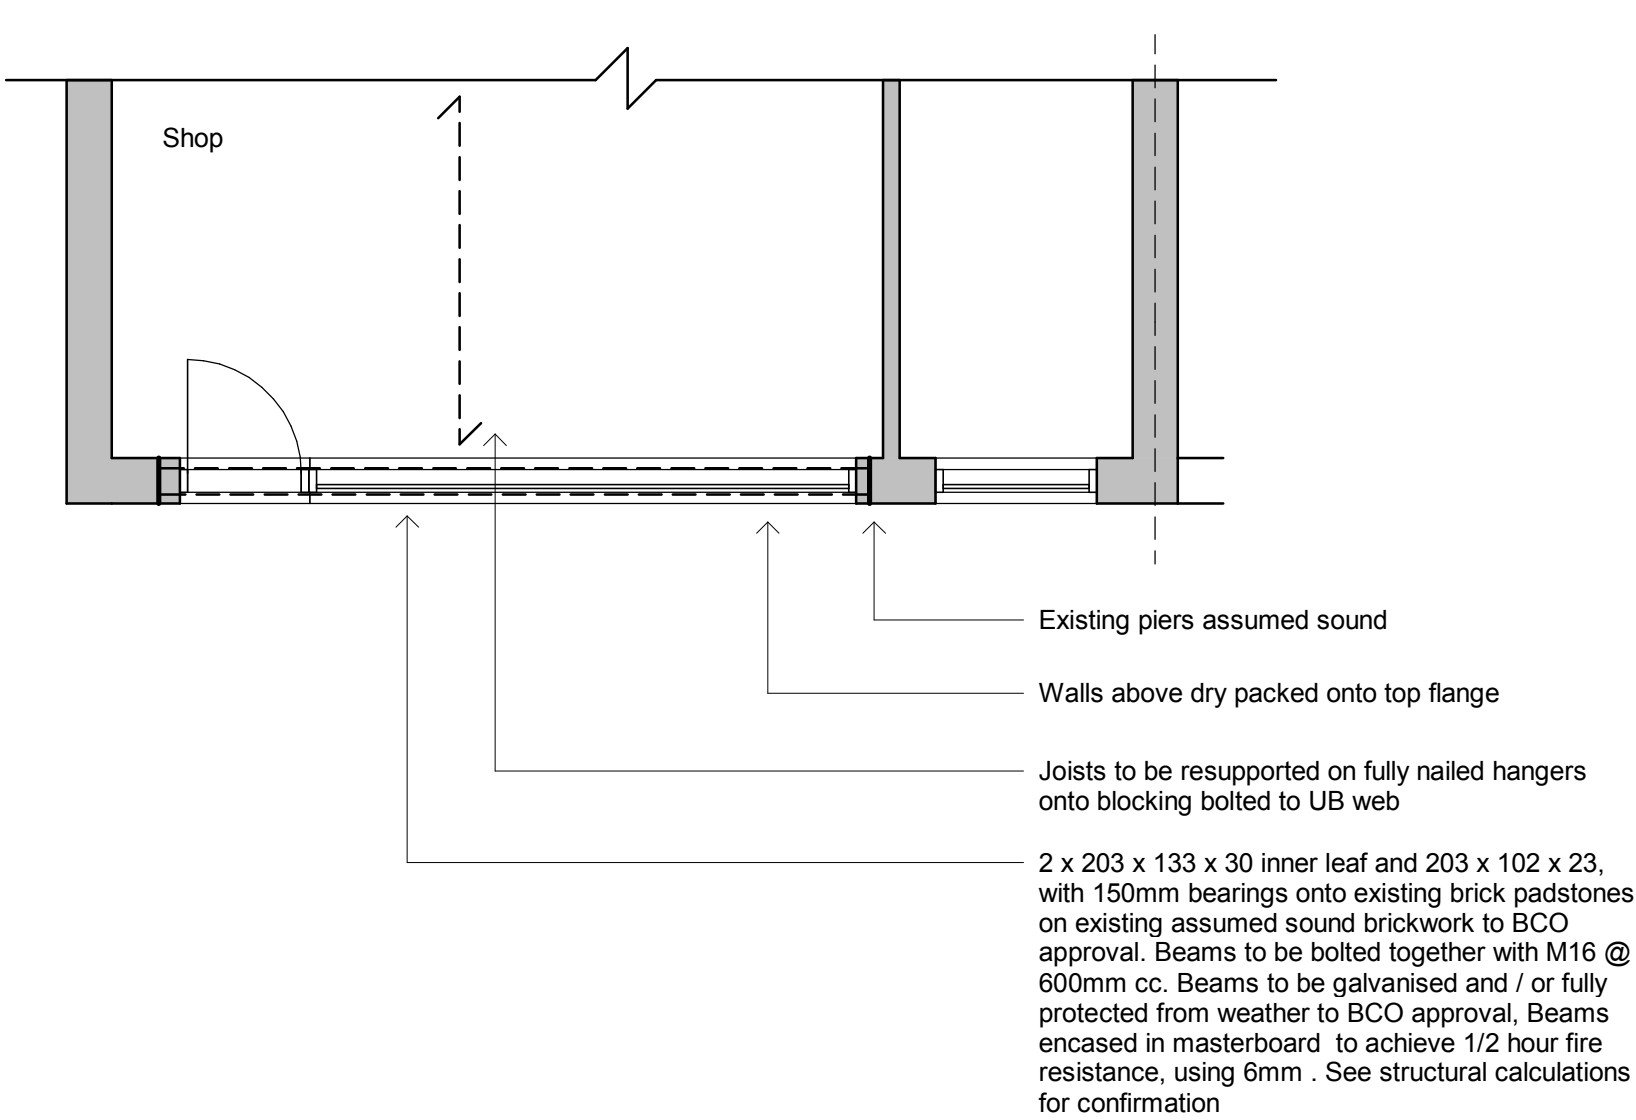


Site Plan 1:1250

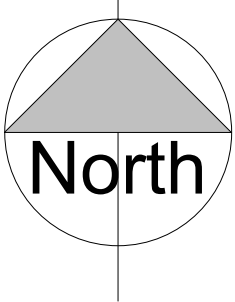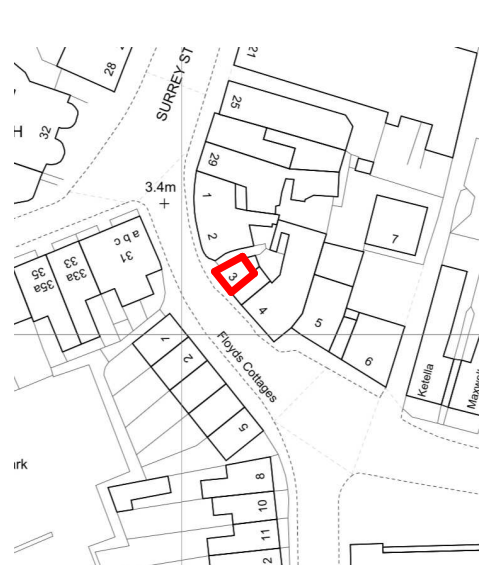

Site Plan 1:500



Revisions

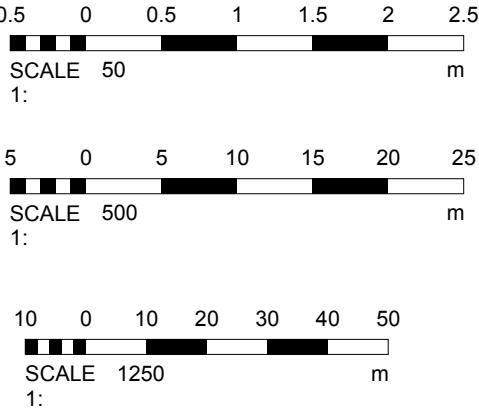

Materials


Existing Elevation



Proposed Elevation



Section Through

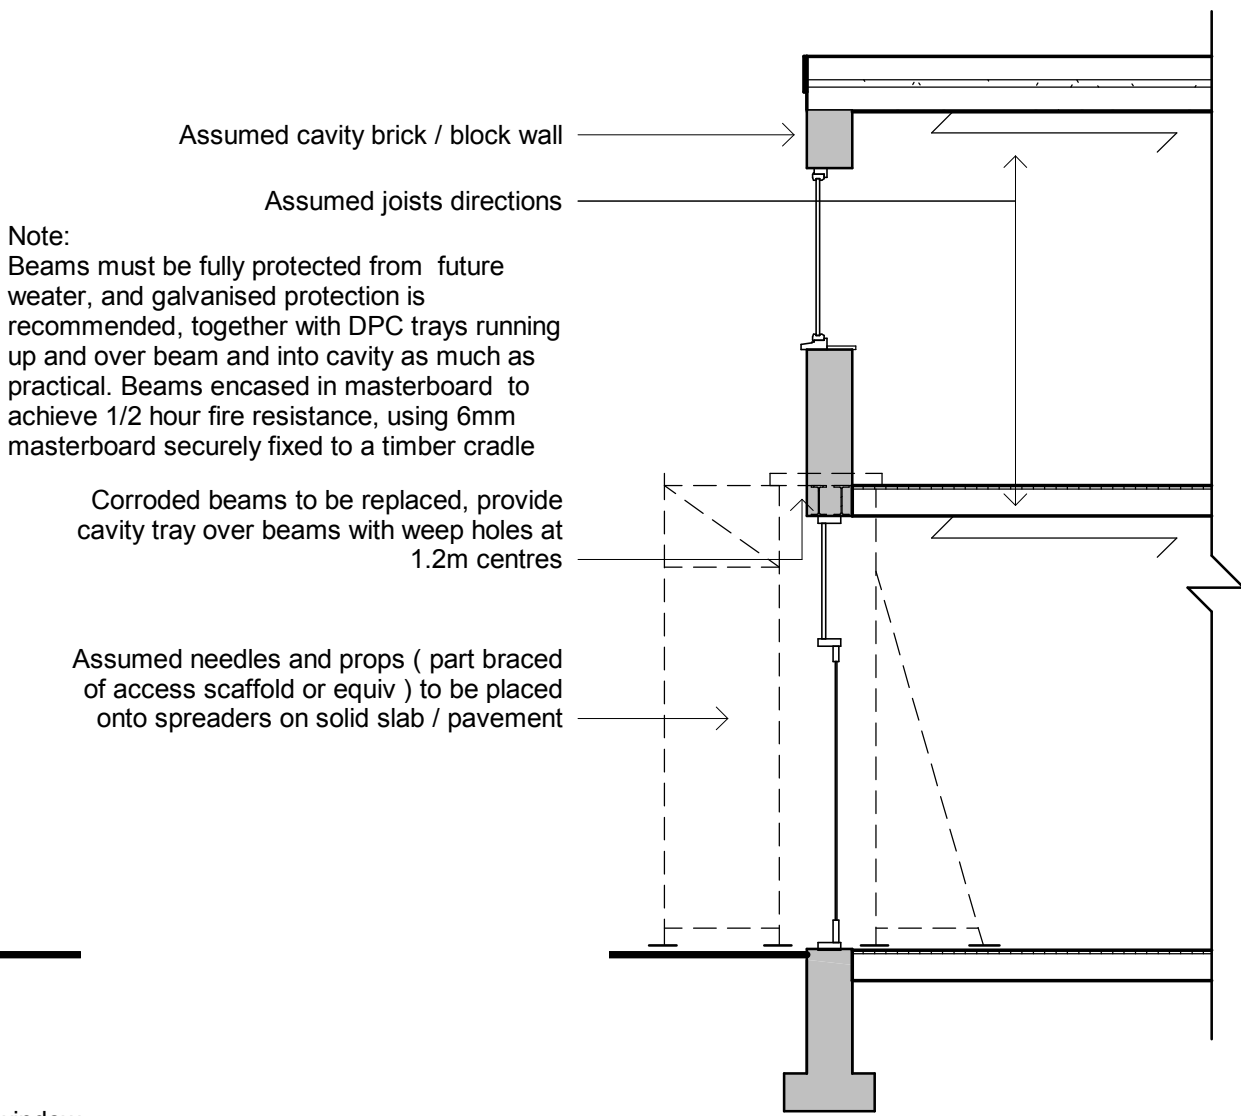

Drawing Number	2019/27	Sheet	1 of 1
----------------	---------	-------	--------

Size	A1	Scale	1:50, 1:500, 1:1250
------	----	-------	---------------------

Project	Existing and Proposed details February 2019
---------	--

Job Title	3B Pier Road Littlehampton West Sussex BN17 5BA
-----------	--

Do Not scale from this drawing except for planning as photocopies will be subject to distortion
Drawings to be read in conjunction with all other Designers and structural engineers contract drawings and specifications: Any discrepancies must be brought to the attention of the Designer immediately
The contractor must verify all dimensions by site measurement before ordering materials or manufacturing components
Substitute materials and products to those named will be acceptable if proven to be of equal or higher performance and not in conflict with other elements

M.J.Humphrey
Ltd



Mel Humphrey MRICS, MBEng
39 Northease Drive
Hove
East Sussex
BN3 8PQ

Adam Humphrey
9 Racton Road
Emsworth
Hampshire
PO10 7SY

Mel@mjhumphrey.co.uk
07701055182

Adam@mjhumphrey.co.uk
07812419142