


ARUN

DISTRICT COUNCIL

NOTES:

1. DO NOT SCALE FROM THIS DRAWING
2. FOR INFORMATION PURPOSES ONLY

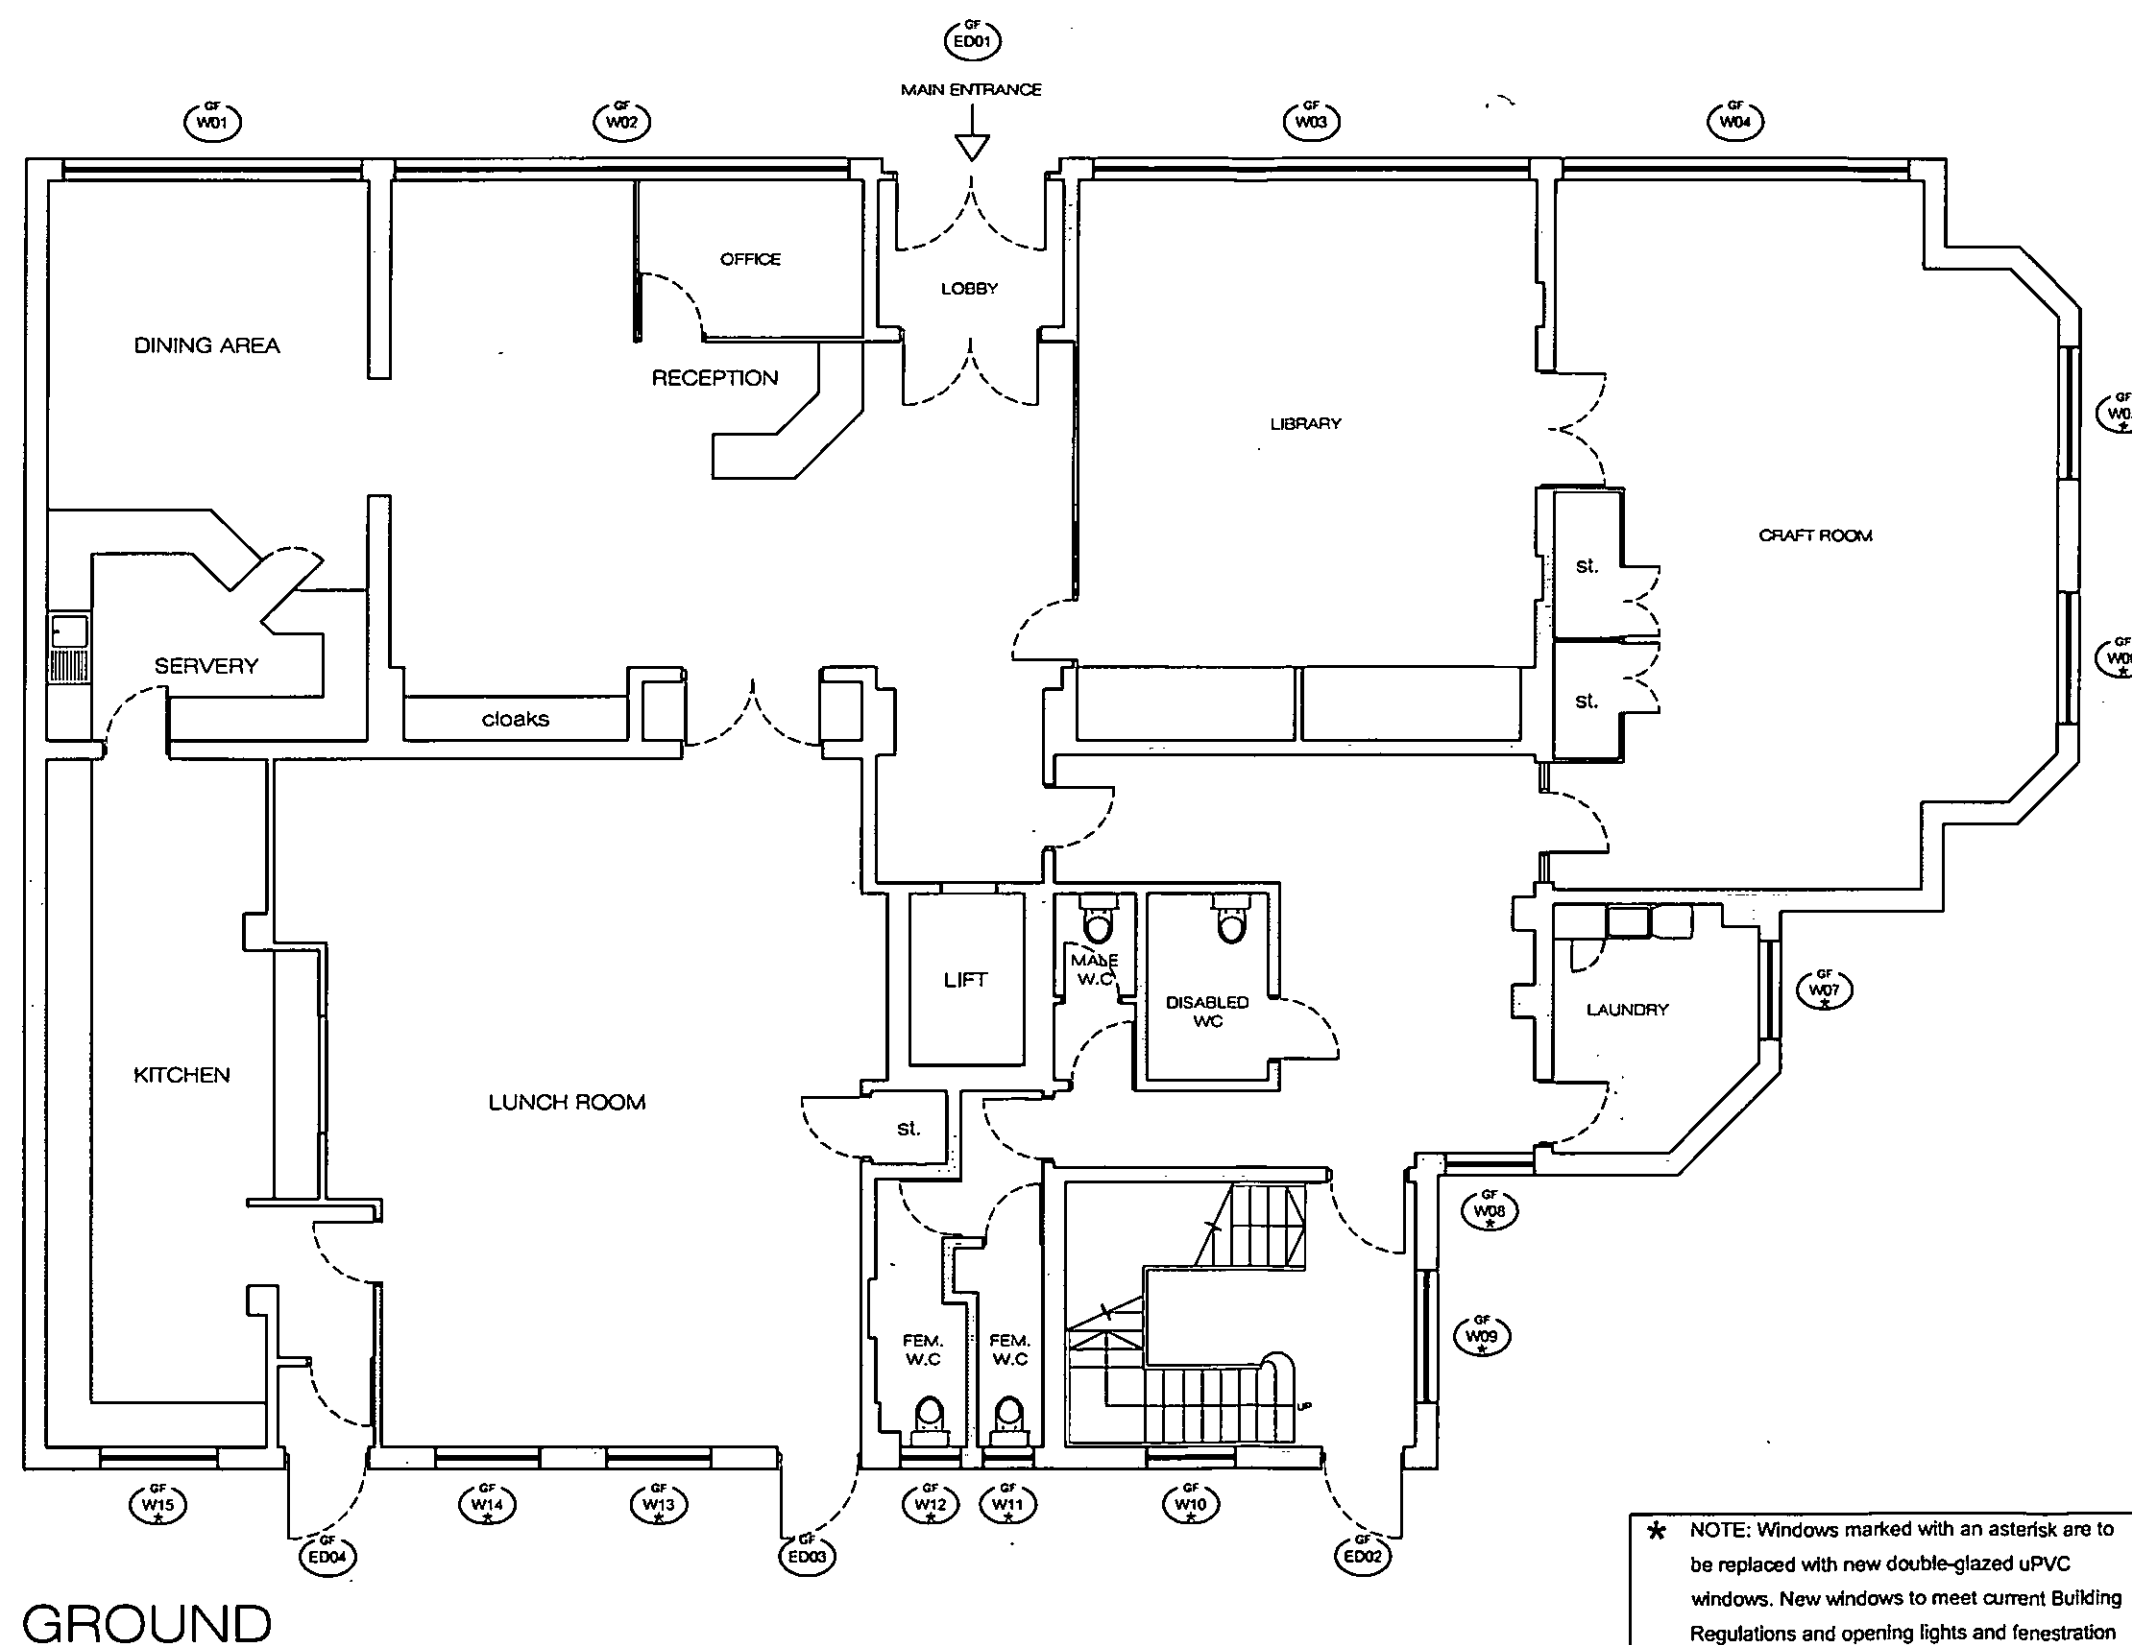

* NOTE: Windows marked with an asterisk are to be replaced with new double-glazed uPVC windows. New windows to meet current Building Regulations and opening lights and fenestration are to match existing as closely as possible.

F		
E		
D		
C		
B		
A		

AMENDMENTS	BY	DATE
------------	----	------

JOB TITLE:
THE TAMARISK CENTRE
BEACH ROAD
LITTLEHAMPTON

DRAWING TITLE:
GROUND FLOOR PLAN
AS EXISTING

SCALE: 1:100 @ A3

PROPERTY: TAMARISK

DRG. No.: SK 201

REV.:
-

DRAWN BY: TR

TRACED BY:

CHECKED BY: PB

DATE: FEBRUARY 2013

Tavis Russell
Assistant Surveyor
Arun District Council
Arun Civic Centre
Maltravers Road
LITTLEHAMPTON
West Sussex
BN17 5LF