


ARUN

DISTRICT COUNCIL

NOTES:
1. DO NOT SCALE FROM THIS DRAWING
2. FOR INFORMATION PURPOSES ONLY

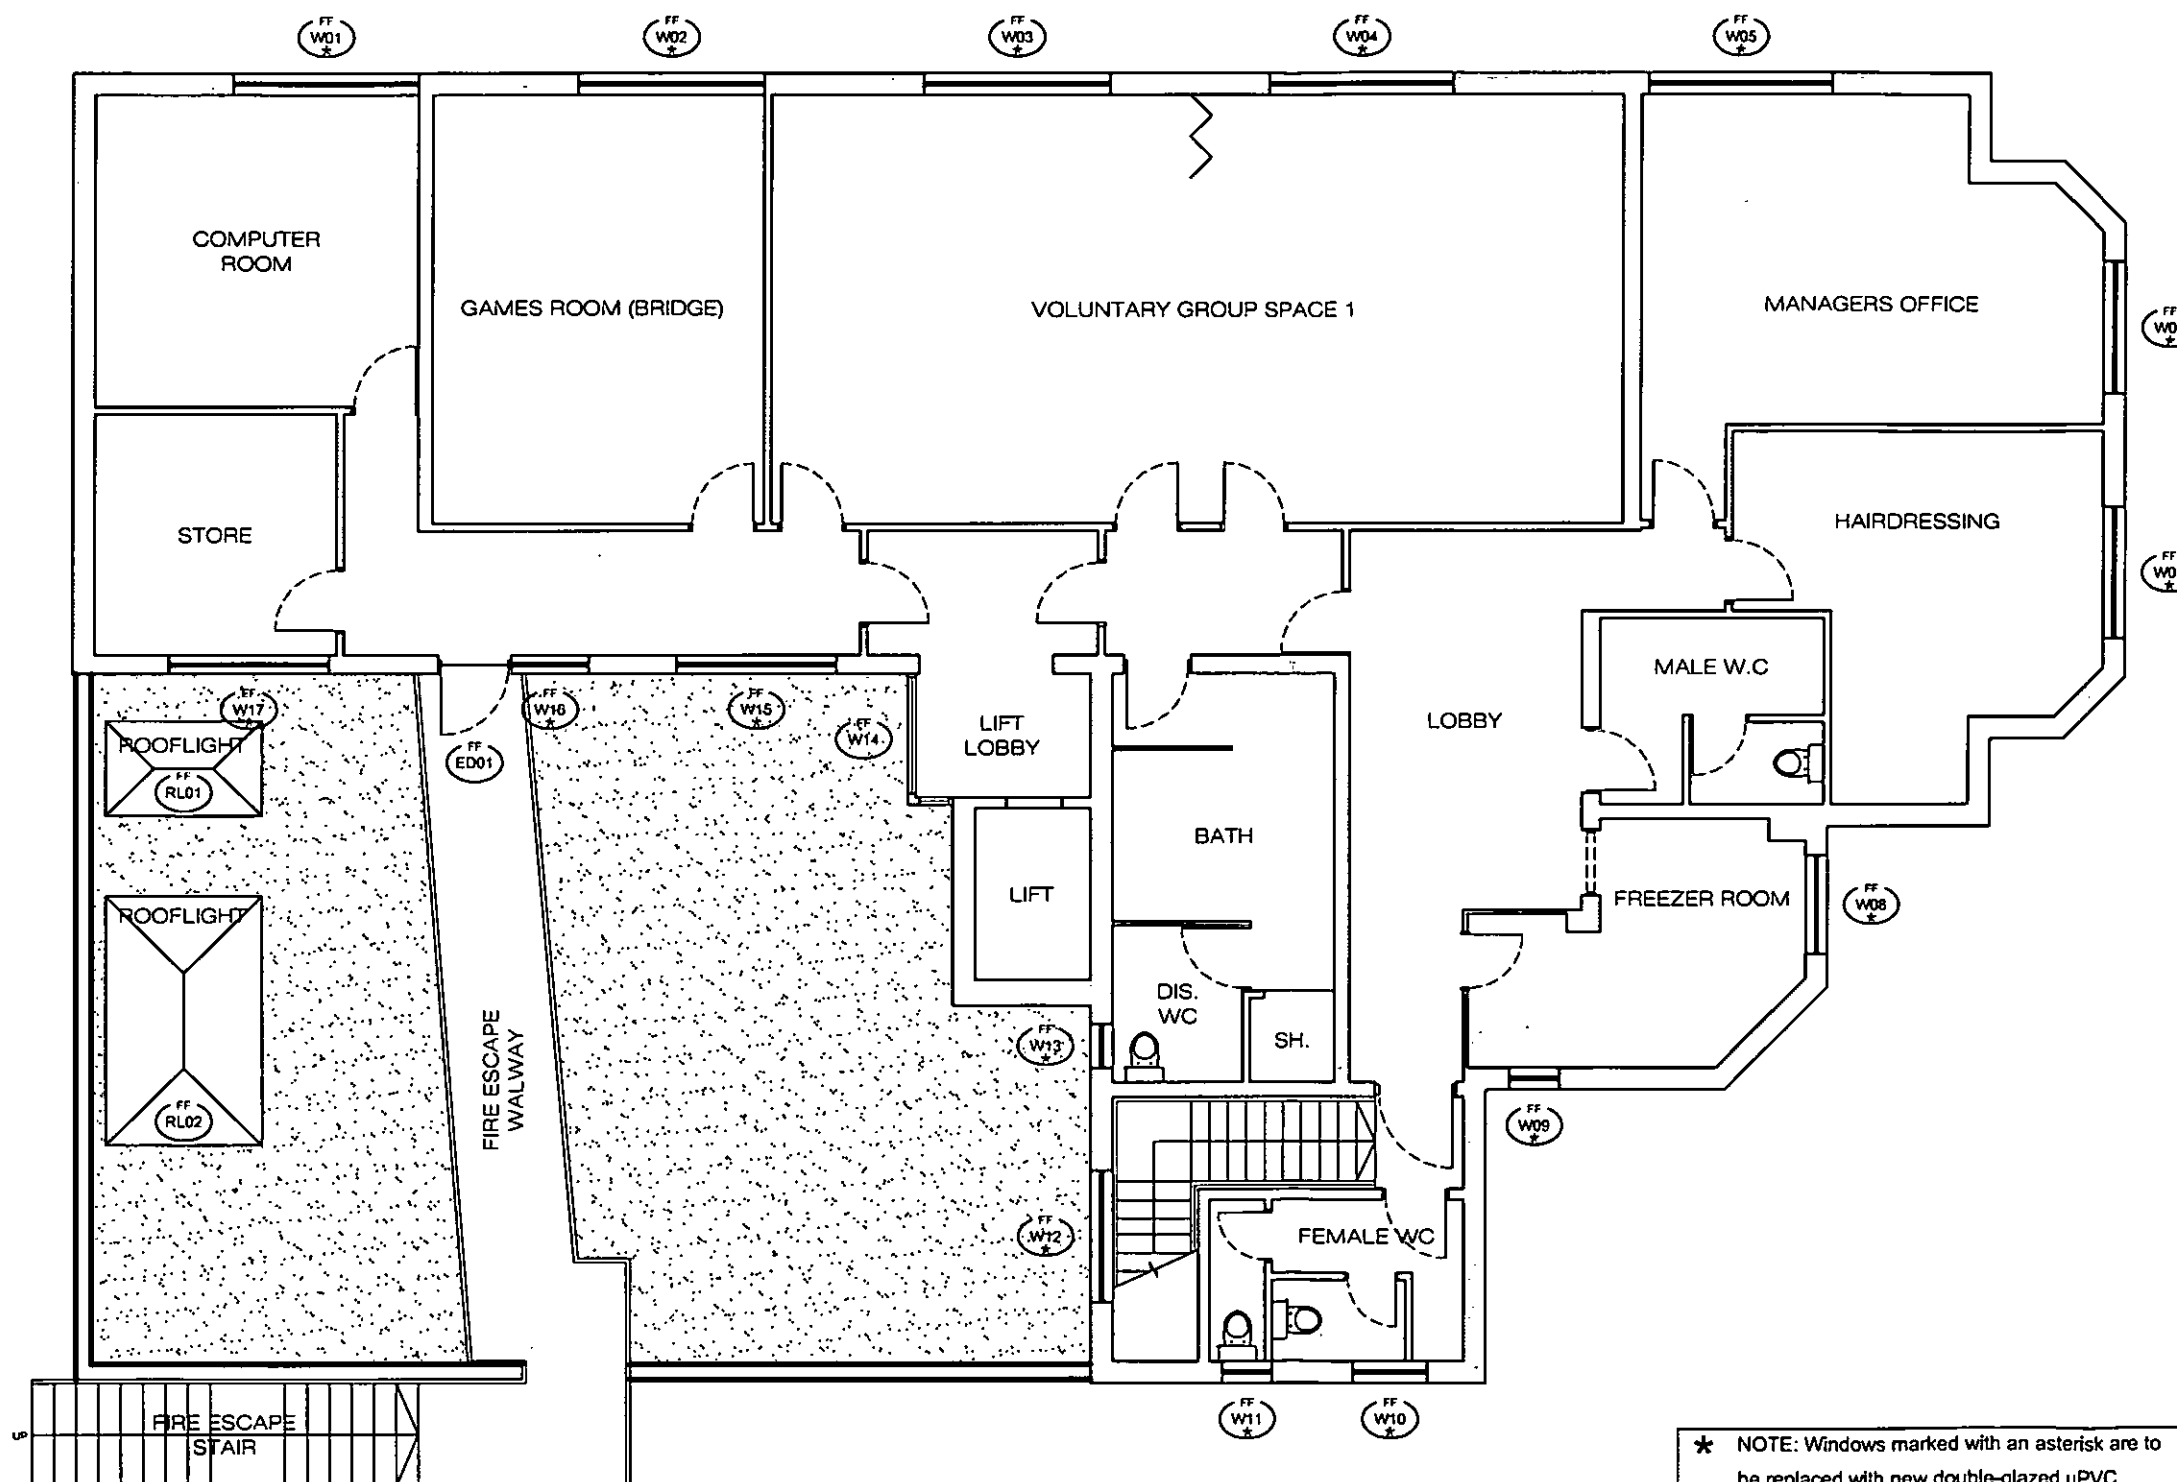

FIRST

AMENDMENTS	BY	DATE
F		
E		
D		
C		
B		
A		

JOB TITLE:
THE TAMARISK CENTRE
BEACH ROAD
LITTLEHAMPTON

DRAWING TITLE:
FIRST FLOOR PLAN
AS EXISTING

SCALE: 1:100 @ A3

PROPERTY: TAMARISK

DRG. No.: SK 202 REV.: -

DRAWN BY: TR

TRACED BY:

CHECKED BY: PB

DATE: FEBRUARY 2013

Tavis Russell
Assistant Surveyor
Arun District Council
Arun Civic Centre
Mattravers Road
LITTLEHAMPTON
West Sussex
BN17 5LF