



Notes


1. Do not scale from this drawing, except for planning purposes. Use figured dimensions only.
2. All dimensions must be checked on site prior to commencement of work.
3. The client agrees to indemnify and hold the architect harmless from and against all claims, damages, costs and expenses, including this drawing, to be used in conjunction with other consultants' drawings.
4. O.S. Licence 1UG 0337.
5. This drawing is the copyright of Martin Chinnell Architects.

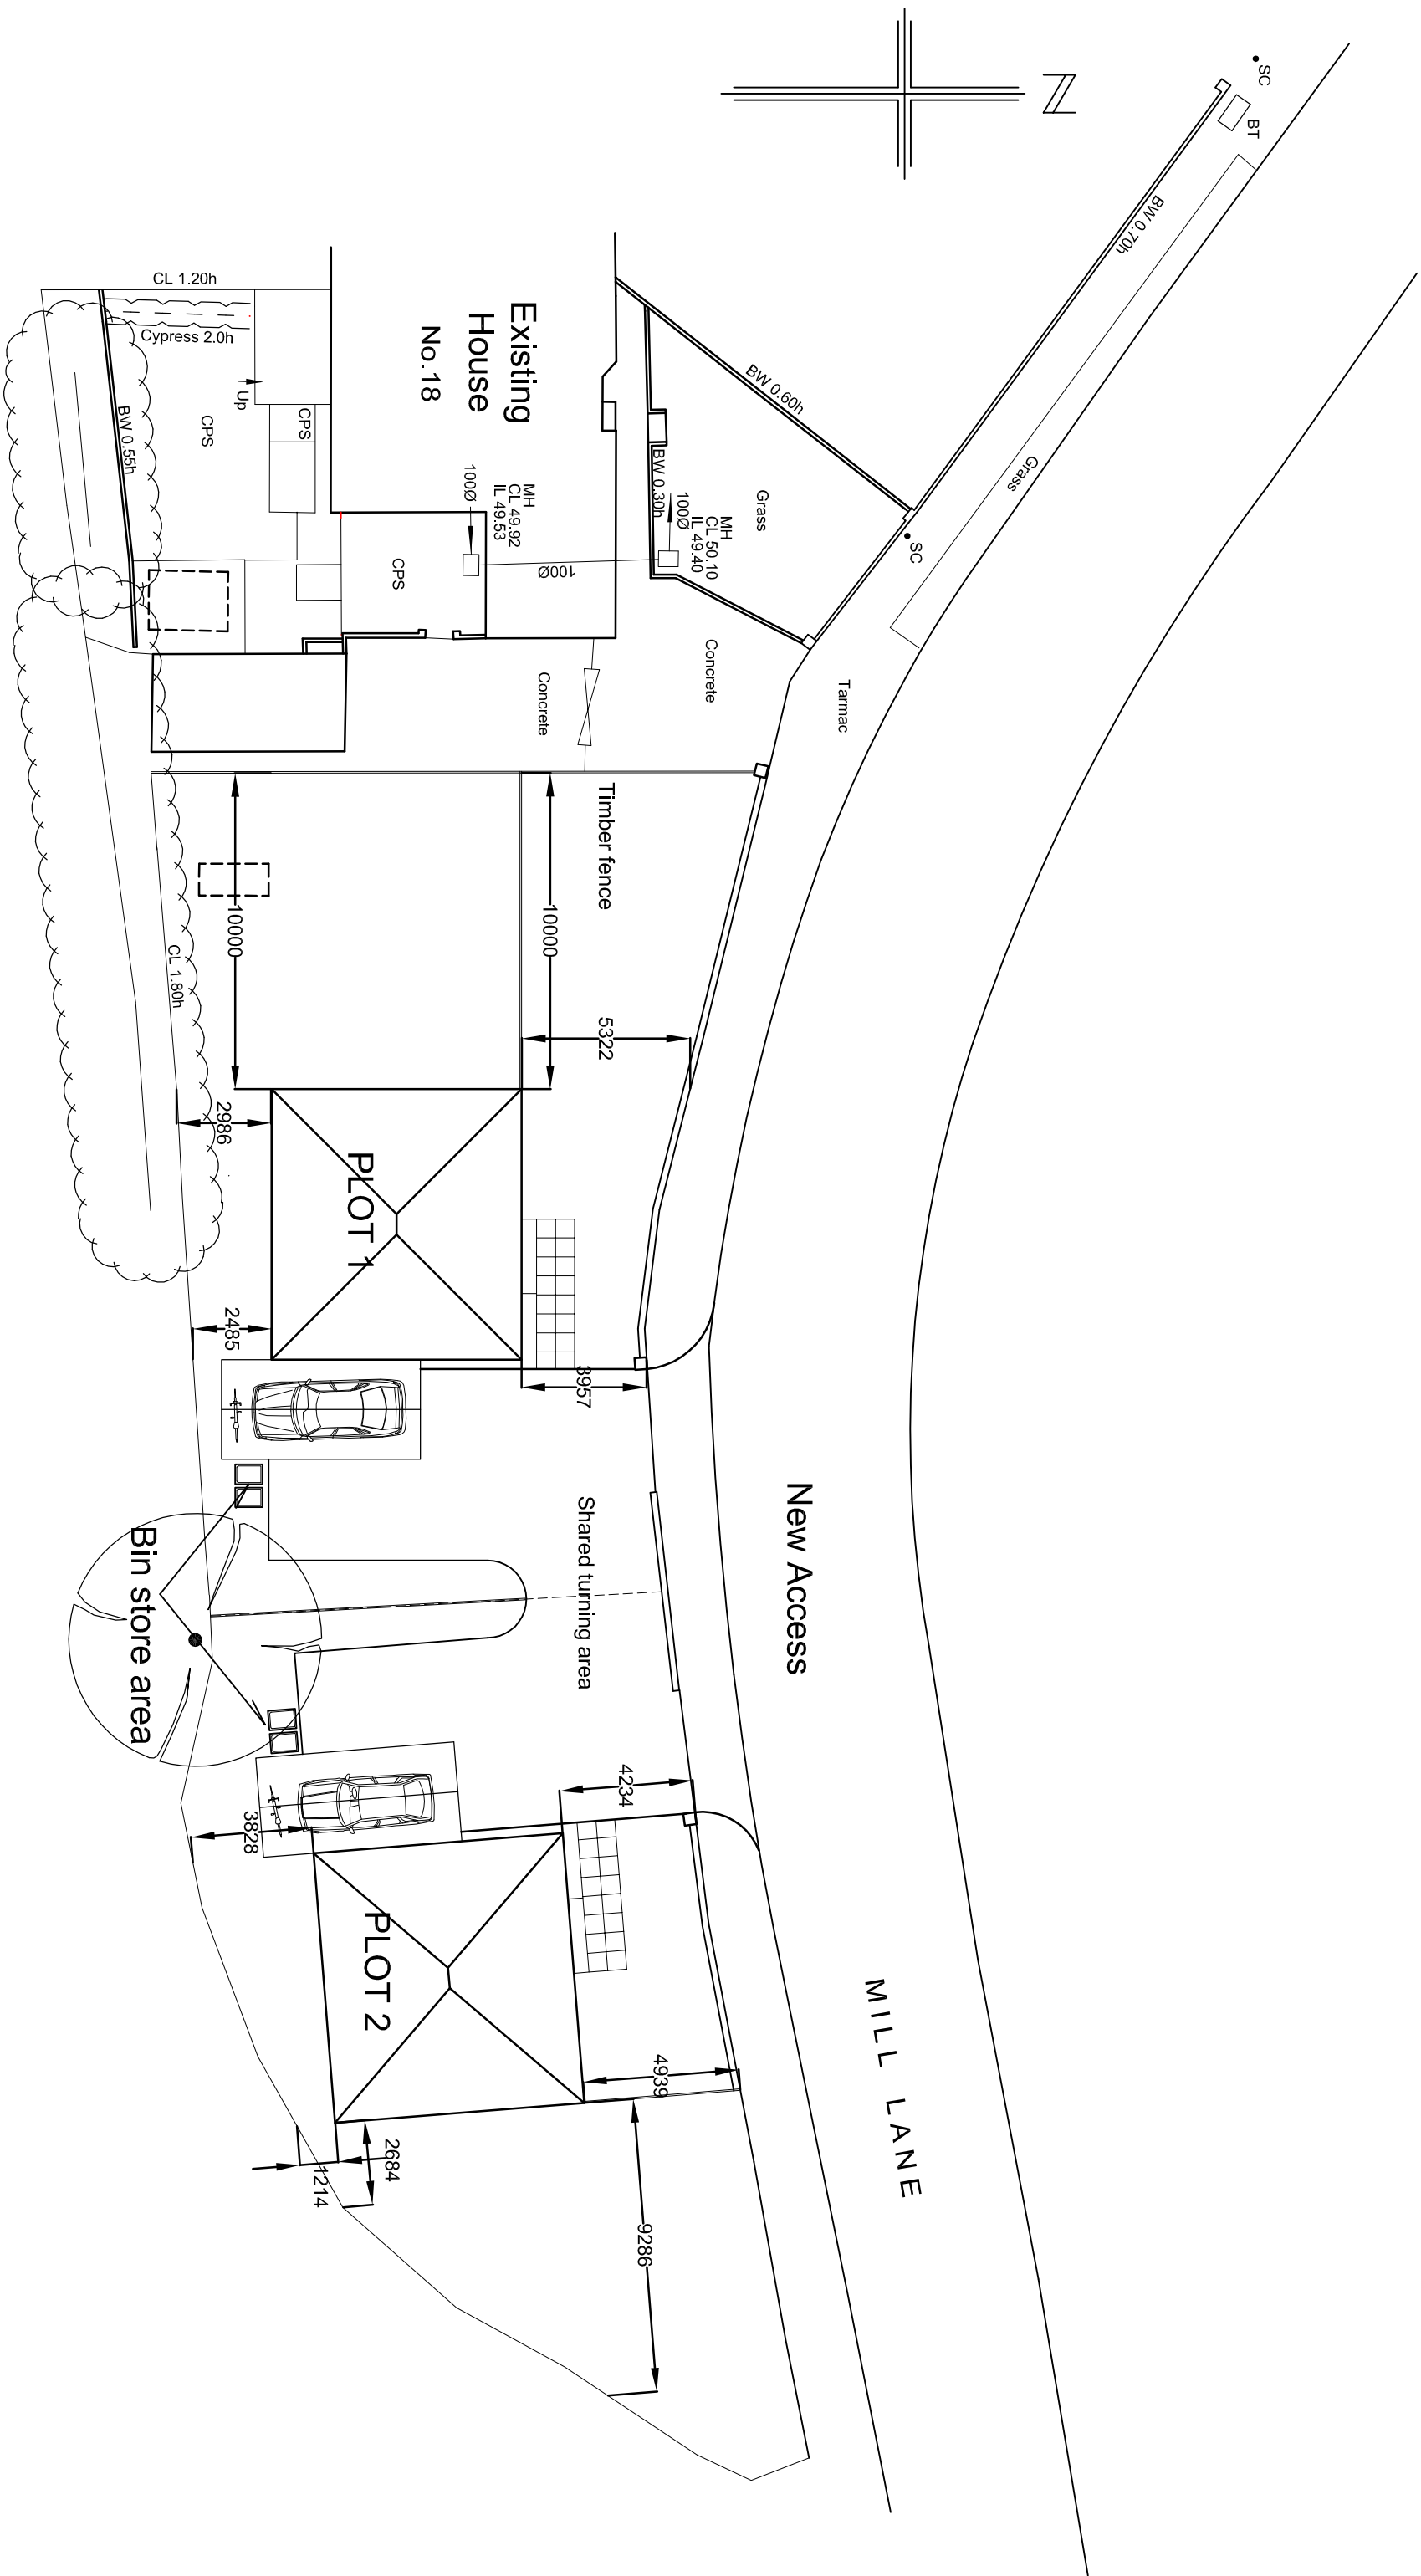


Site Plan

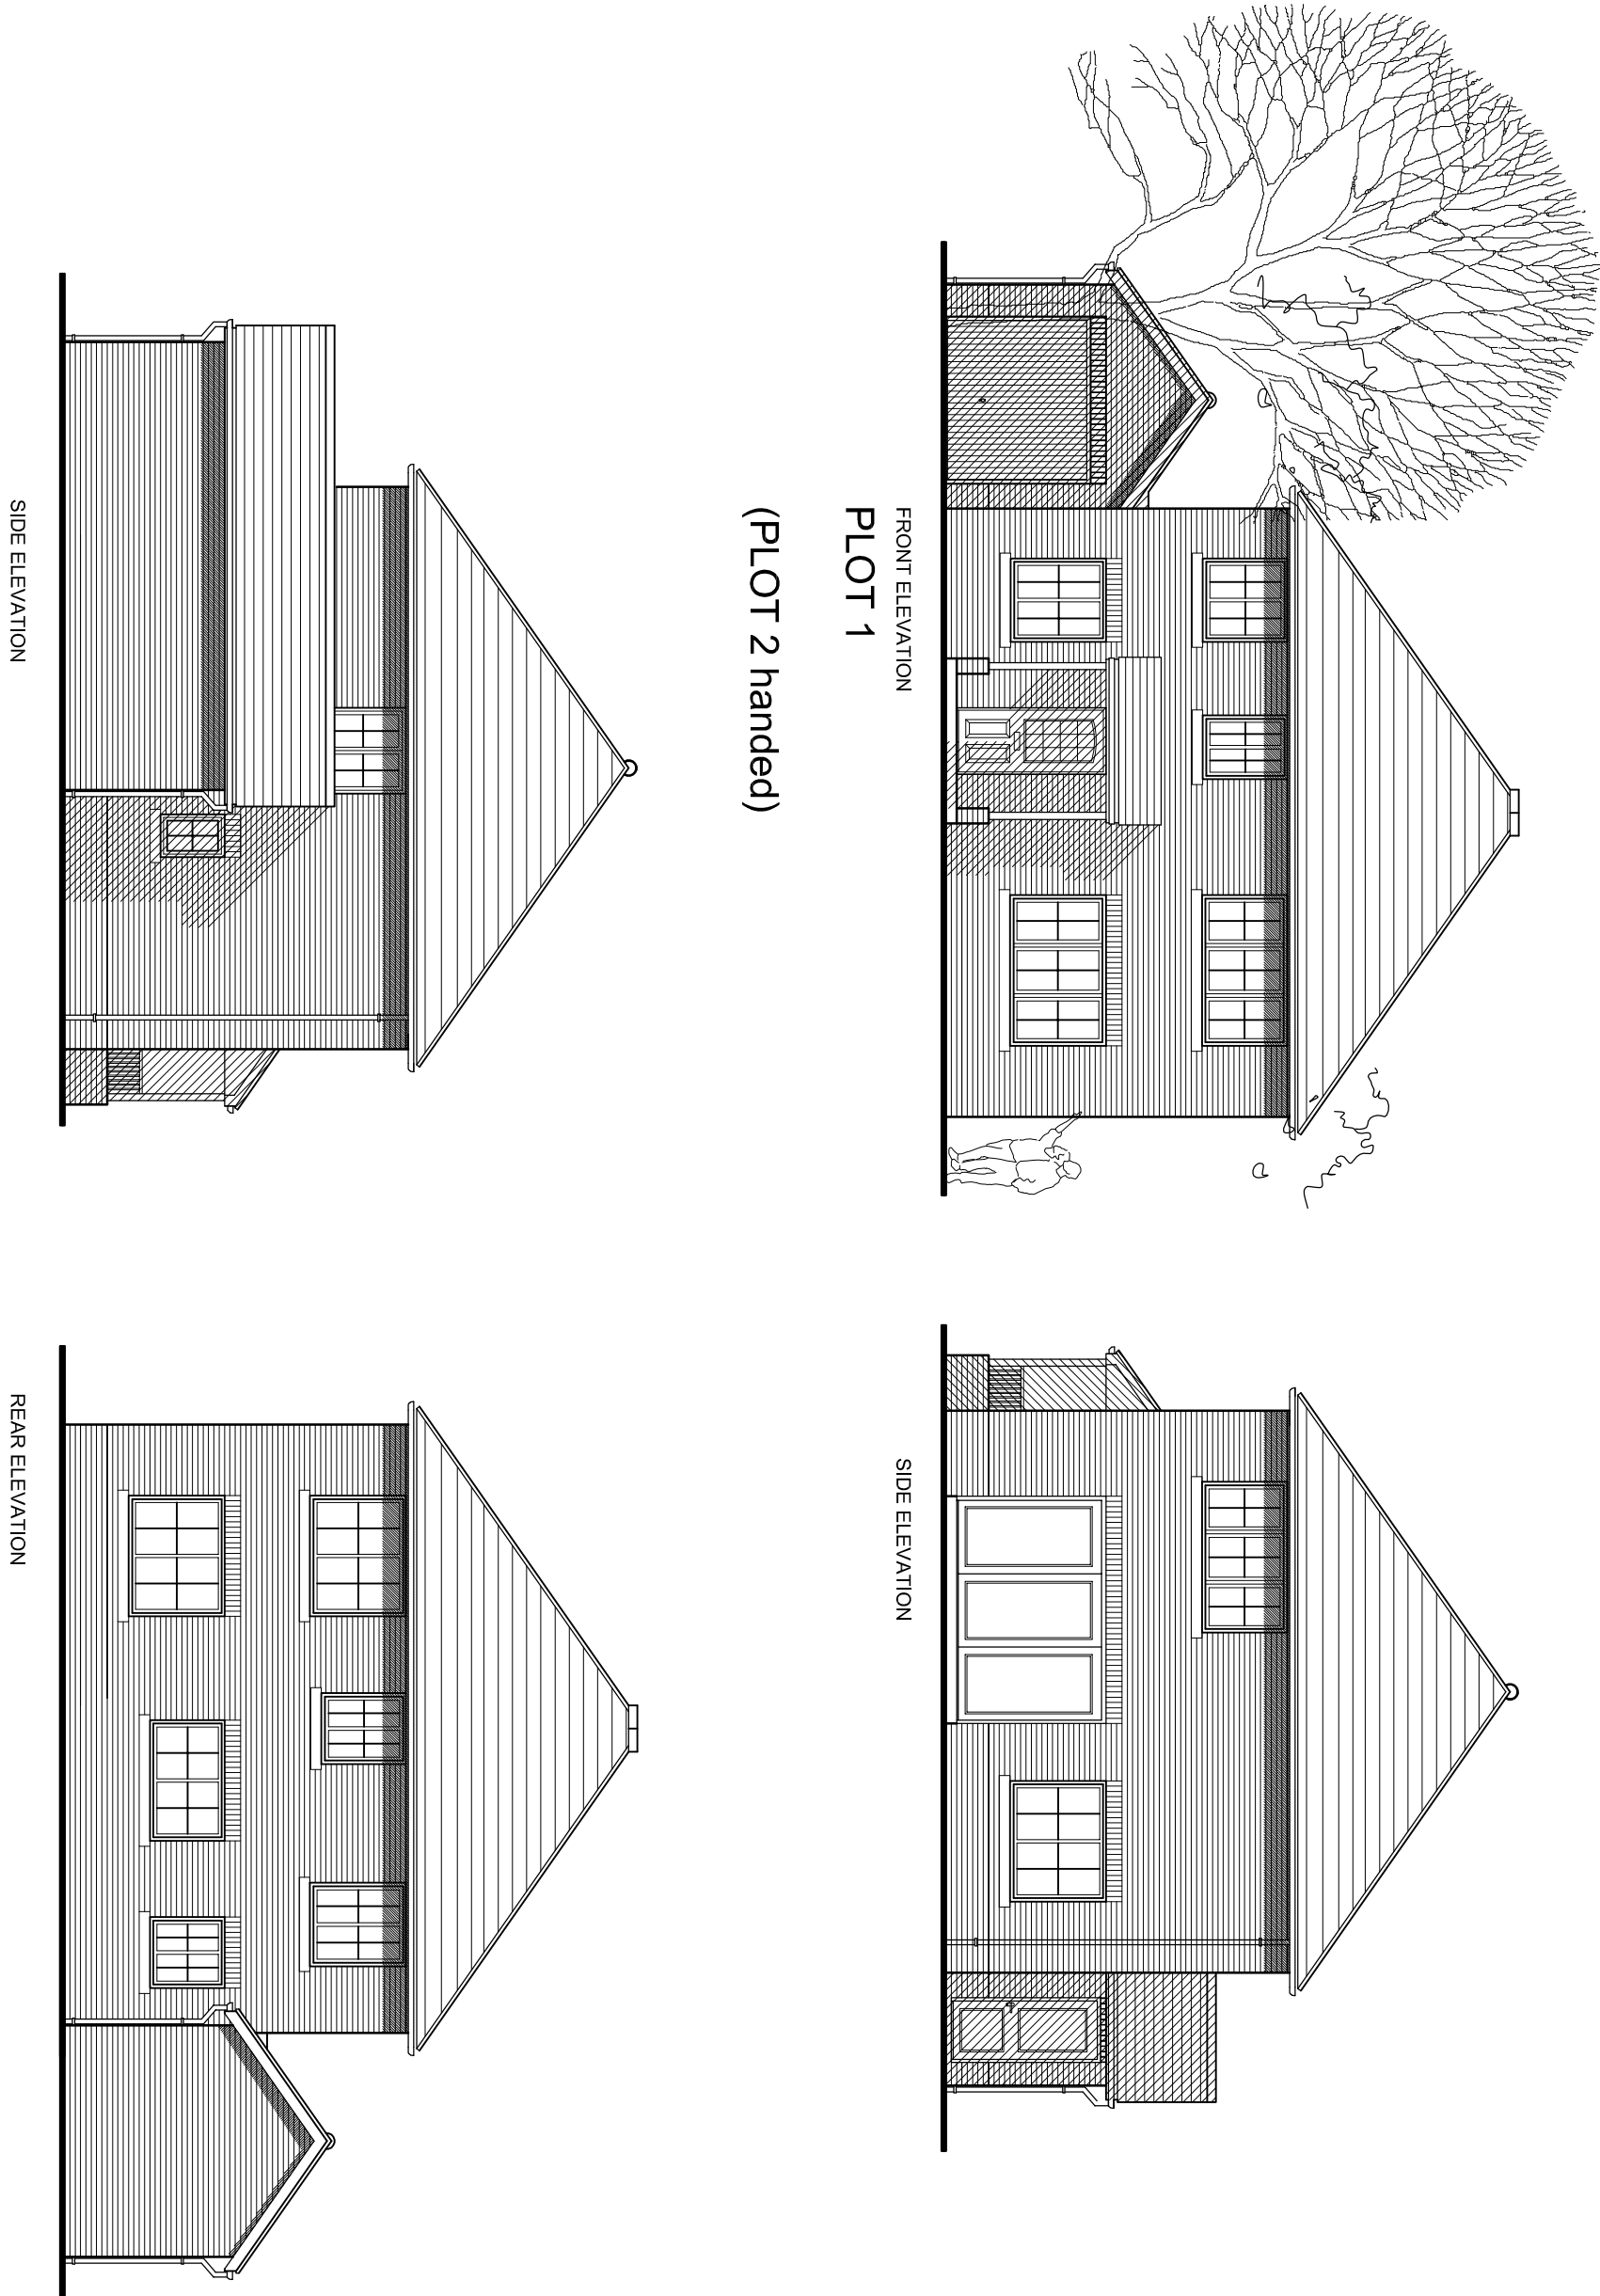


GROUND FLOOR PLAN
PLOT 1
(PLOT 2 handed)

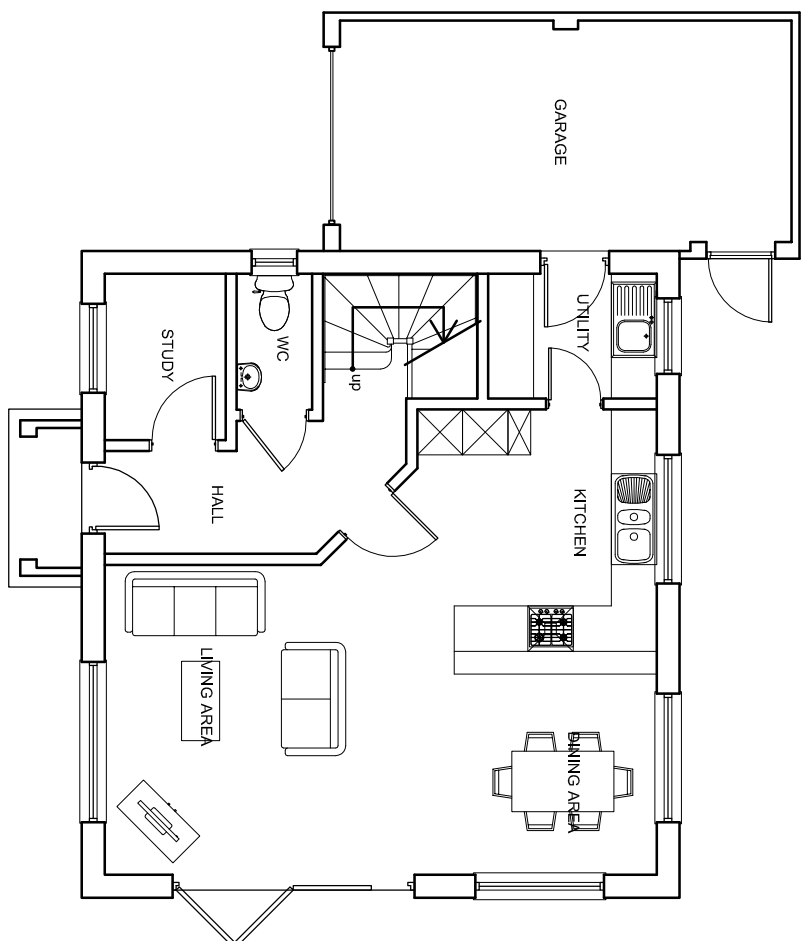

FIRST FLOOR PLAN

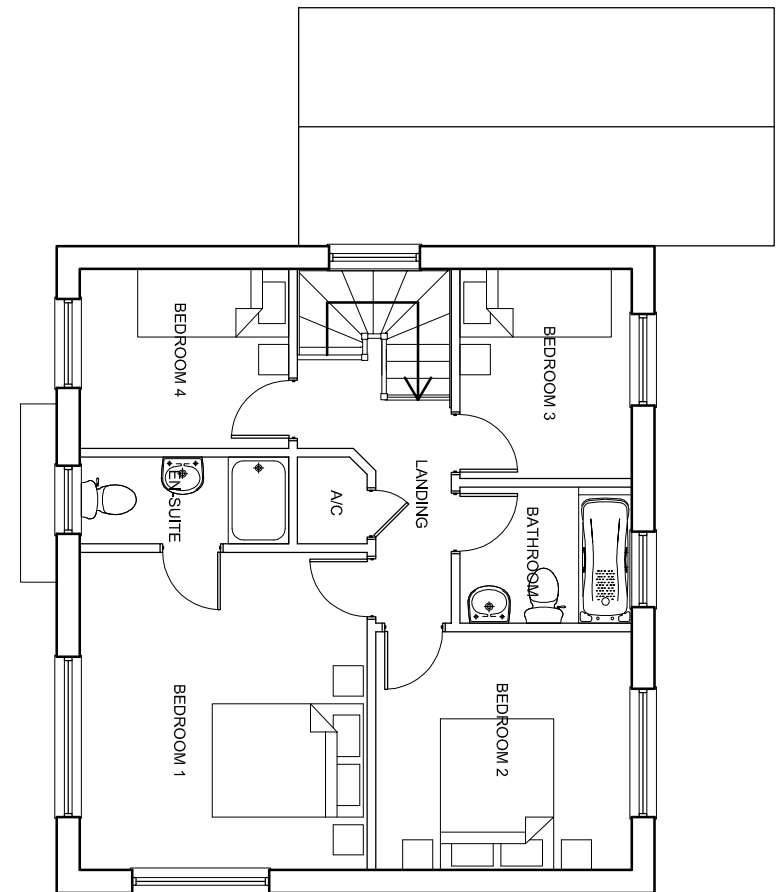

Location Plan

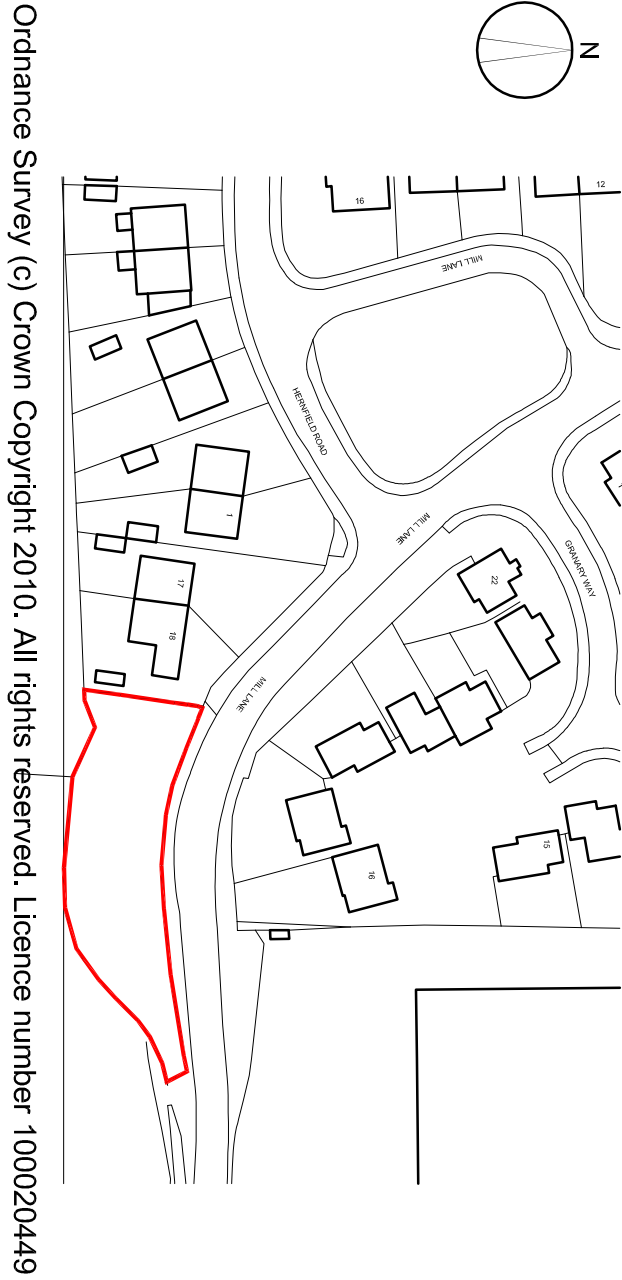

Ordnance Survey (c) Crown Copyright 2010. All rights reserved. Licence number 100020449

For			
Encore Investments Ltd			
Project			
New dwellings at 18 Mill Lane Wick, Littlehampton BN17 7QY			
Drawing		Scale @A1	
Location Plan		1:1250	
Site Plan		1:200	
Plans & Elevations		1:100	
Date	Drawn	Checked	
Job number	Drawing number	Revision	
10.048	03	G	

Town Plan of S			
Architects			
M A R T I N C R I T C H E L L A R C H I T E C T S			
Sewards House ■ Sewards Road ■ Mithurst ■ West Sussex ■ GU29 0LX			
Tel 01720 815539 e-mail martin@martinchell.co.uk			
Rev	Date	Amendment	Checked
G	27/02/15	Scheme redesigned.	
F	04/11/14	Site dimensions added to site plan.	
E	07/10/14	Site plan updated for planning application.	