


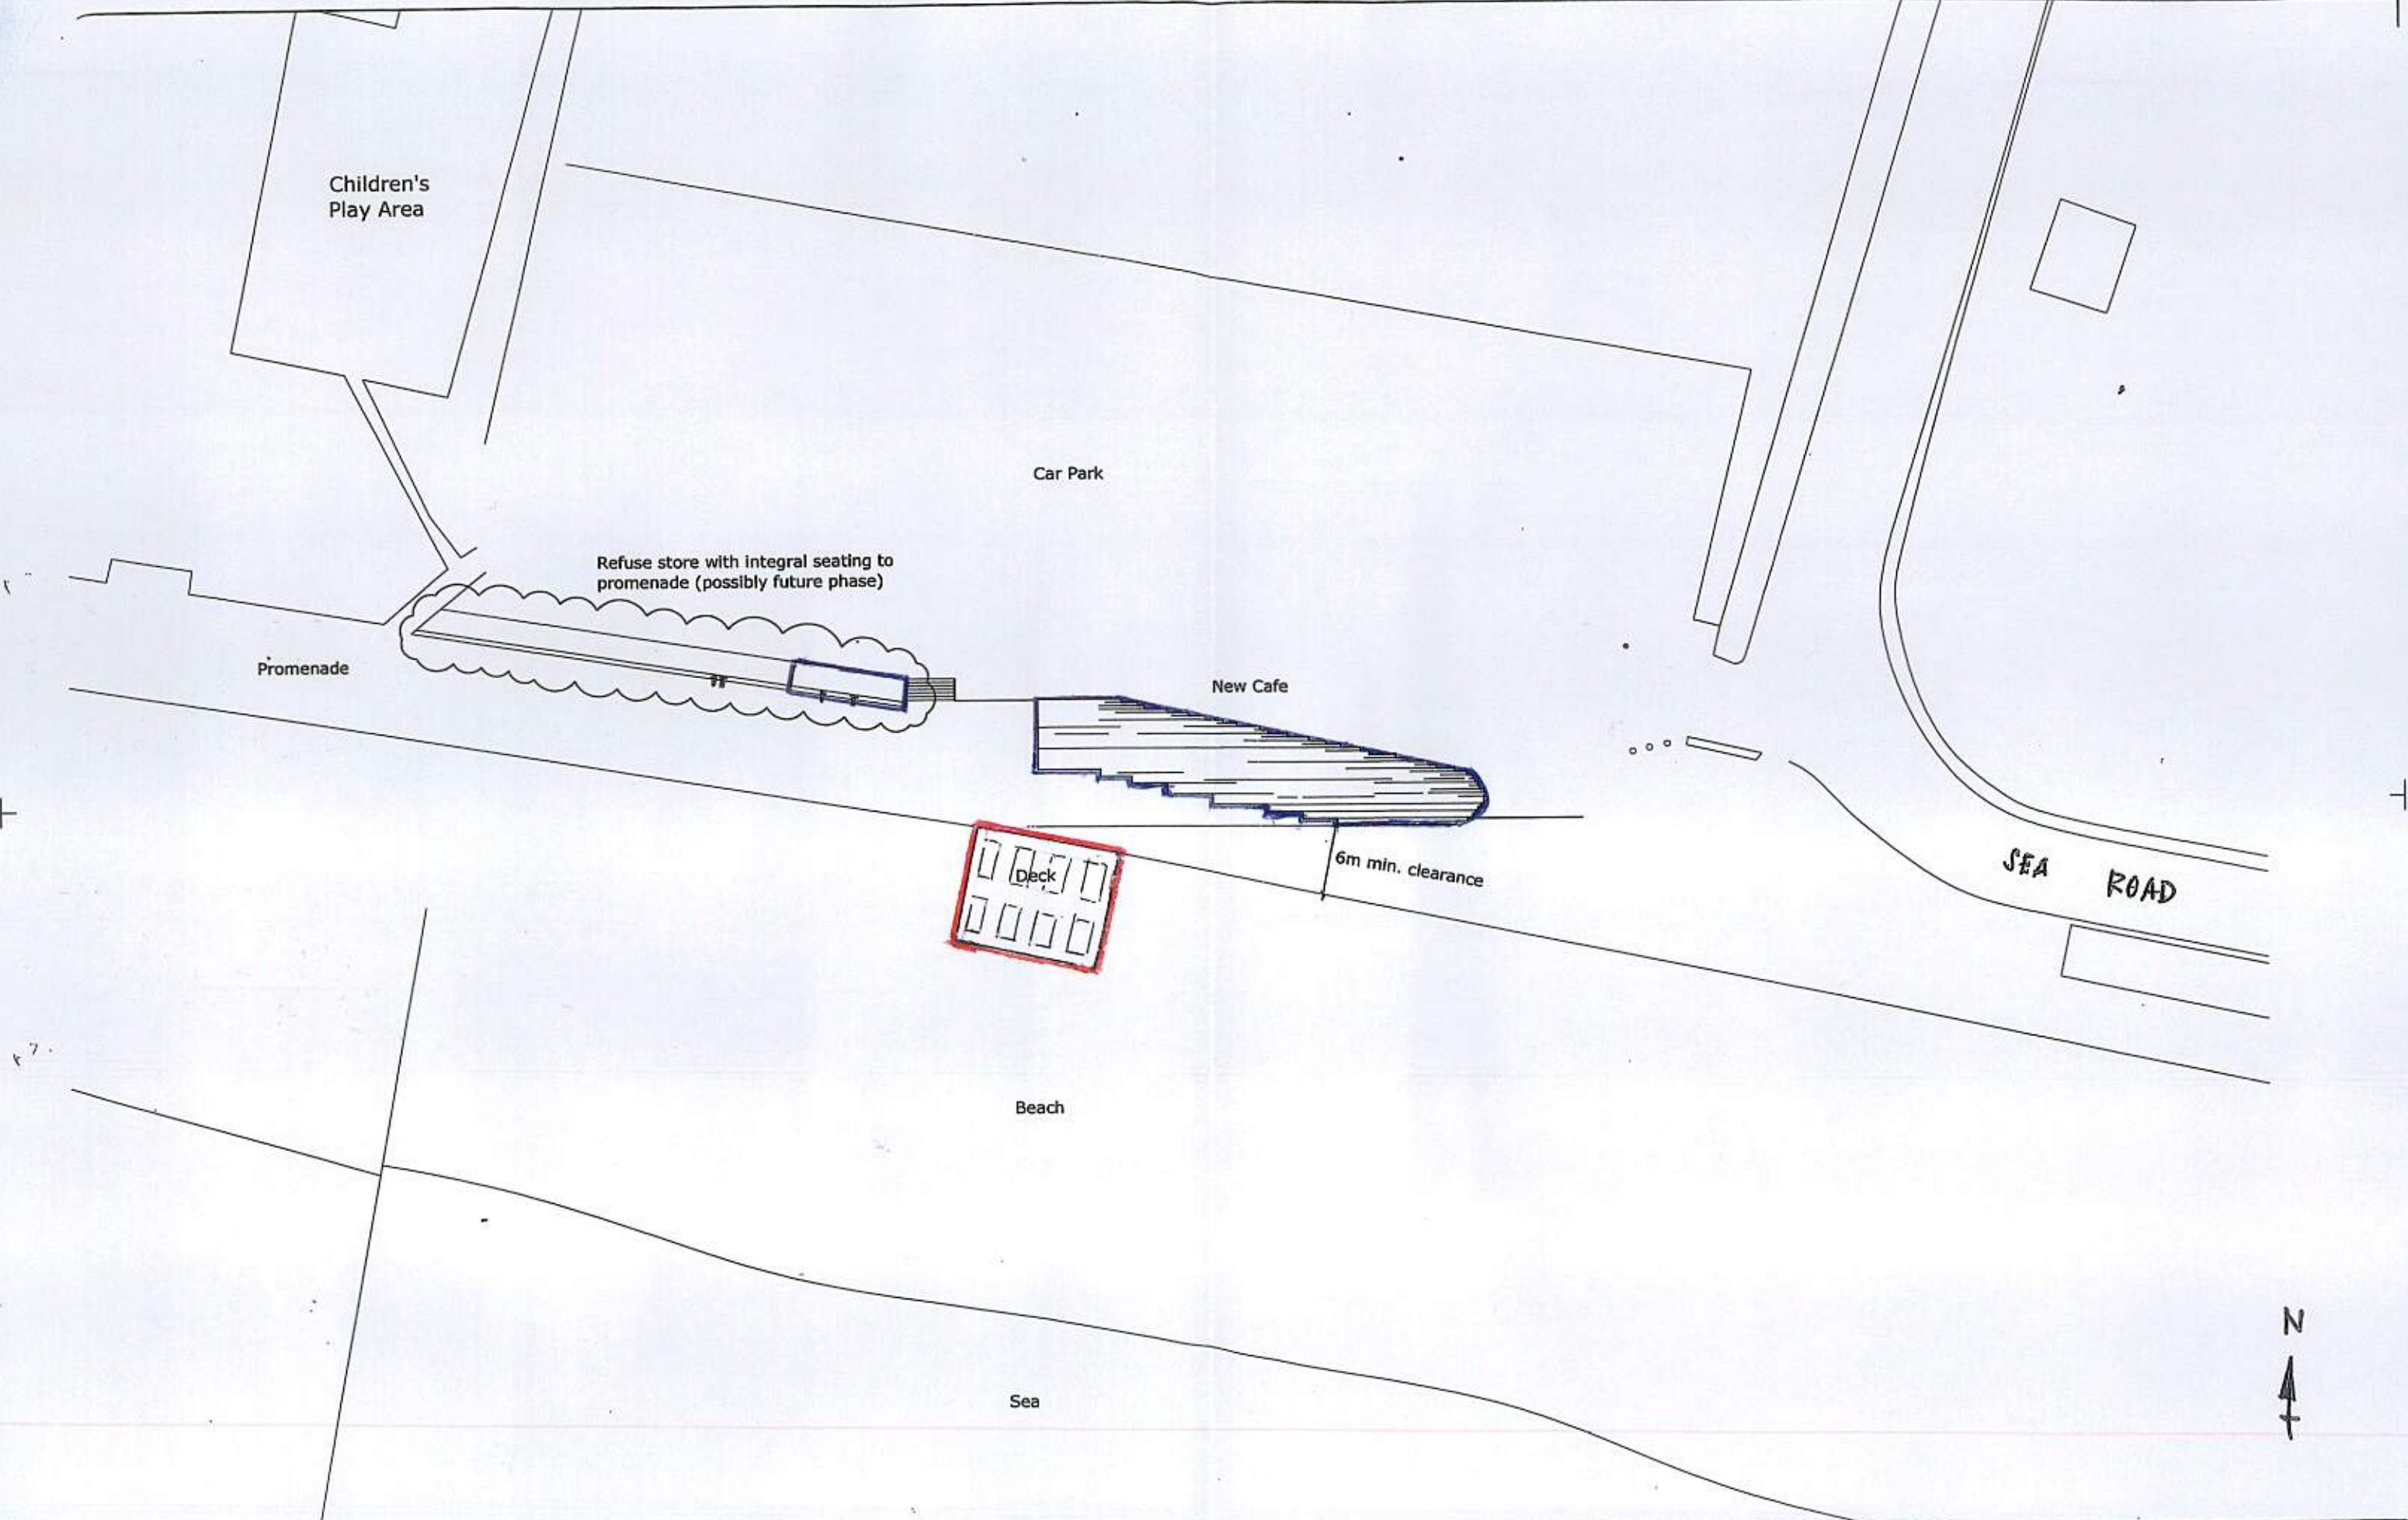

COPYRIGHT : Thomas Heatherwick Studio	REV	DATE	DESCRIPTION	EAST BEACH CAFE, LITTLEHAMPTON				198
				PROPOSED SITE PLAN				
				SCALE	DATE	DRAWN	CHECKED	
				1:500	12 Sep 05			198-L-103
				T h o m a s H e a t h e r w i c k S t u d i o				
				16 Acton Street London WC1X 9NG tel: 020 7833 8800 fax: 020 7833 8400				