



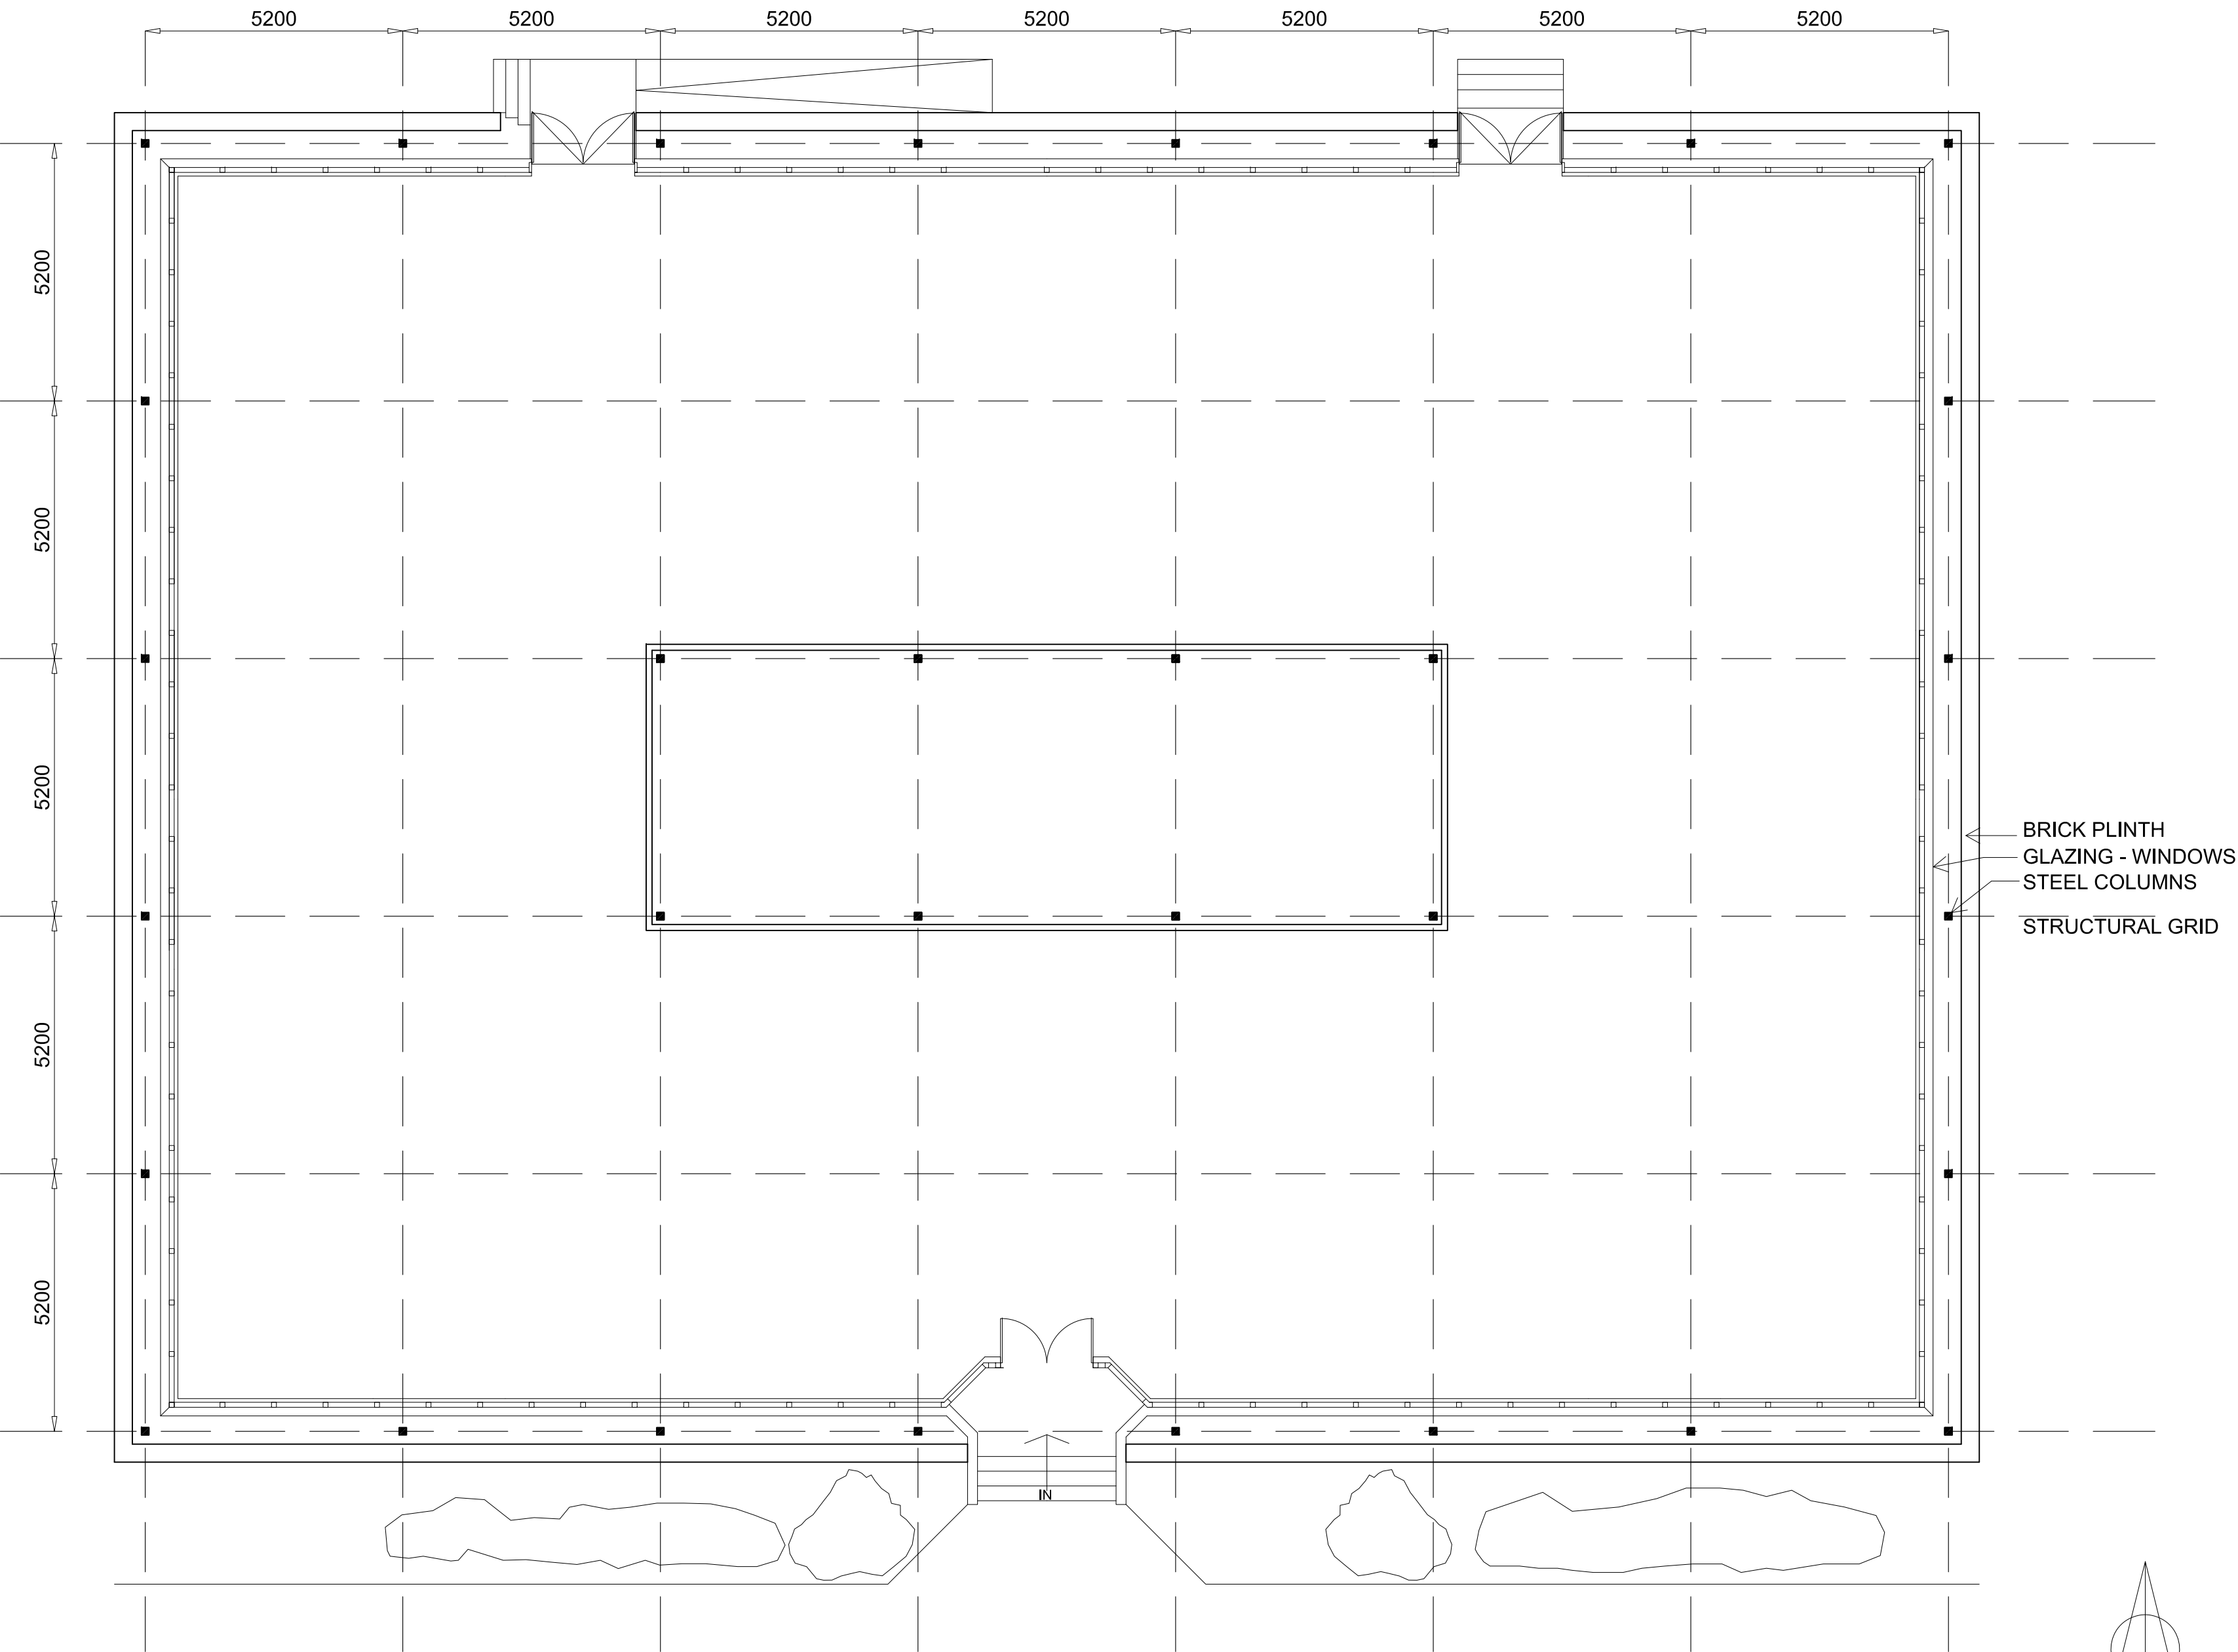

GROUND FLOOR PLAN

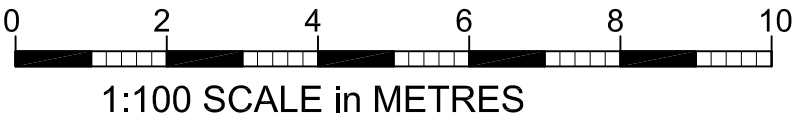

STAAC ©

1A Fairlight Road
Eastbourne
BN22 7NY

t: 01323 325354
t: 01932 506111
e: ashley@staac.co.uk
e: planning@staac.co.uk

NOTES:
This drawing is to be read in conjunction with
all relevant Architects and Engineers drawings
Only figured dimensions are to be used for
construction
All dimensions are to be verified on site prior
to work commencing

No.	Description	Date
Client:		
Address: Unit 4 Hawthorn Road, Littlehampton.		
Project:		
Drawing title: Existing Plans		
Project No		18107
Date		03-08-18
Drawn by		IA
Drawing No		E01
Scale1:100@A2		