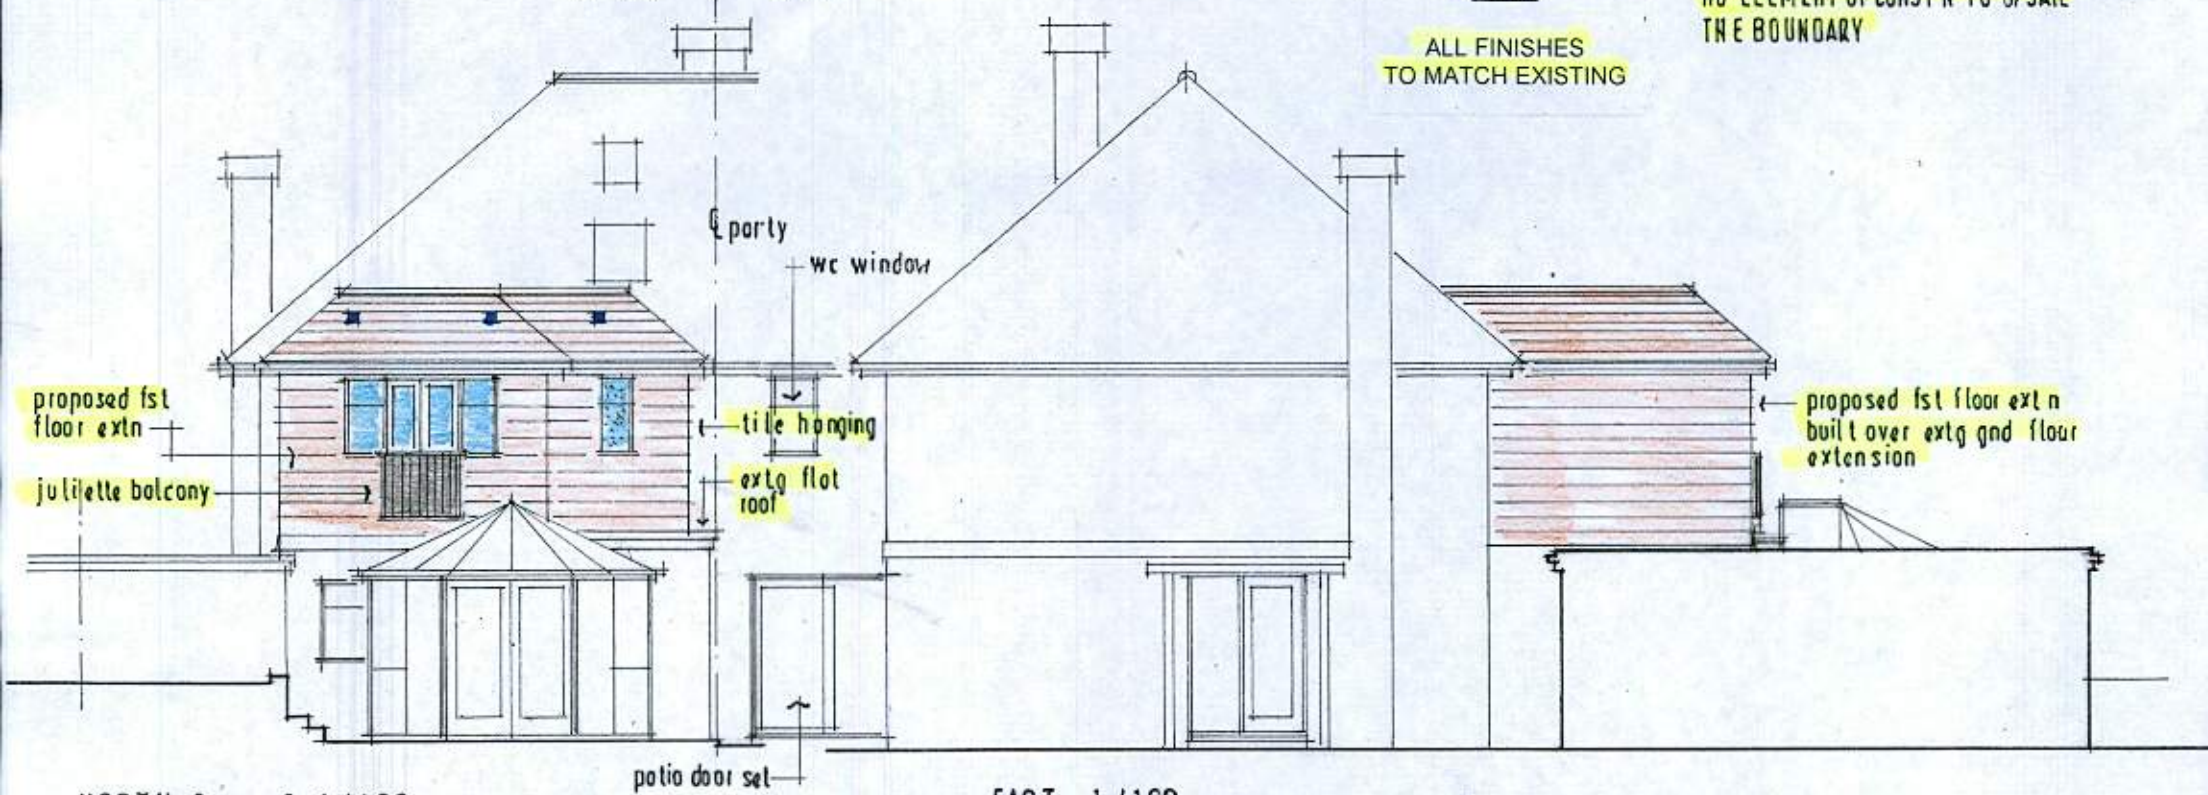


Nº 55


Nº 53

NOTE

NO ELEMENT OF CONST N TO O/SAIL
THE BOUNDARYALL FINISHES
TO MATCH EXISTING


NORTH [rear] 1/100

EAST 1/100

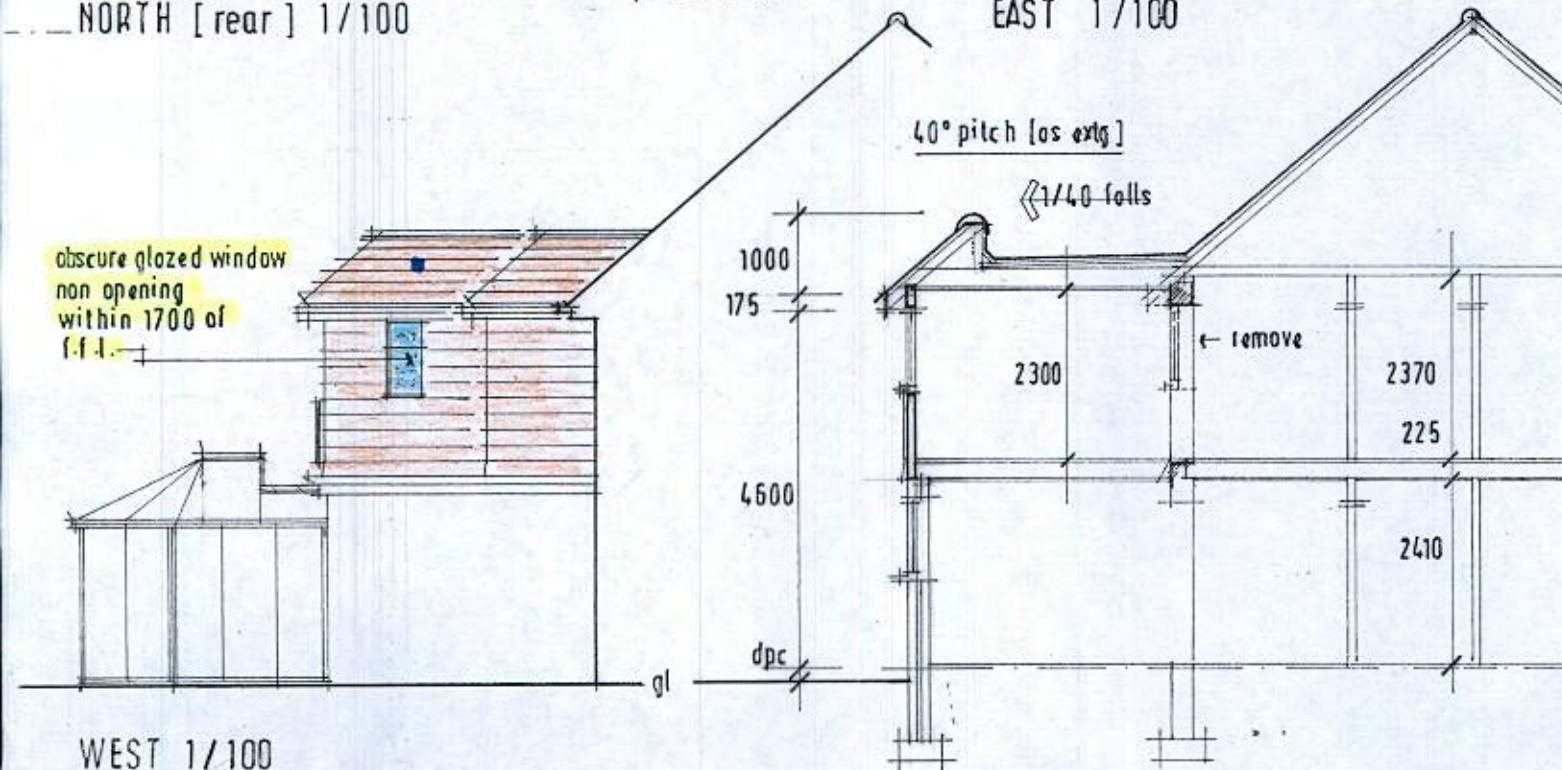


WEST 1/100

SECTION A:A 1/100

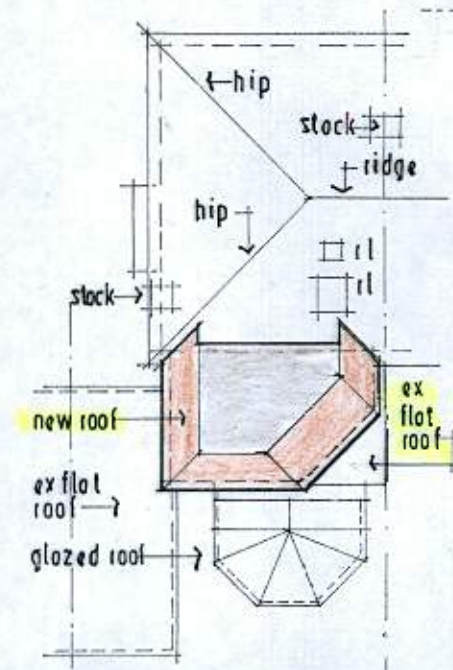

ROOF PLAN 1/200

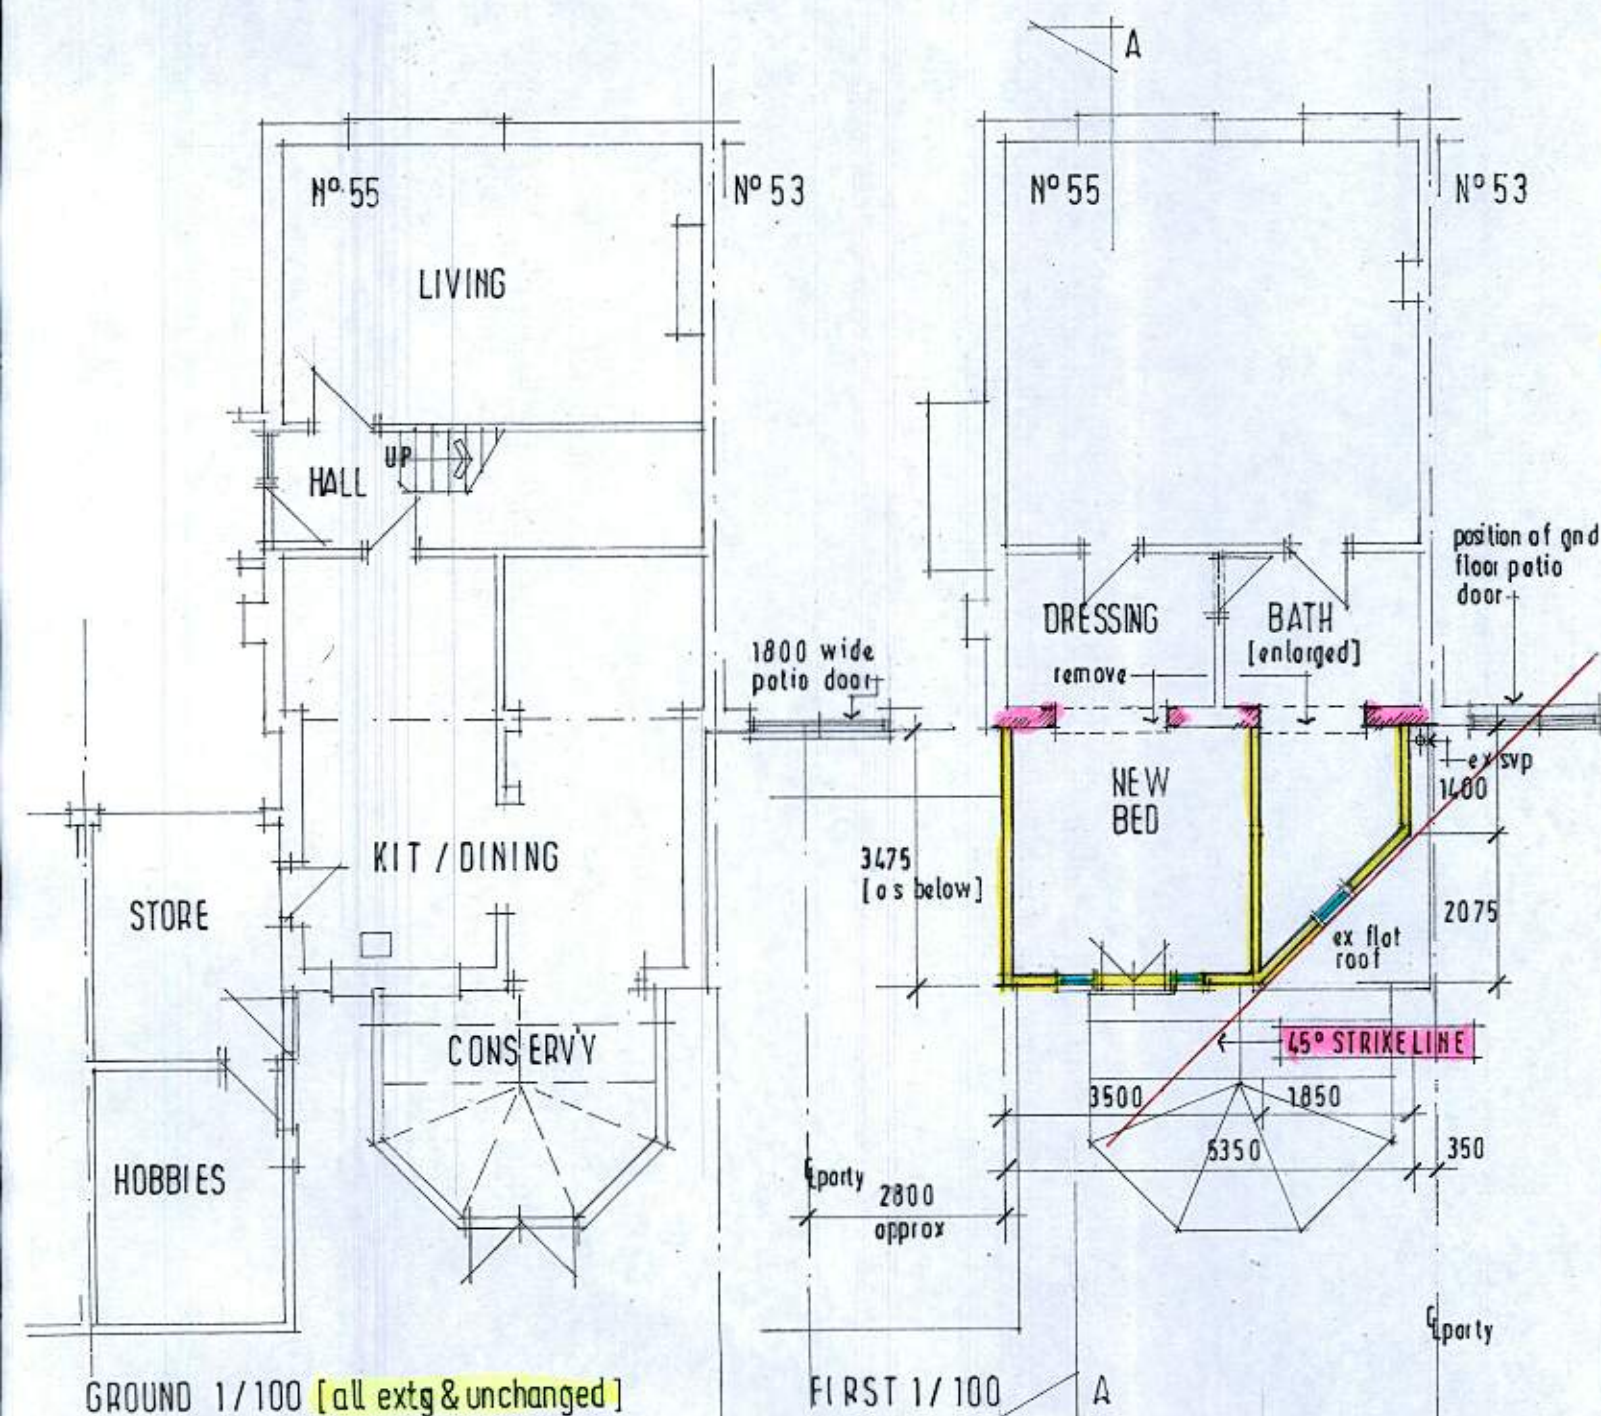

GROUND 1/100 [all extg & unchanged]

FIRST 1/100

REVISIONS

A.6.1:20 extension enlarged but still within
strike line following approval of LU/325/15/HH
dated 9.12.19

TREVOR E. UNSTED

55-57 SEA LANE - RUSTINGTON - WEST SUSSEX - BN16 2RD Tel: 01903 859090

Client: MR & MRS: S. HOPKINS.

Project: REAR EXTENSION N 55, BELLOC ROAD;
WICK, LITTLEHAMPTON;
W/ SUSSEX; BN 17 7EZ.

Drawing: PROPOSED

Scale: AS SHOWN Drawing No.:

Date: OCT 2019 19/4671/4

Drawn: L.V. Revisions:

Copyright: A

The contractor must check all dimensions and levels on site and no
dimensions are to be scaled from drawings.It is the contractor's responsibility to ensure compliance with all
statutory authority requirements, carry out works with total regard to
existing and retained structure. Works and materials to latest CP/BS.Drawing to be read in strict accordance with engineer's information
where applicable.All structural timber C16 unless otherwise noted. All structural and
external timber pressure impregnated with preservative, cut ends site
swabbed with Cuprinol or similar treatment.Local authority to witness satisfactory test on all new and affected
foul/storm drainage.