


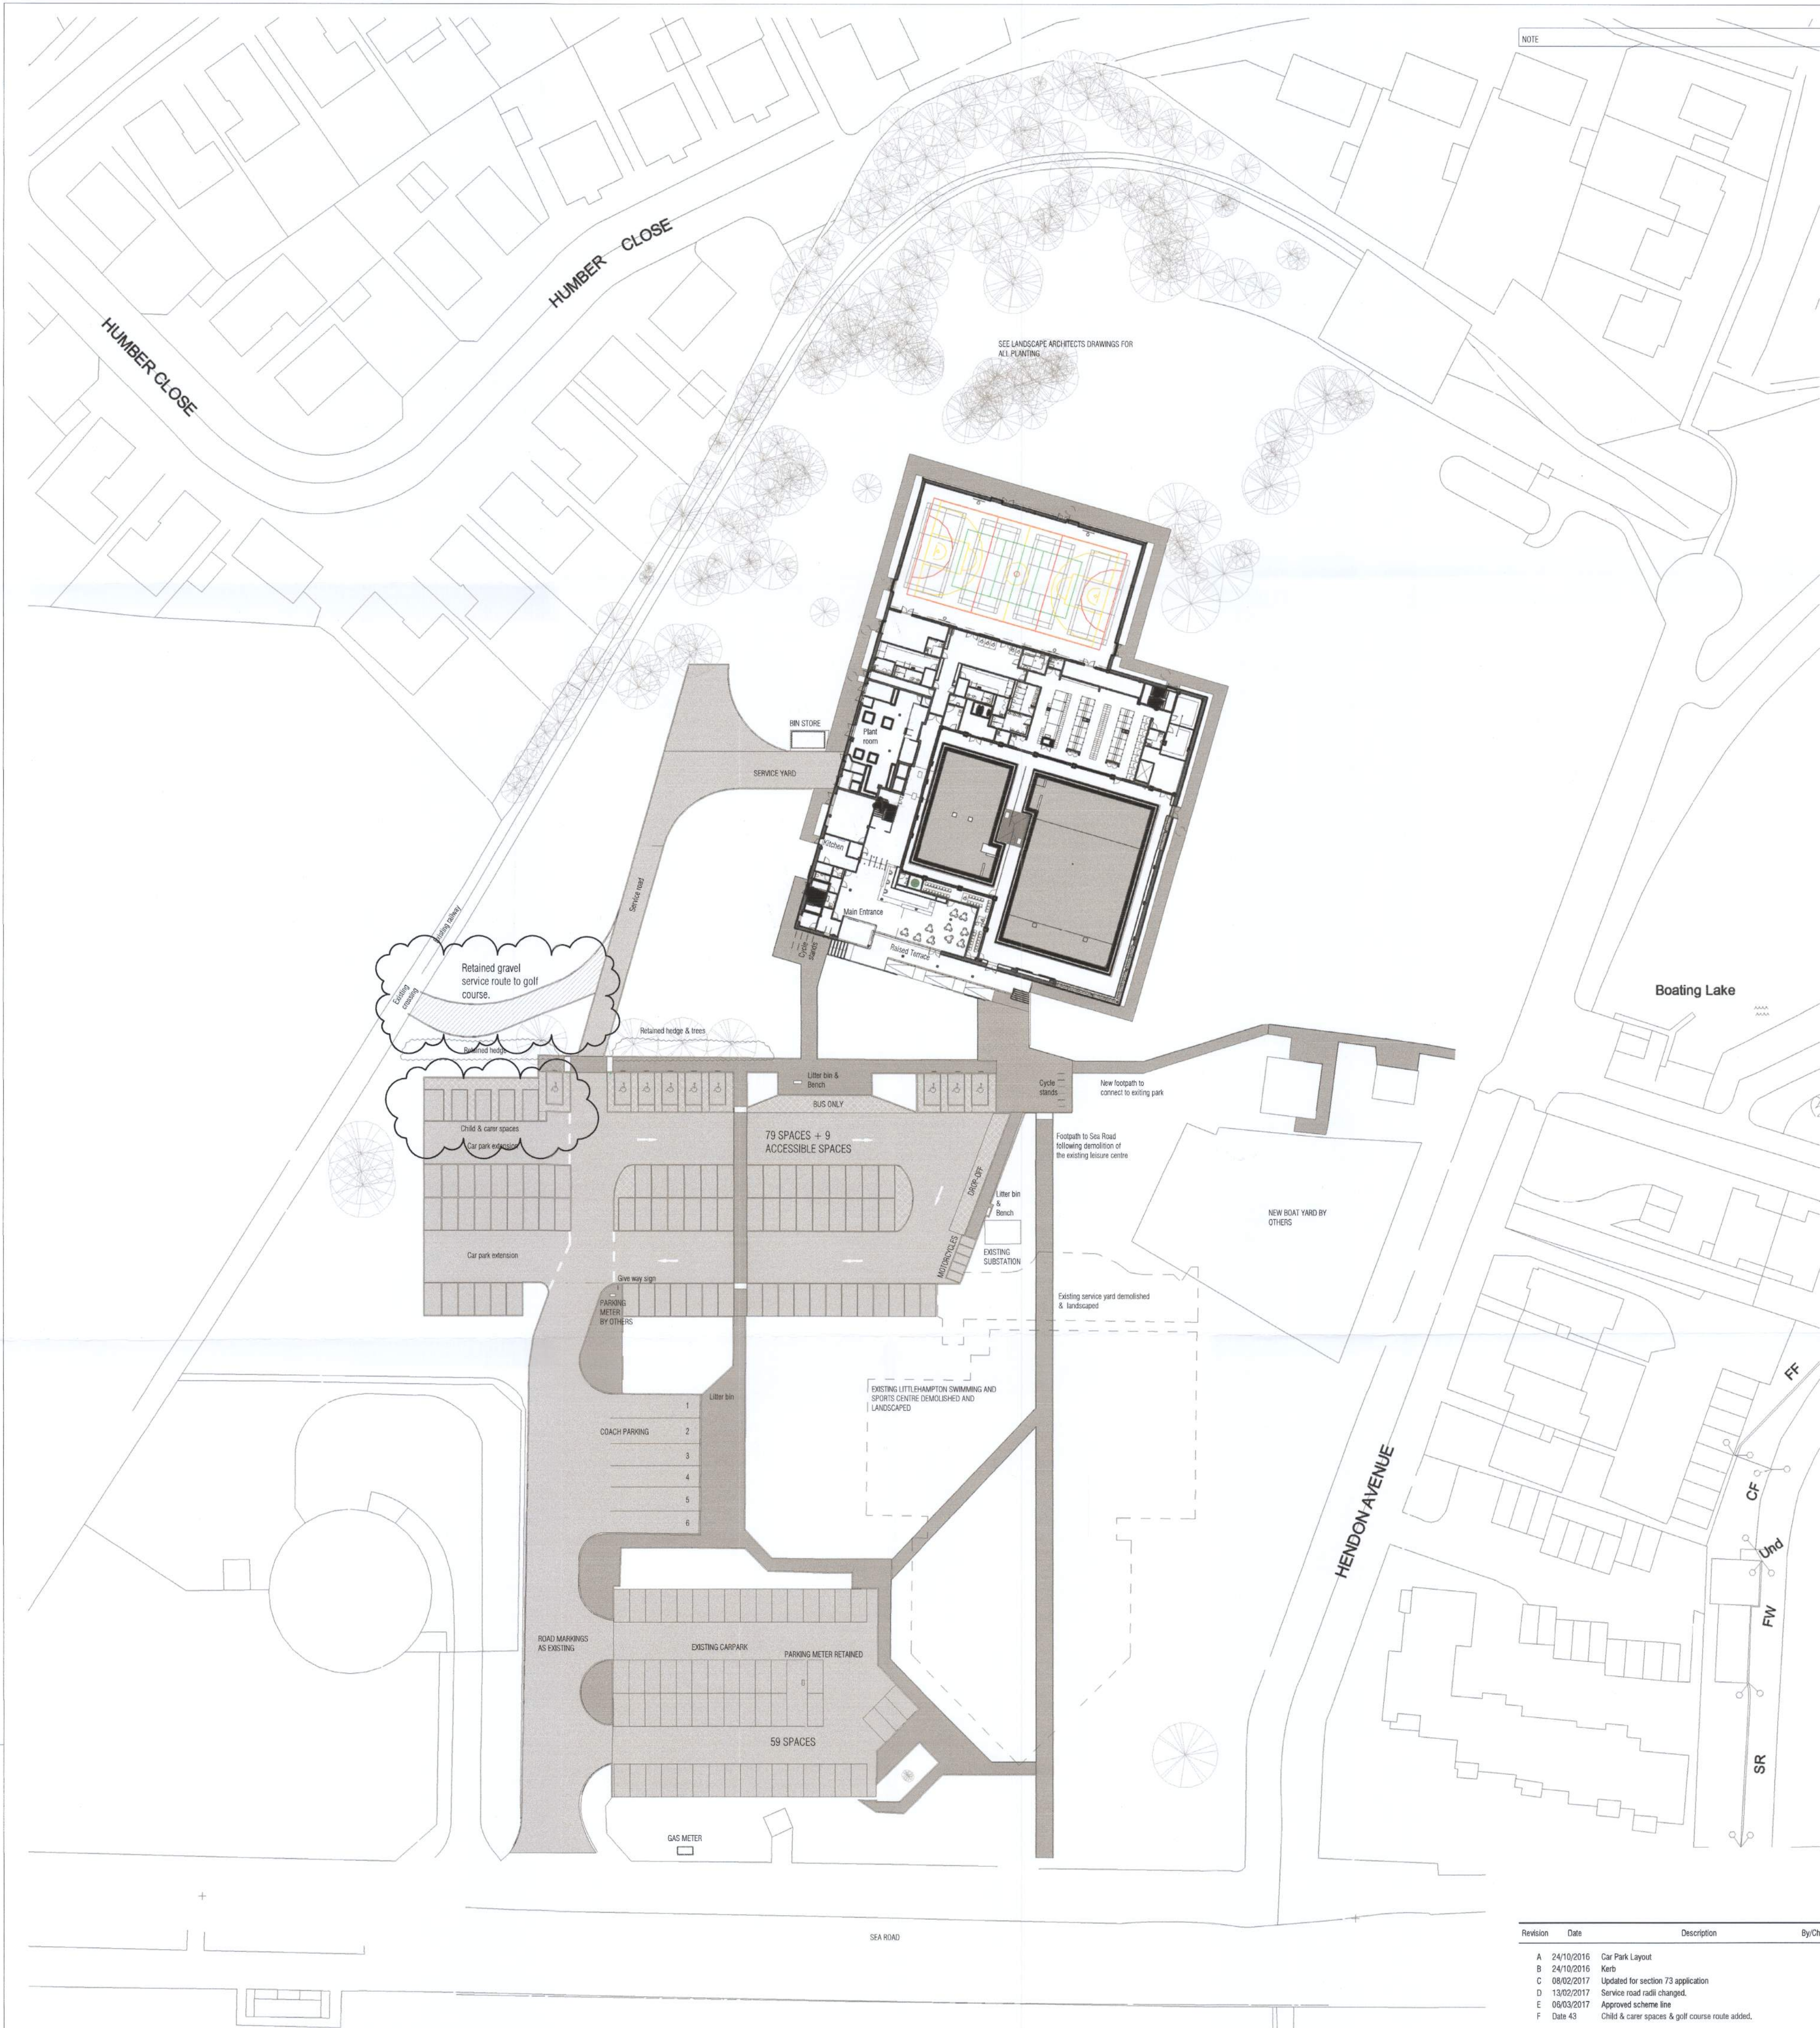

Revision	Date	Description	By/Ch
A	24/10/2016	Car Park Layout	
B	24/10/2016	Maths	
C	08/02/2017	Updated for section 73 application	
D	13/02/2017	Service road radii changed.	
E	05/03/2017	Approved scheme line	
F	Date 43	Child & carter spaces & golf course route added.	

CLIENT
Arun District Council

SPACE PLACE
LONDON MANCHESTER GLASGOW TOTNES

SP ARCHITECTS
THE CORNERHOUSE
91-93 FARRINGTON ROAD
LONDON
EC1M 3JN
T +44 (0)207 831 8877
E enquiries@space-place.com
W www.space-place.com

STATUS FINAL CONSTRUCTION ISSUE
PROJECT
Littlehampton Leisure Centre

DRAWING
GA Site Plan

SCALE 1 : 500 SHEET SIZE A1 DRAWN BY GYL CHECKED BY NB DATE 10/14/17
PROJECT NO. 3519 DRAWING NO. (08)013 REVISION F

This drawing must not be reproduced in whole or part without written consent. Do not scale this drawing. All dimensions in millimetres. Neither dimensions to be checked on site. Electronic issue to be confirmed by paper copy only. ©SP/PP 17/14/17. All Rights Reserved.