

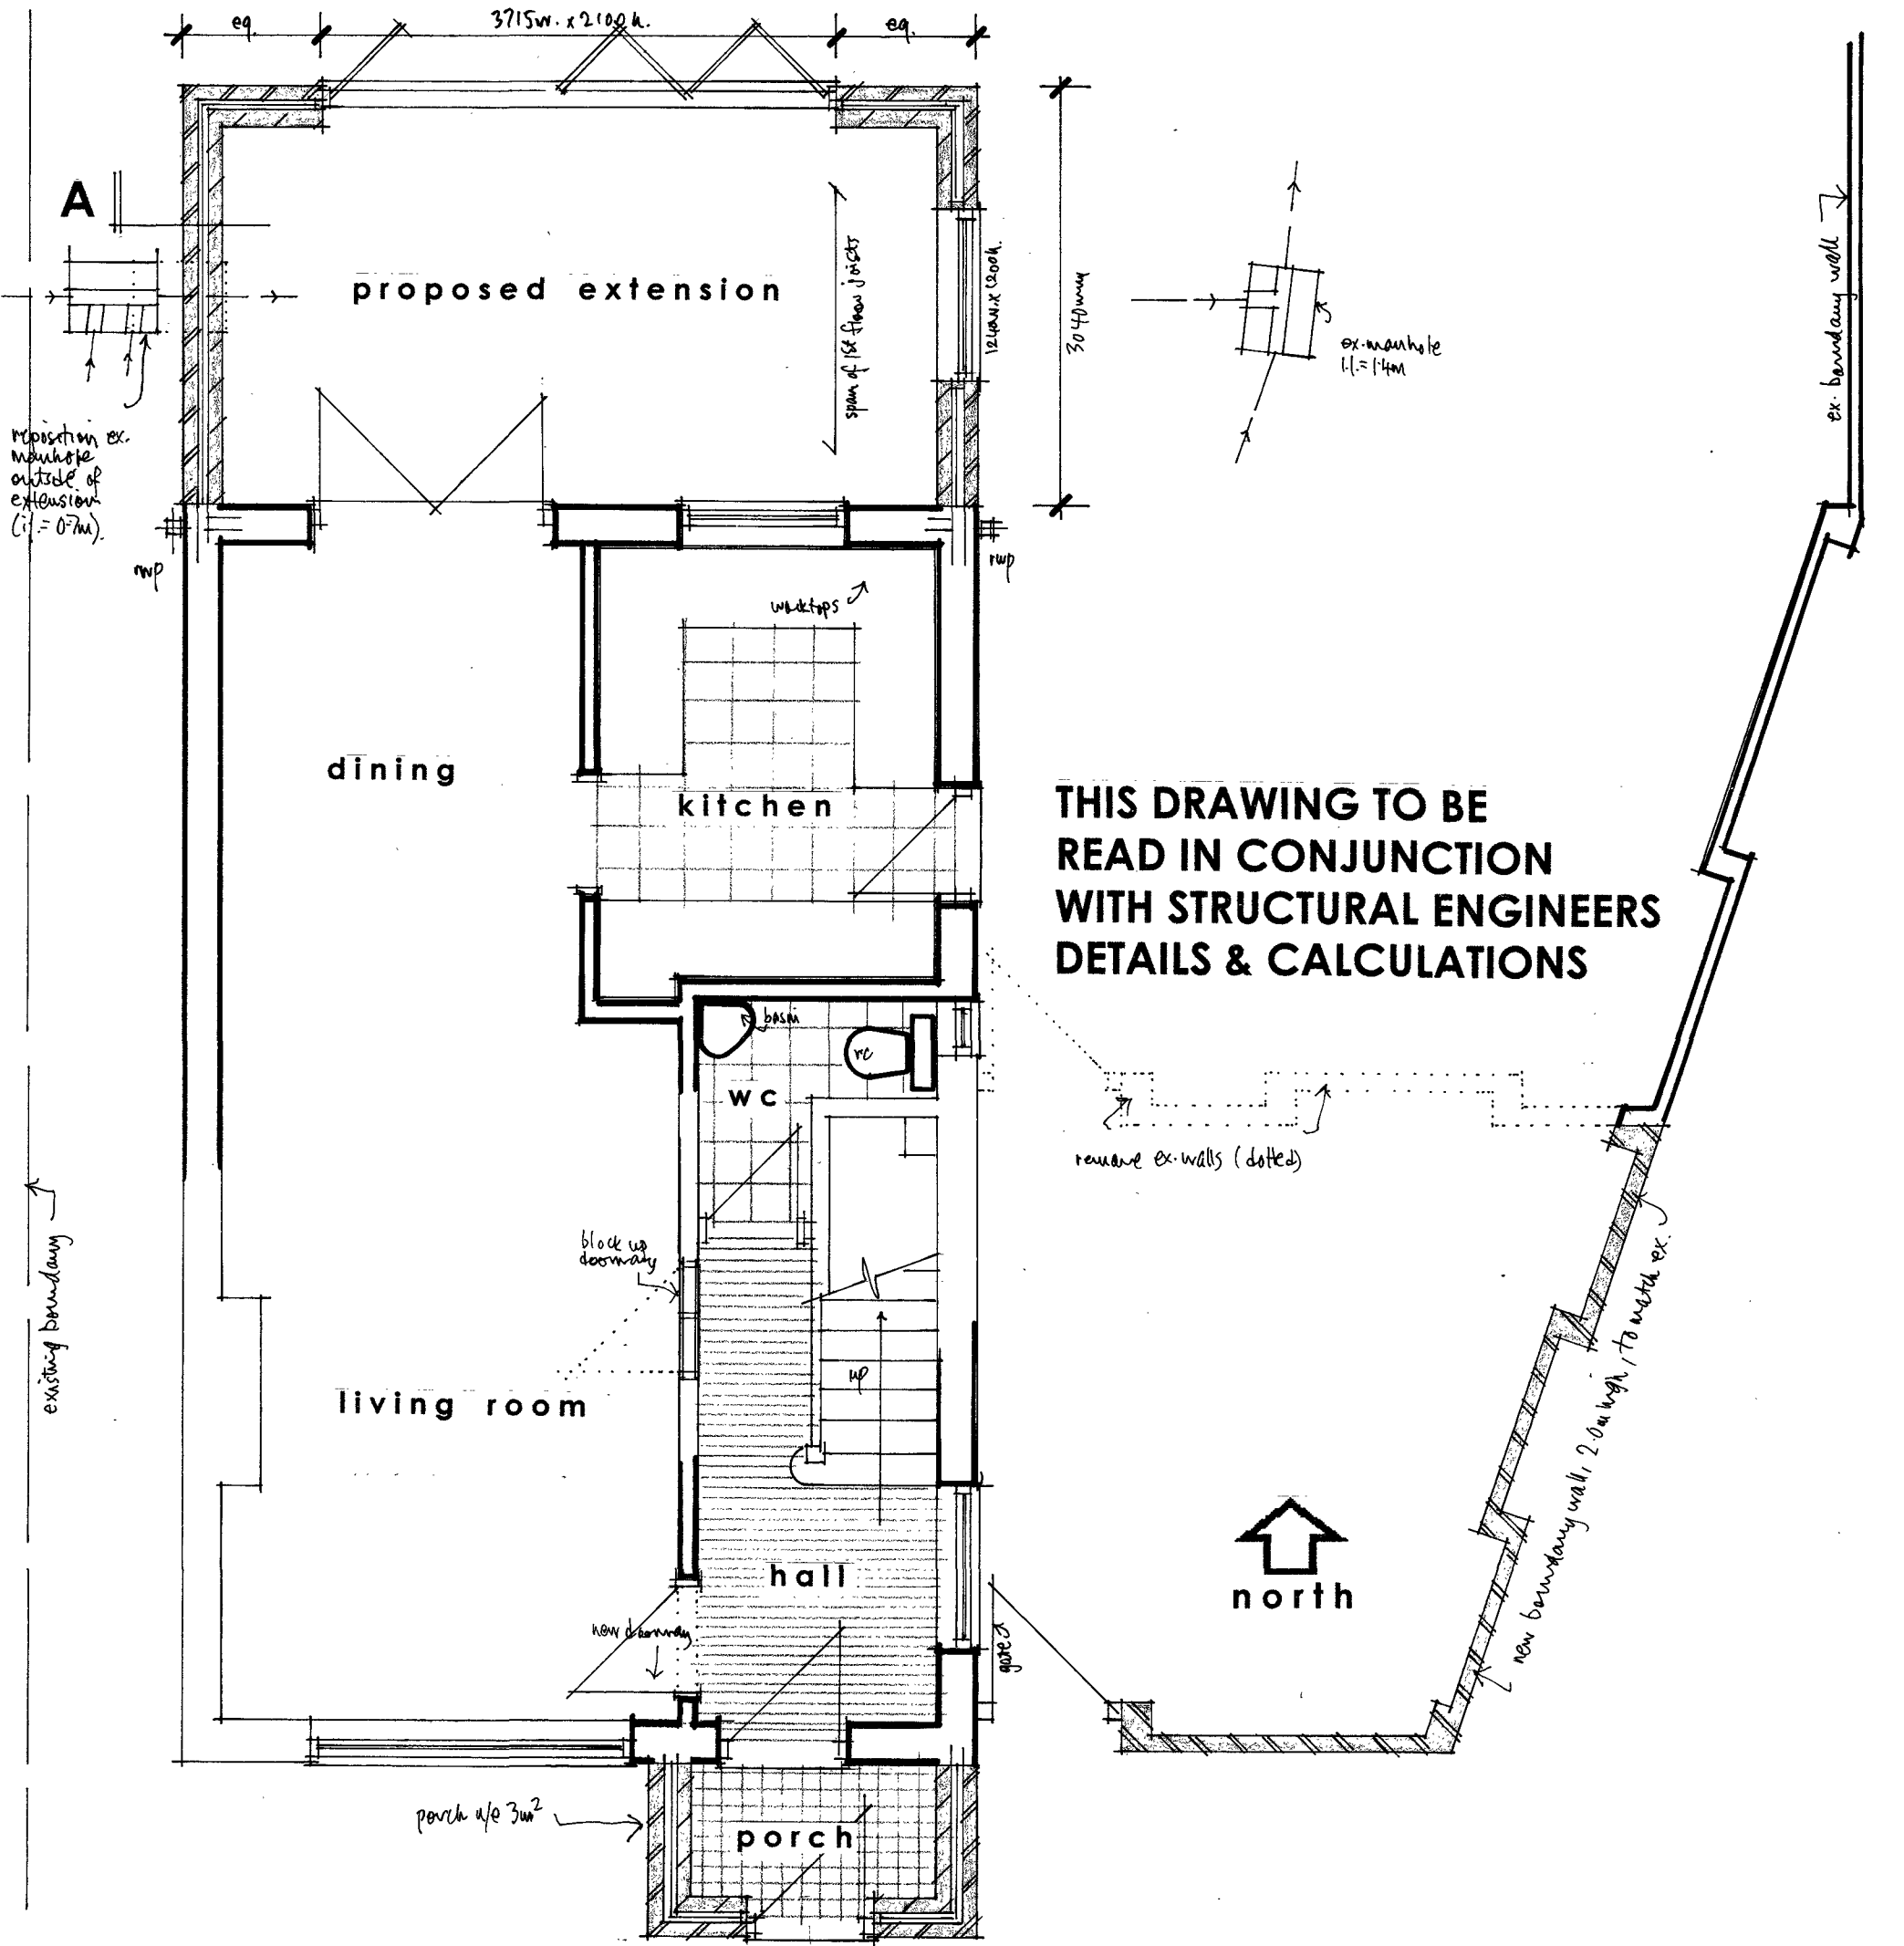


PROPOSED ELEVATIONS 1:100

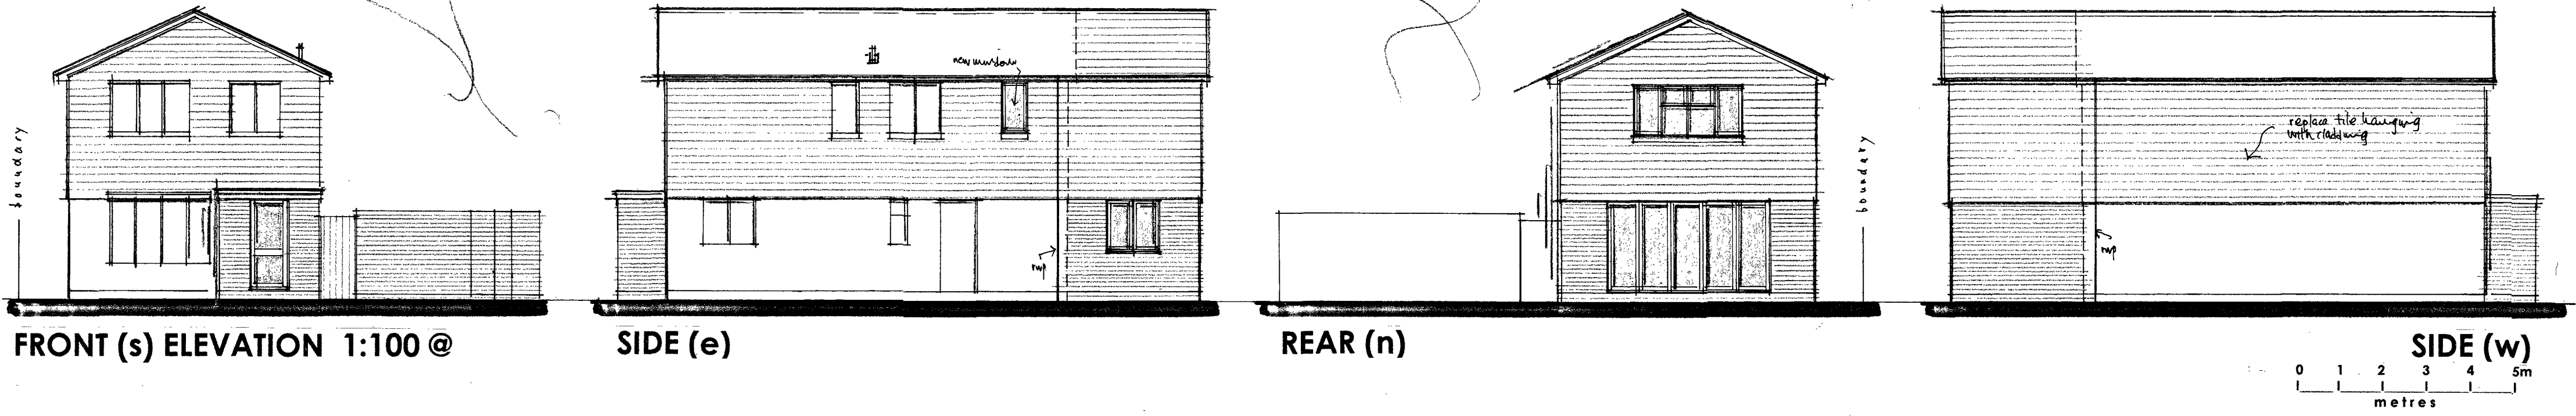

GROUND FLOOR PLAN 1:50 @ A2

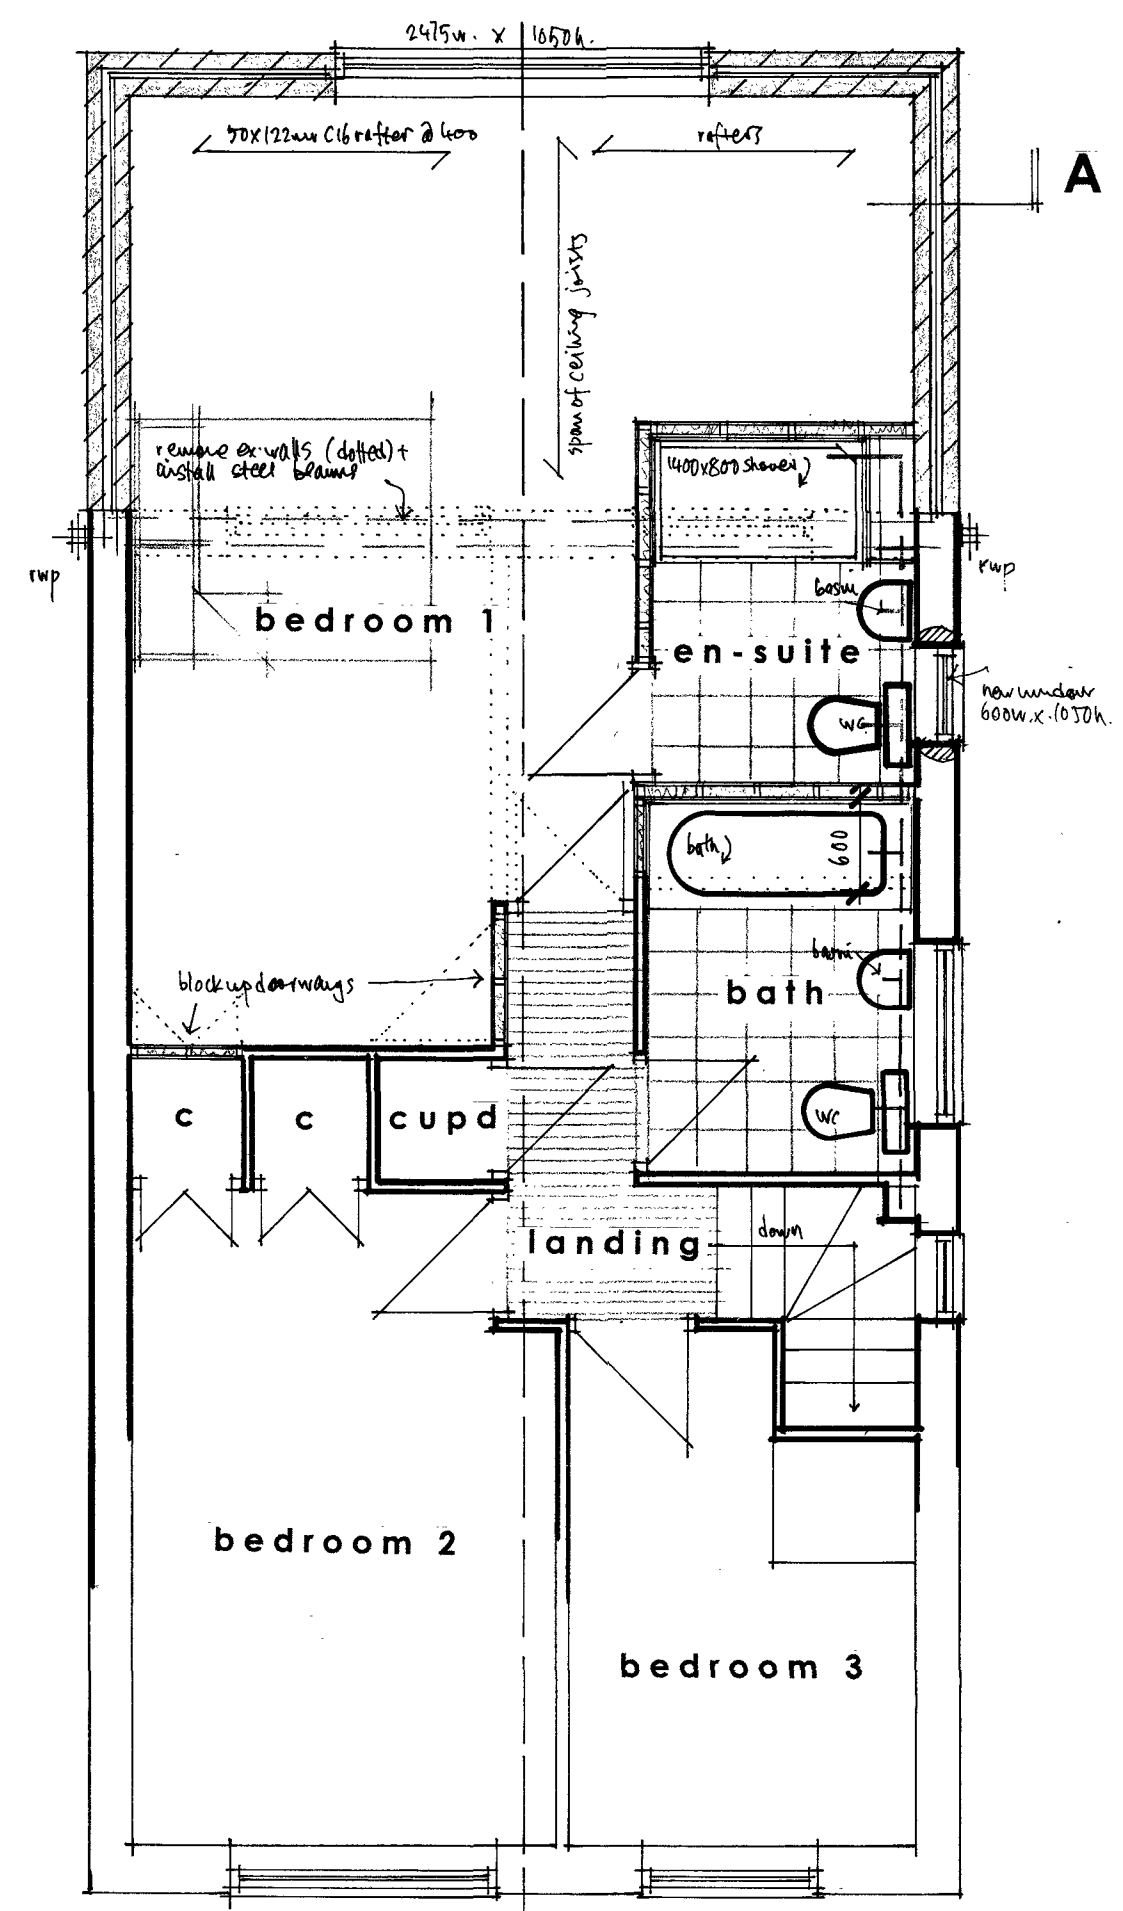

1st FLOOR PLAN 1:50

- SCHEDULE OF FINISHES**
- | | |
|------------|--|
| ELEVATIONS | - face brickwork at ground floor
Cedral coloured cladding at 1st floor
replace existing vertical tile hanging with coloured cladding |
| WINDOWS | - white PVCu plastic or grey powdercoated aluminium double glazed |
| ROOF | - interlocking roof tile to match existing |
| EAVES | - white PVCu and double glazed |
| R/W GOODS | - white square line Floplast guttering with 63mm downpipes |
- THE CONTRACTOR IS TO PROVIDE SAMPLES FOR APPROVAL BY THE CLIENT AND THE LOCAL PLANNING AUTHORITY WHERE REQUIRED.

Figured dimensions to take precedence over scaled dimensions. The contractor is to verify all dimensions on site before commencing any works. Any discrepancies whatsoever to be brought to the attention of the client immediately.

The copyright of this drawing is reserved and the drawing must not be disclosed without authority.

Project
1 MALIN ROAD, LITTLEHAMPTON
Proposed two storey rear extension

Client
Mr & Mrs Pritchard

Drawing no. **LH/MR/03**

Scale **AS SHOWN** Date **March 2020**

Drawn By **WG**

WAYNE GANDER MCIAT
Chartered Architectural Technologist
98 Durrington Lane
WORTHING
West Sussex
BN13 2RQ
Tel/Fax 01903 694817
Email - waynegander08@gmail.com