




EXISTING GROUND FLOOR PLAN

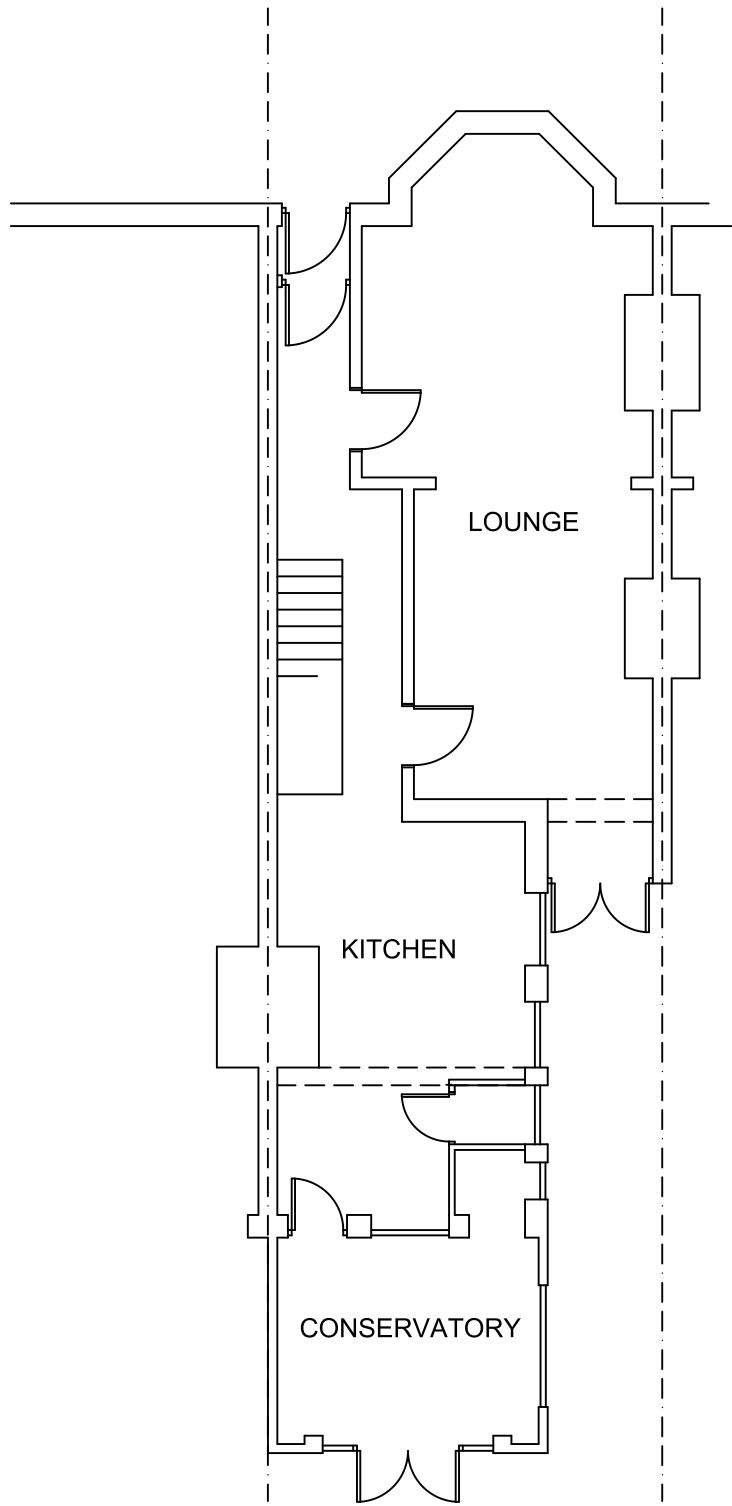


EXISTING SOUTH EAST ELEVATION

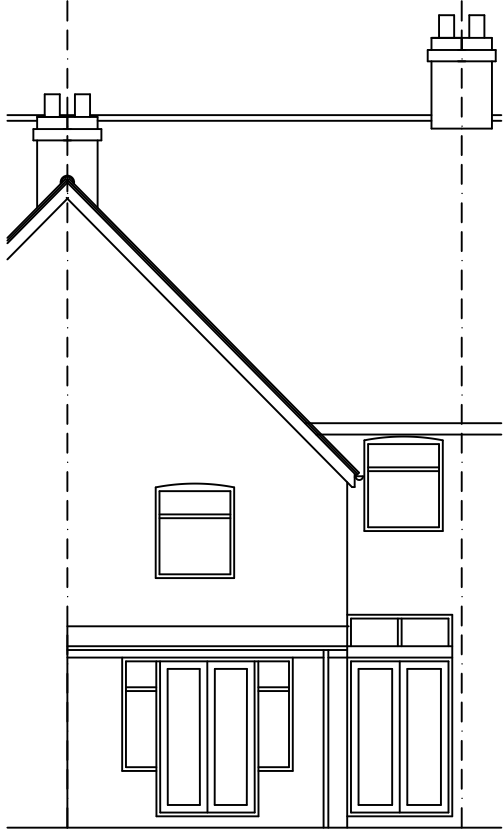


EXISTING NORTH EAST ELEVATION

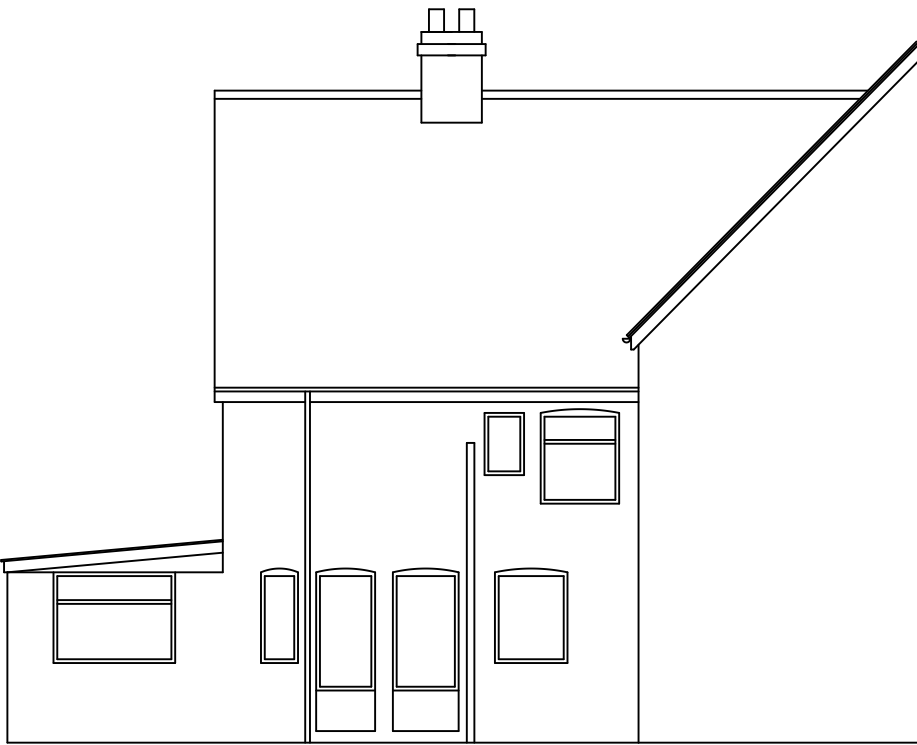


EXISTING SOUTH WEST ELEVATION

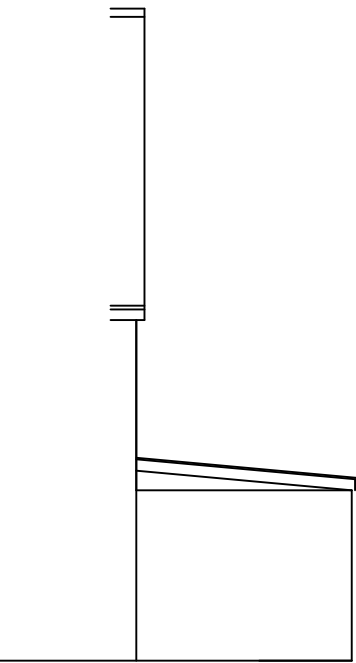


PROPOSED GROUND FLOOR PLAN

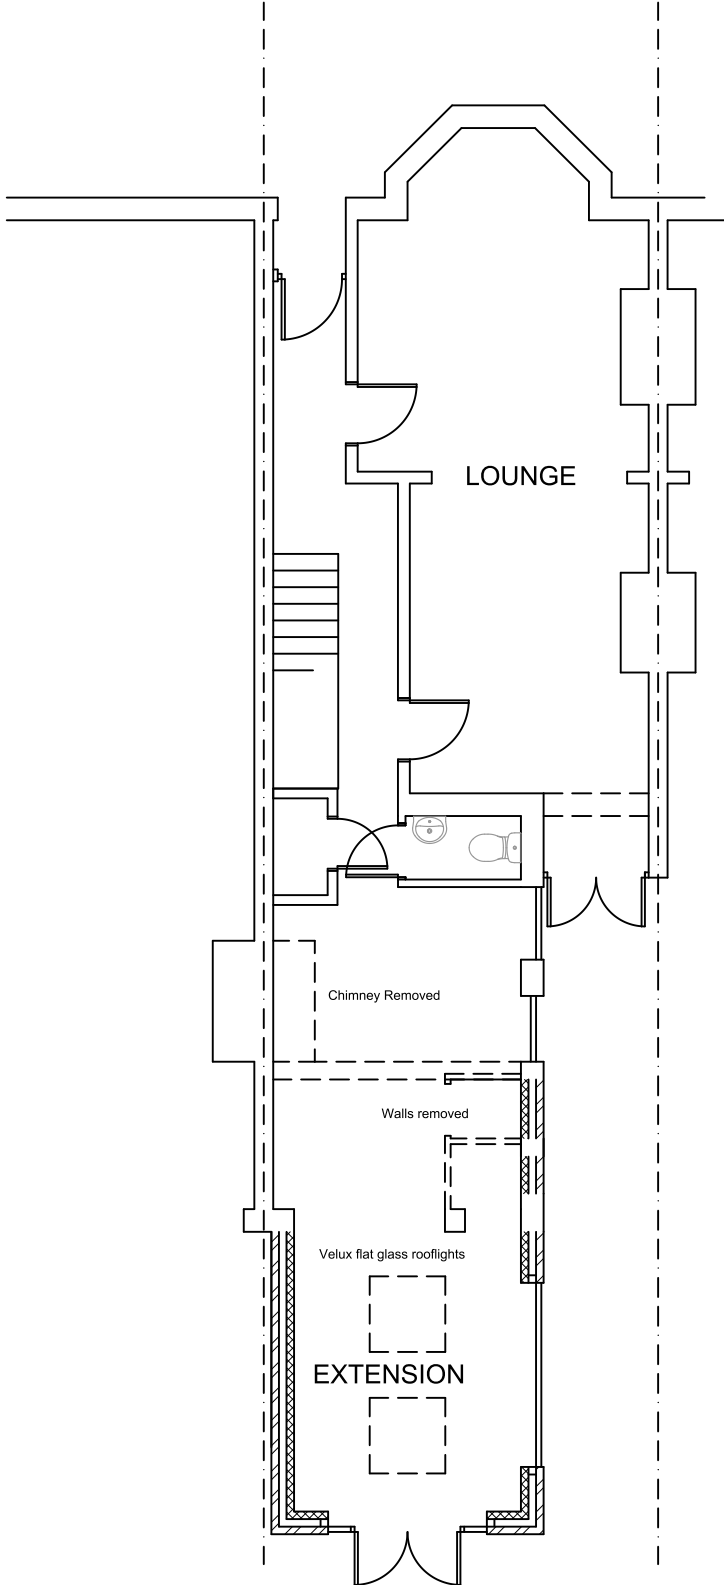


PROPOSED SOUTH EAST ELEVATION

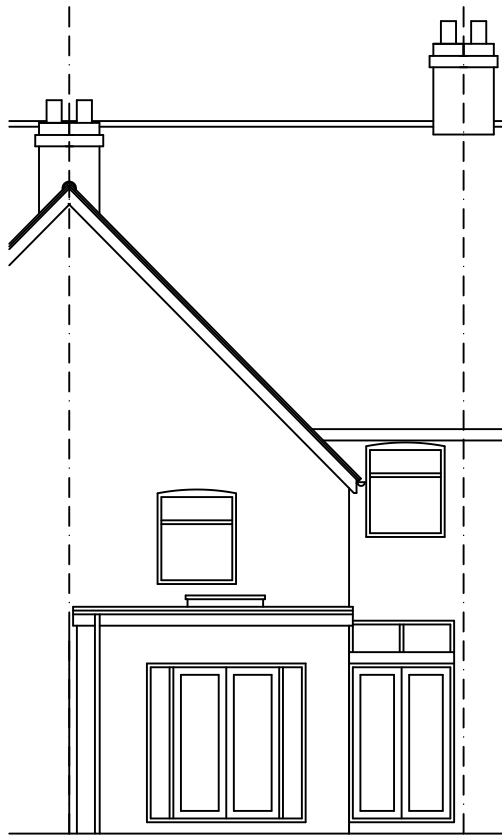

PROPOSED NORTH EAST ELEVATION

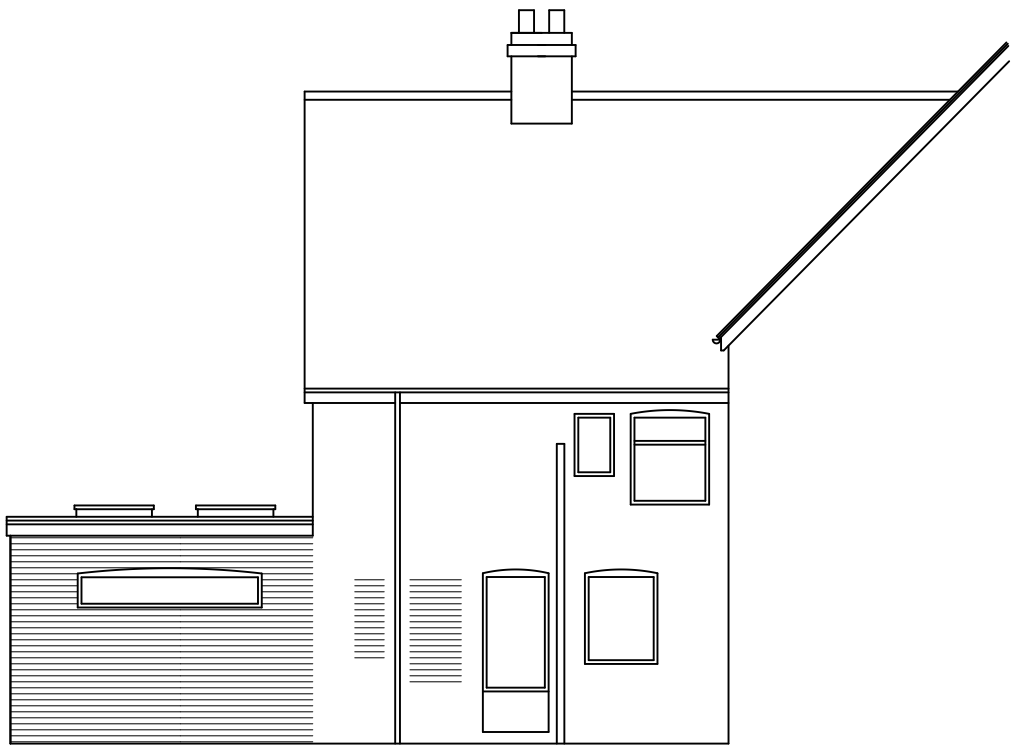

PROPOSED SOUTH WEST ELEVATION

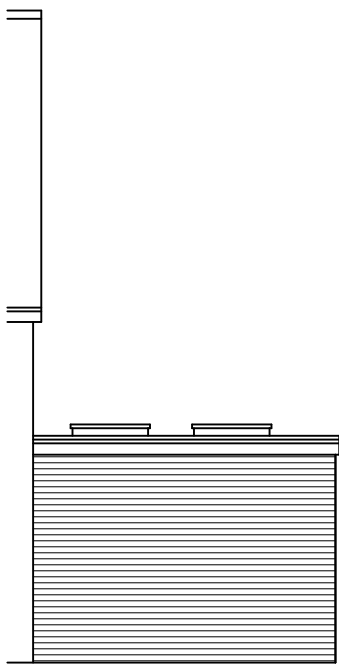

REVISIONS	
Notes 1. These are computerised drawings for the purposes of obtaining planning & building regulations approvals & are based on certain overall measurements. 2. Dimensions shown must not be relied upon and must be checked on site and verified prior to commencement of work. 3. Where applicable this drawing is to be read in conjunction with other consultants' drawings & calculations. 4. Do not scale from these drawings, except for planning purposes. 5. Any Work undertaken prior to Planning and Building Regulations Approval is done so entirely at the Client/Contractors own risk. © 2018 - T. Murray	
TIM MURRAY CBuildE MCABE BUILDING CONSULTANT 6 Middleton Court, Elmer Road Middleton - on - Sea West Sussex, PO22 6EH Tel: 01243 583676	
PROJECT DETAIL 31 NORTH HAM ROAD, LITTLEHAMPTON WEST SUSSEX, BN17 7AS	
PROPOSED REAR EXTENSION FOR: ESTA POWELL	
DRAWING PLANNING DATE: MARCH 2018 DRAWN: T. Murray	SCALE 1/100 REVISION: