


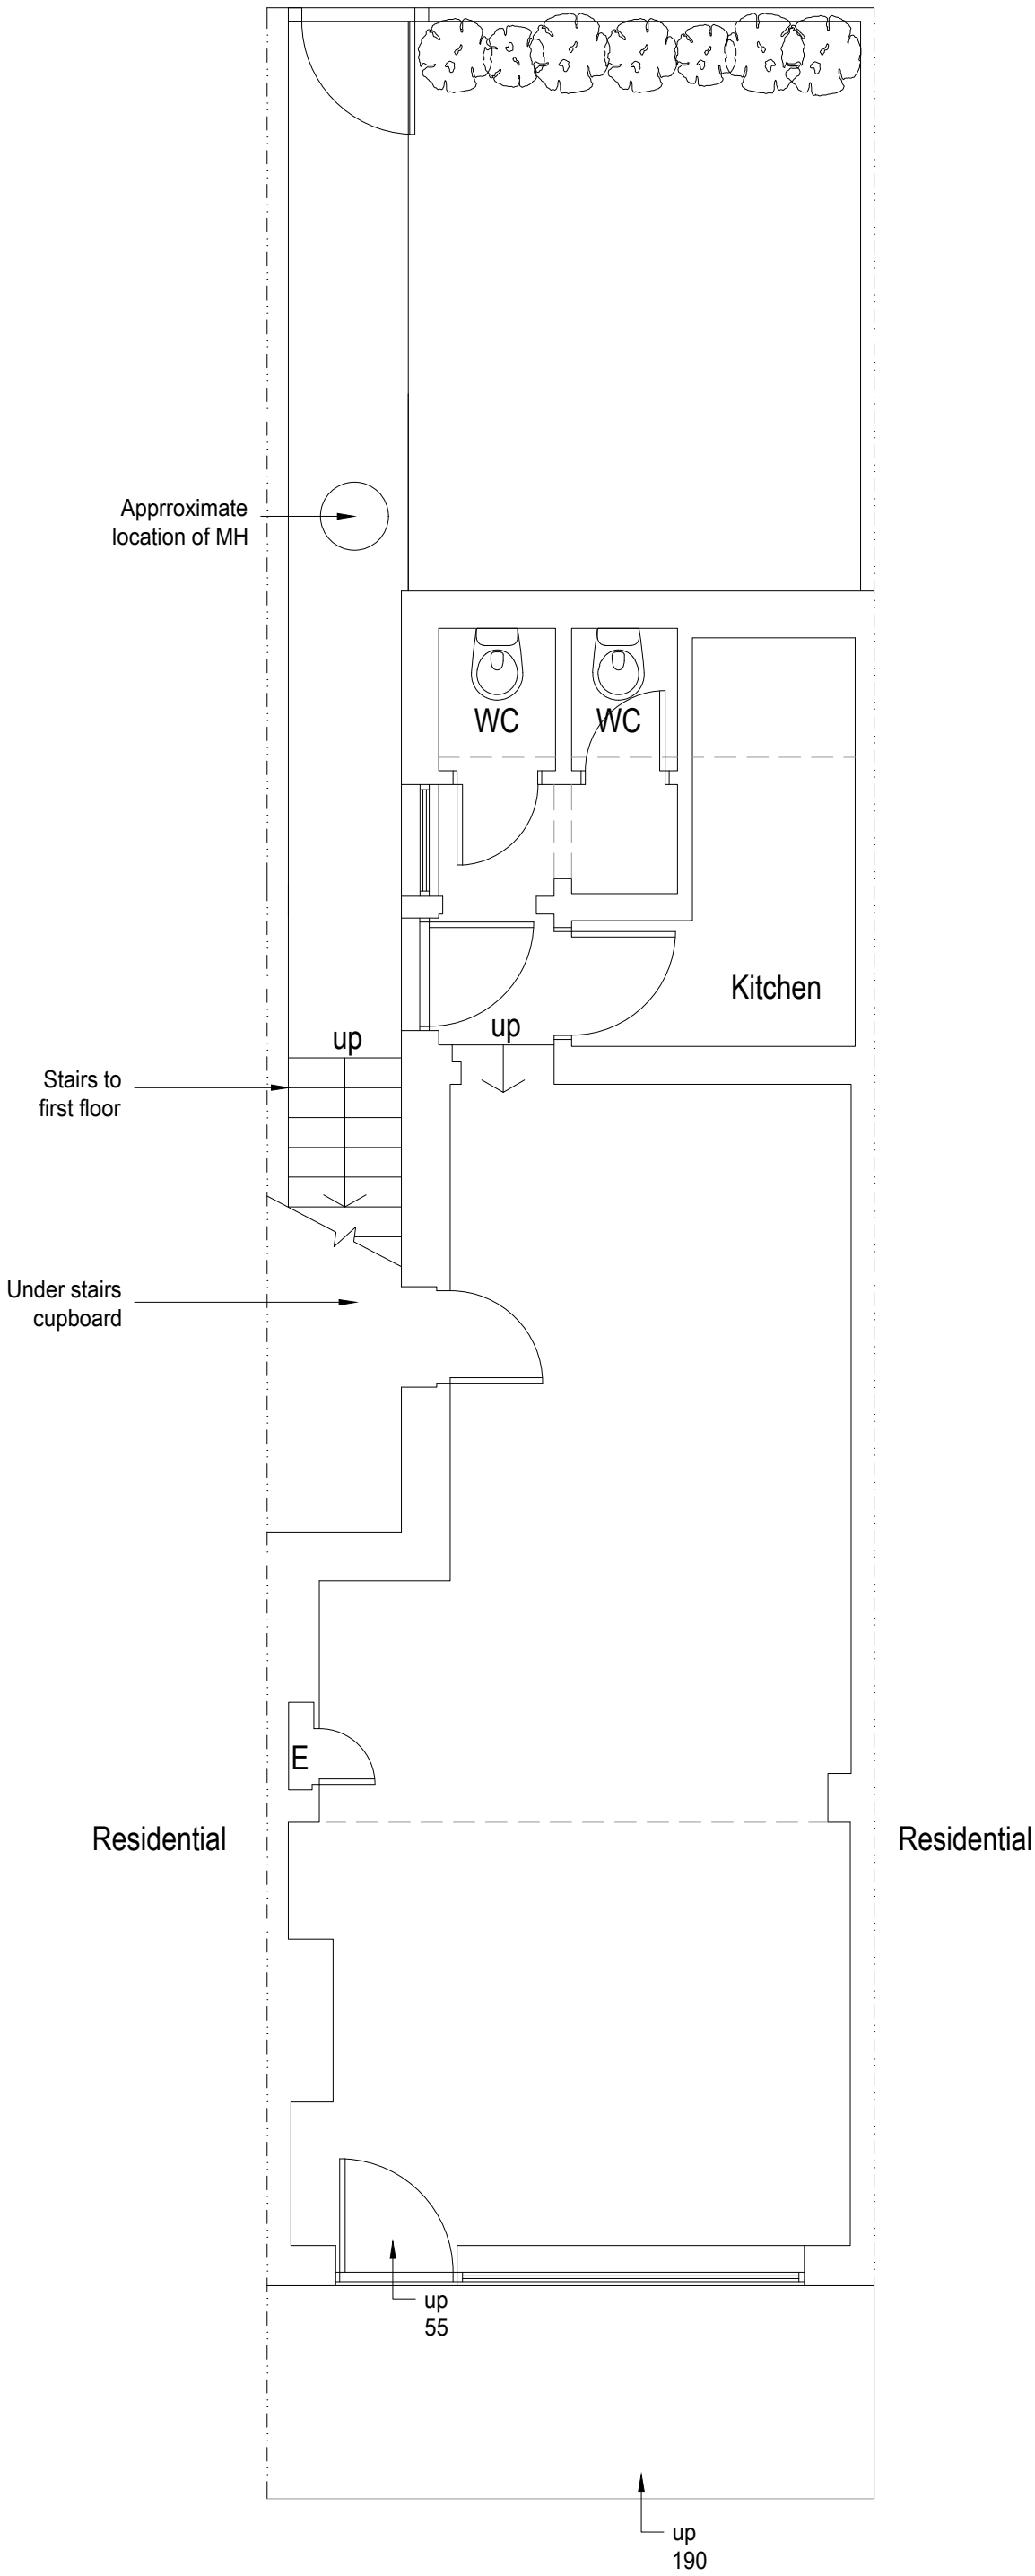


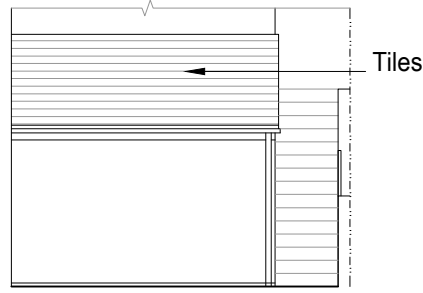


Location plan 1:1250

 

Existing Rear Elevation 1:100

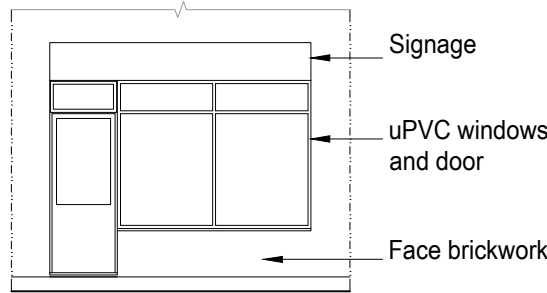

Existing Front Elevation 1:100

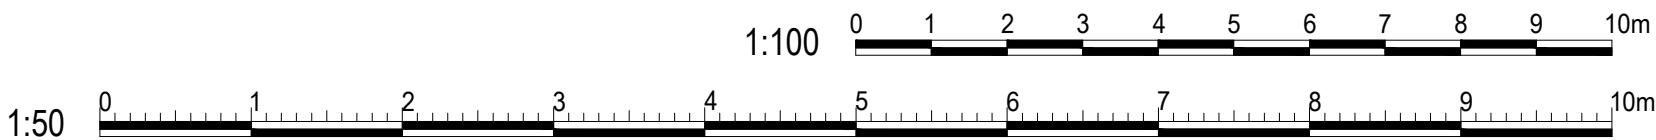

Rev A 06.01.21 Heights added  
amendments

**bpm** | Architectural  
Services Ltd.

|                                                                                     |                                              |             |              |
|-------------------------------------------------------------------------------------|----------------------------------------------|-------------|--------------|
| client                                                                              | Babbayan Investment Holding                  |             |              |
| project                                                                             | 10 Bayford Road<br>Littlehampton<br>BN17 5HL |             |              |
| project ref:                                                                        | 2588                                         | Drawing No. | 01A          |
| drawing title                                                                       | Existing plans and elevations                |             |              |
| drawn by                                                                            | L.F.                                         |             |              |
| date                                                                                | Oct 21                                       | scale       | 1:50/100@ A2 |
| www.bpmnet.co.uk<br>info@bpmnet.co.uk                                               |                                              |             |              |
| Do not scale off drawing, check all dimensions on site before all work is commenced |                                              |             |              |
| All goods materials workmanship to conform with current building regs BSS and COP's |                                              |             |              |