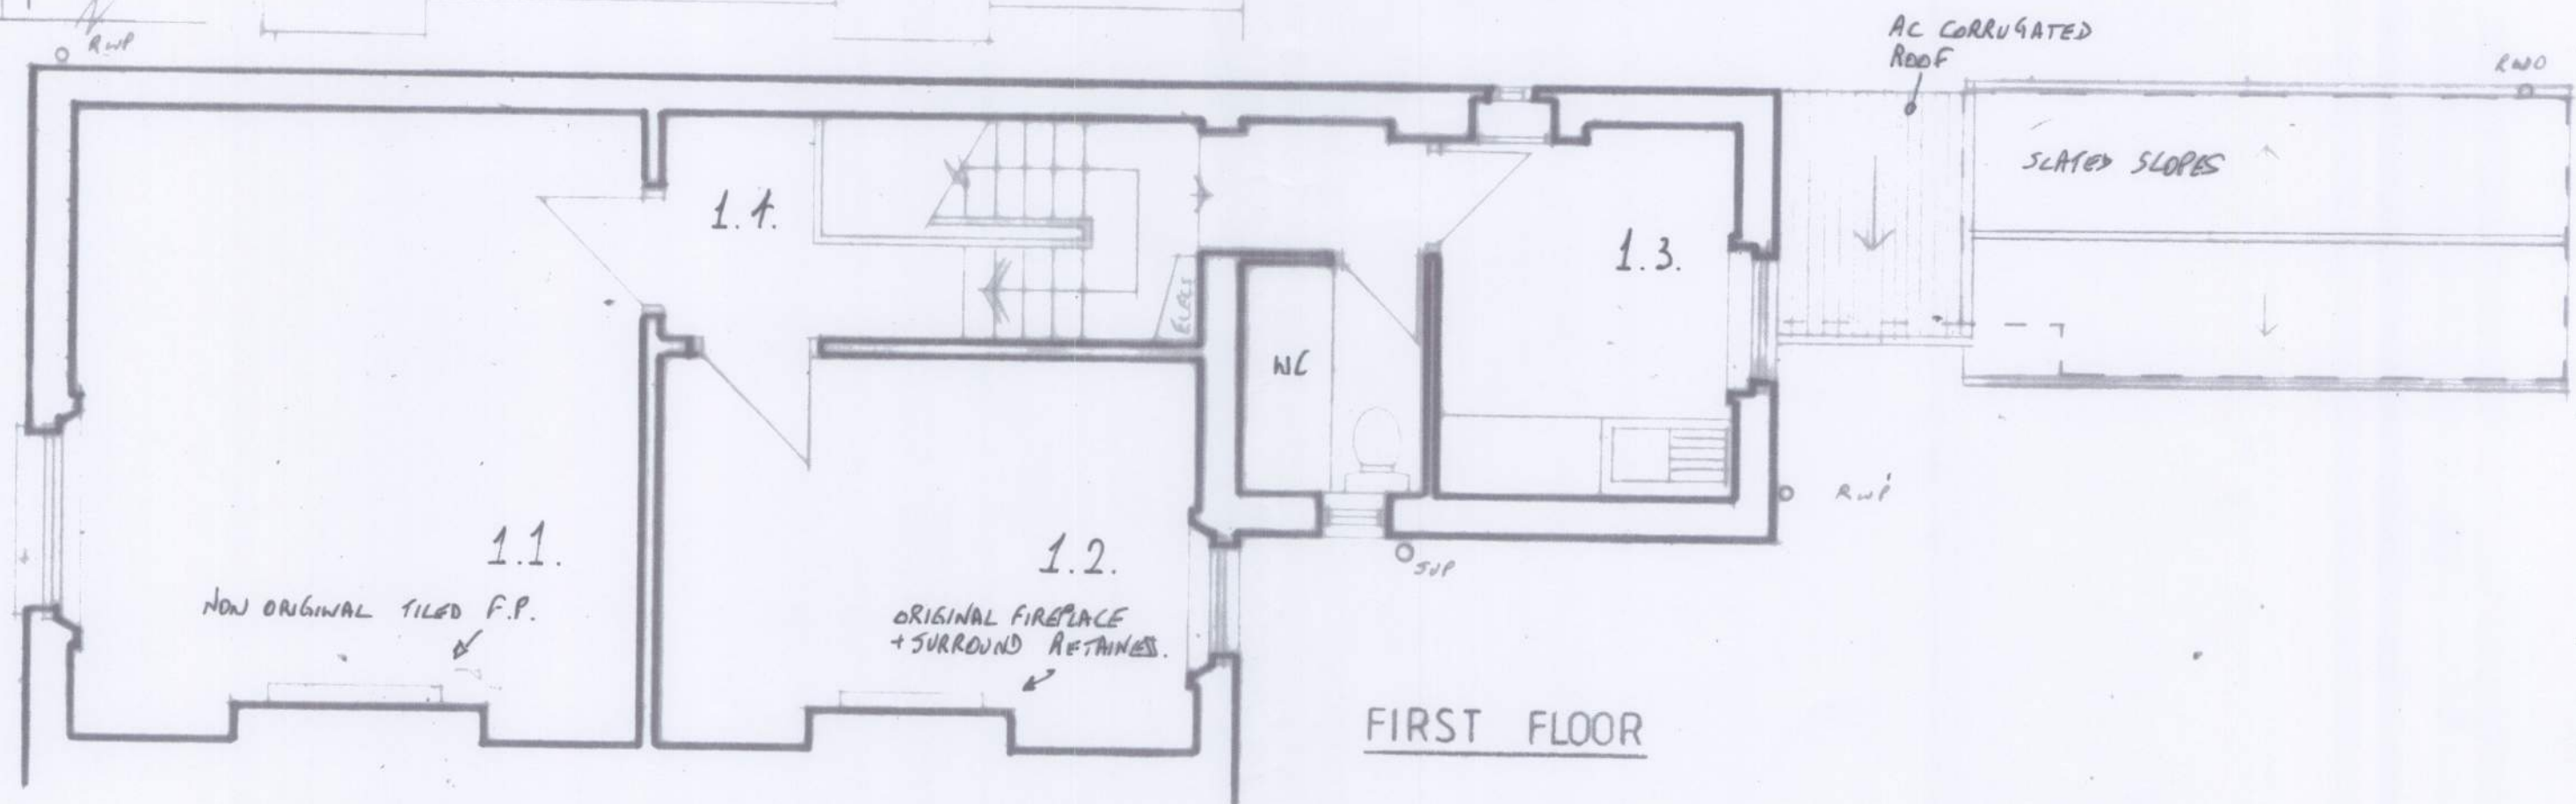
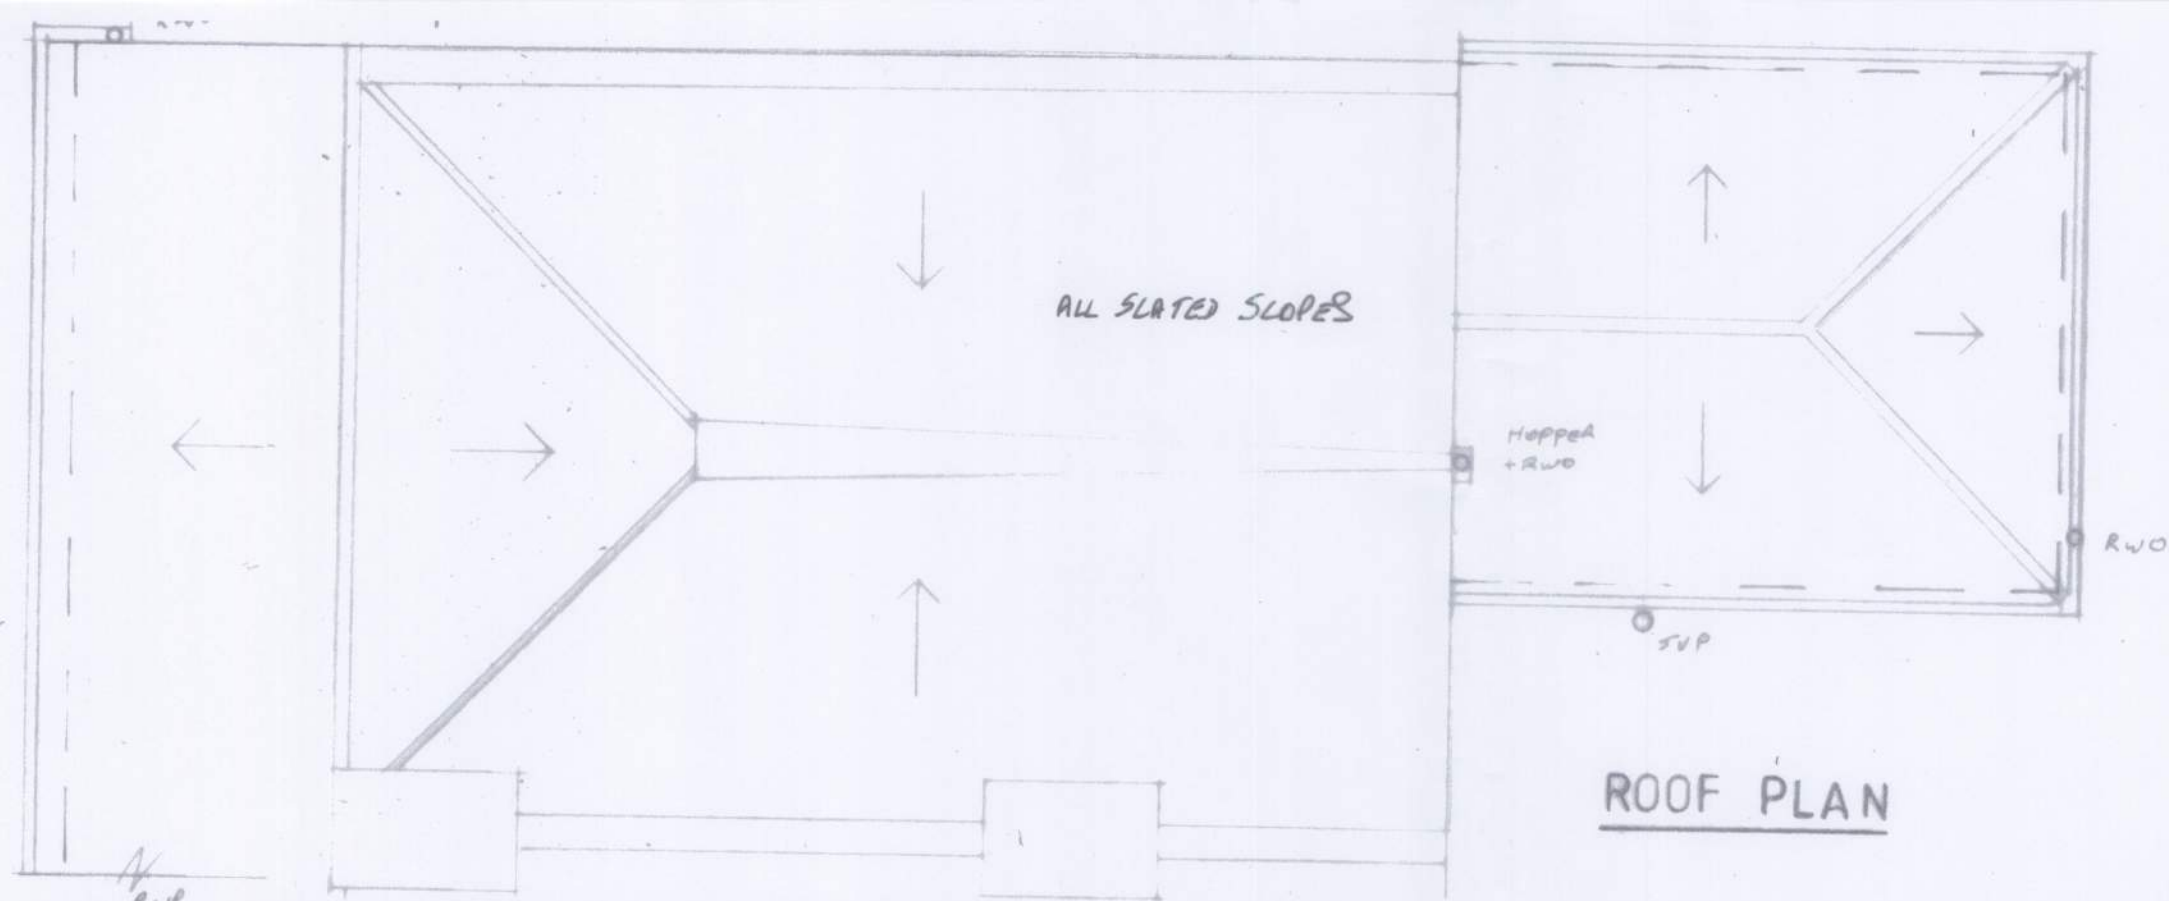


5 RIVER ROAD, LITTLEHAMPTON. LISTED BUILDING ALTERATIONS EXISTING 1st + ROOF PLANS	SCALE 1:50	DRAWING No.
	DATE MAR. 2013	1063/S/2
	DRAWN EC	
CAMPBELL CHARLES ASSOCIATES BUILDING SURVEYORS AND DESIGNERS		2 SAINT MARTINS PLACE, BRIGHTON BN2 3LE