


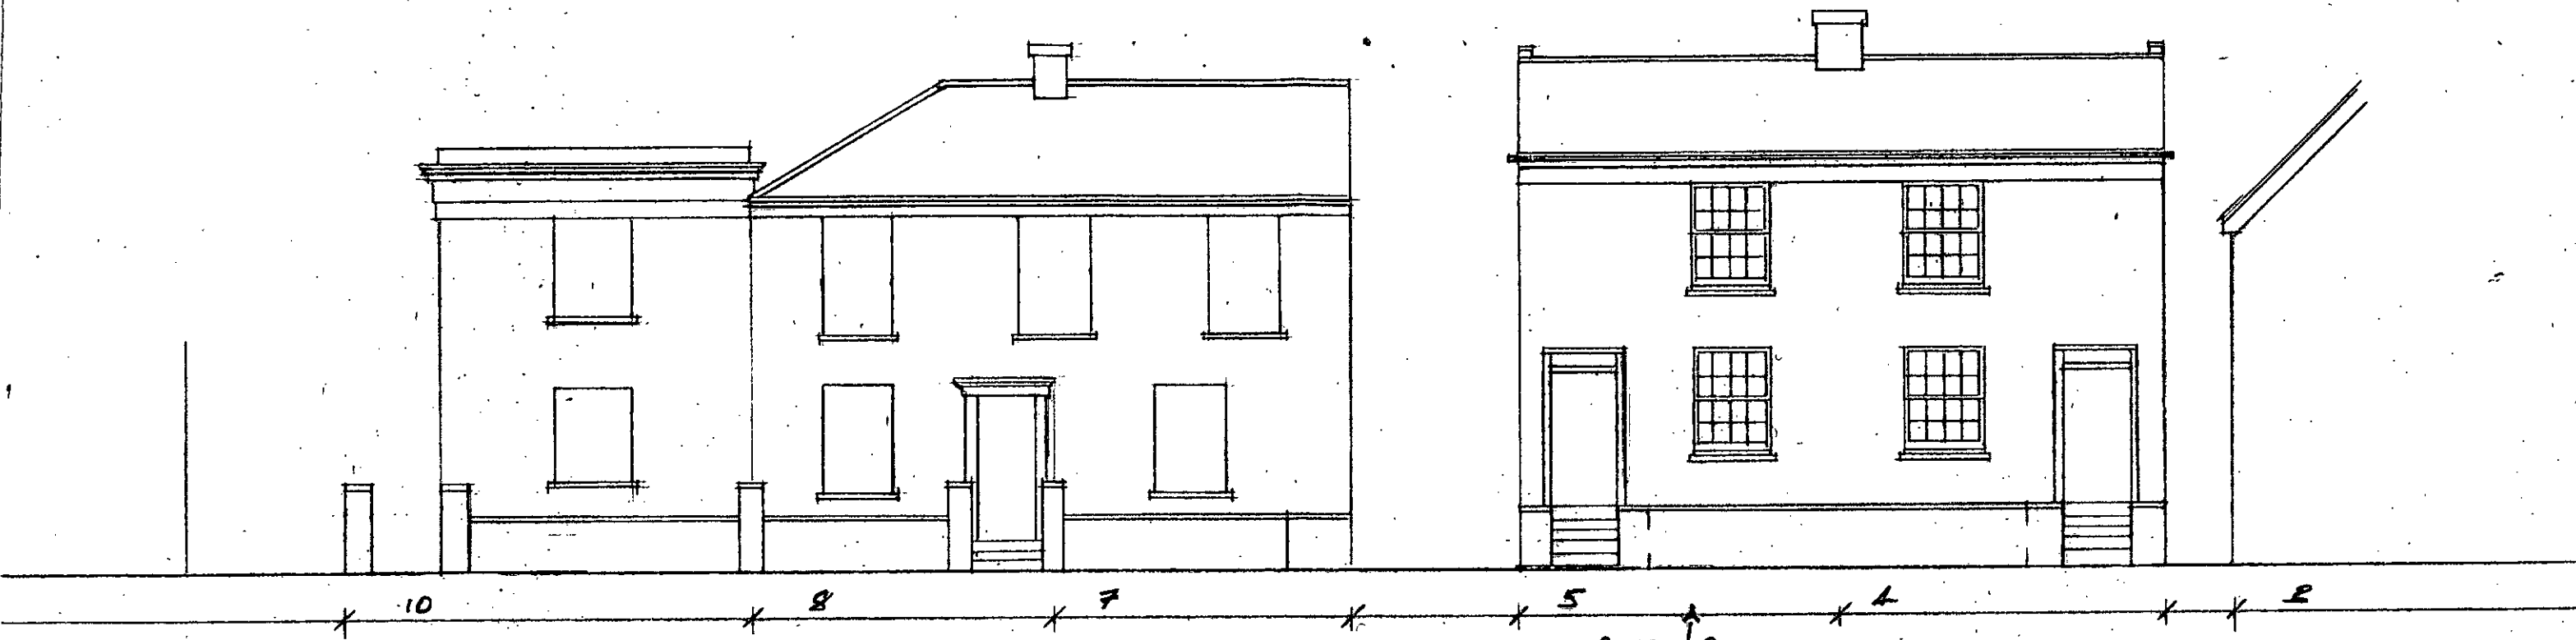


ELEVATION TO RIVER ROAD


PAINTED GREEN
AS NO. 8

EXISTING

River Road

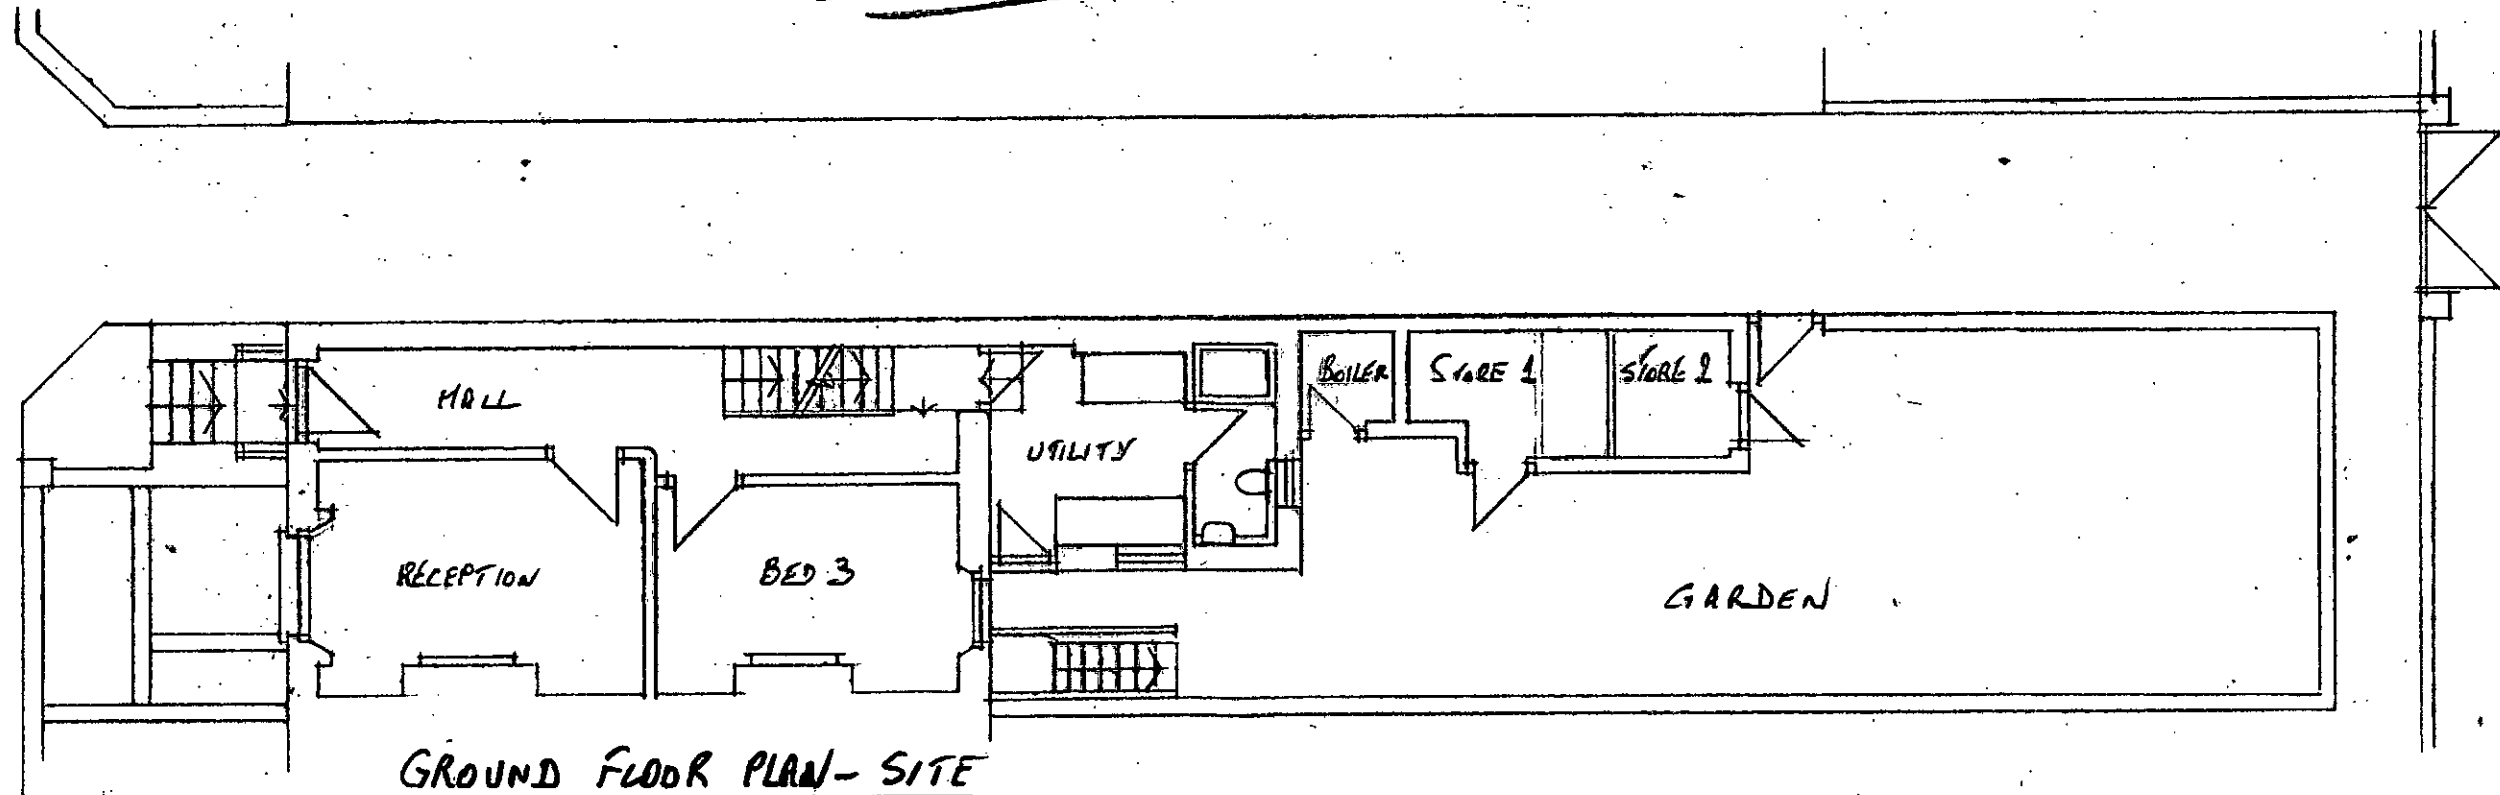

GROUND FLOOR PLAN - SITE

 

5 RIVER ROAD, LITTLEHAMPTON.
LISTED BUILDING ALTERATIONS
SITE PLAN + STREET ELEVATION

SCALE 1:100

DATE MAR. 2013

DRAWN EC

DRAWING No.

1063/P/4

CAMPBELL CHARLES ASSOCIATES
BUILDING SURVEYORS AND DESIGNERS

2 SAINT MARTINS PLACE, BRIGHTON BN2 3LE