



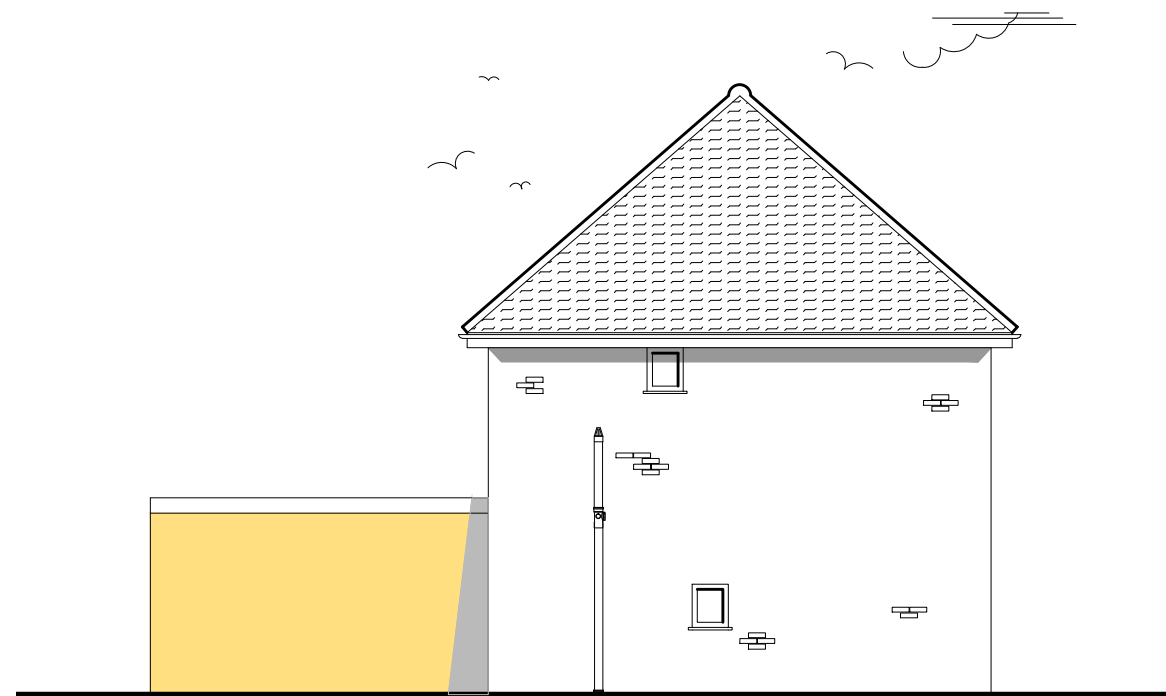

Existing North Elevation

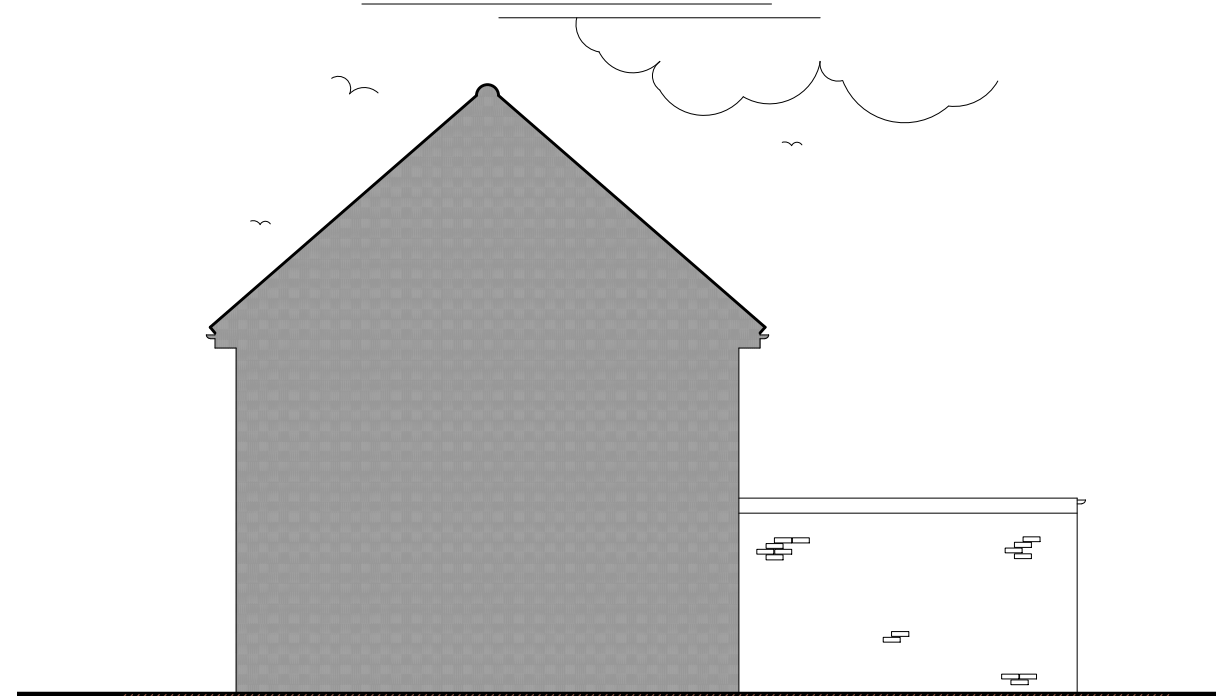


Existing East Elevation




Existing West Elevation




Existing South Elevation

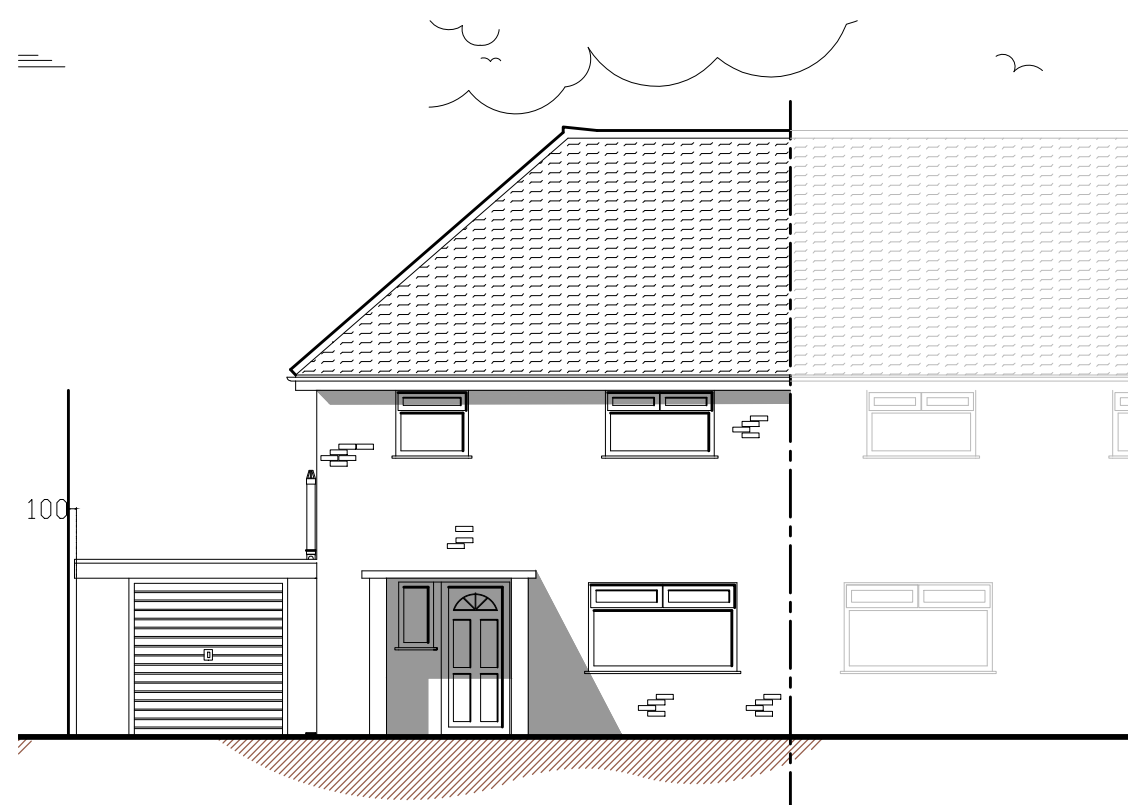

Proposed North Elevation

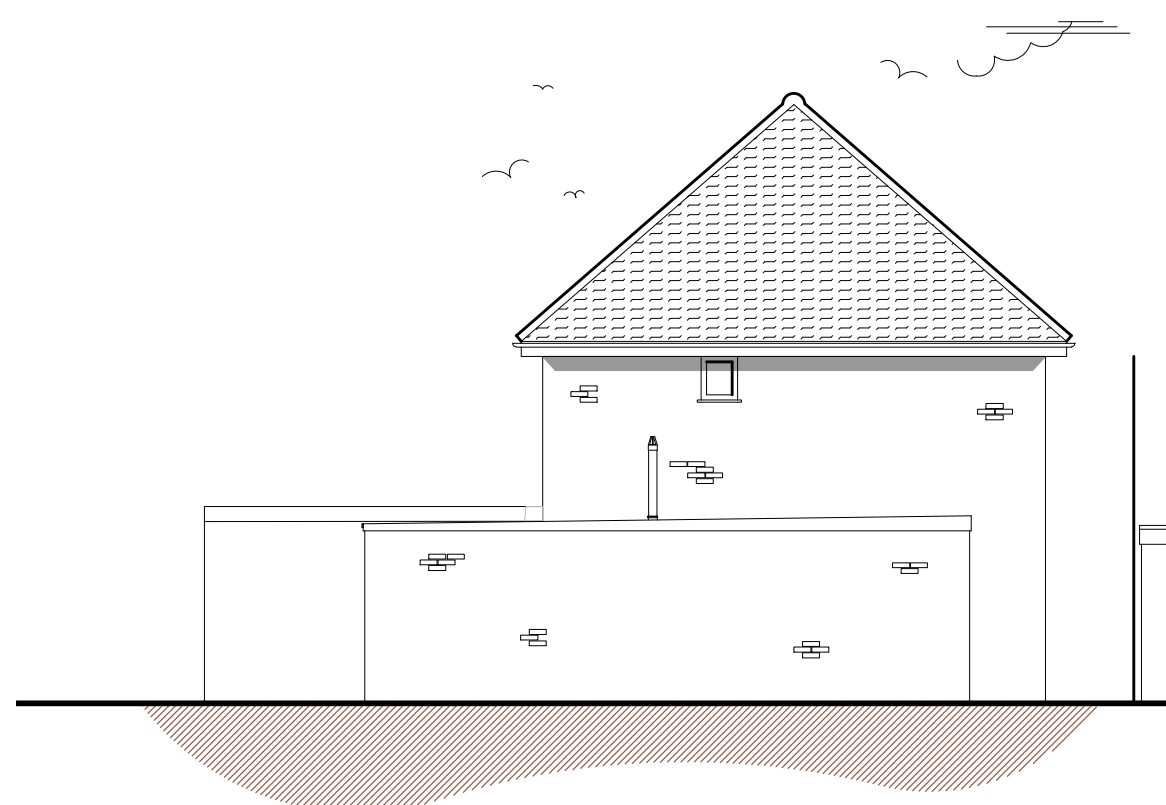


Proposed East Elevation

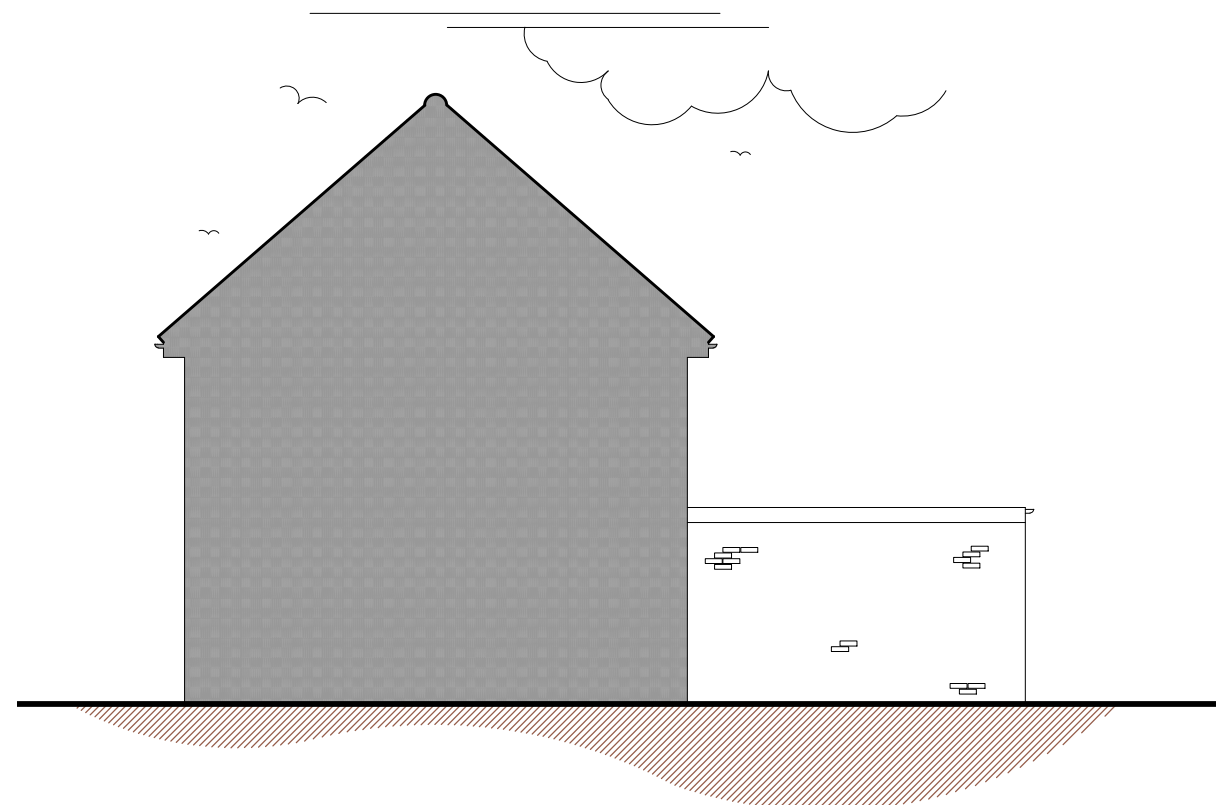





Proposed West Elevation




Proposed South Elevation

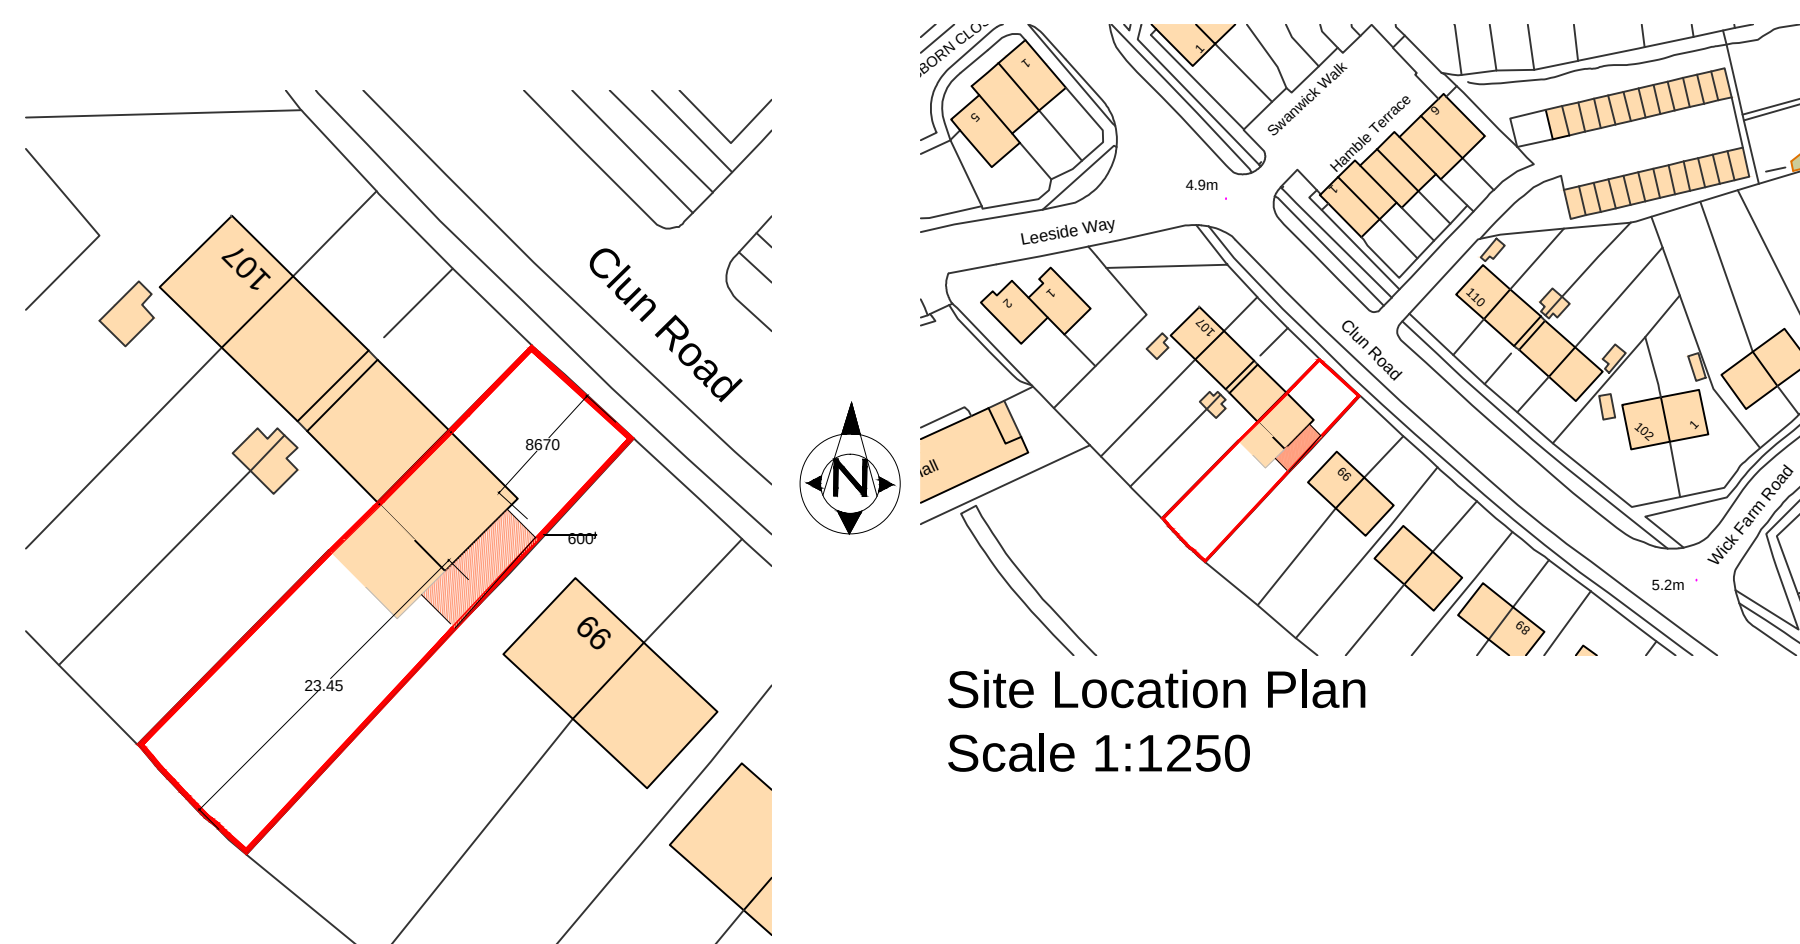


Block Plan Scale 1:500

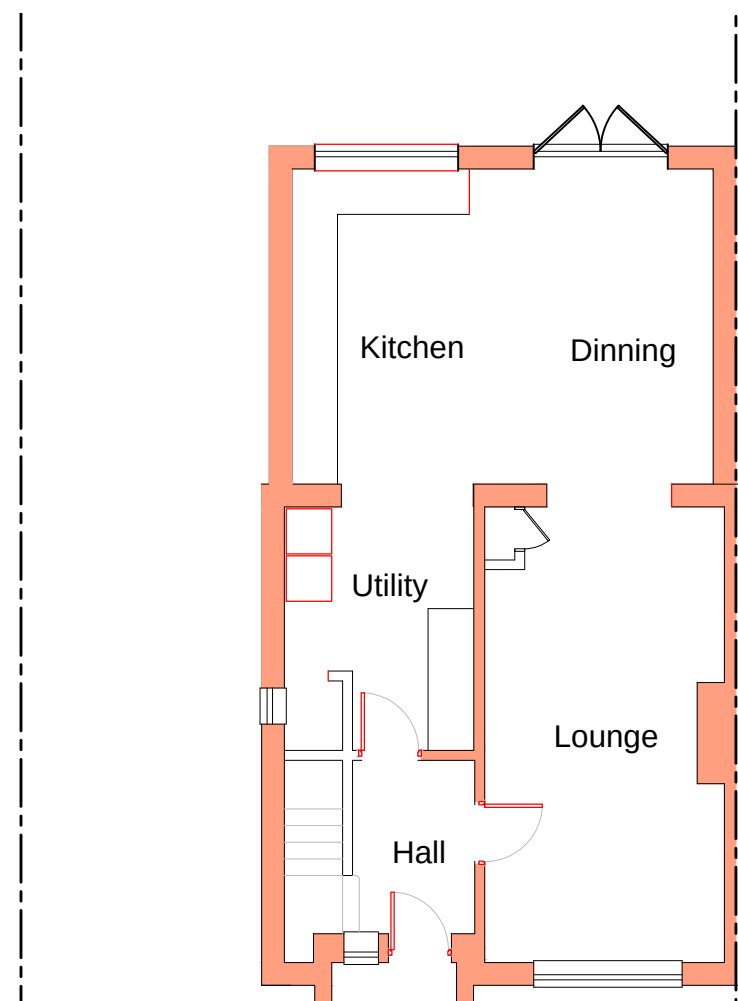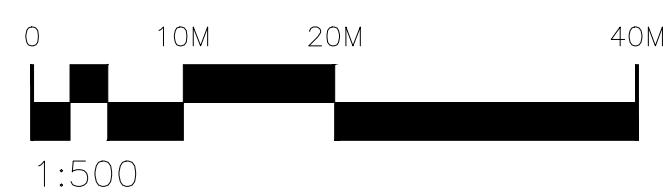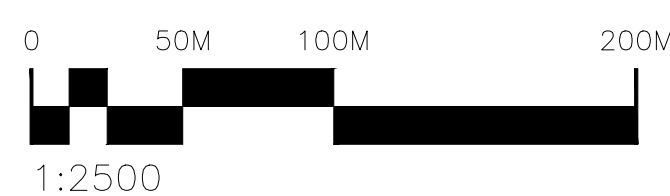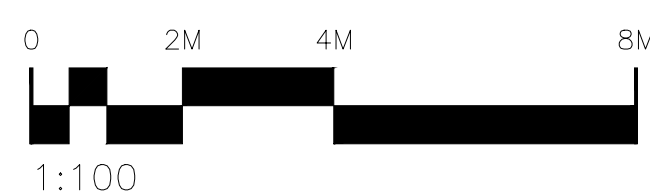


Existing Ground Floor Plan

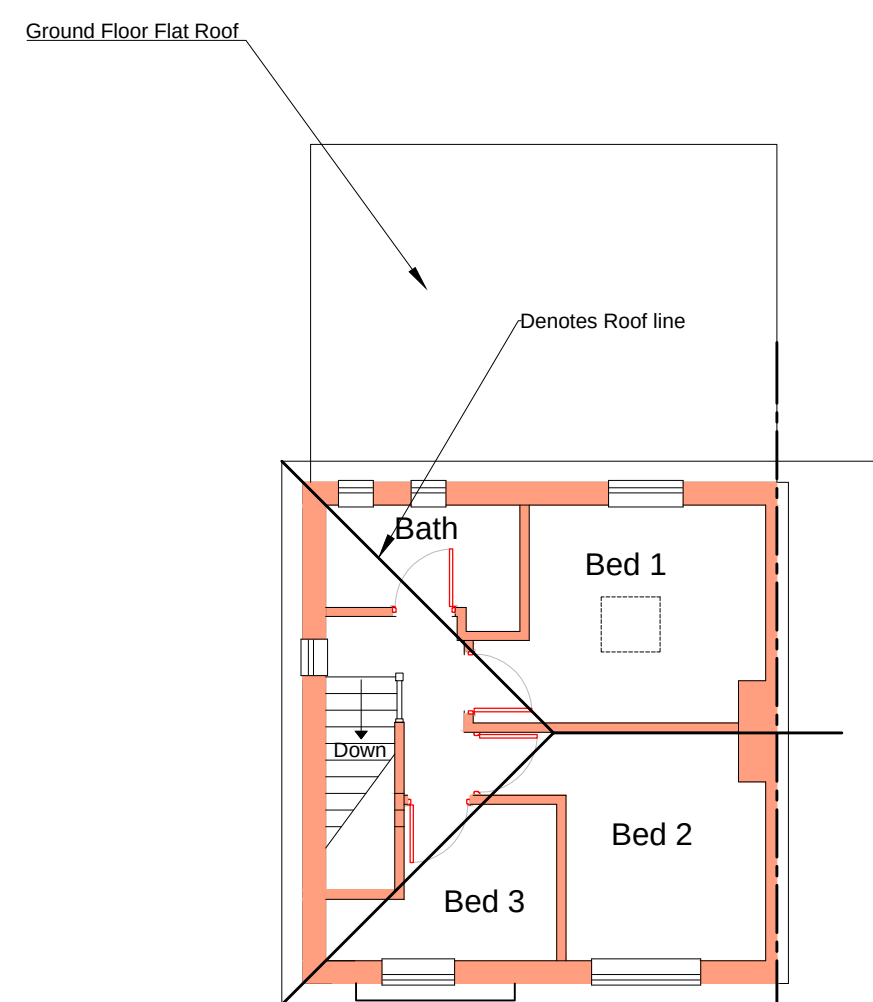

Existing First Floor Plan

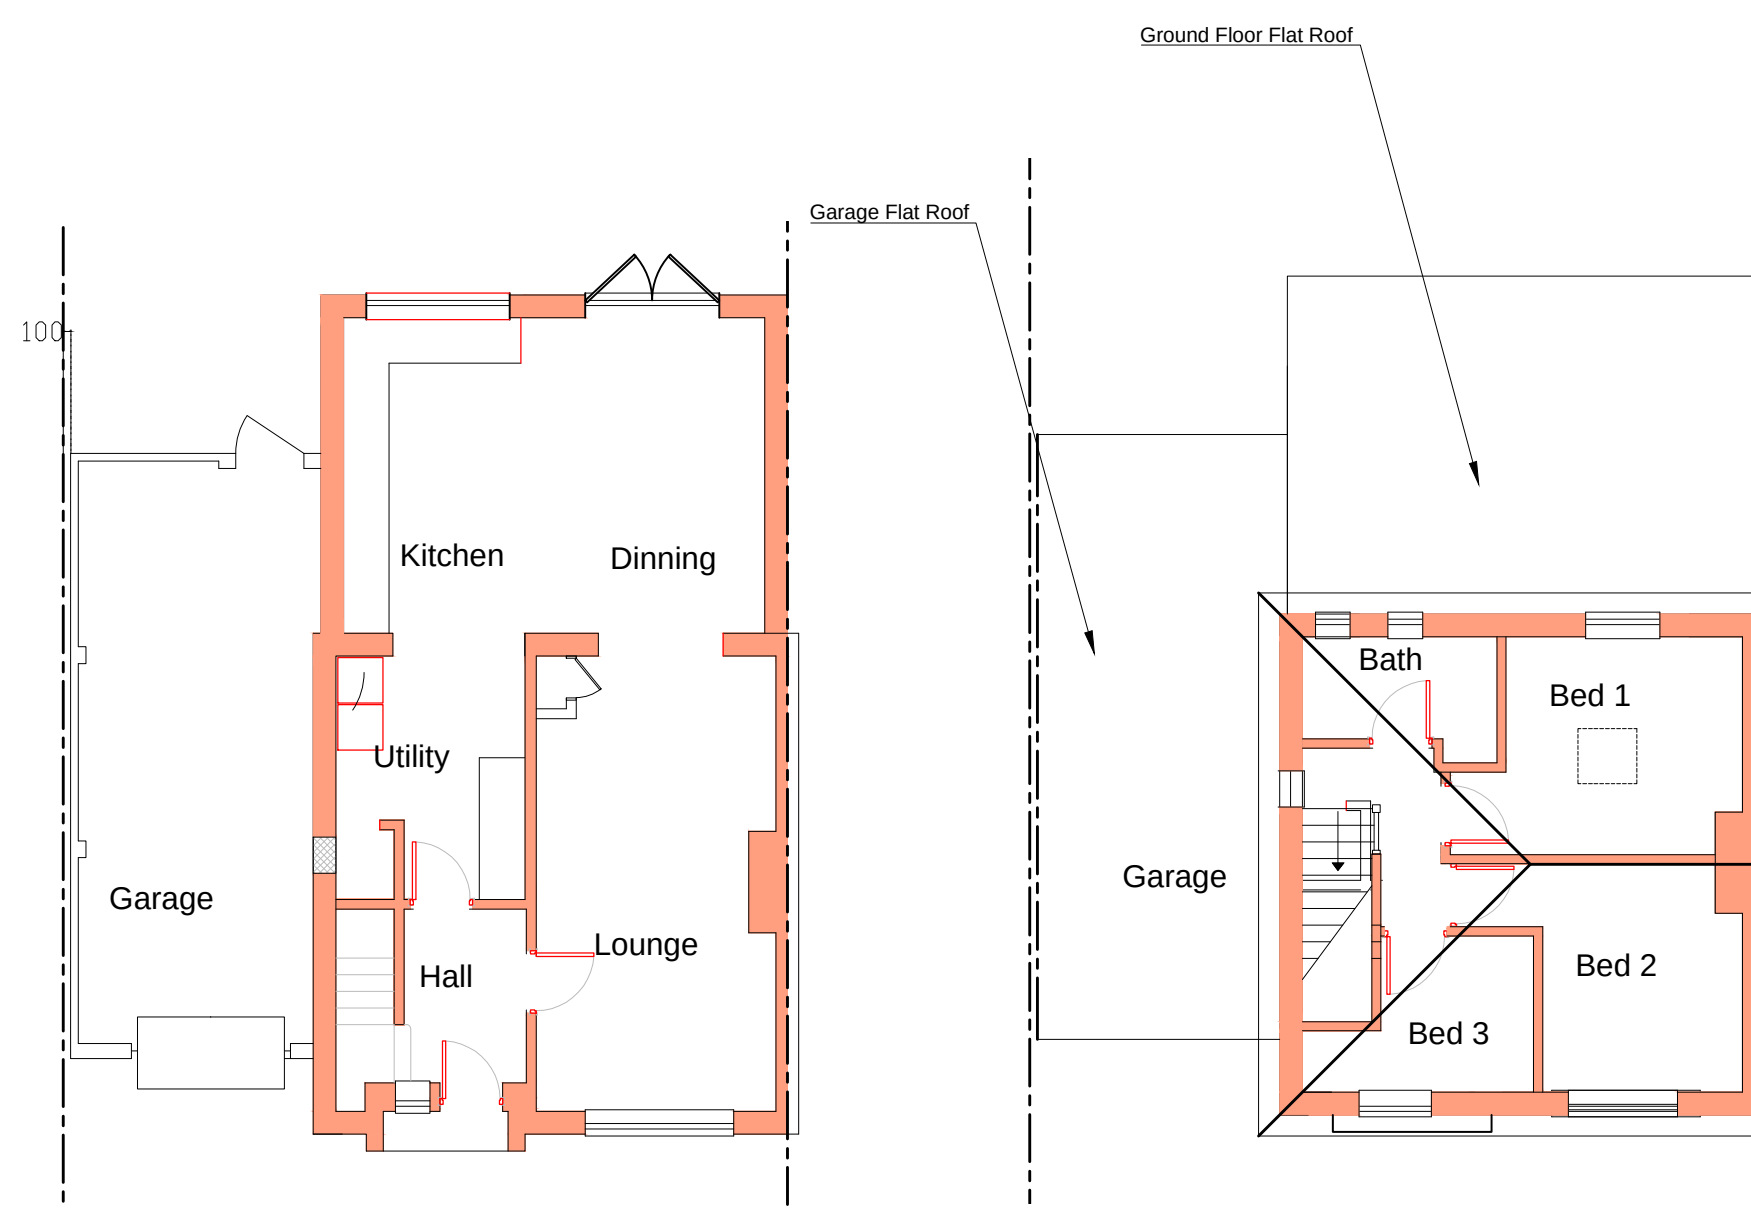

Proposed Ground Floor Plan

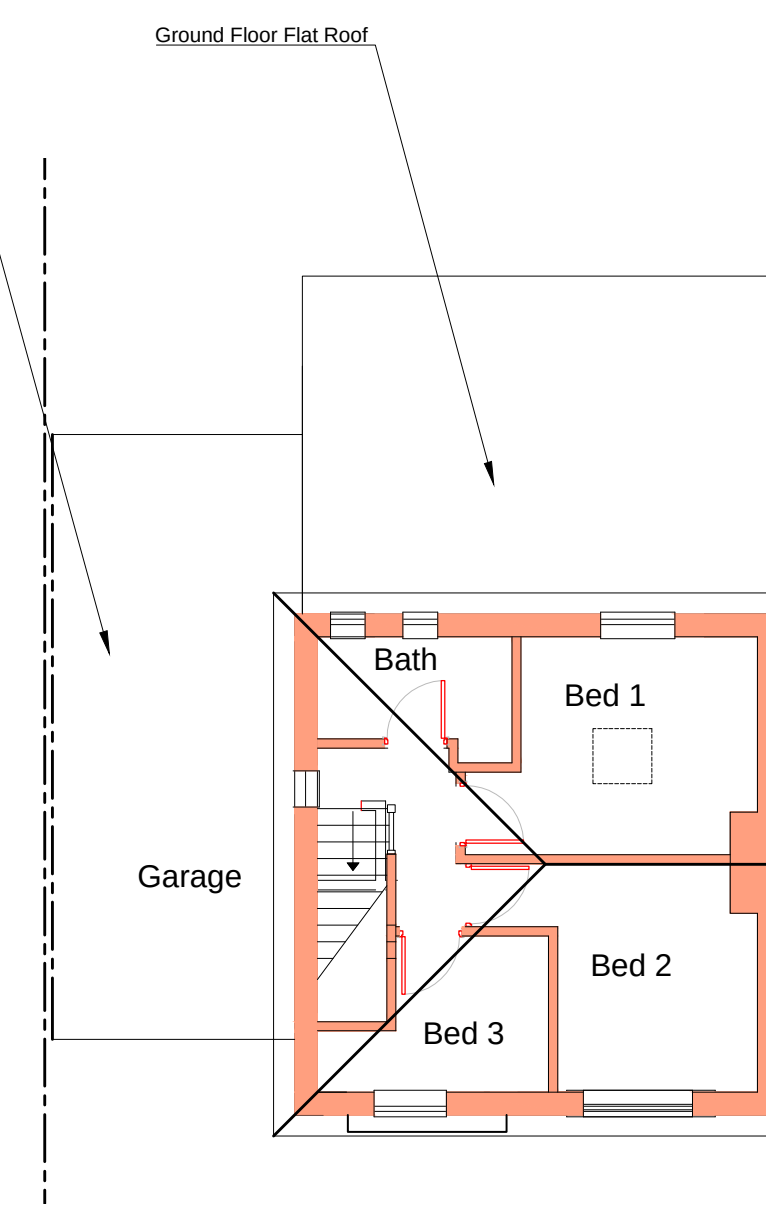

Proposed First Floor Plan

General Notes: 1. All dimensions to be verified on site prior to work being commenced and any discrepancy reported to Encompass Surveying. 2. Any discrepancies between the drawings and the written specification are to be reported to Encompass Surveying. 3. Any discrepancies between the drawings and the written specification are to be reported to Encompass Surveying. 4. The drawing to be read in conjunction with relevant consultants and specialist drawings. 5. All works to comply with the relevant British Standards Code of Practice and building regulations. 6. If in doubt about any aspect of the work please consult Encompass Surveying. 7. The drawing is the copyright of Encompass Surveying and is not to be reproduced in any form without prior written consent.	
Drawing Notes: 1. Proposed Development Shown in Red 2. Existing Levels shown in black 3. Proposed levels shown in red 4. Levels shown in Meters	
Revision	Description
 17 Sandfield Avenue Wick Littlehampton West Sussex BN17 7LL M: 07933 515262 T: 01303 722361 www.encompasssurveying.co.uk	
 the mark of property professionalism worldwide	
Drawn By: G. A	
Drawing Status	
For Planning	
Project: Side Granny Annex Mr S Peace 101 Clun Road Littlehampton BN17 7EG	
Drawing Elevations and floor plans	
Scale: 1:100 / 1:500 / 1:1250 @A1	
Job No: 061	
Drawing No: 061 / 01	
Revision: -	