



No dimensions to be scaled from drawing except for planning purposes.
The contractor should check all dimensions on site.
It is the contractors responsibility to ensure compliance with Building Regulations.
C.D.M. Regs. 2015. The Client is advised of his responsibilities to appoint a Planning Supervisor under these Regs.
All works to comply with the C.D.M. Regs. 2015.
The Party Wall Act. 1996 The property owner is advised of the requirements of the Act, & the requirement to serve a Party Wall Notice on any adjoining owners as required under the act.


REVISIONS:

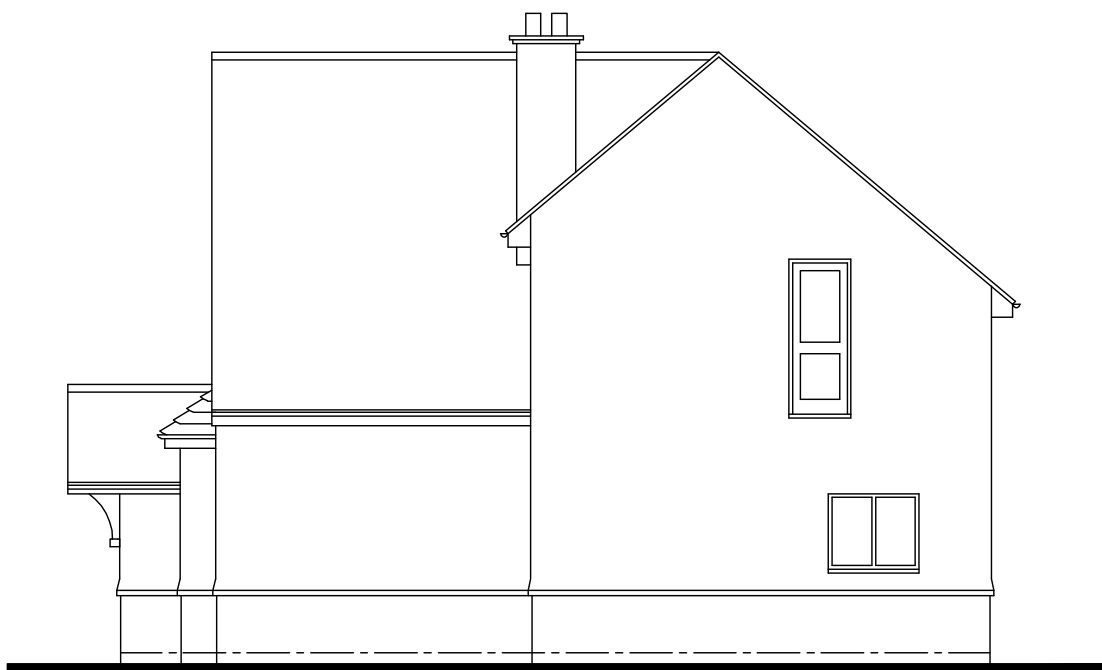

FRONT WEST ELEVATION
EXISTING ELEVATIONS
Scale 1:100

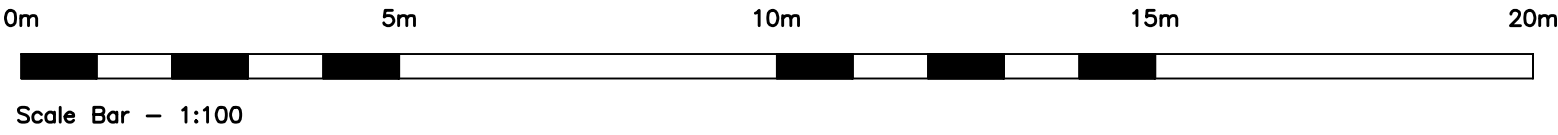



SIDE SOUTH ELEVATION

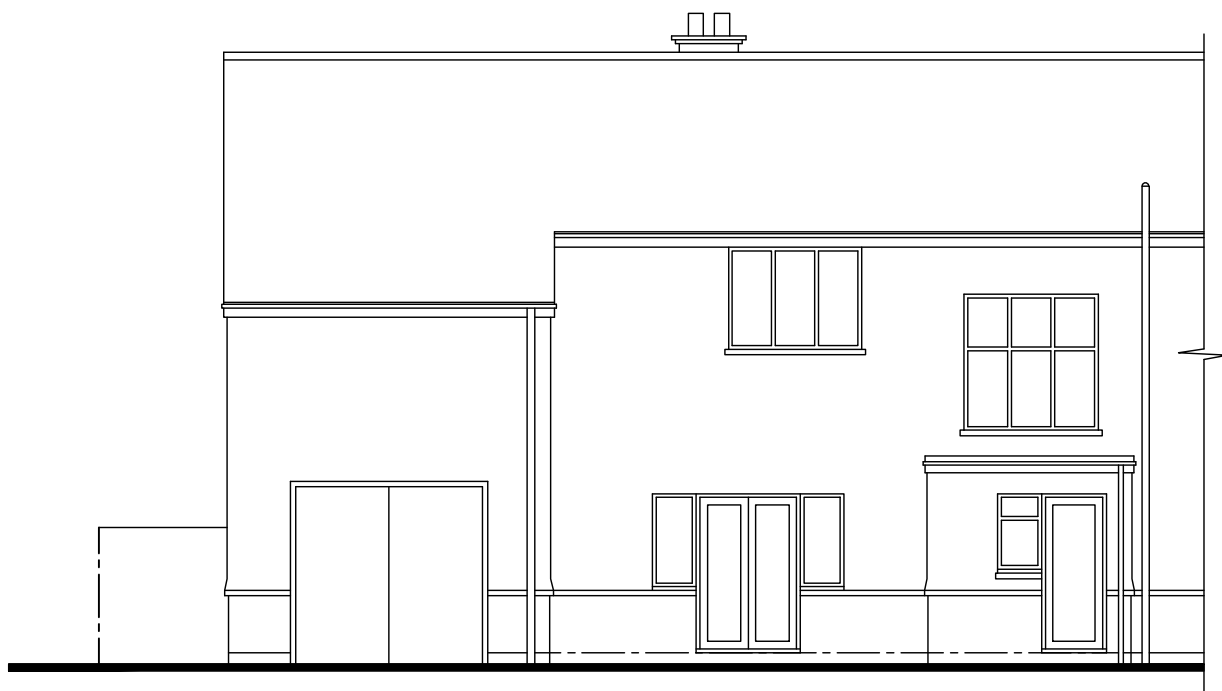


REAR EAST ELEVATION




LOCATION PLAN
Scale 1:1250

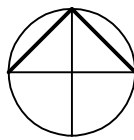 

Information supplied based on Promap.
All dimensions and distances subject to an accurate site survey being undertaken.

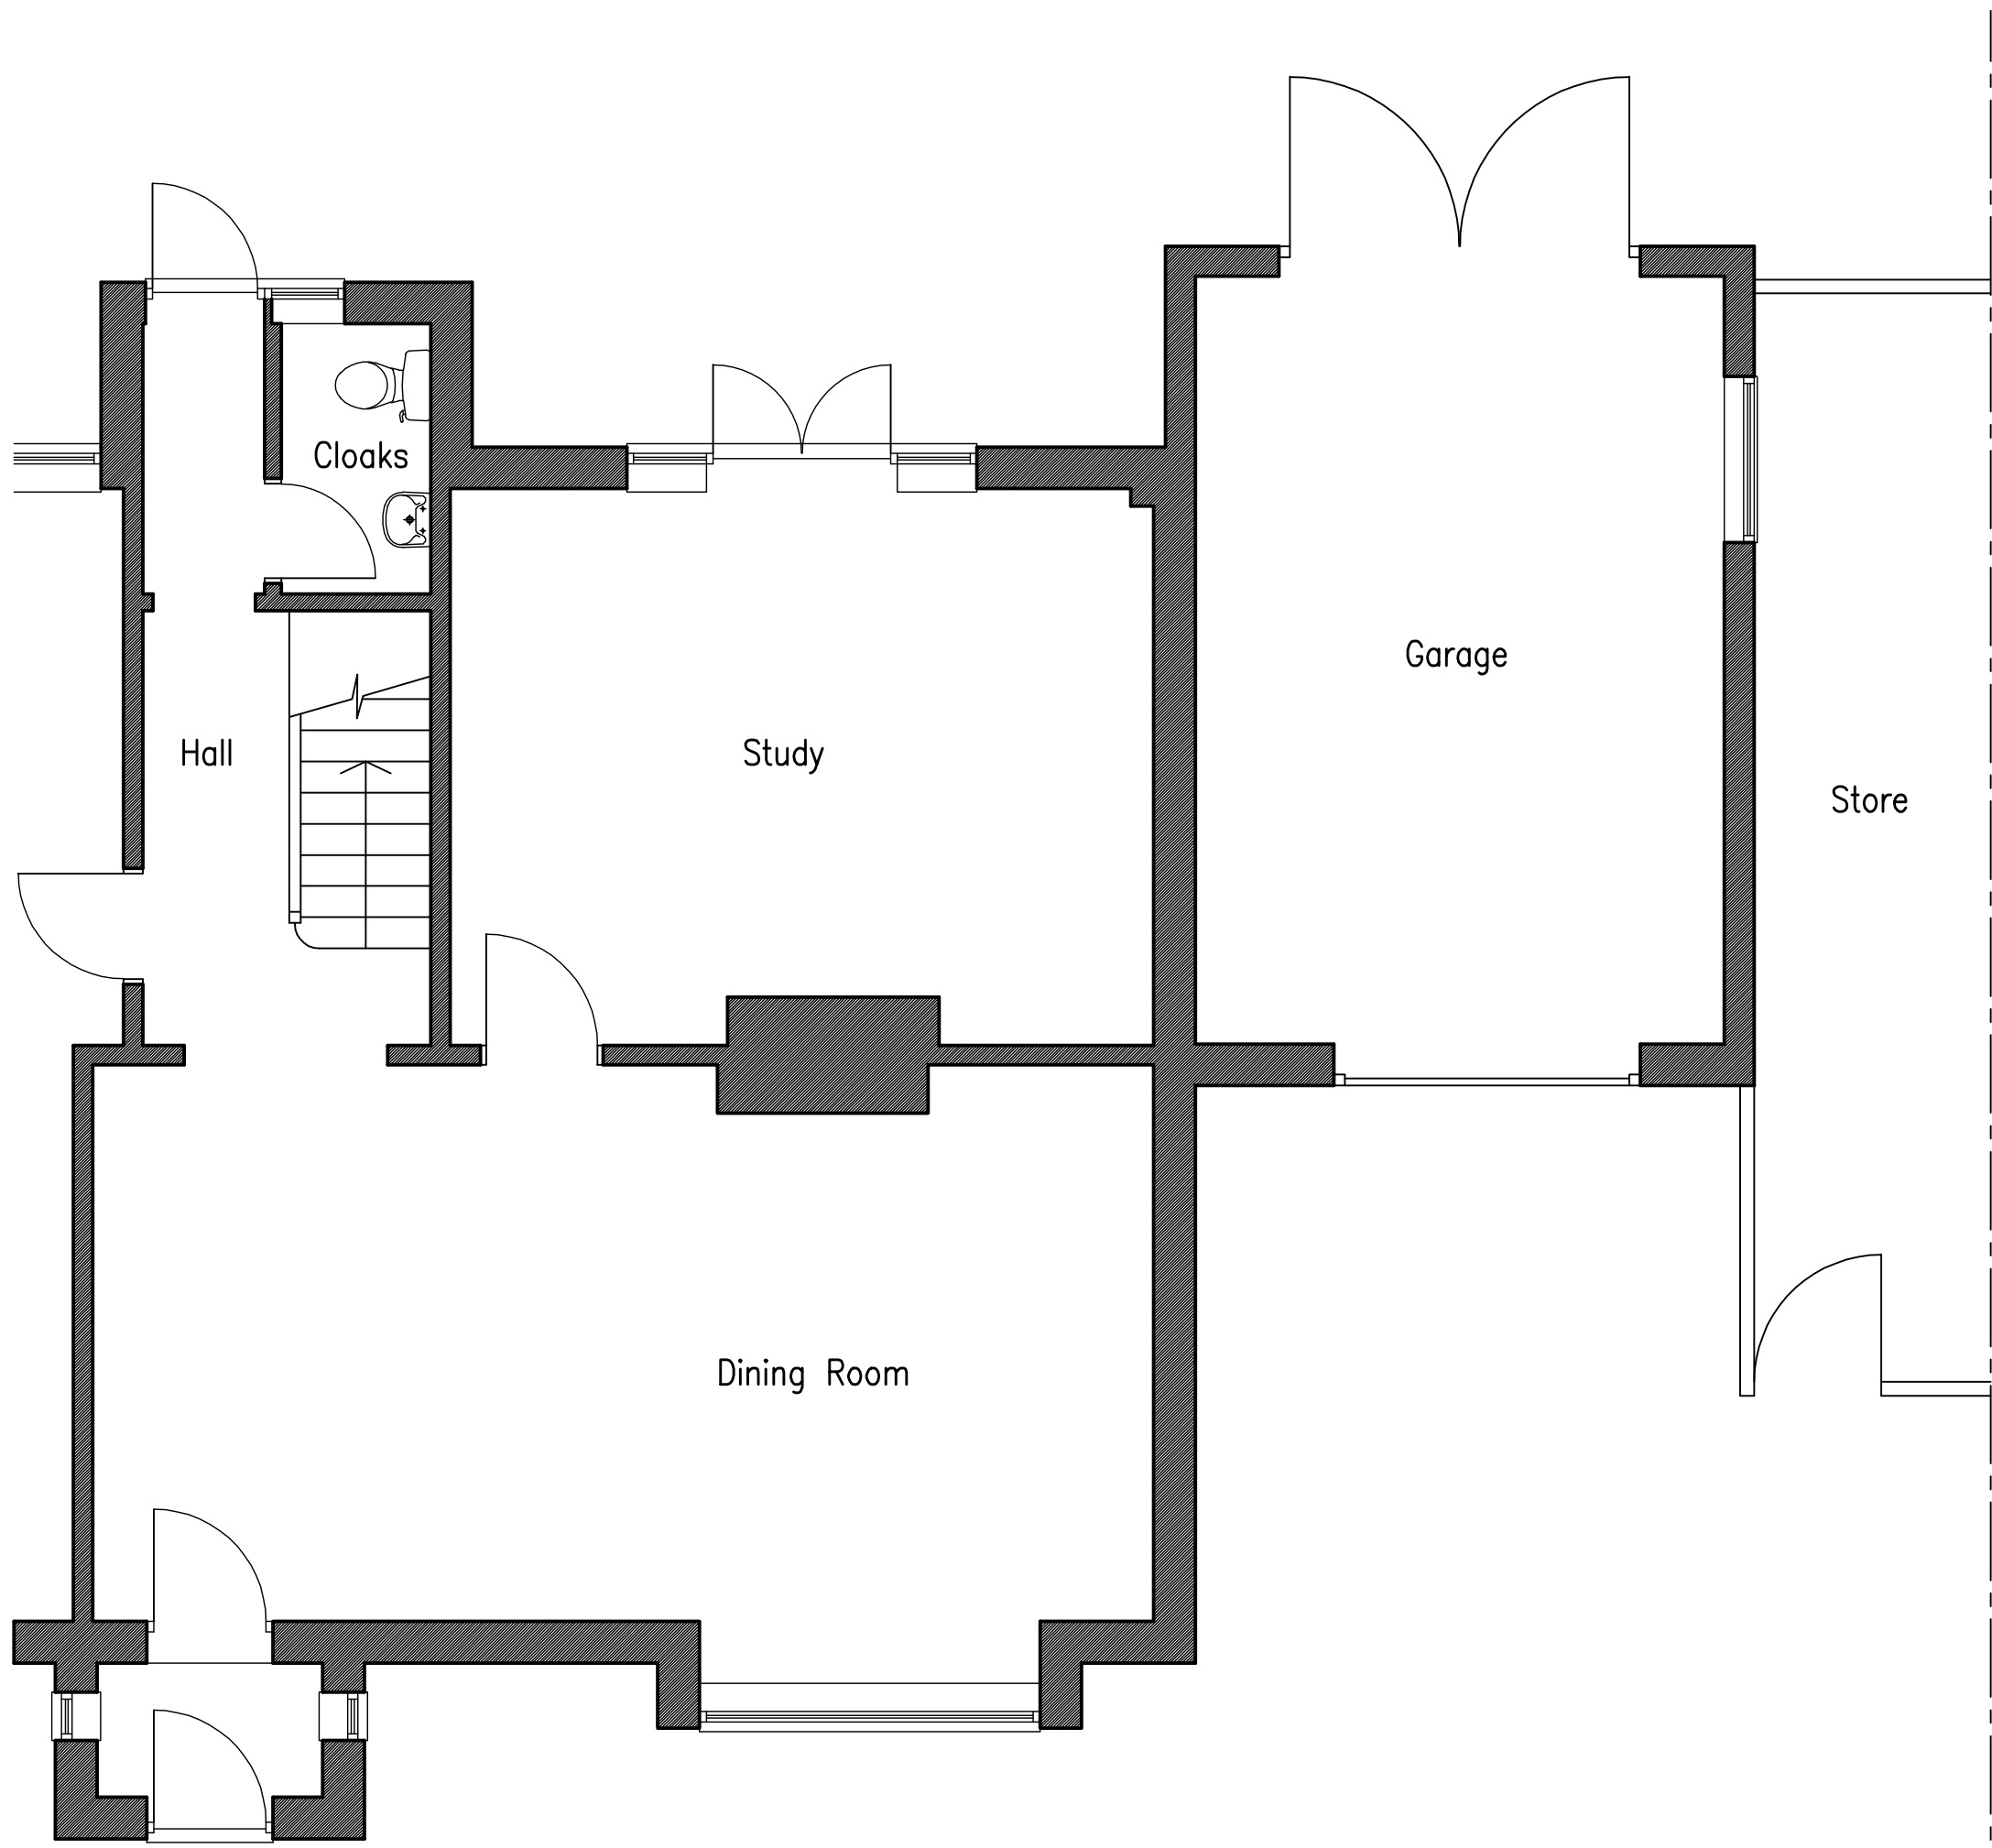

GROUND FLOOR
EXISTING FLOOR PLANS
Scale 1:50

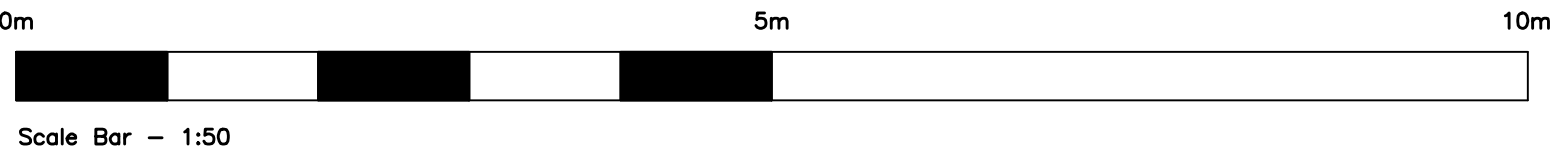

FIRST FLOOR

ADCS
Architectural Design
Computer Services
30 Foxley Lane
Worthing
West Sussex
BN13 3AD
Tel: 01903 280701
E-mail: adcs@sky.com

Client
MR J. & MRS STRICKLAND

Project
**PROPOSED ANNEXE
38 ST. WINEFRIDES ROAD
LITTLEHAMPTON
WEST SUSSEX BN17 5HA**

Drawing
**EXISTING FLOOR PLANS &
ELEVATIONS**

Scale	Date	Drawn
1:50 & 1:100 @ A1	28.02.19	TP

Drawing No.	Revision
1405/P01	