


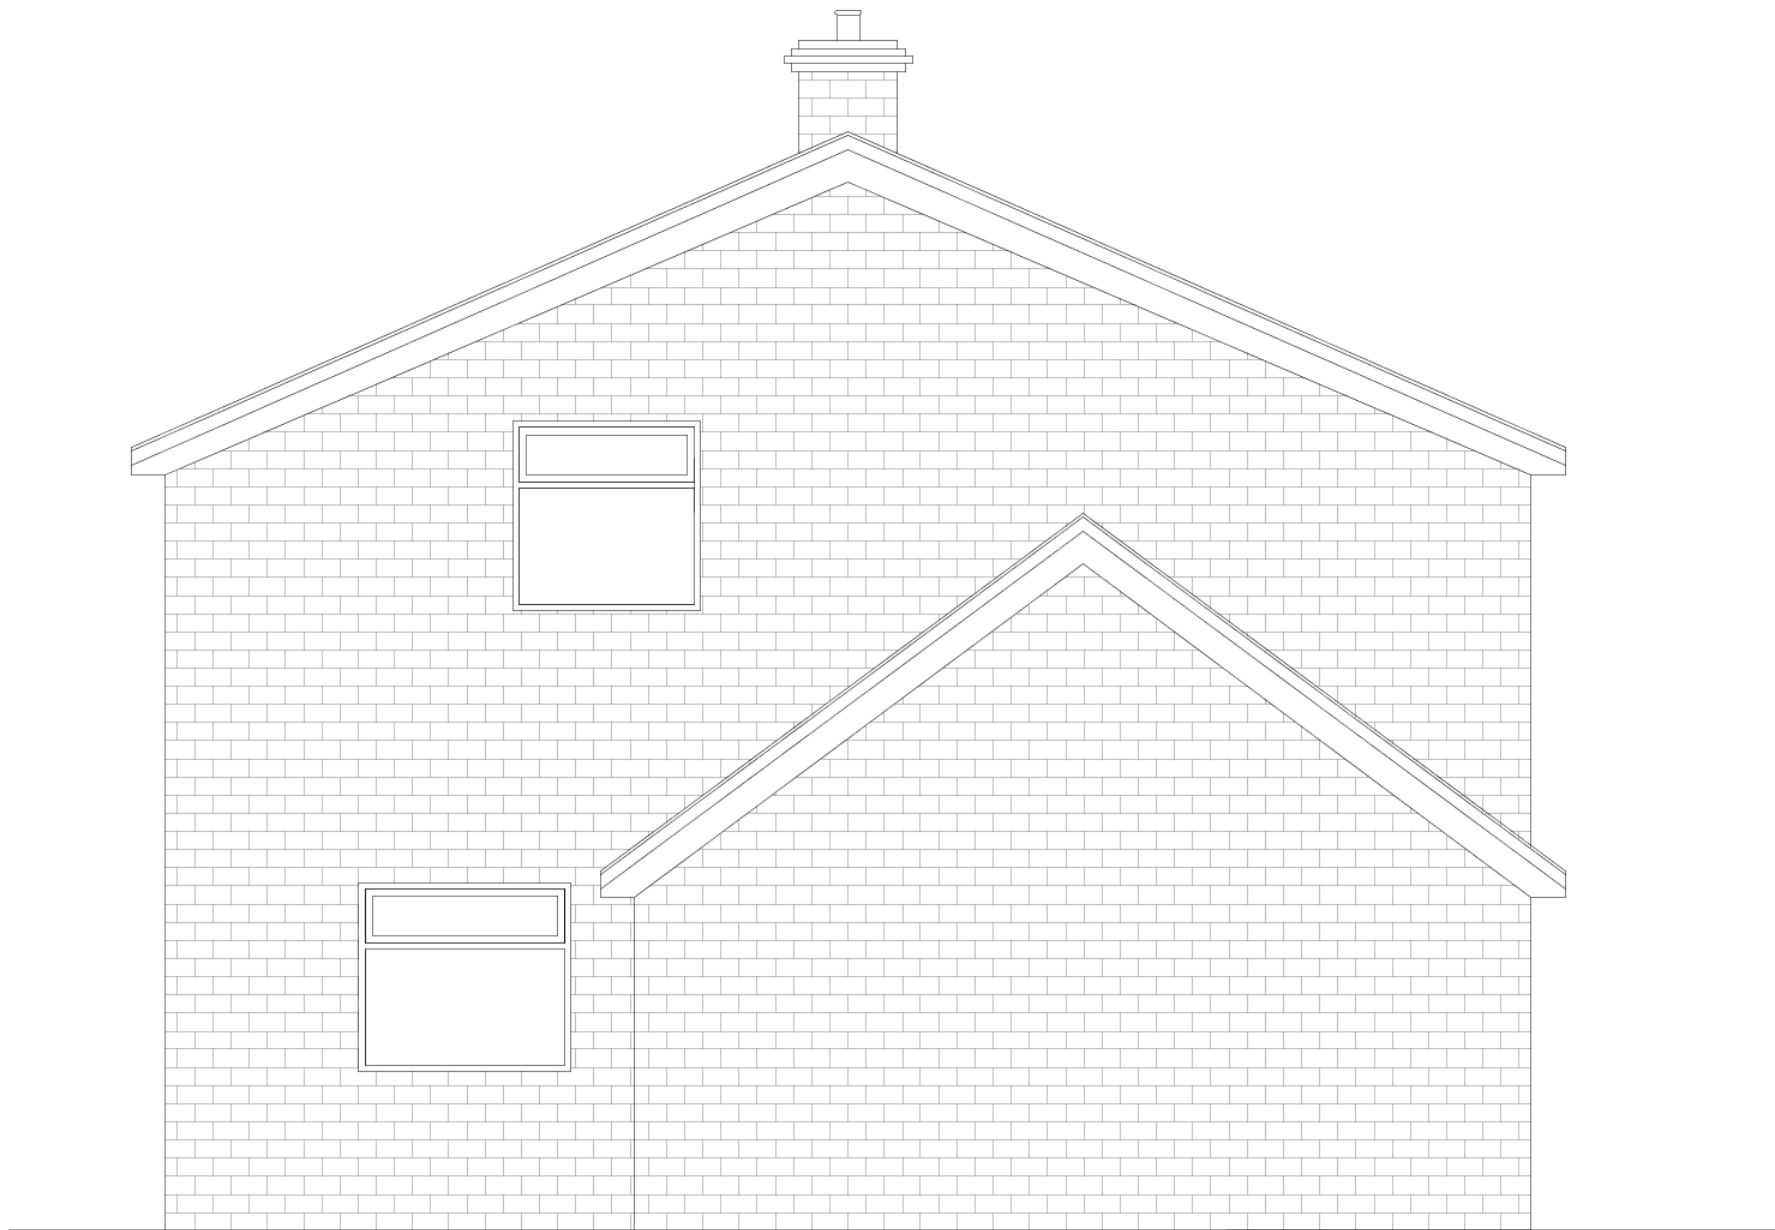

EXISTING SIDE ELEVATION




EXISTING FRONT ELEVATION



EXISTING REAR ELEVATION

General Notes

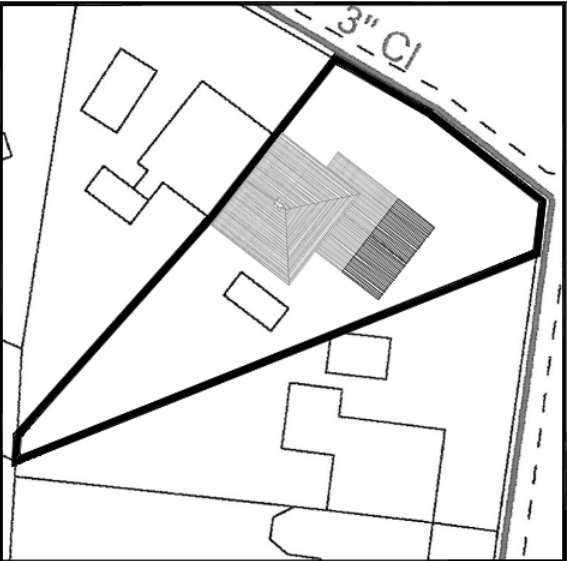

BLOCK PLAN

No.	Revision/Issue	Date

EXISTING ELEVATIONS

Project Name and Address
HOUSE EXTENSION
101 Griffin Crescent
Littlehampton
BN17 7LH

Project P01052021	Sheet 003
Date 12.05.2021	
Scale 1:50	