



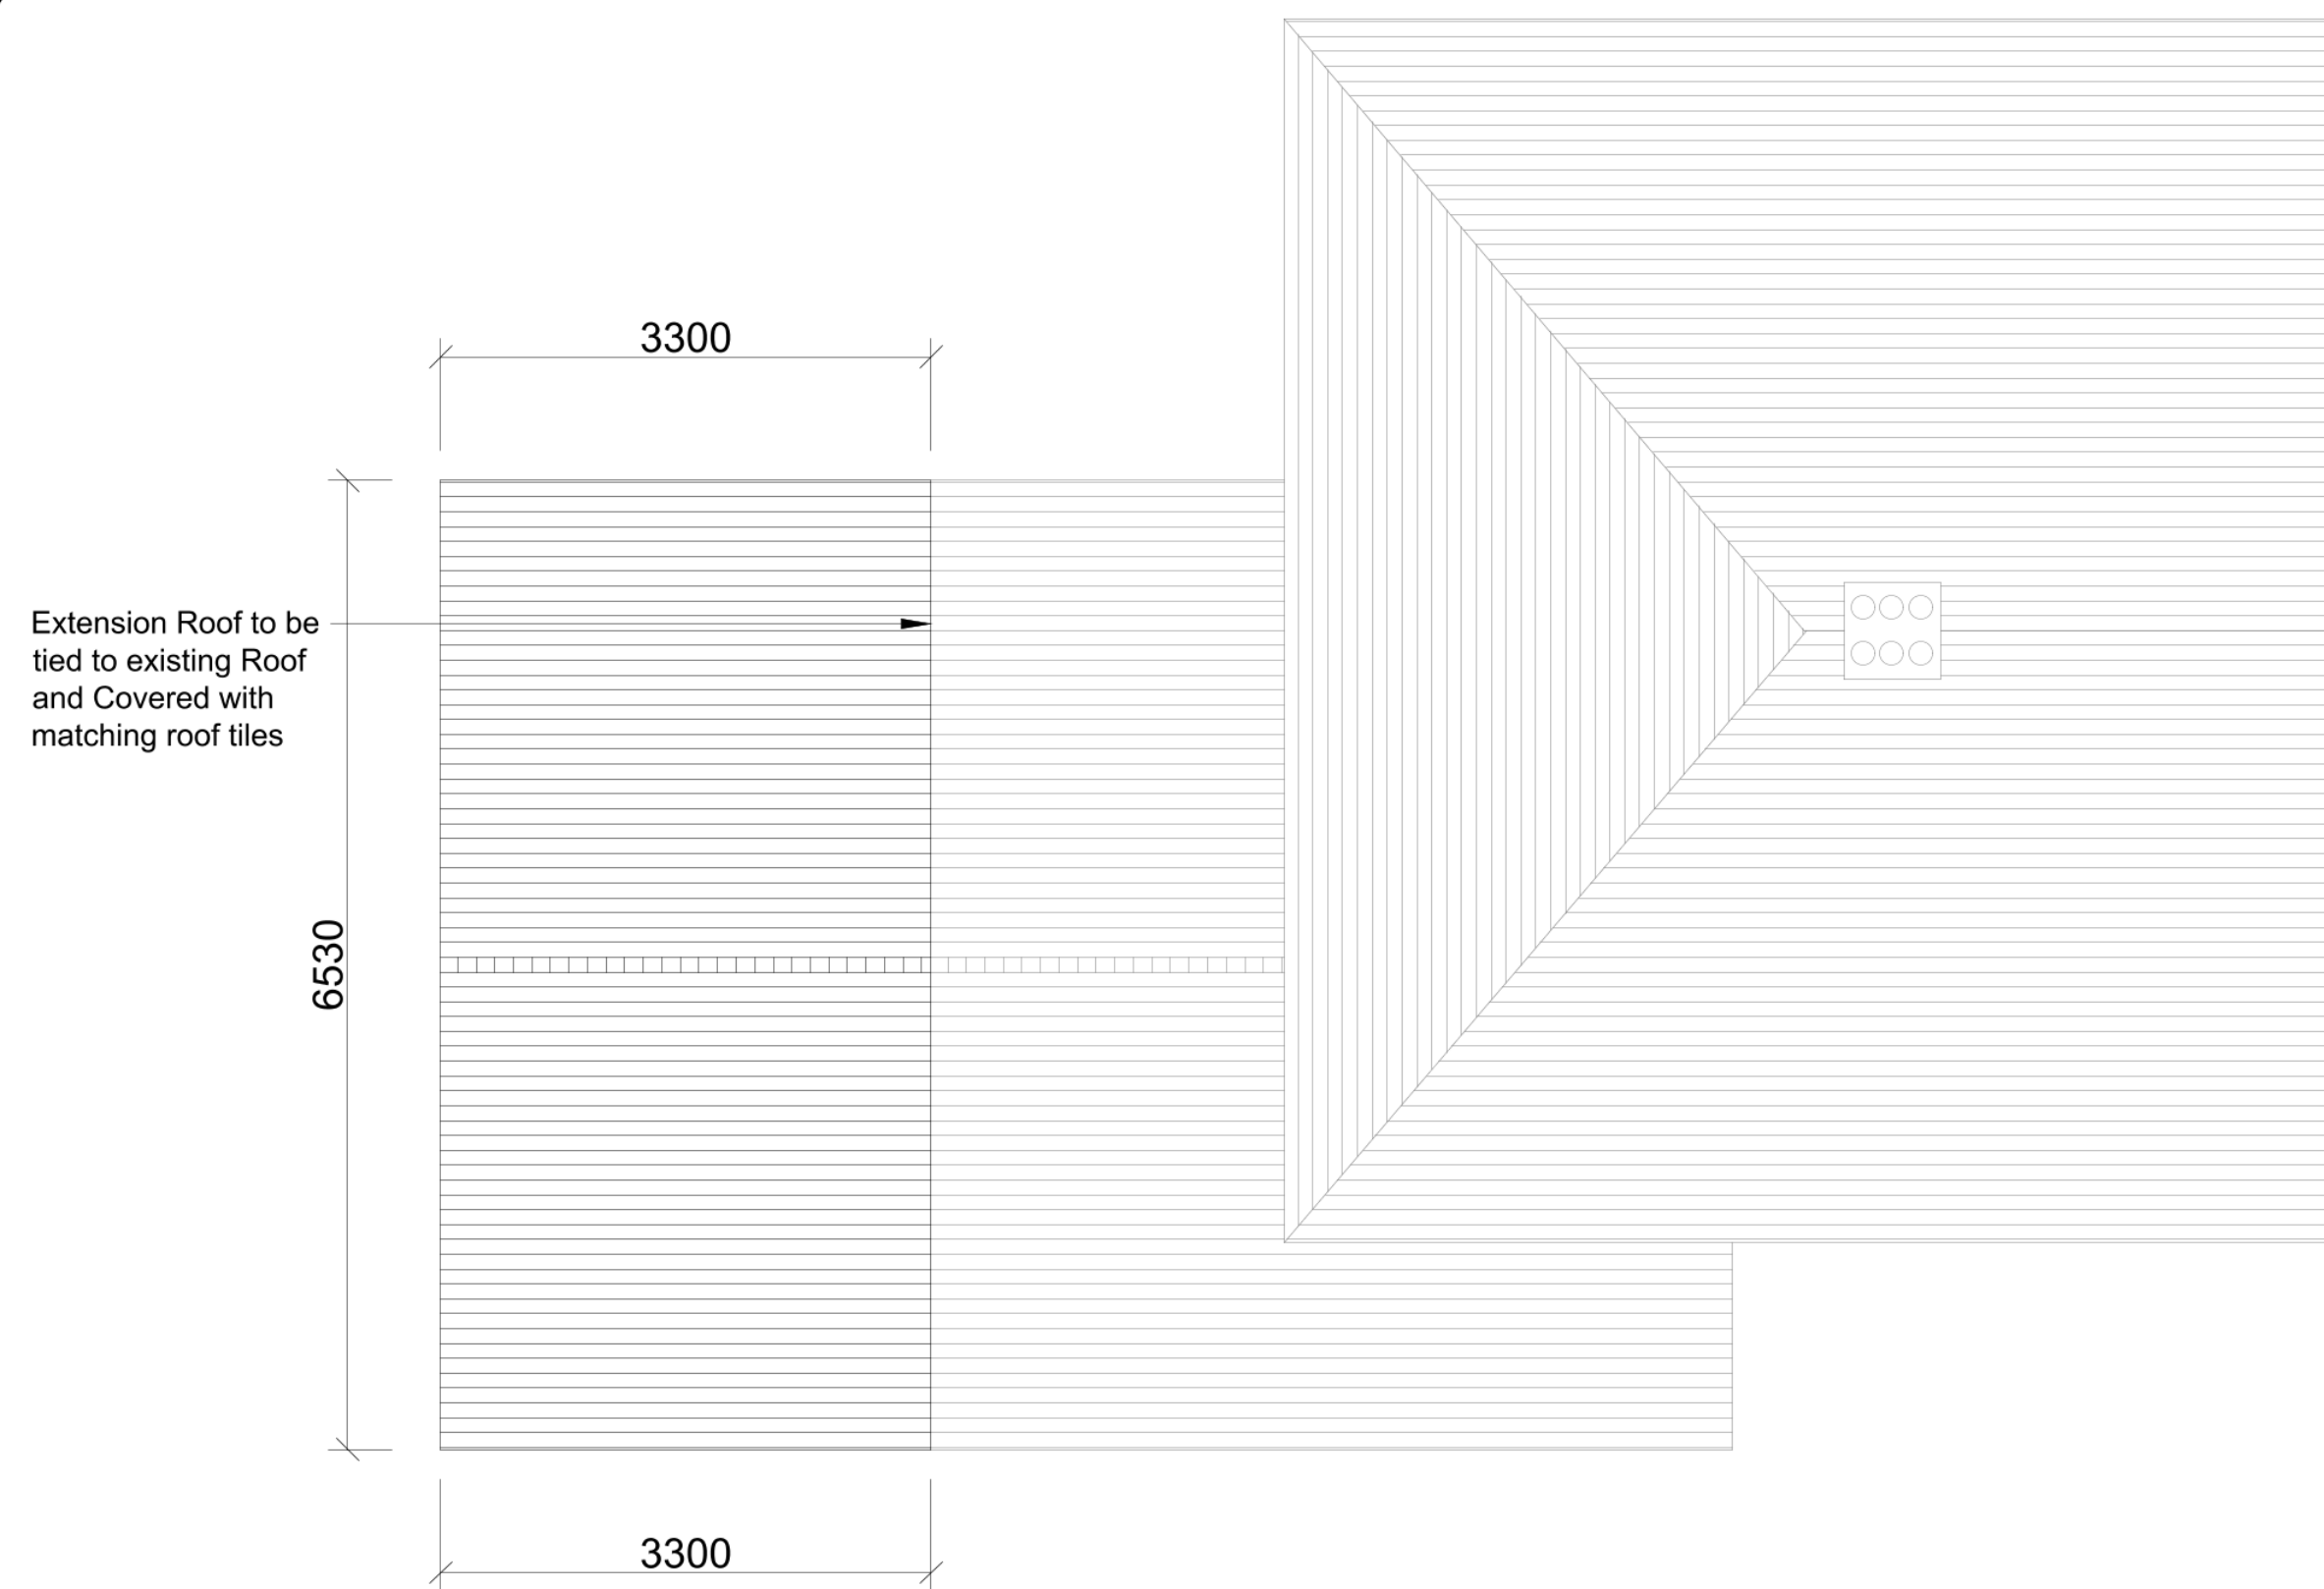

PROPOSED ROOF PLAN

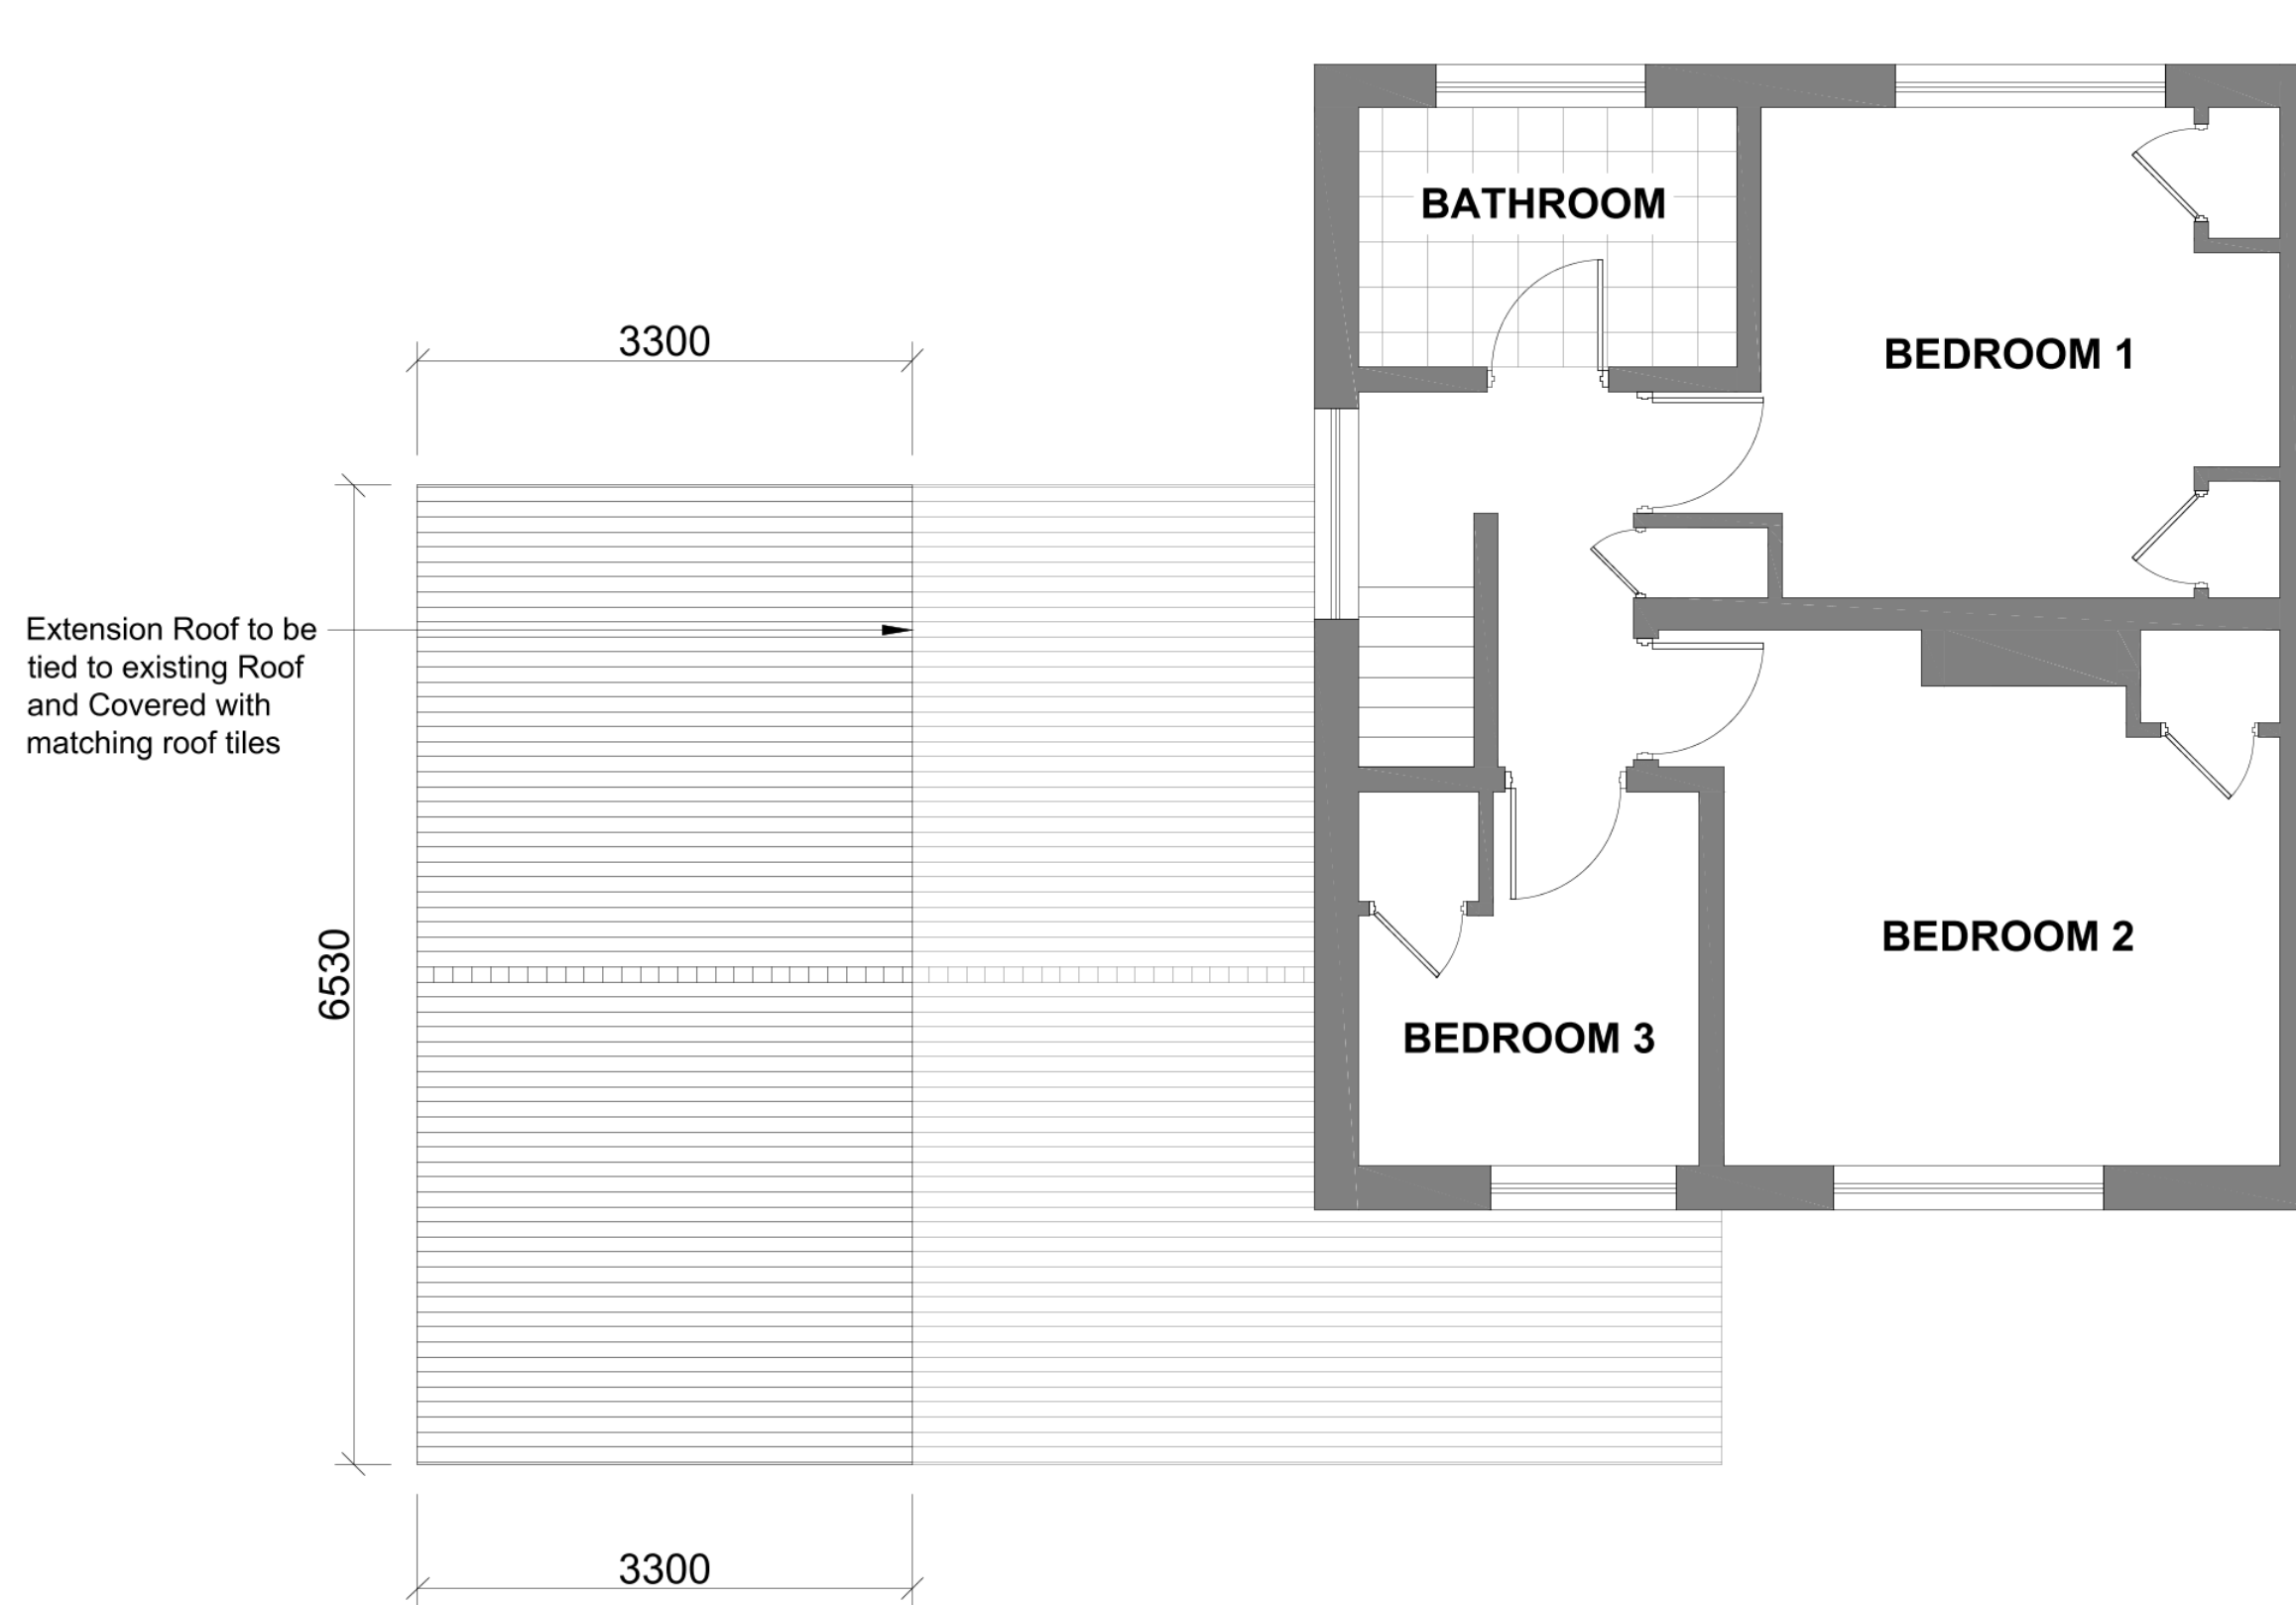


PROPOSED FIRST FLOOR PLAN

New UPVC window to be installed at the proposed toiled and to infill the remaining area of the existing window opening with a 250 mm Cavity wall, outer leaf to be of Facing Brick to match existing with 50 mm cavity with 50 mm 'Rockwool' full-fill cavity batts installed as work proceeds, inner leaf of 100 mm lightweight concrete cellular blocks with internal lining of 27 mm 'British Gypsum' thermal board.

131 mm thick partition timber wall constructed using 100mm x 50mm timber studs with 12.5mm plasterboard and 3mm of skim plaster

Wall construction to be of 250 mm Cavity construction outer leaf to be of Facing Brick to match existing with 50 mm cavity with 50 mm 'Rockwool' full-fill cavity batts installed as work proceeds, inner leaf of 100 mm lightweight concrete cellular blocks with internal lining of 27 mm 'British Gypsum' thermal board.

Extension to be tied to existing masonry by toothing

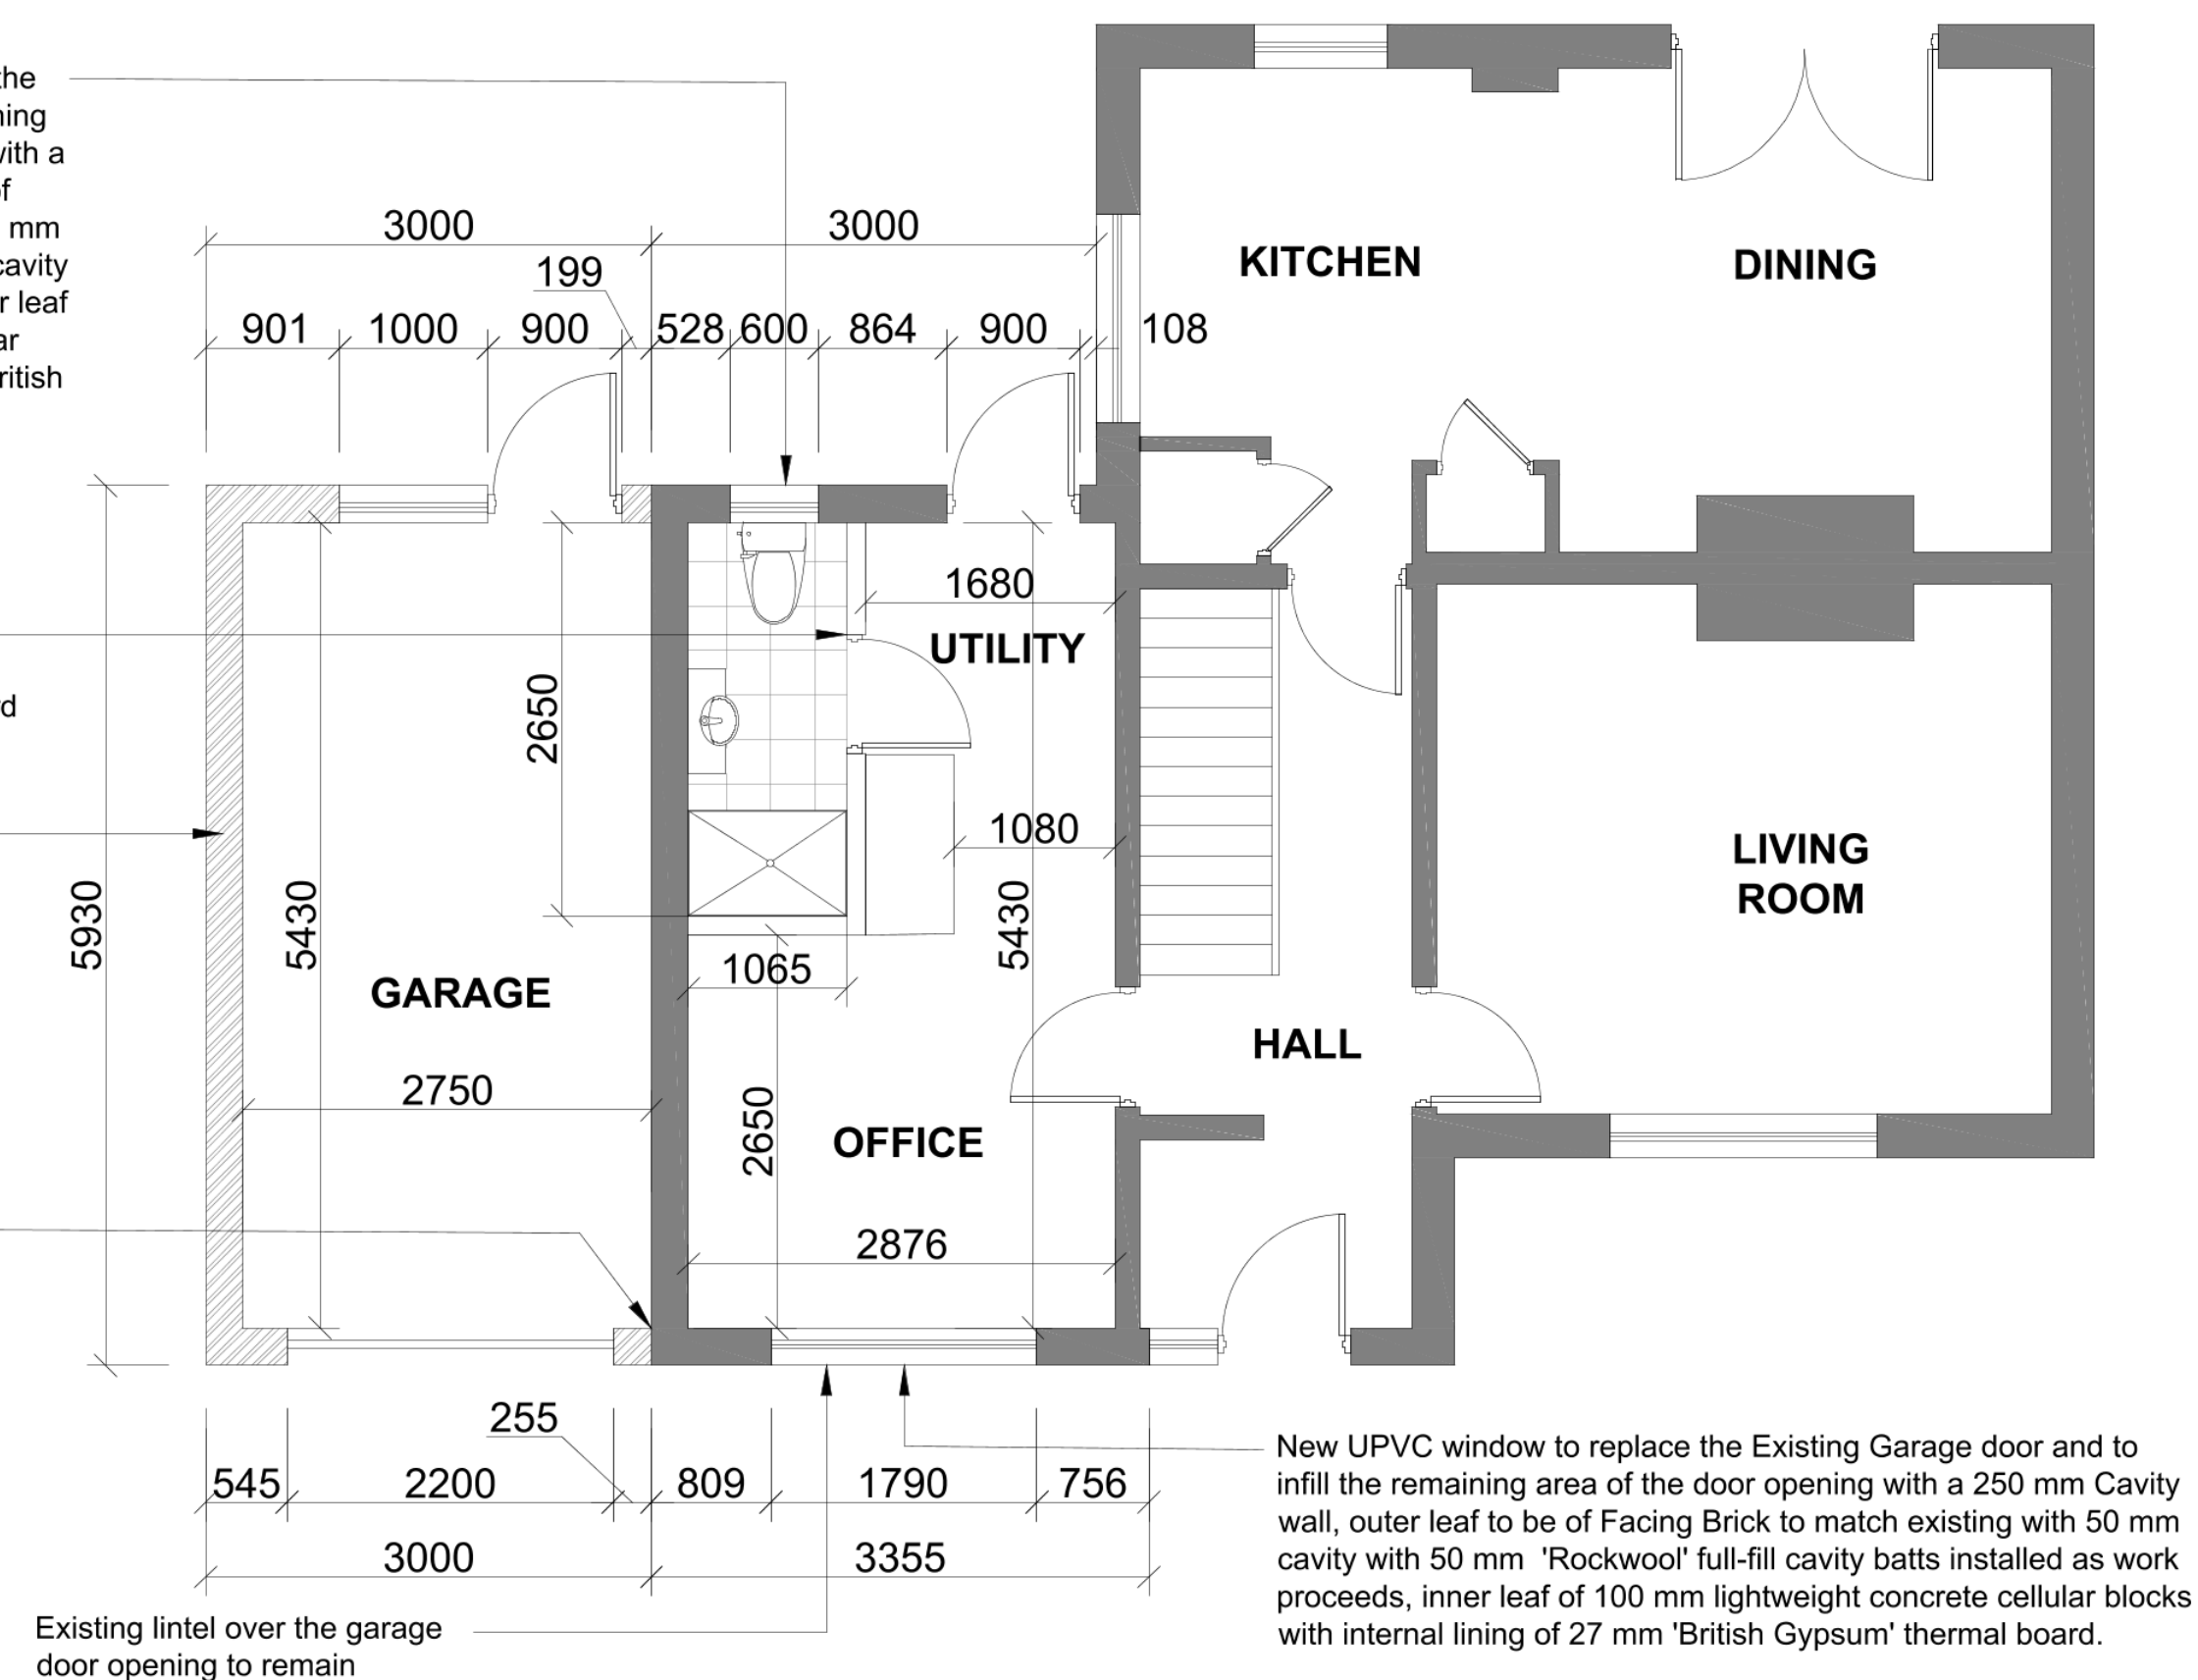

PROPOSED GROUND FLOOR PLAN

General Notes



BLOCK PLAN

No.	Revision/Issue	Date

PROPOSED FLOOR PLANS

Project Name and Address
HOUSE EXTENSION
101 Griffin Crescent
Littlehampton
BN17 7LH

Project P01052021	Sheet 002
Date 12.05.2021	
Scale 1:50	