


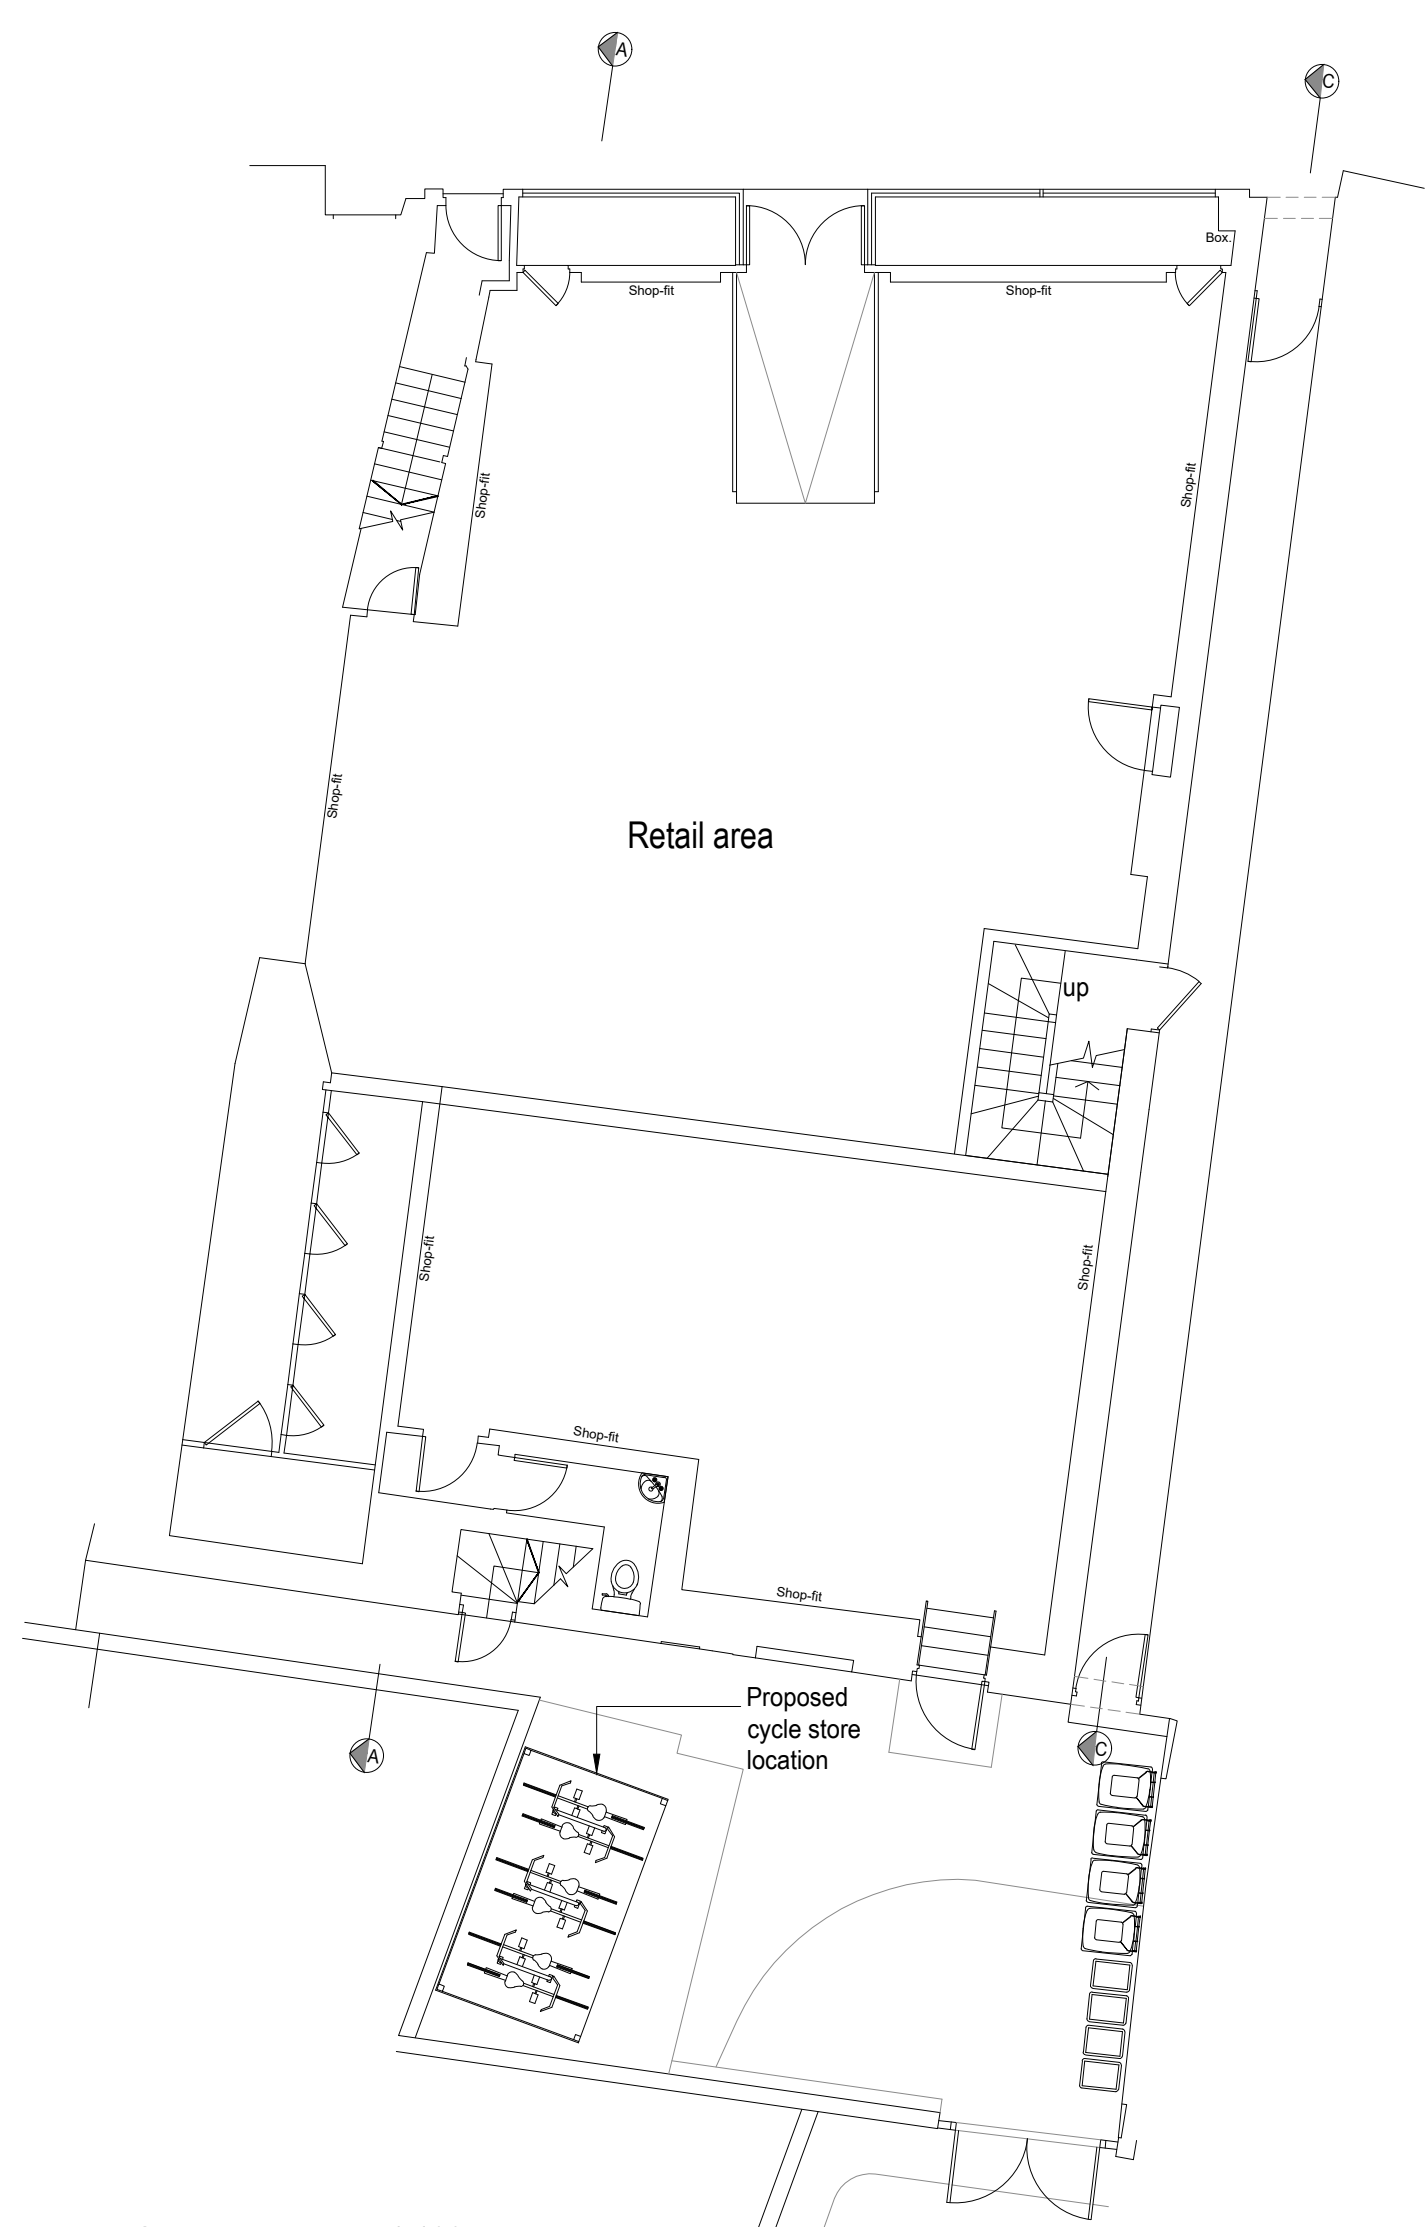



Proposed Ground Floor Plan 1:100



Proposed First Floor Plan 1:100




Proposed Second Floor Plan 1:100

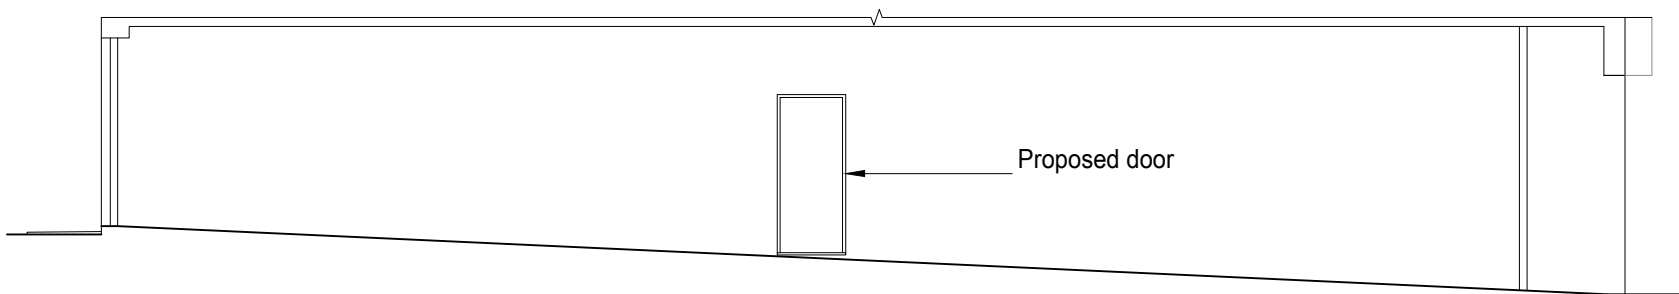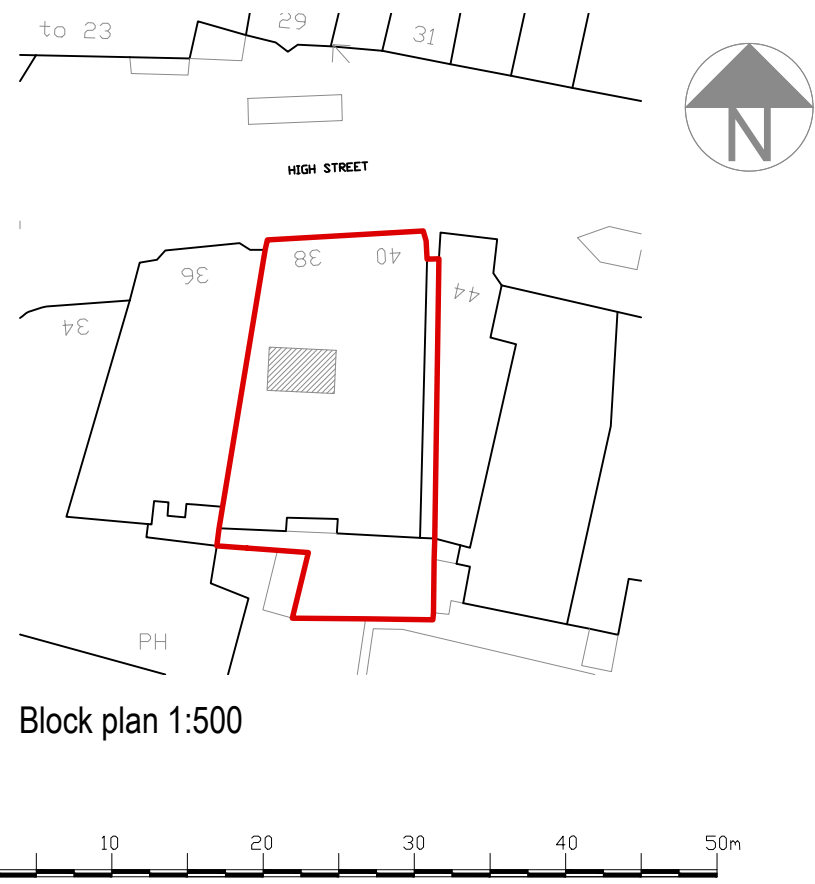


Proposed Sectional Elevation C-C 1:100




Proposed South Elevation 1:100

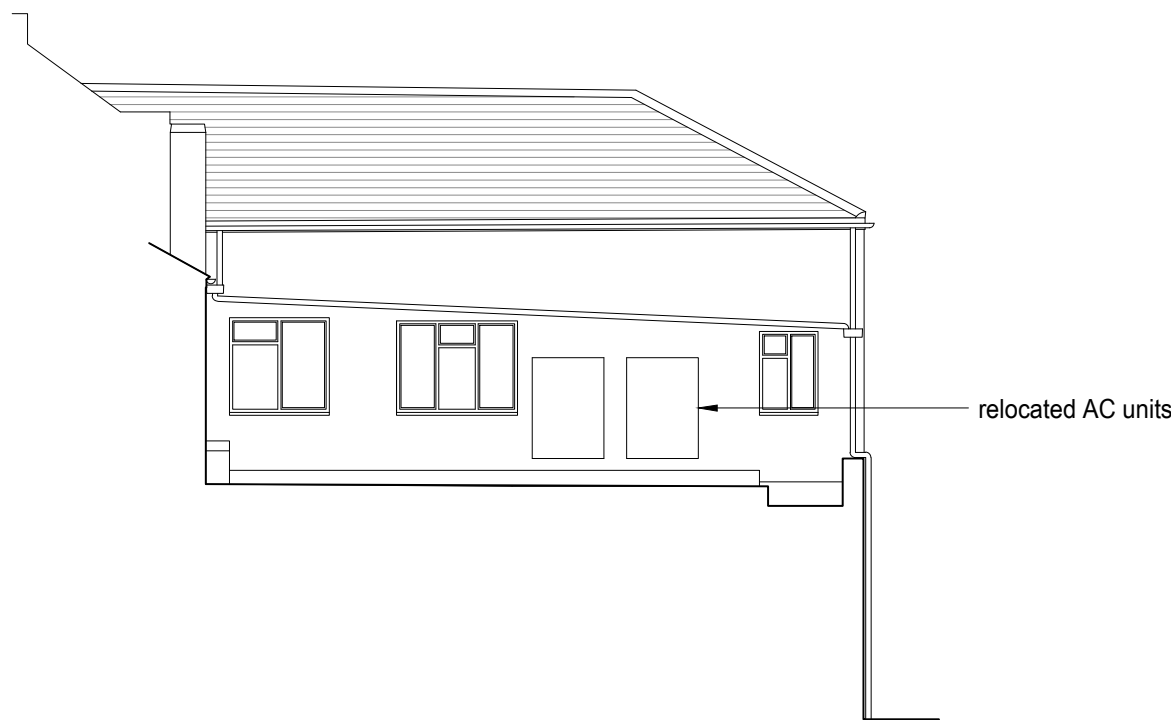

Proposed West Elevation 1:100

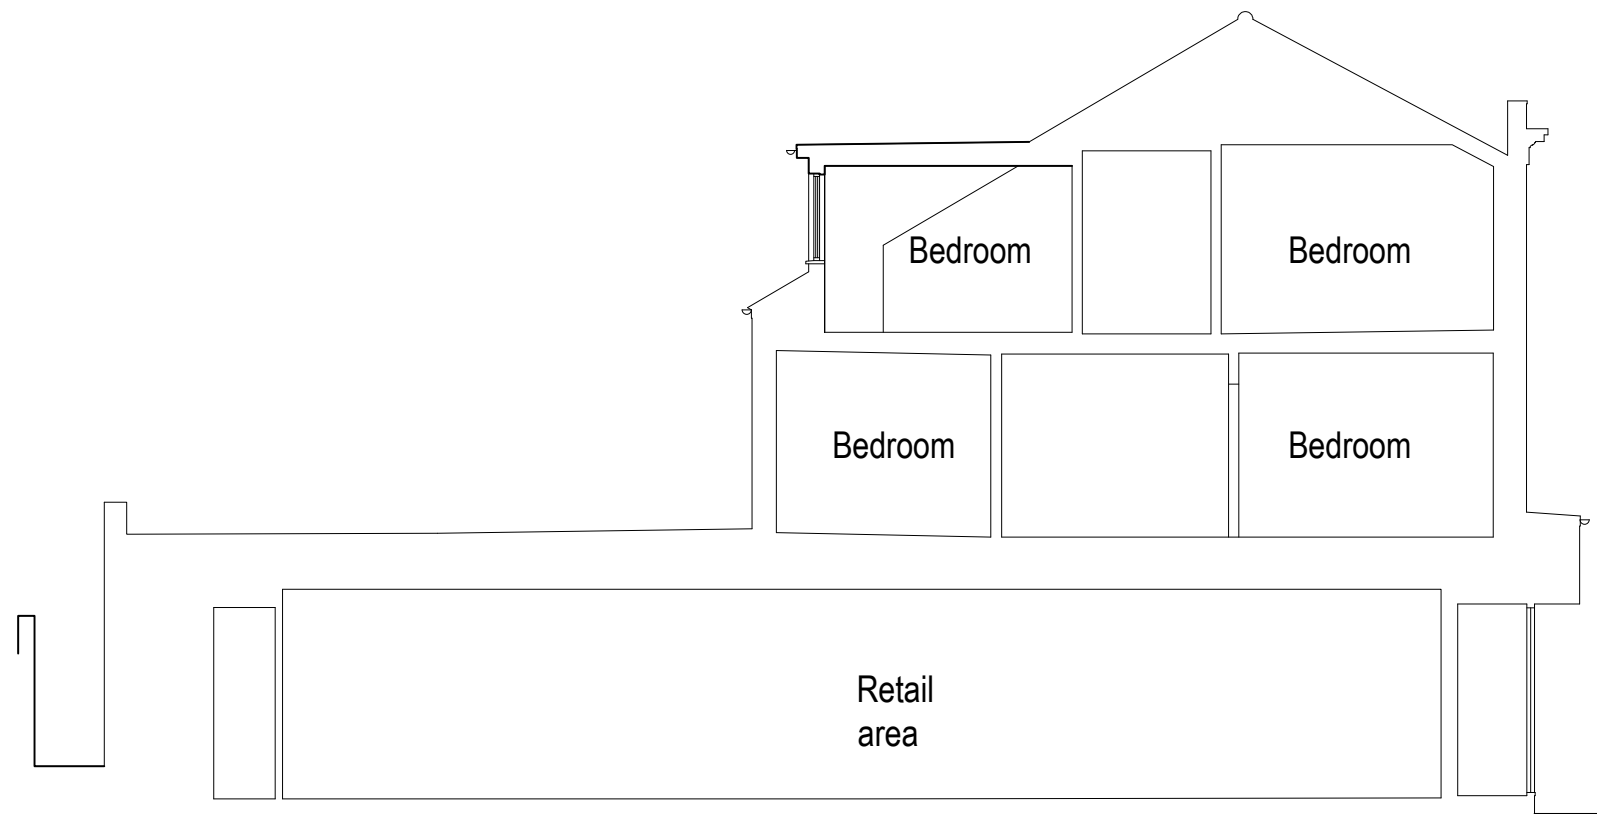

Proposed Section A-A 1:100

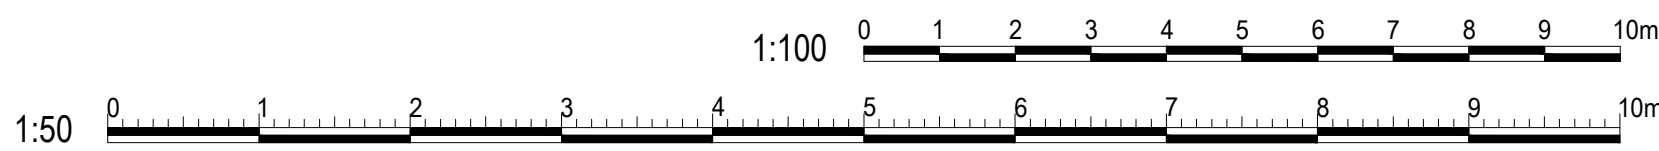

amendments

bpm Architectural Services Ltd.

client	SPP		
project	38 High Street Littlehampton BN17 5ED		
project ref.	2626	Drawing No.	03
drawing title	Proposed Plans, Section and Elevations		
drawn by	J Boys		
date	March 22	scale	1:100@ A1
www.bpmnet.co.uk info@bpmnet.co.uk			
Do not scale off drawing. check All goods materials workmanship to all dimensions on site before all conform with current building regs work is commenced BSS and COF's			