





Existing North Elevation 1:100




Existing South Elevation 1:100

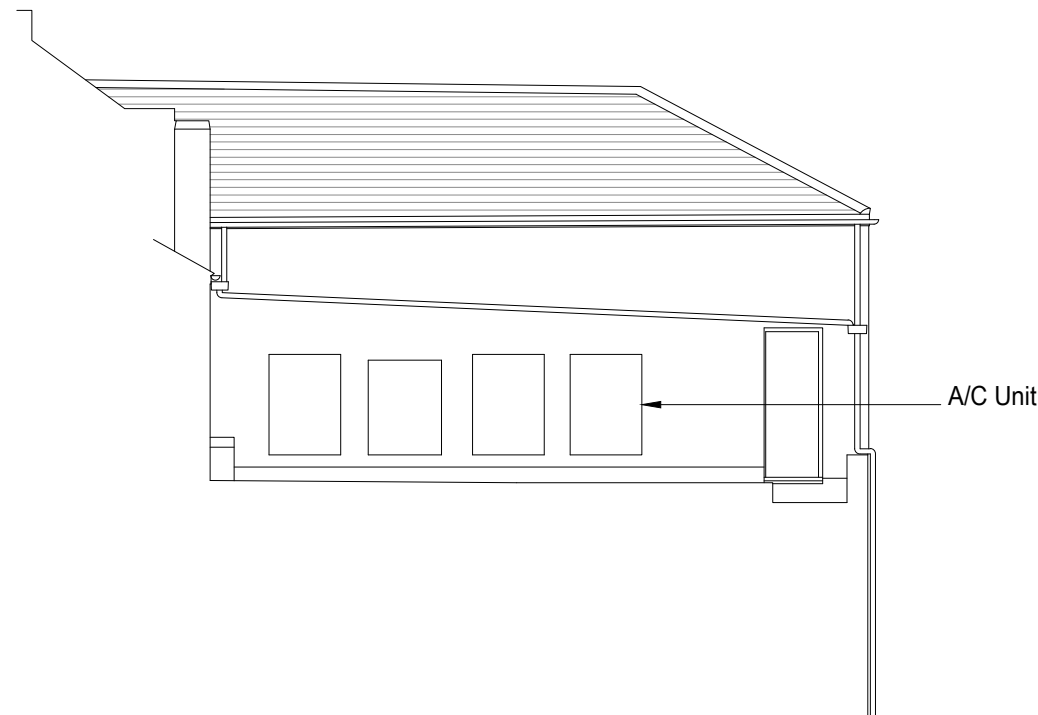


Existing West Elevation 1:100

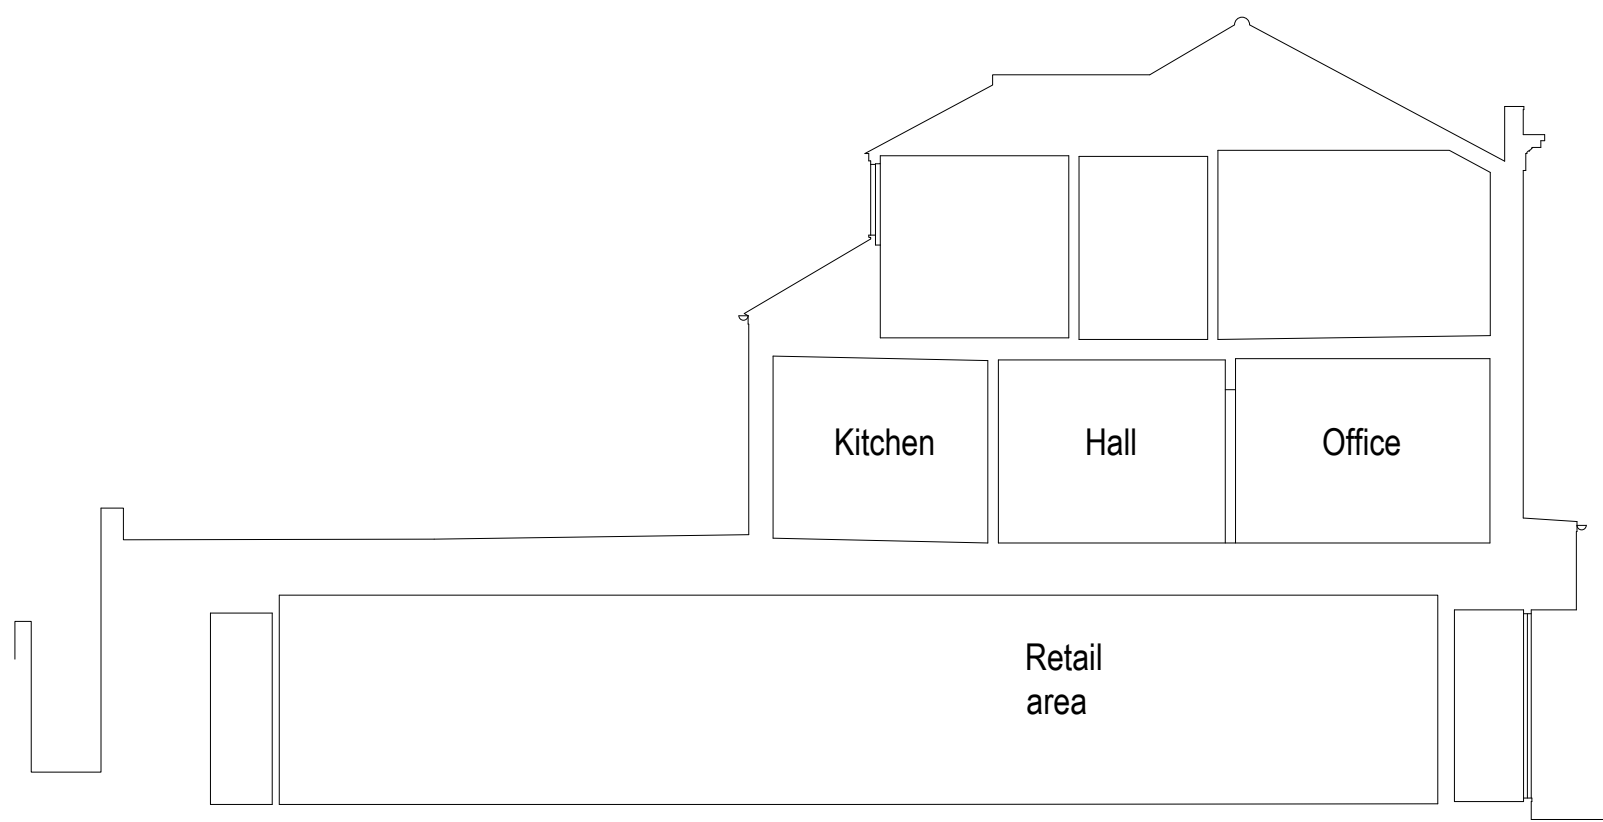

Existing Section A-A 1:100

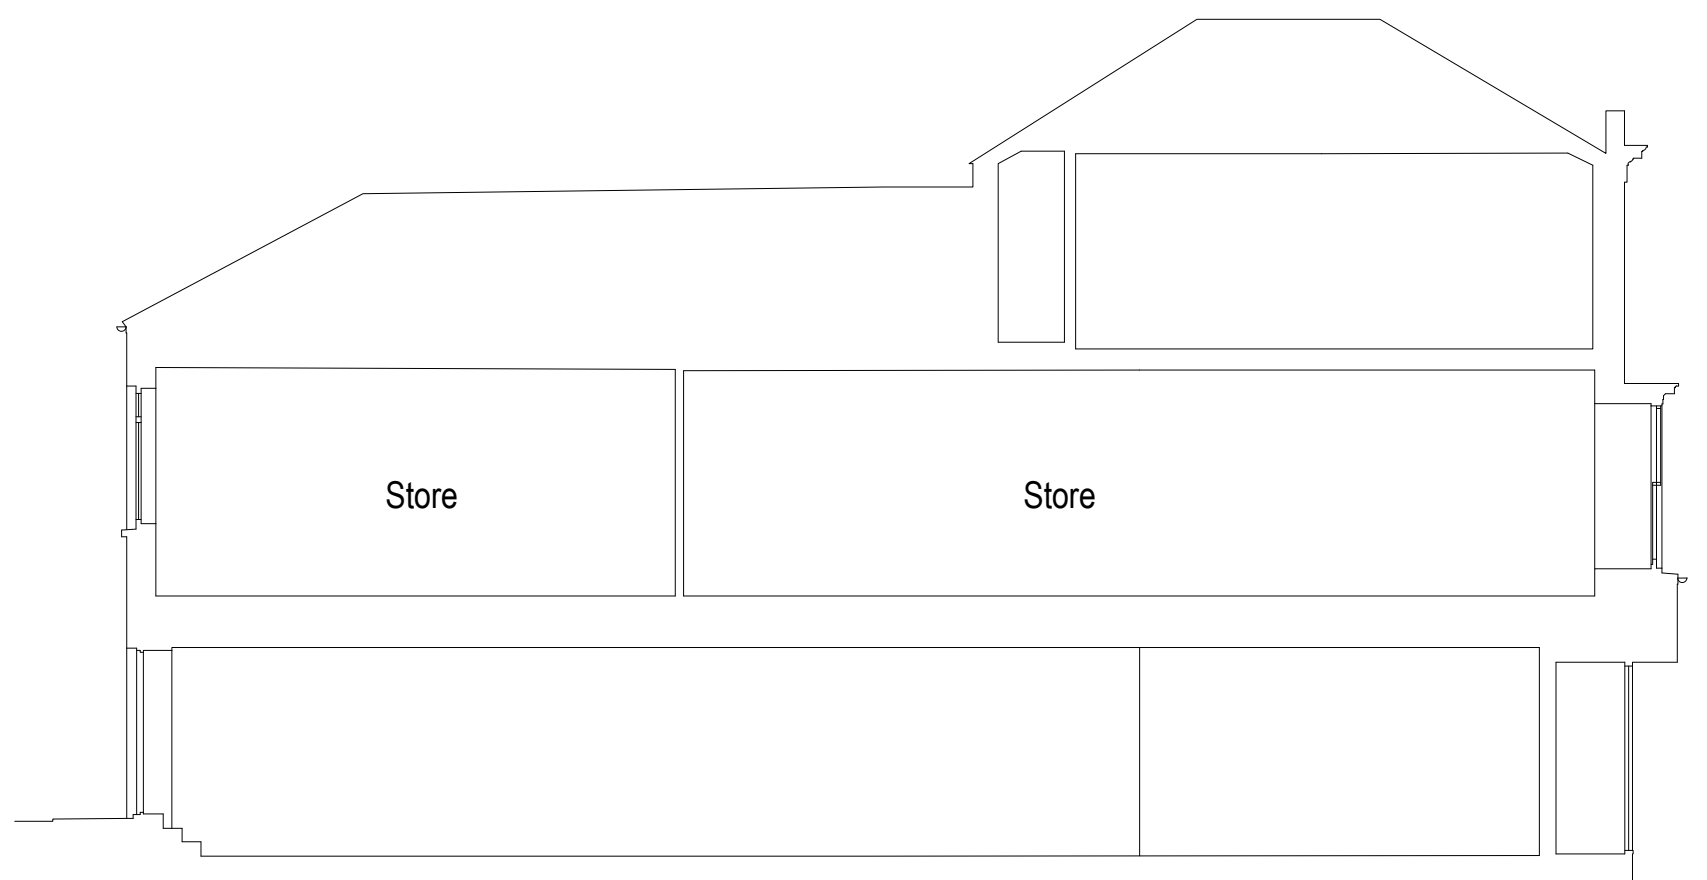

Existing Section B-B 1:100

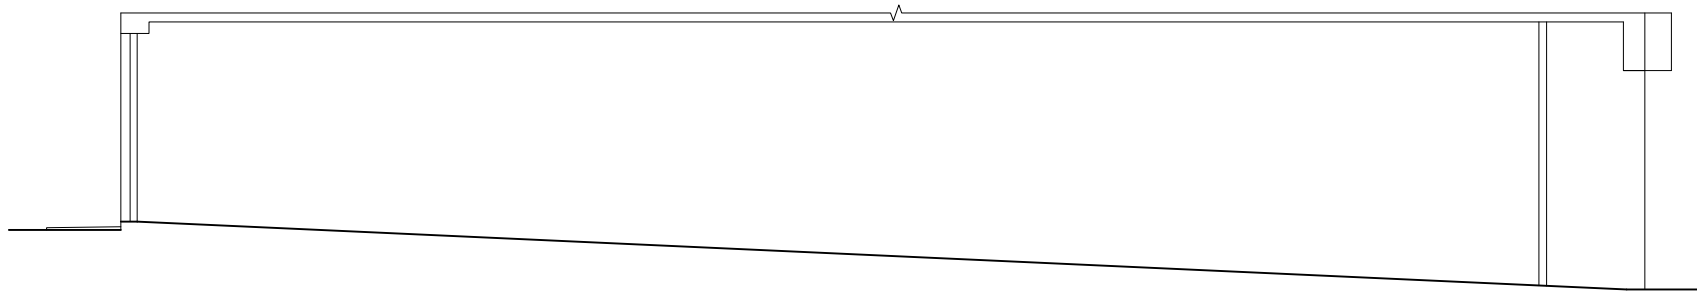

Existing Sectional Elevation C-C 1:100

1:100 0 1 2 3 4 5 6 7 8 9 10m

amendments

bpm

Architectural
Services Ltd.

client	SPP		
project	38 High Street Littlehampton BN17 5ED		
project ref.	2626	Drawing No.	02
drawing title	Existing Sections and Elevations		
drawn by	J Boys		
date	March 22	scale	1:100@ A1
	www.bpmnet.co.uk info@bpmnet.co.uk		
Do not scale off drawing, check All goods materials workmanship to all dimensions on site before all work is commenced conform with current building regs BSS and COf's			