





Existing North Elevation 1:100




Existing South Elevation 1:100

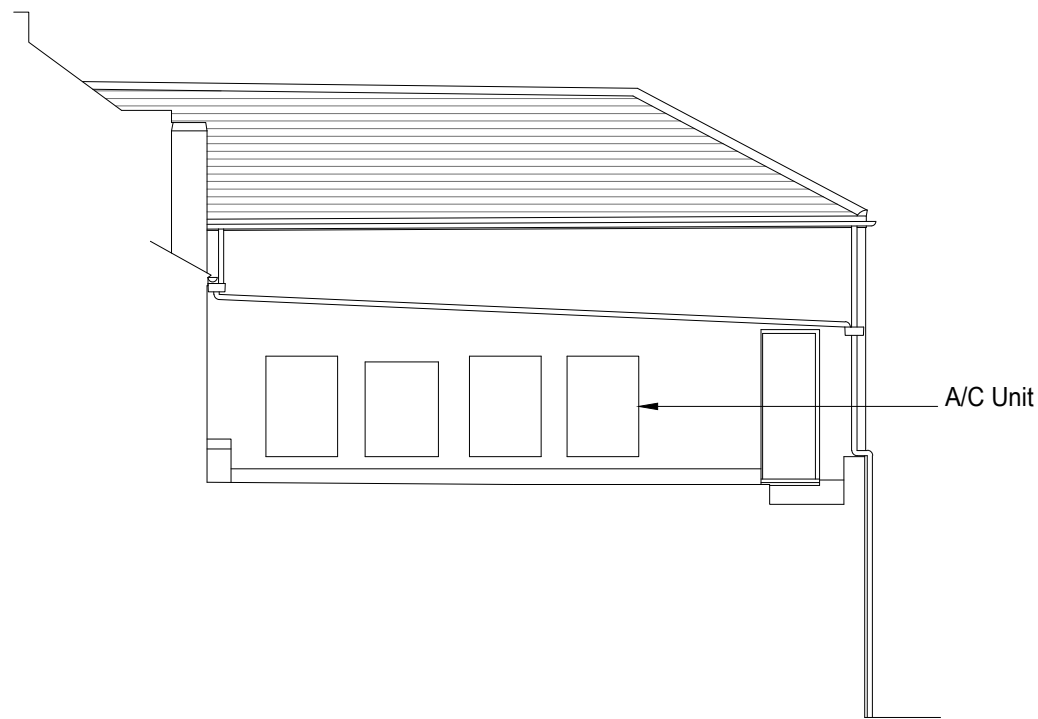


Existing West Elevation 1:100

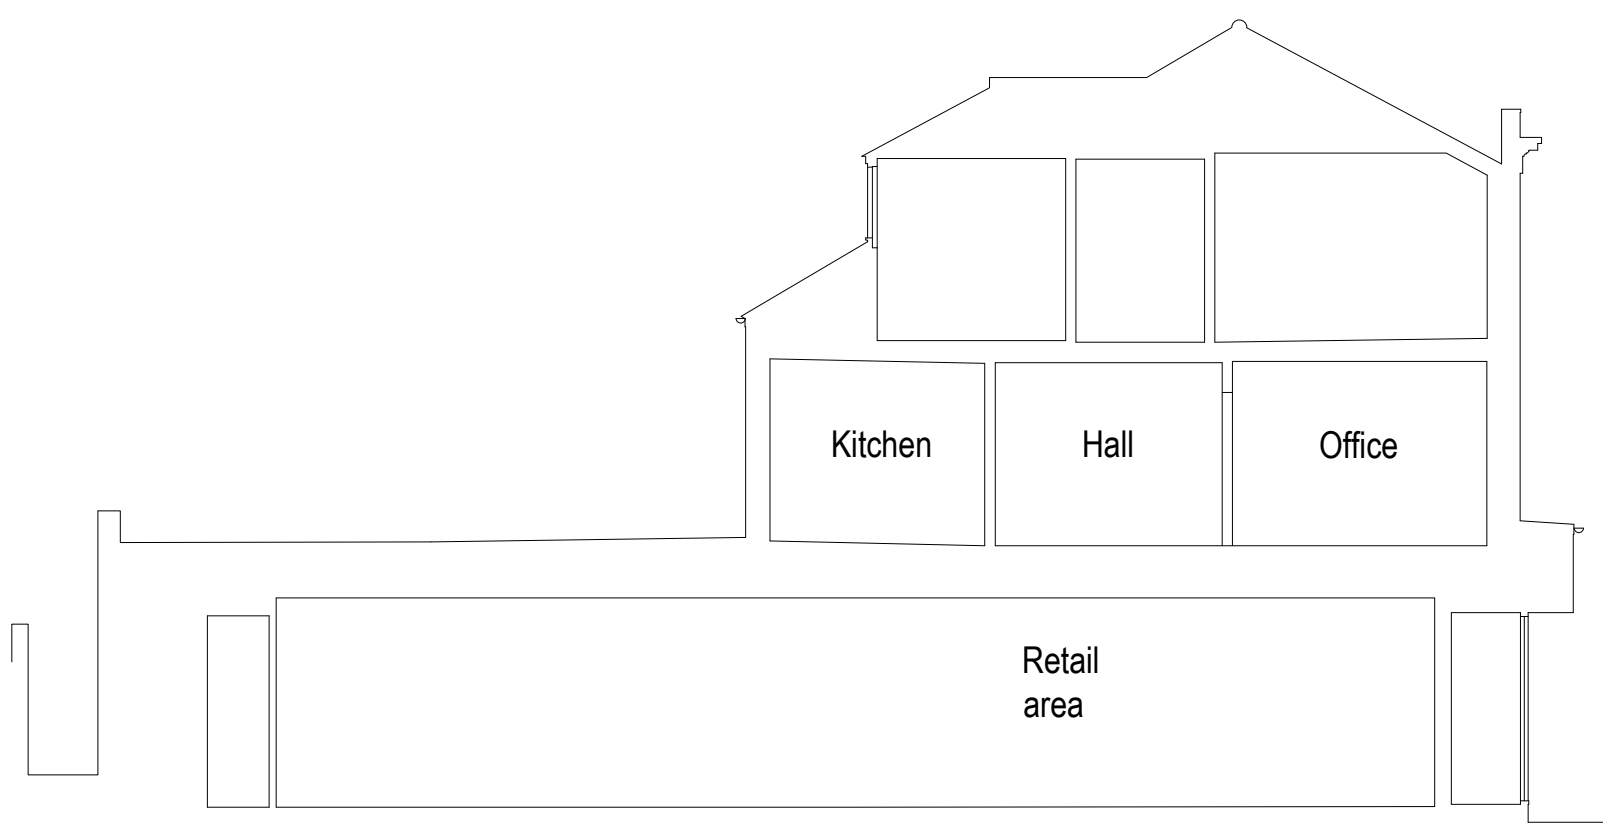

Existing Section A-A 1:100

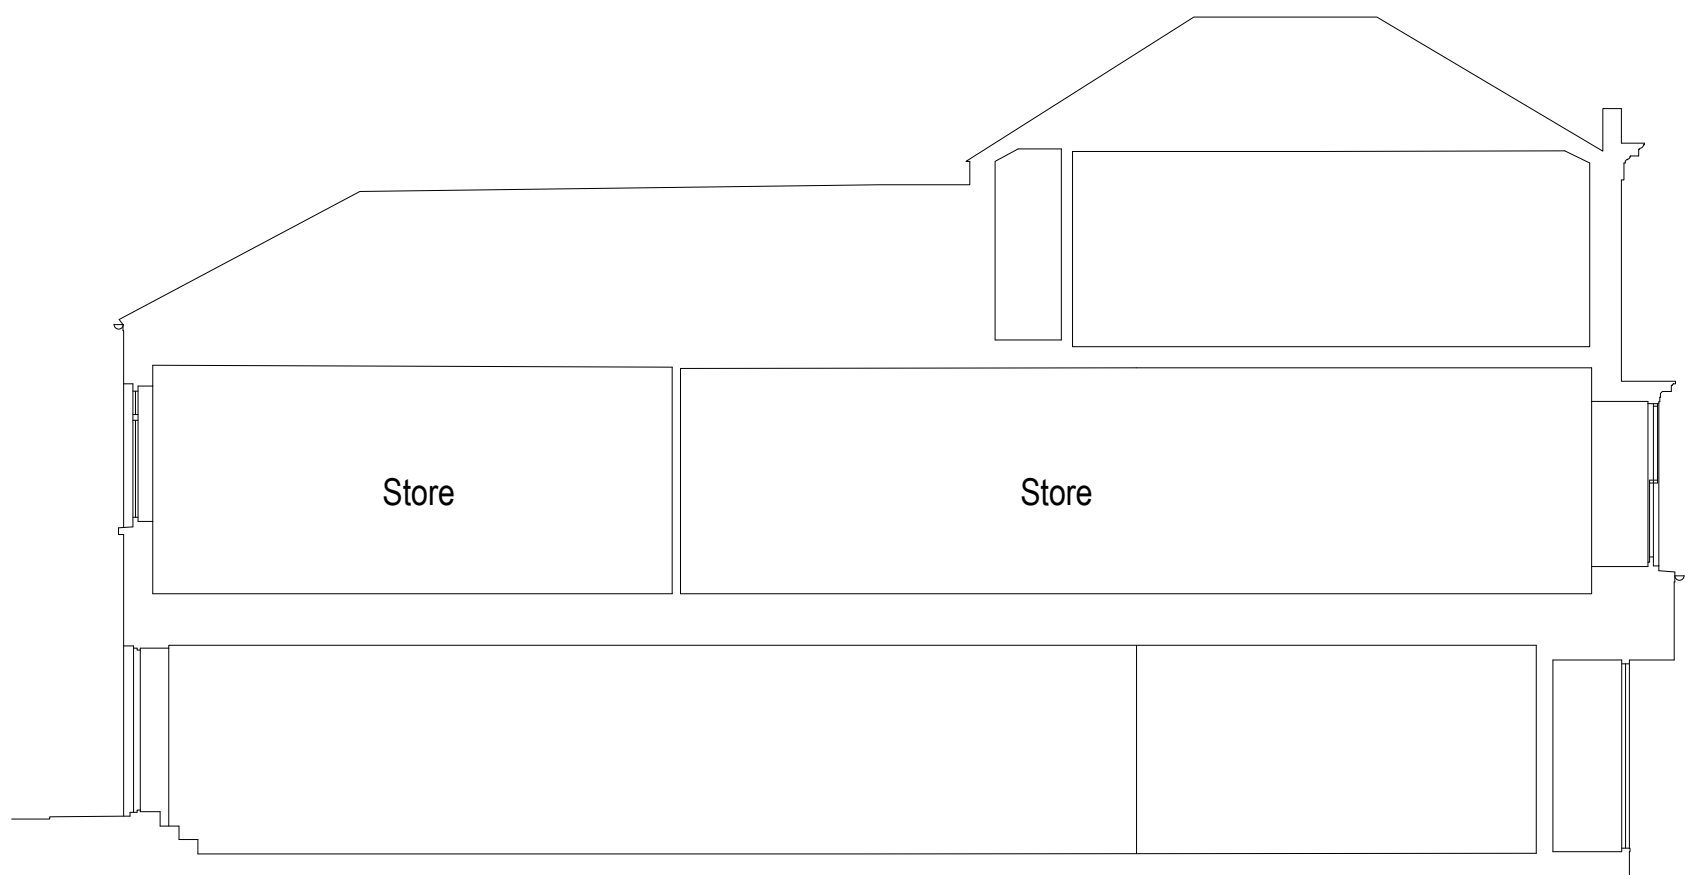

Existing Section B-B 1:100

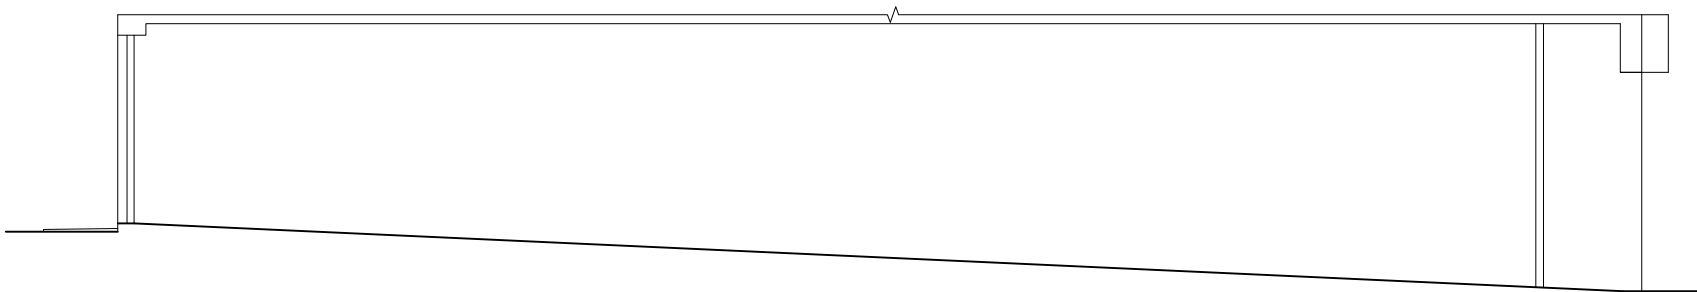

Existing Sectional Elevation C-C 1:100

amendments  
23.05.22 Rev A - South Elevation updated (AC Units)

bpm

Architectural  
Services Ltd.

|   |                                             |             |           |
|---|---------------------------------------------|-------------|-----------|
| client                                                                                               | SPP                                         |             |           |
| project                                                                                              | 38 High Street<br>Littlehampton<br>BN17 5ED |             |           |
| project ref.                                                                                         | 2626                                        | Drawing No. | 02A       |
| drawing title                                                                                        | Existing Sections and<br>Elevations         |             |           |
| drawn by                                                                                             | J Boys                                      |             |           |
| date                                                                                                 | March 22                                    | scale       | 1:100@ A1 |
| www.bpmnet.co.uk<br>info@bpmnet.co.uk                                                                |                                             |             |           |
| <small>(Do not scale off drawing, check all dimensions on site before all work is commenced)</small> |                                             |             |           |

