


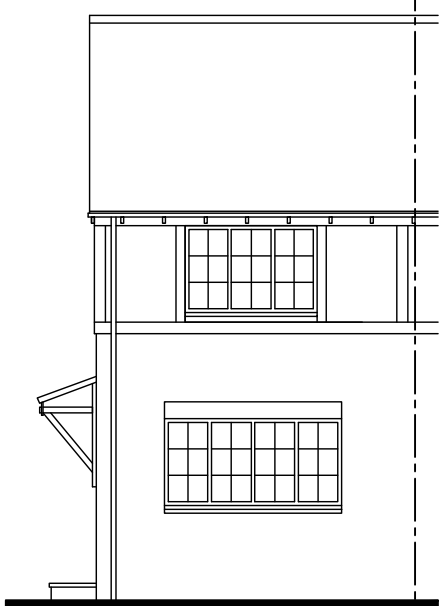


SIDE NORTH ELEVATION
EXISTING ELEVATIONS

Scale 1:100



FRONT WEST ELEVATION

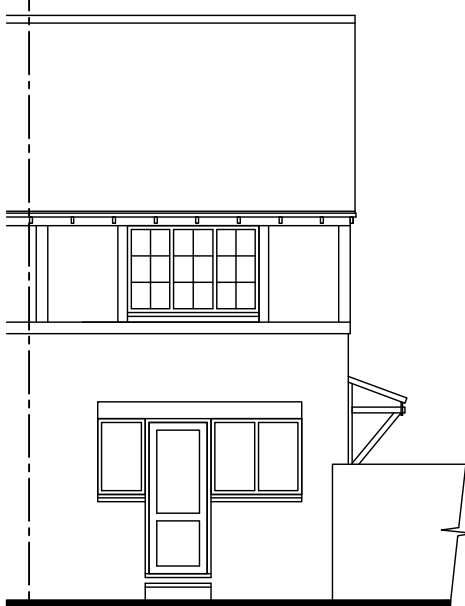


REAR EAST ELEVATION

No dimensions to be scaled from drawing except for planning purposes.
The contractor should check all dimensions on site.
It is the contractors responsibility to ensure compliance with Building Regulations.
C.D.M. Regs. 2015. The Client is advised of his responsibilities to appoint a Planning Supervisor under these Regs.
All works to comply with the C.D.M. Regs. 2015.
The Party Wall Act. 1996 The property owner is advised of the requirements of the Act, & the requirement to serve a Party Wall Notice on any adjoining owners as required under the act.


REVISIONS:
A. 28.05.26 Side extension removed & roof lantern added to rear extension




LOCATION PLAN
Scale 1:1250

 


Information supplied based on Promap.
All dimensions and distances subject to an accurate site survey being undertaken.

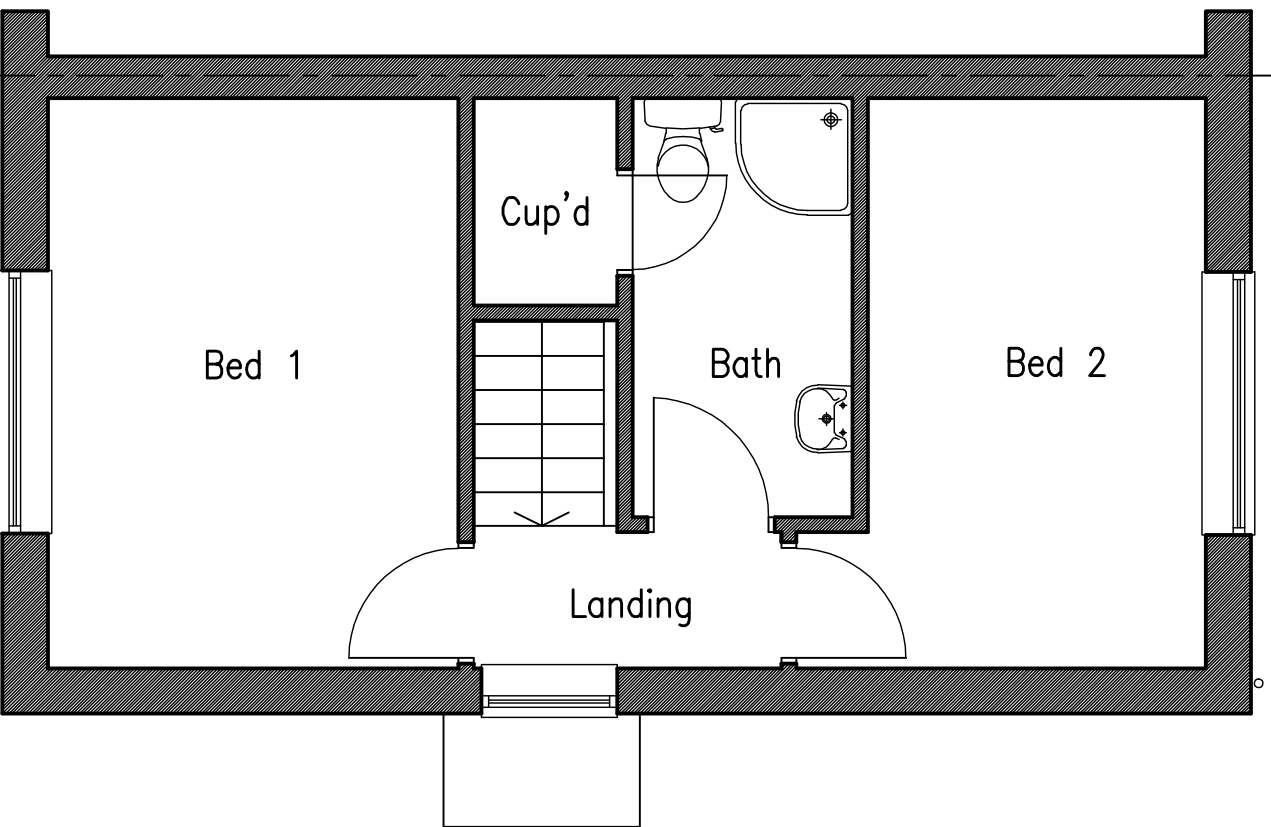


EXISTING FIRST FLOOR PLAN
Scale 1:50

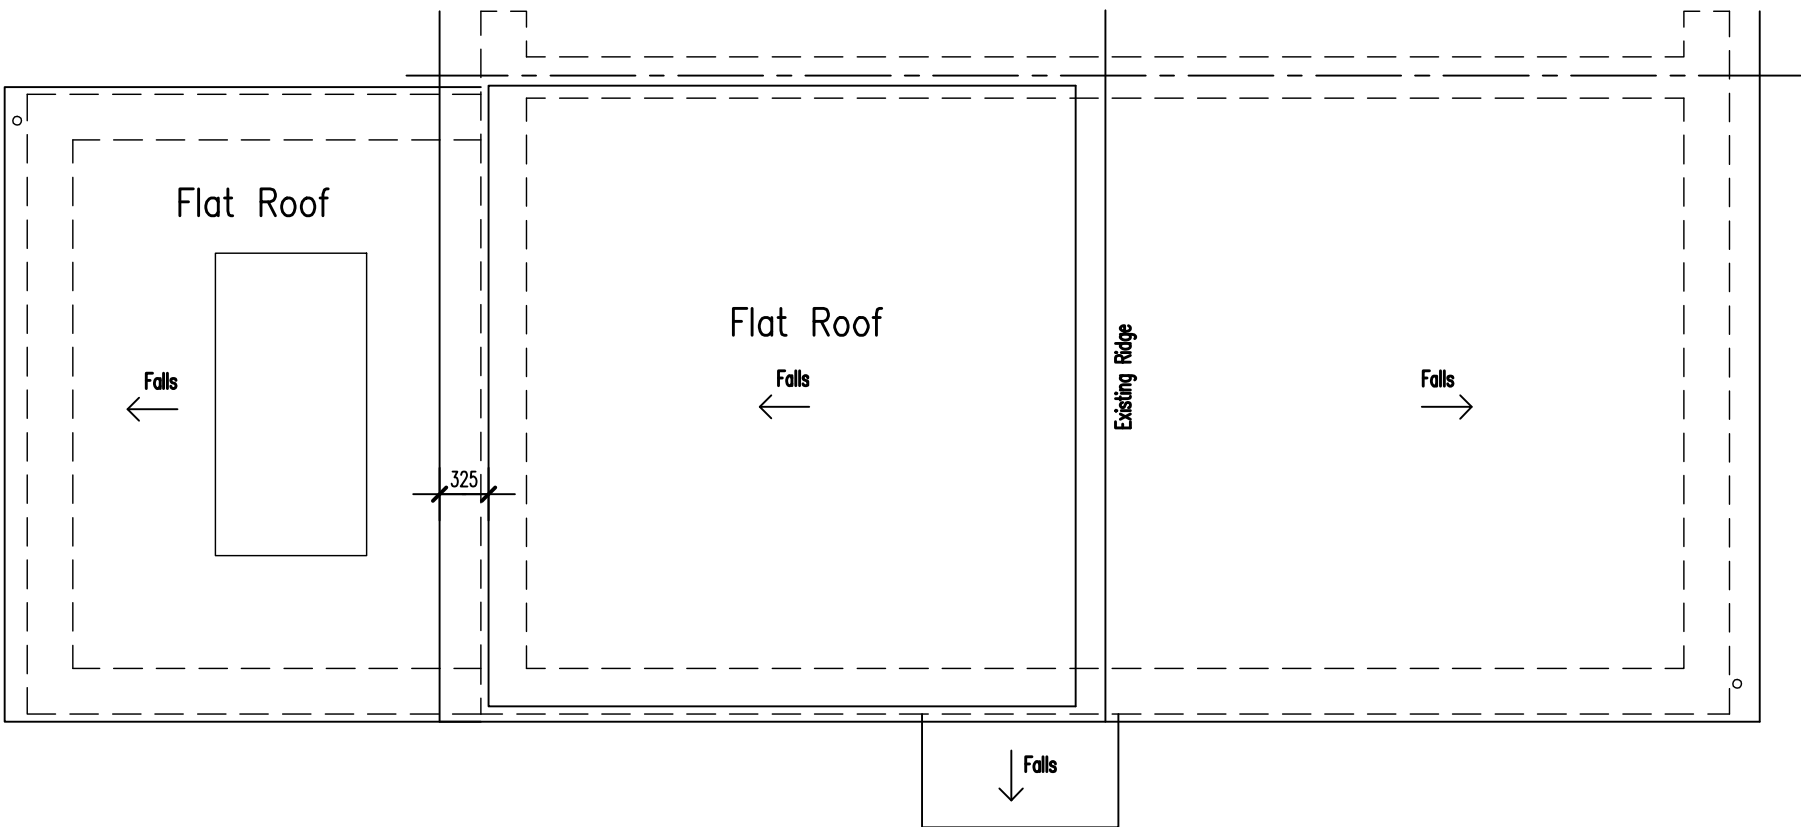

PROPOSED ROOF PLAN
Scale 1:50

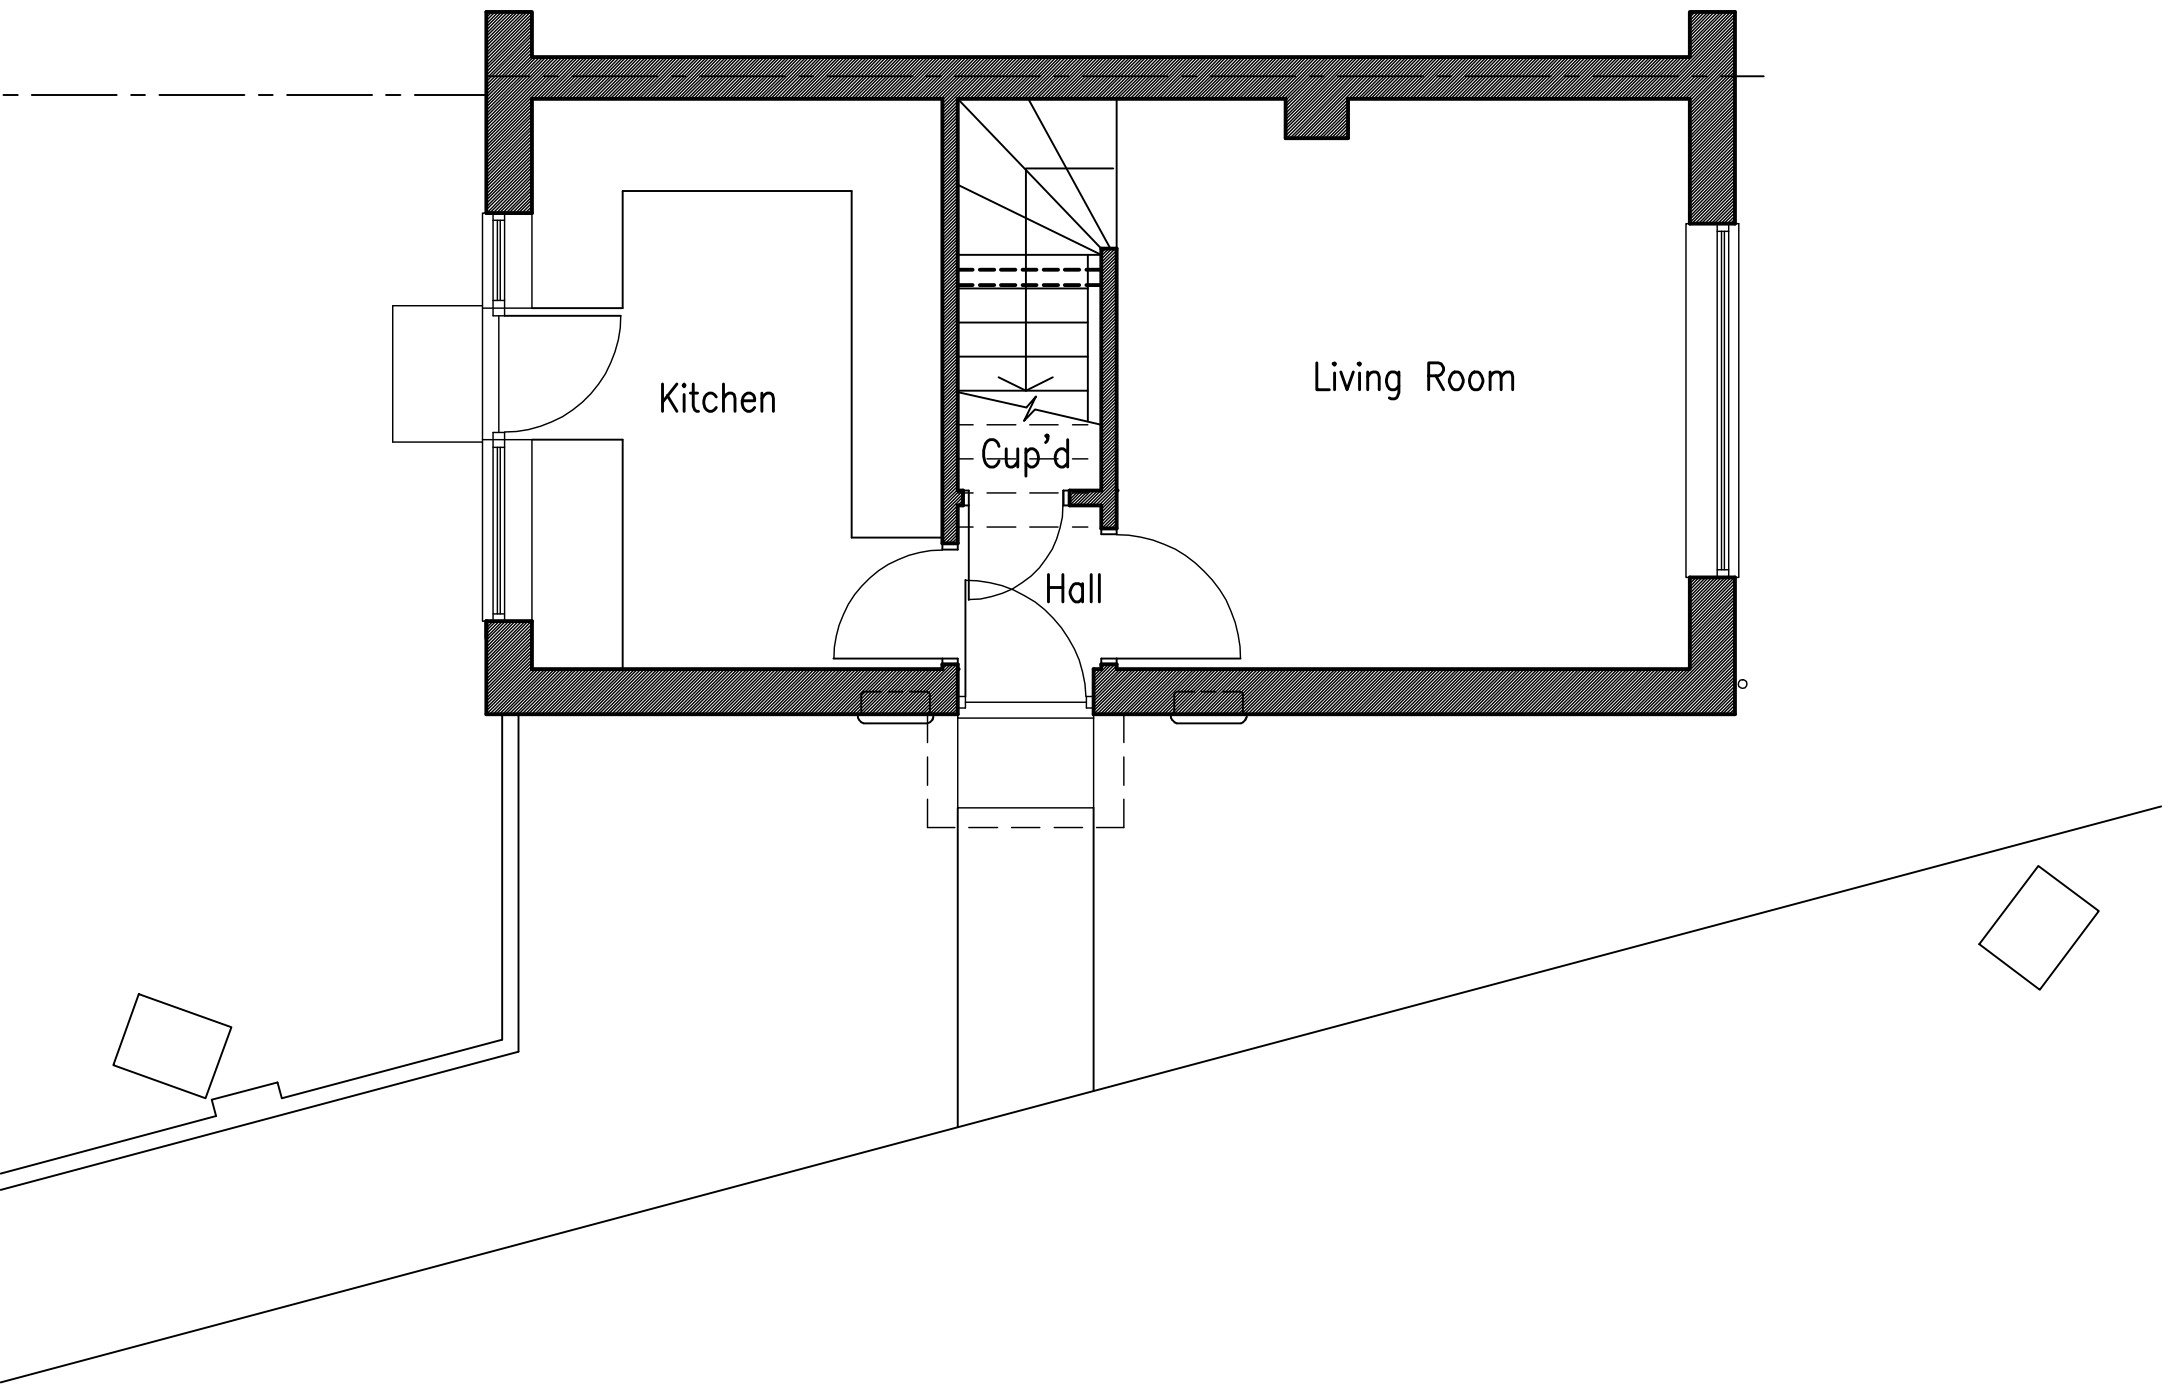

EXISTING GROUND FLOOR PLAN
Scale 1:50

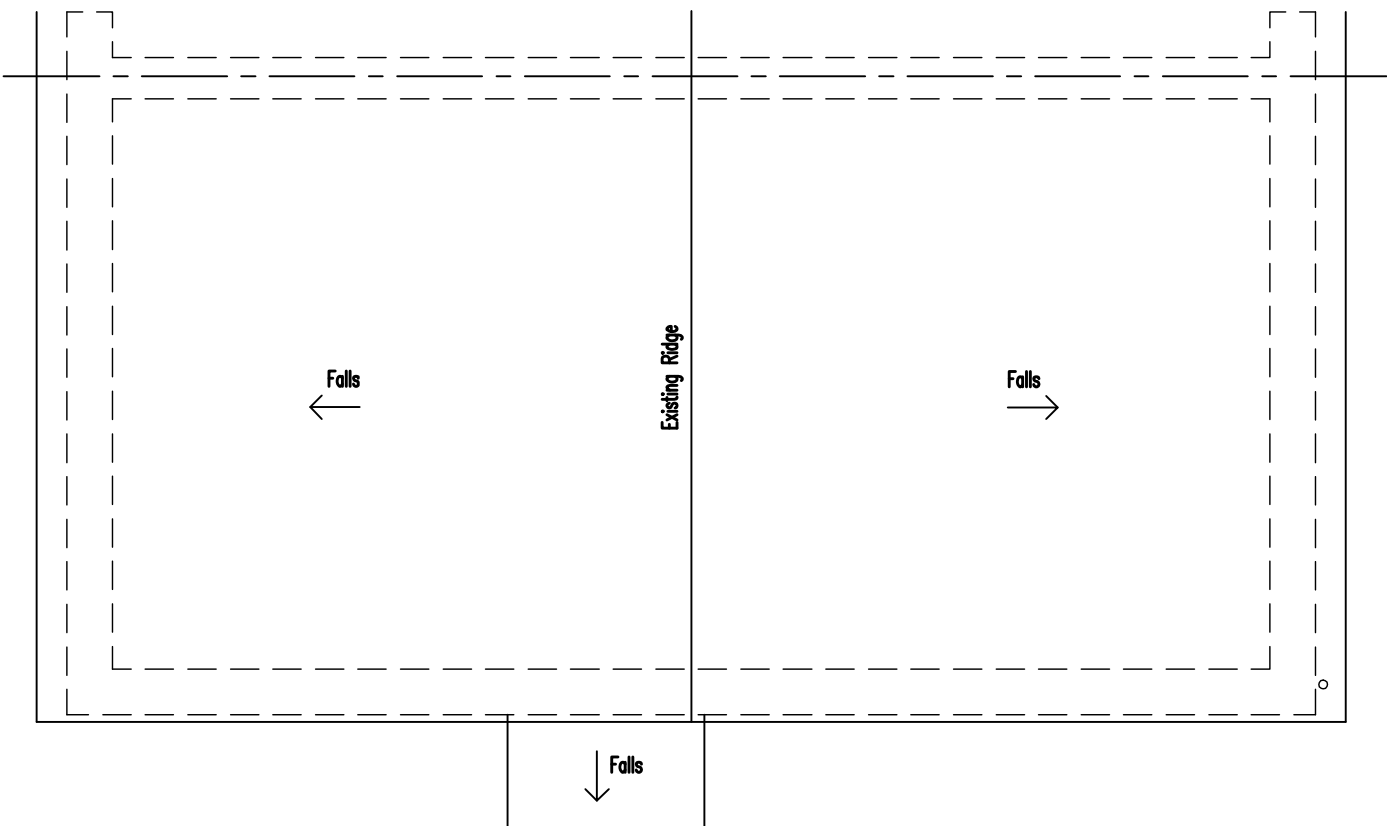

EXISTING ROOF PLAN
Scale 1:50

ADCS
Architectural Design
Computer Services
30 Foxley Lane
Worthing
West Sussex
BN13 3AD
Tel: 01903 280701
E-mail: adcs@sky.com

Client
MR D. MCKEOWN

Project
PROPOSED REAR EXTENSION
& LOFT CONVERSION
11 FLEET CLOSE, LITTLEHAMPTON
WEST SUSSEX BN17 6SD

Drawing
EXISTING FLOOR PLANS
& ELEVATIONS

Scale
1:50 &
1:100 @ A1
Date
30.01.26
Drawn
TP

Drawing No.
Revision

1659/P030 A