



Proposed finishes:
Roof 3 layer felt finished mineral chippings
Walls face brick to match adjoining flats.
Up and over metel doors

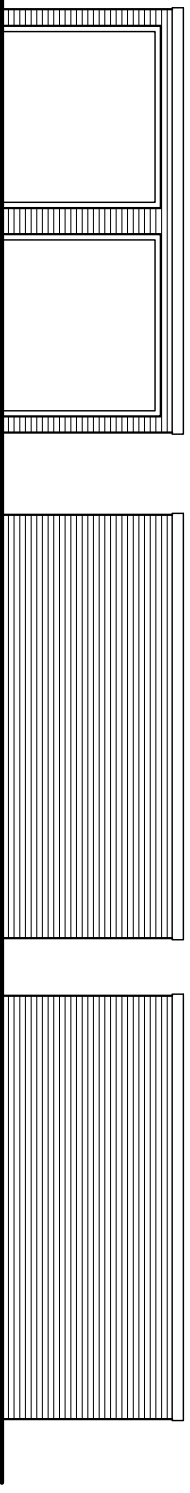


Front - Northwest

Side - Southwest (Northeast handed) Rear - Southeast


Rear - Southeast

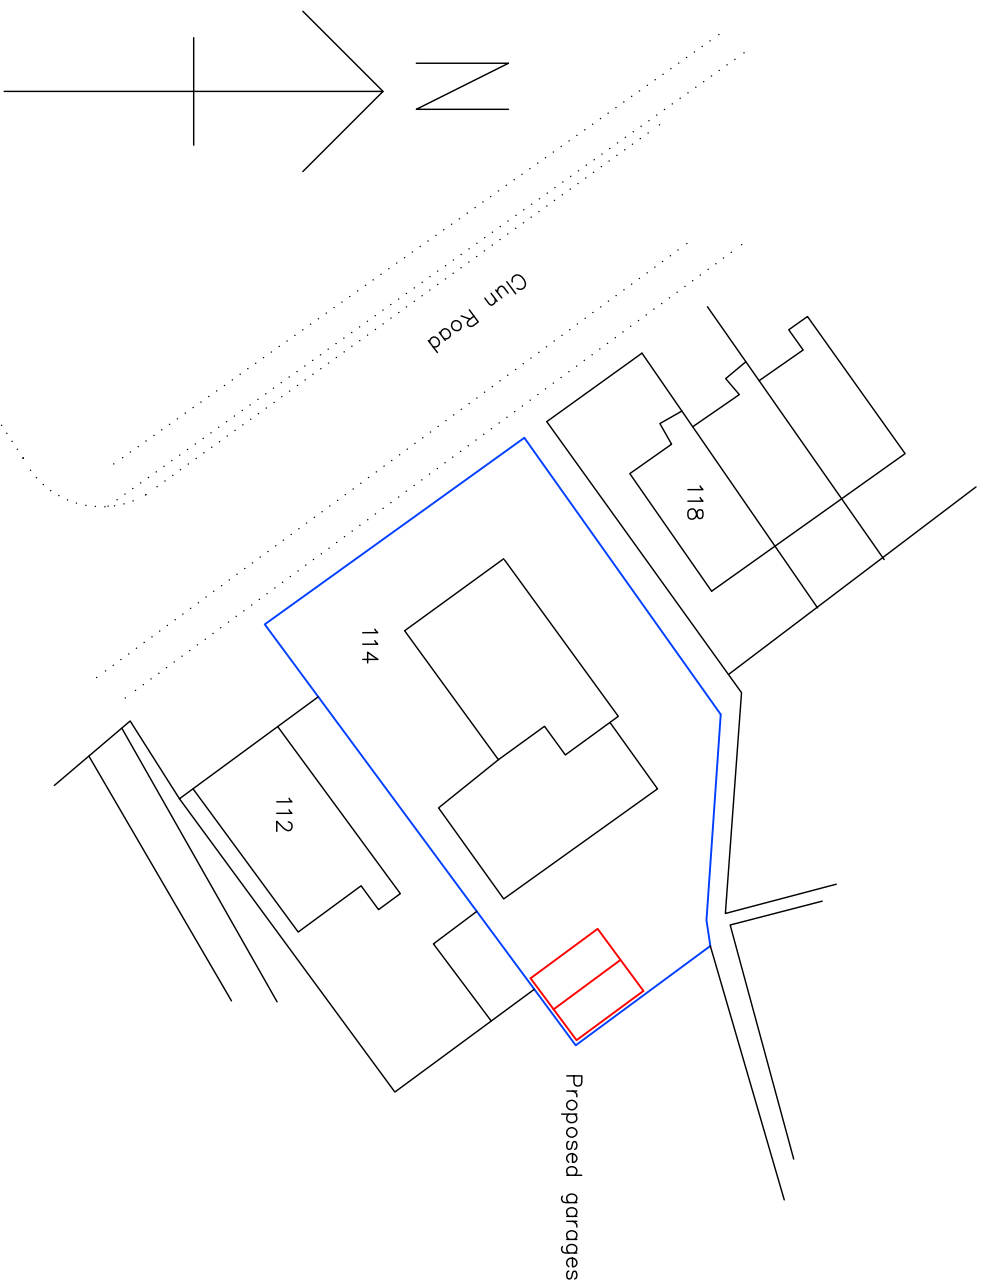

Block plan

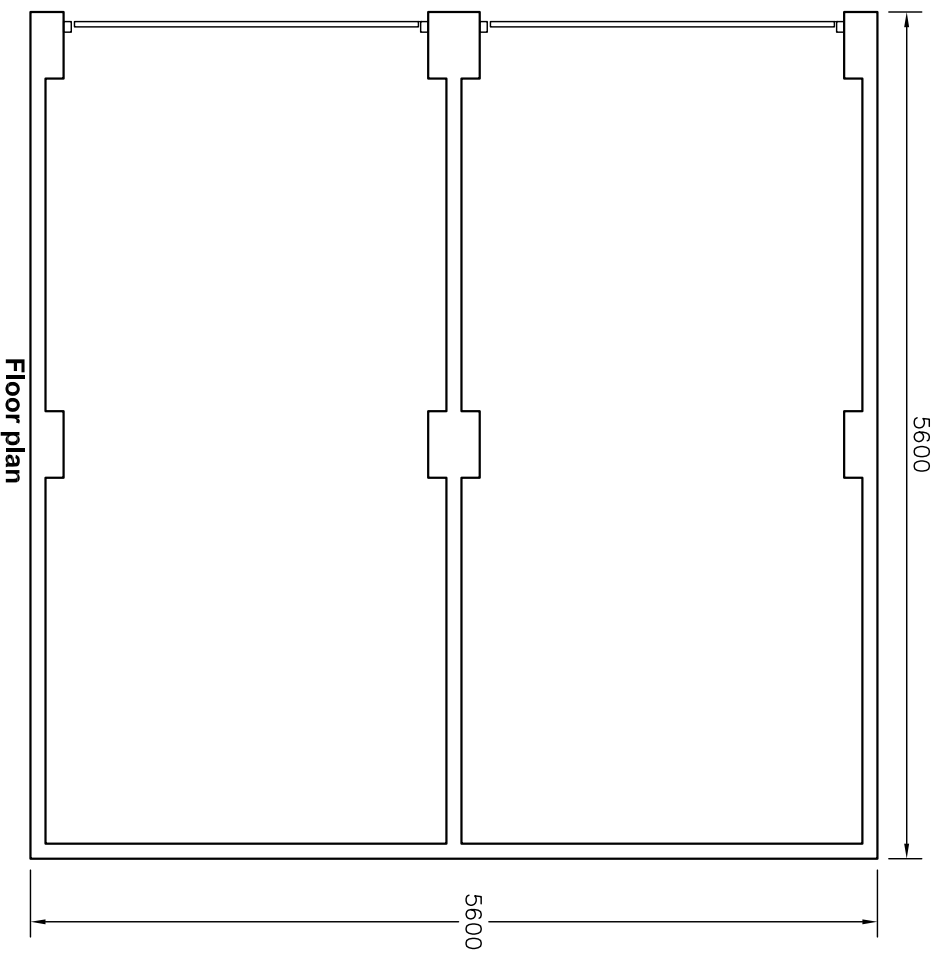

Floor plan

 

Roof plan

Amendments: –

Bryceson Shaw Associates
Surveyors and Designers

2 Wellesley Court, Fitzalan Road, Littlehampton, West Sussex BN17 5JW
Tel. & Fax 01903 734381 Mobile: 07889 651301
E-mail: brycesonshaw@btinternet.com

Project:

**Proposed garages; 114 Clun Road, Littlehampton
BN17 7ER**

Drawing:

Plans and elevations

For:

Mr. A. Karboub

Drawn:

Date:

PKS

March 2013

Scales:

1

No.

1:50 1:100 1:500

To scale when printed on A3