


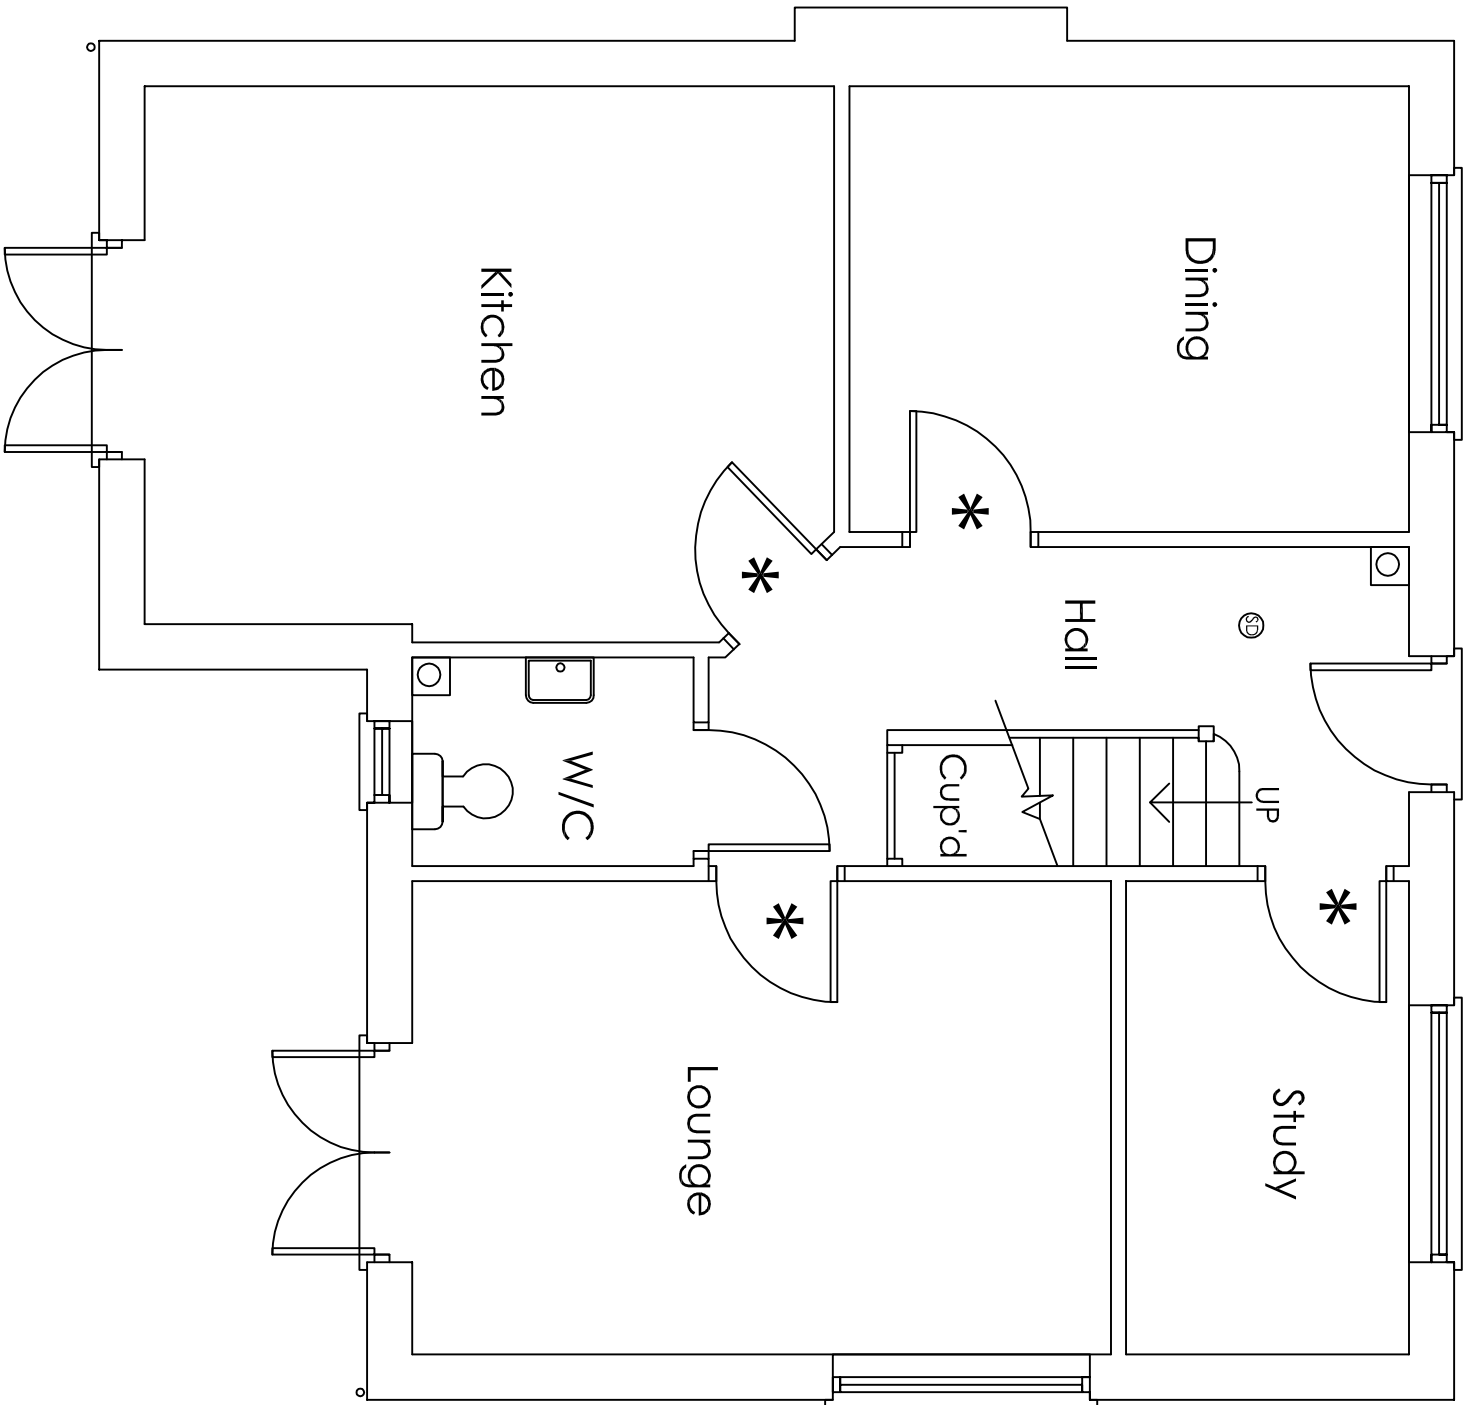


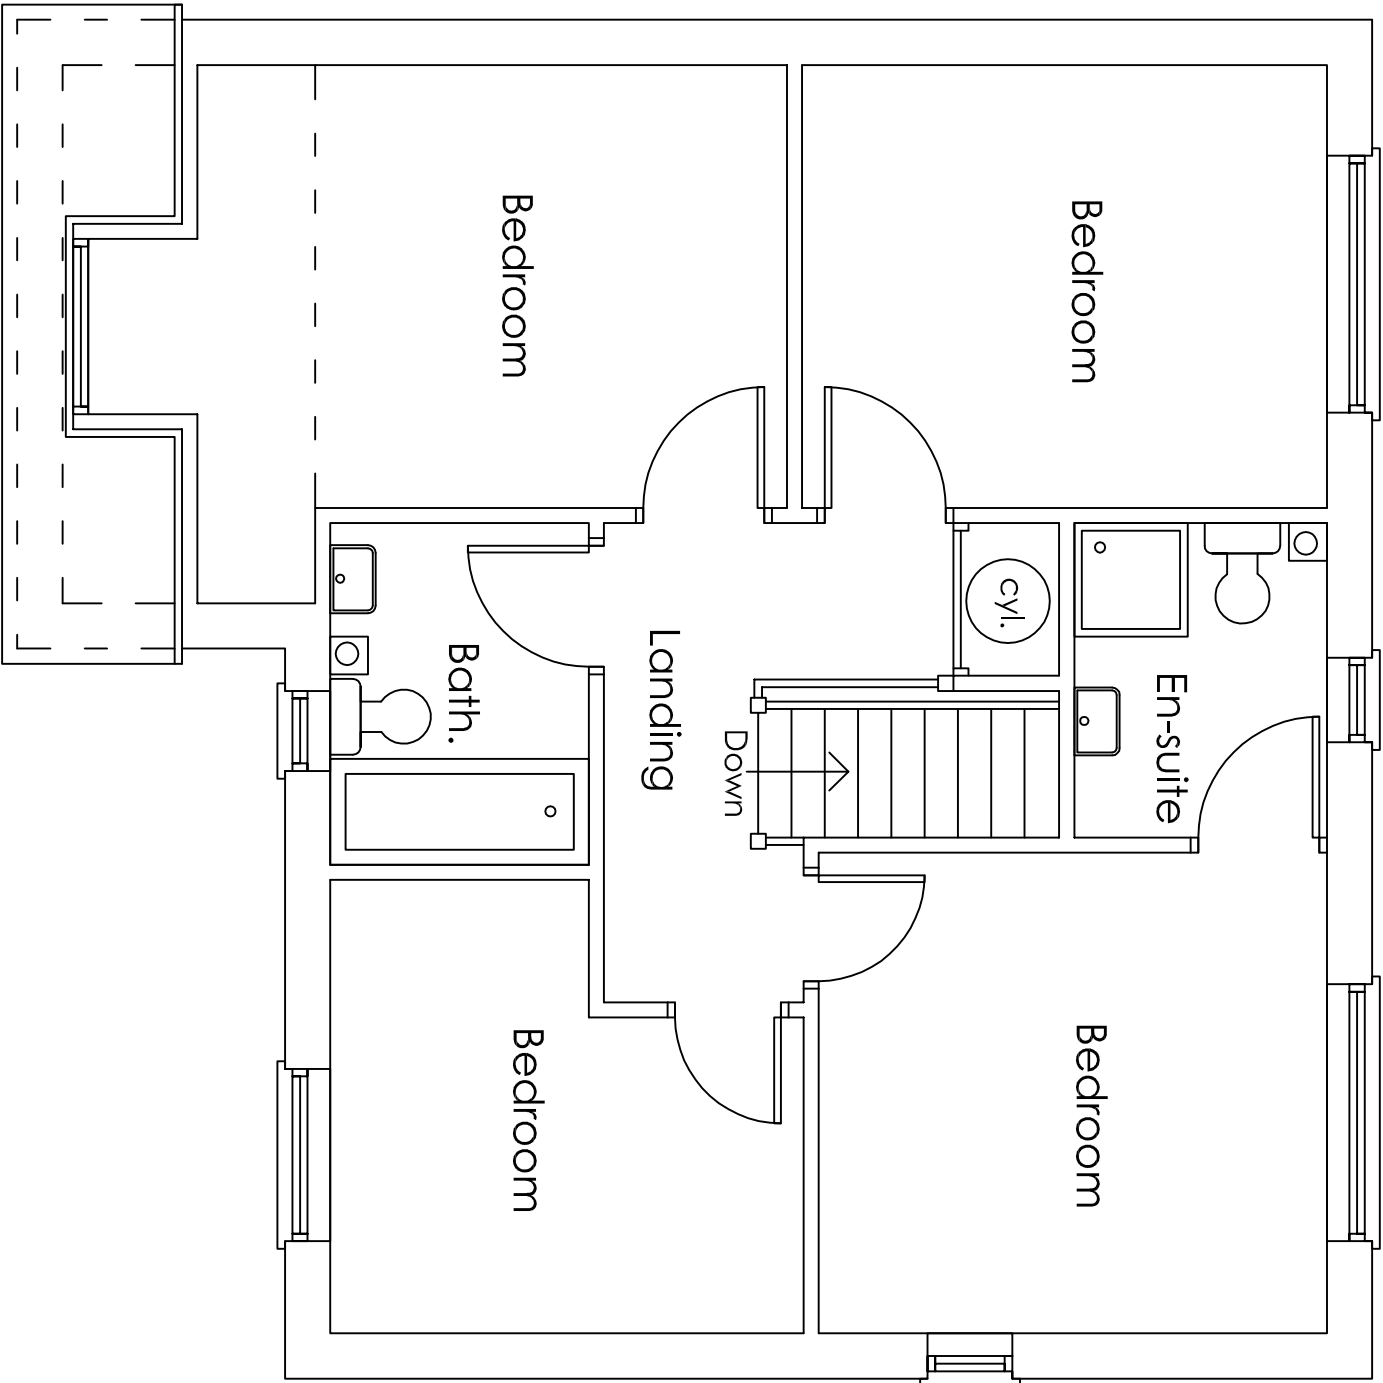

EXISTING GROUND FLOOR PLAN 1:50

 

EXISTING FIRST FLOOR PLAN 1:50

 

amq architectural & quantity surveying services				Unit 1 Gosling Croft Business Park Long Fulking Clapham, Worthing West Sussex BN13 3UT 01903 871131 call@afterburymoore.co.uk	
Address of works:				2 Cheal Way, Littlehampton	
Drawing title:				Loft Conversion	
Date:	Scales:	Paper size:	Dwg No.:		
Jan. 2018	As shown	A3	AR-99-01		