
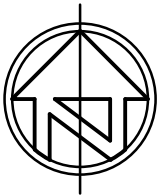


Proposed

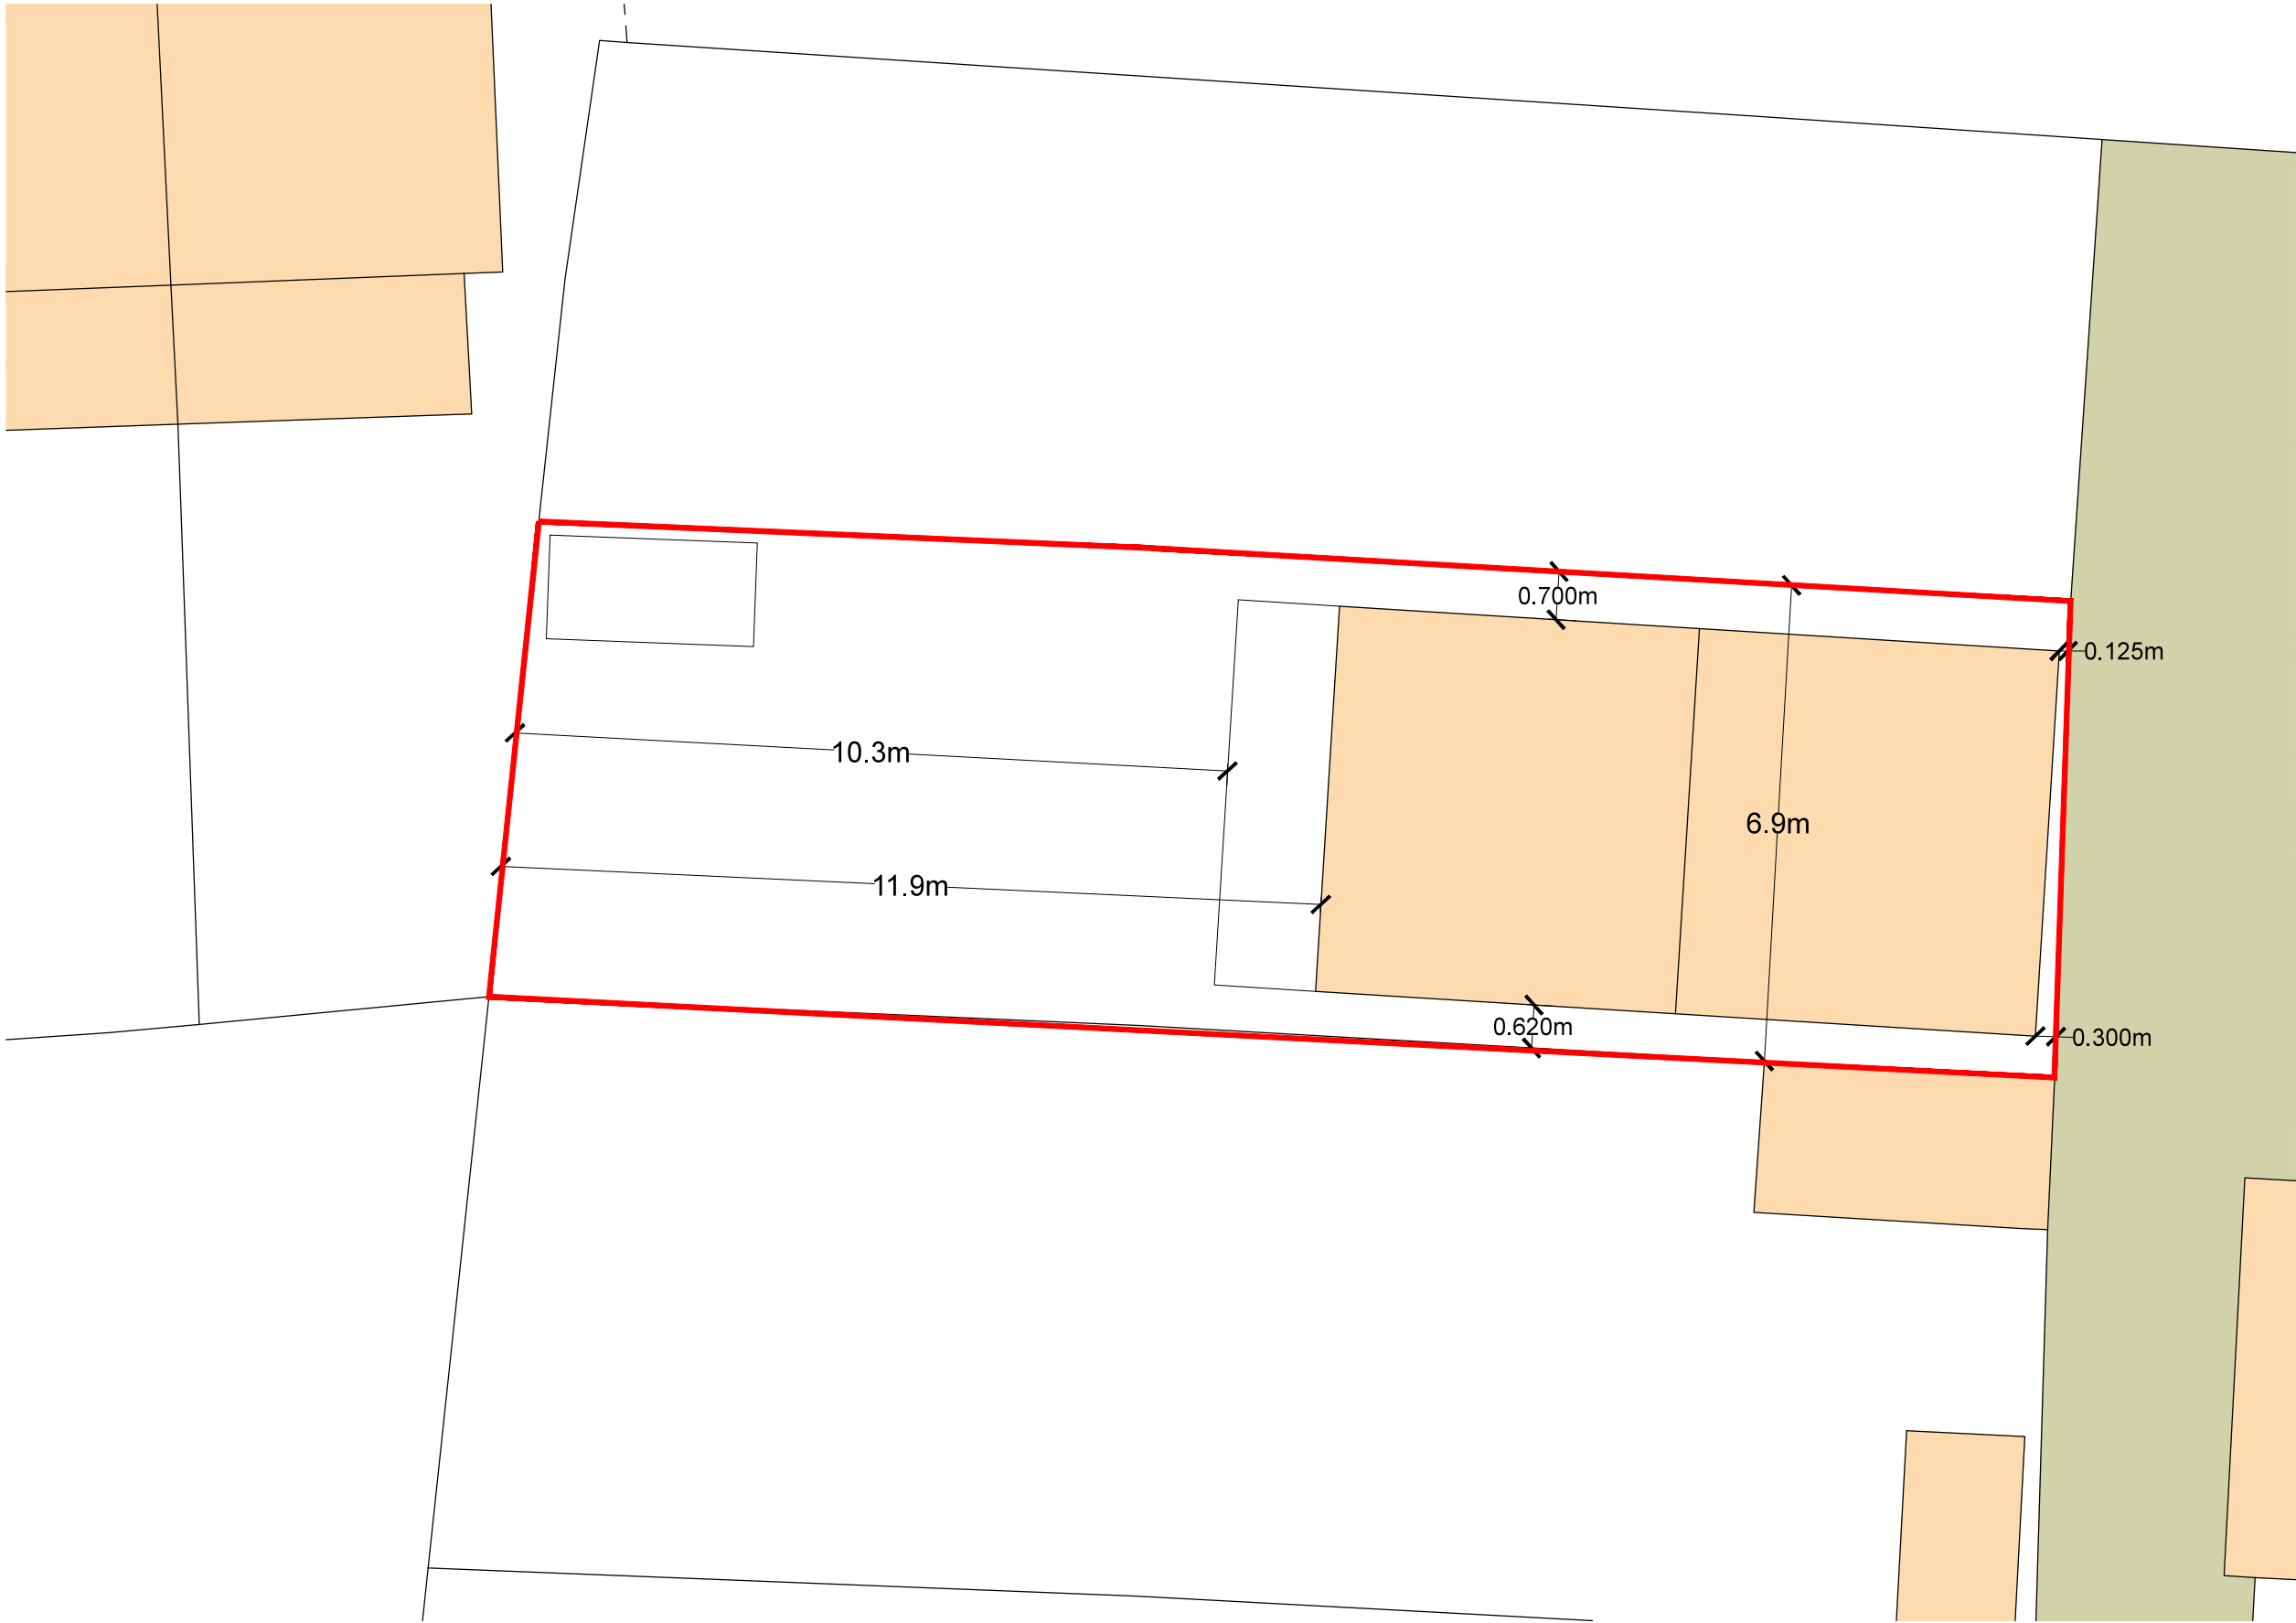

© nat-design, all rights reserved. Use figured dimensions only. All dimensions are to be checked on site before any work is carried out. Please contact the Architect immediately regarding any discrepancies discovered on site.

Rev.	Notes	Date
nat design 23 Mill Road Angmering, West Sussex BN16 4HT www.nat-design.co.uk		
Project Land to the rear of 141 Wick Street Littlehampton West Sussex		
Drawing Proposed Site Plan with Dimensions		
Drawn By NSE		Scale as shown @ A3
Date Jan 2019		Revision -
Drawing No. 456 - DPA 06		

SITE PLAN
PROPOSED

1:100 @A3

©Crown Copyright. All rights reserved. Licence no. 100019980