

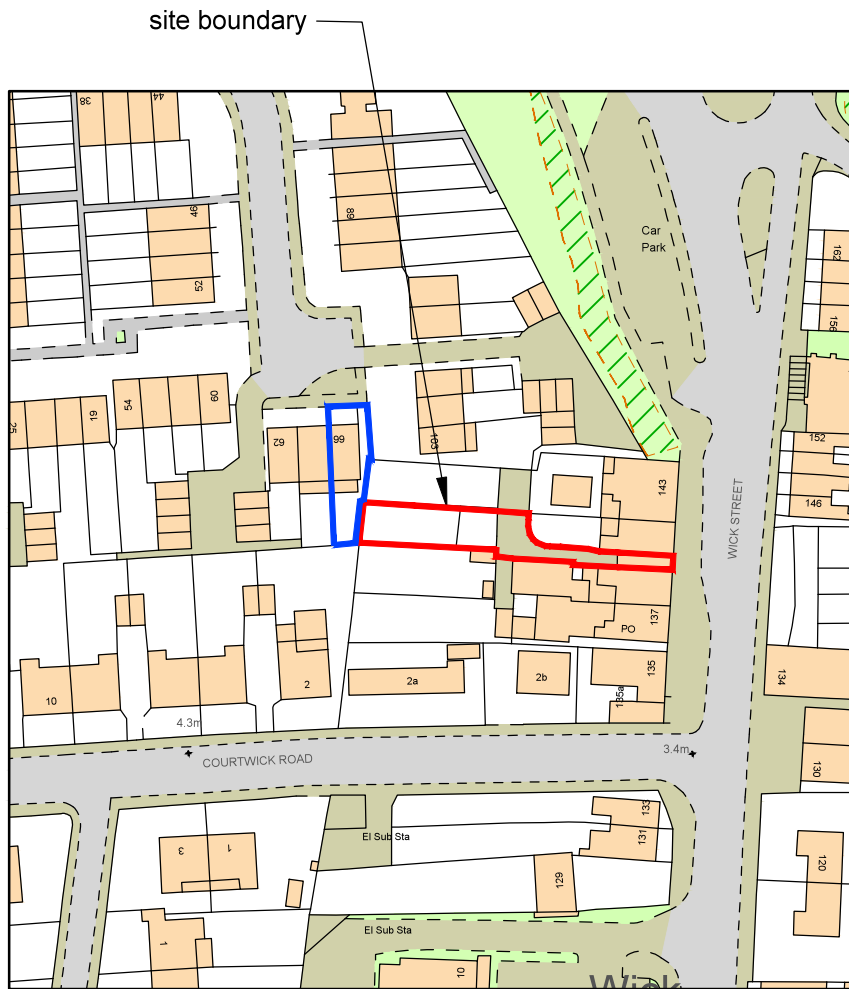


 

Copyright. All rights reserved. Licence no. 100019980

LOCATION PLAN
EXISTING

1:1250 @ A3

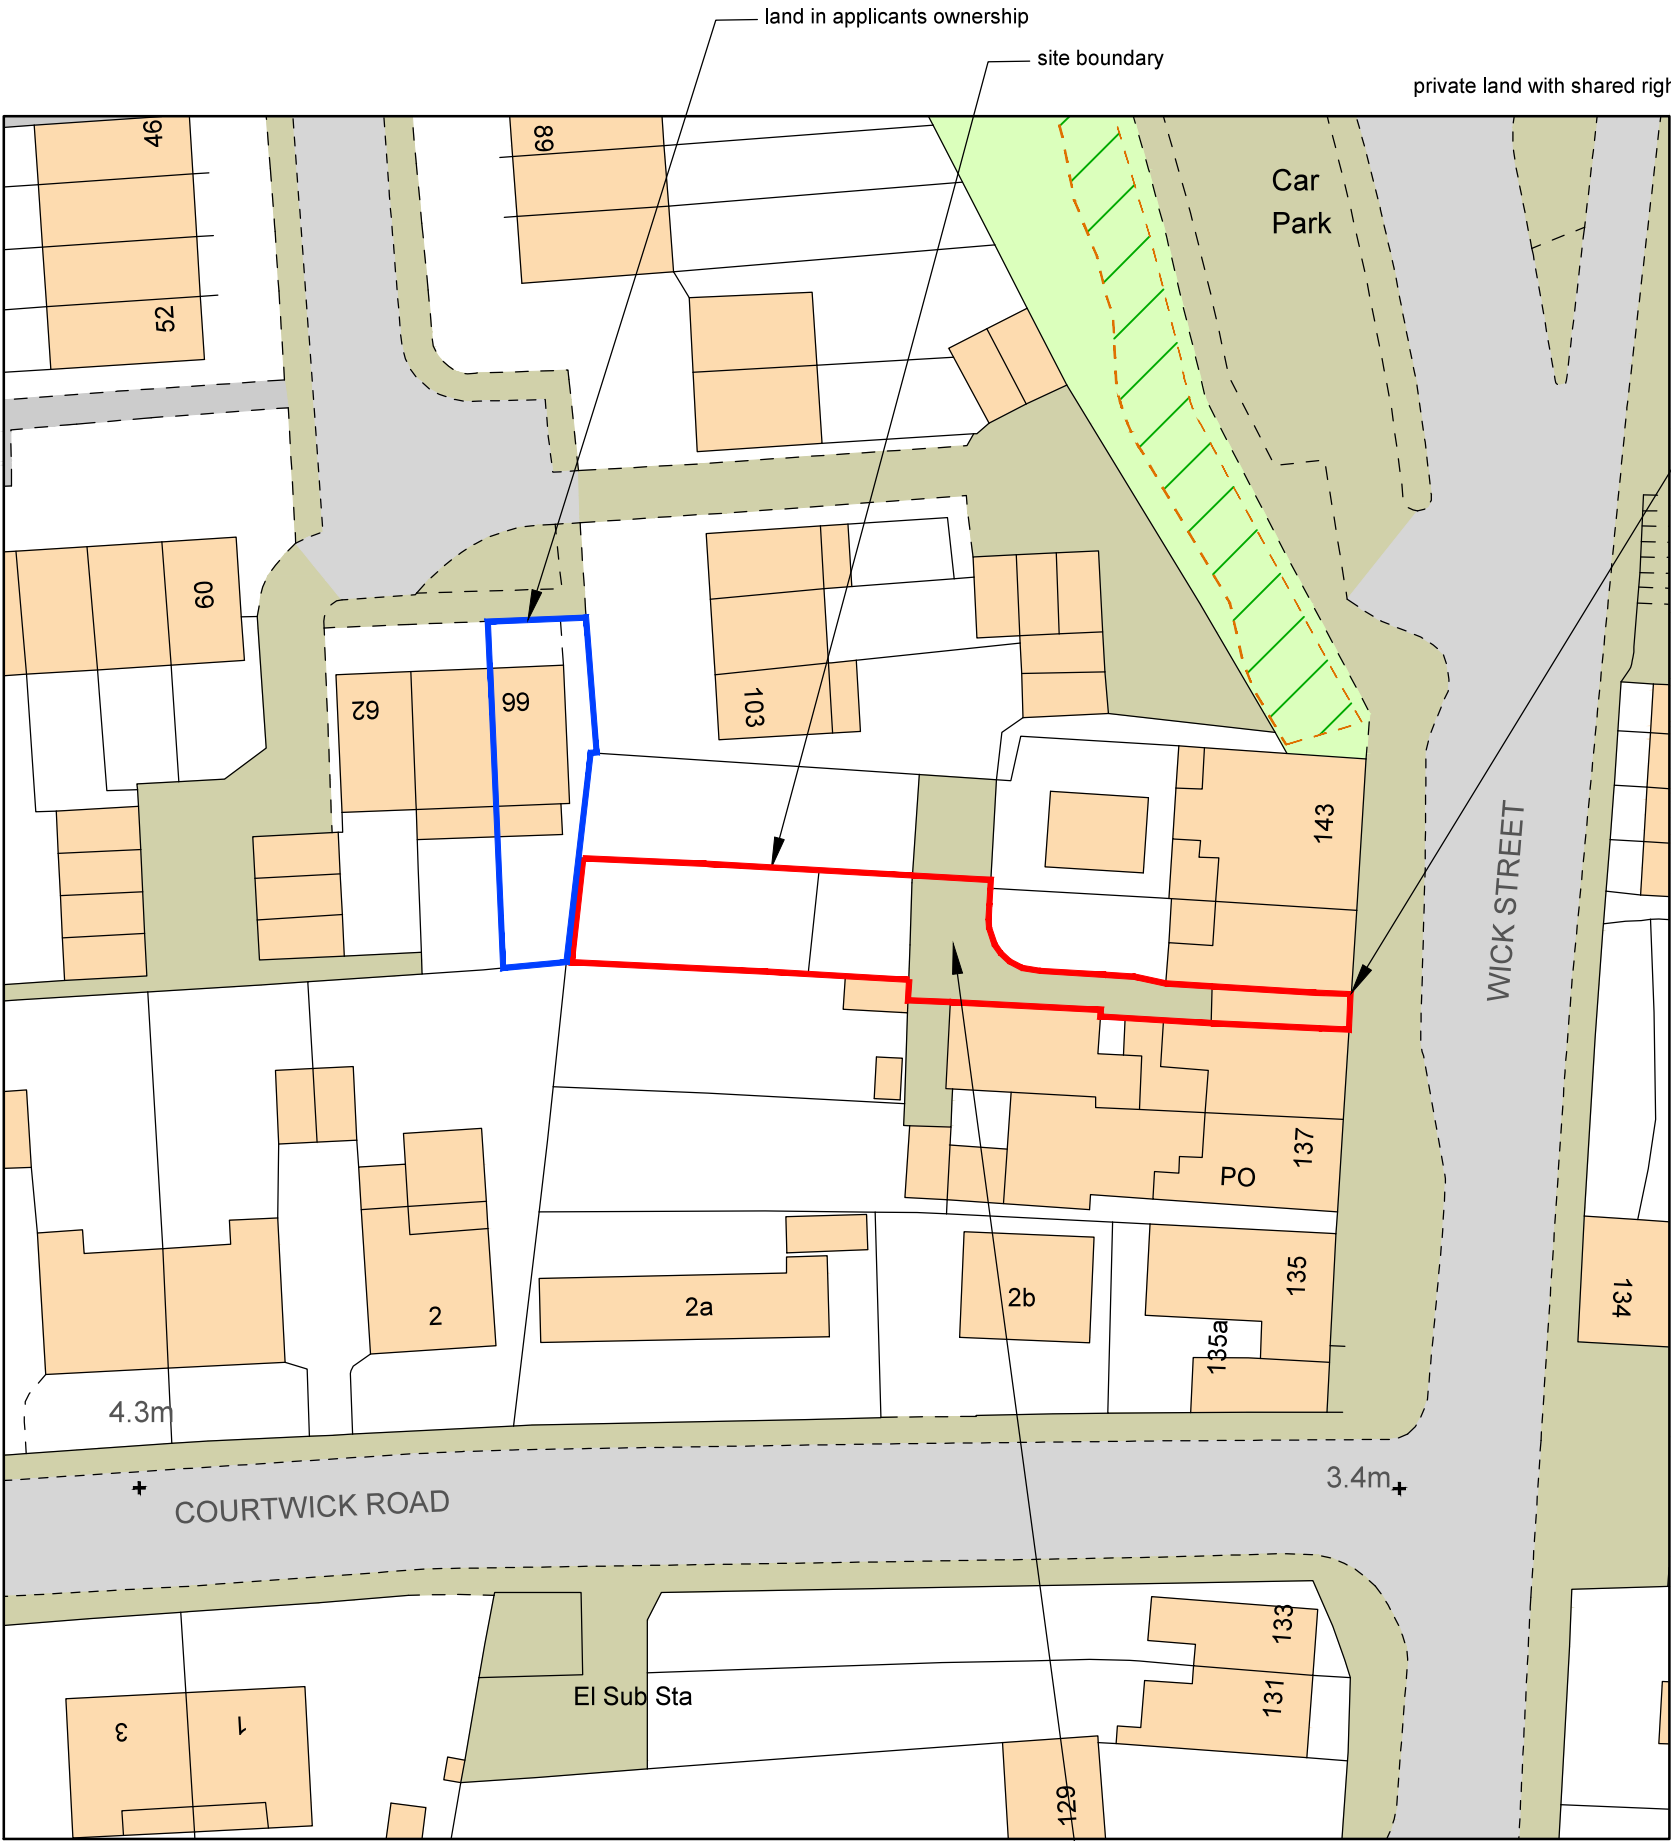


Copyright. All rights reserved. Licence no. 100019980

SITE PLAN
EXISTING

1:500 @ A3

Existing

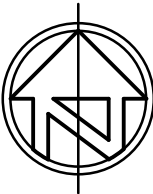

© nat-design, all rights reserved. Use figured dimensions only. All dimensions are to be checked on site before any work is carried out. Please contact the Architect immediately regarding any discrepancies discovered on site.

	PLANNING ISSUE	-
Rev.	Notes	Date
n a t - design 23 Mill Road Angmering, West Sussex BN16 4HT www.nat-design.co.uk		
Project		
Land to the rear of 141 Wick Street Littlehampton West Sussex		
Drawing		
Existing Location & Site Plan		
Drawn By		Scale
NSE		as shown @ A3
Date		Revision
Jan 2019		-
Drawing No.		
456 - DPA 01		