



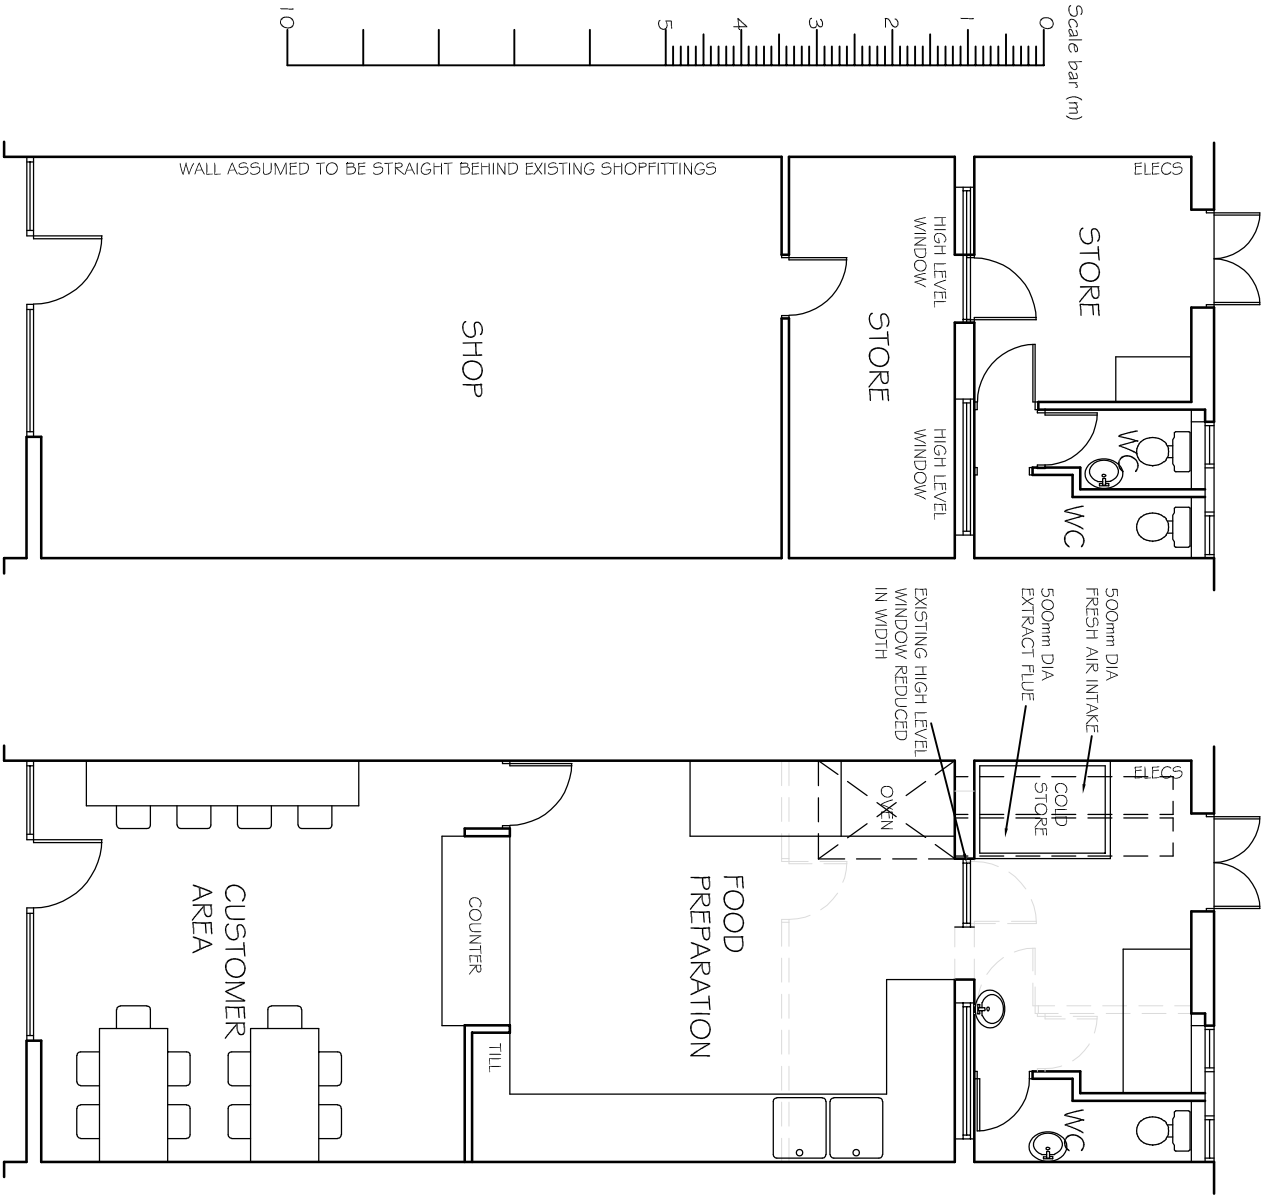


EXISTING
FLOOR PLAN


PROPOSED
FLOOR PLAN

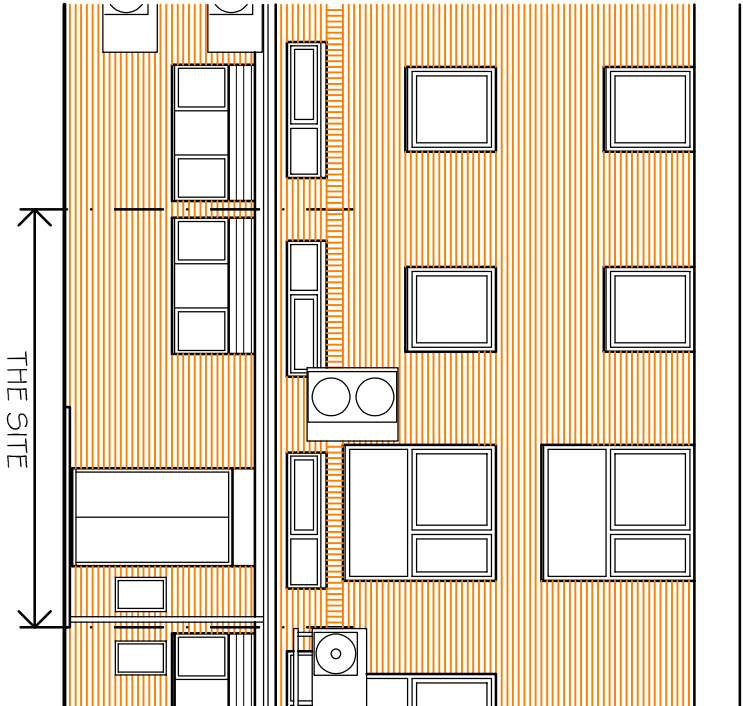

EXISTING REAR
ELEVATION

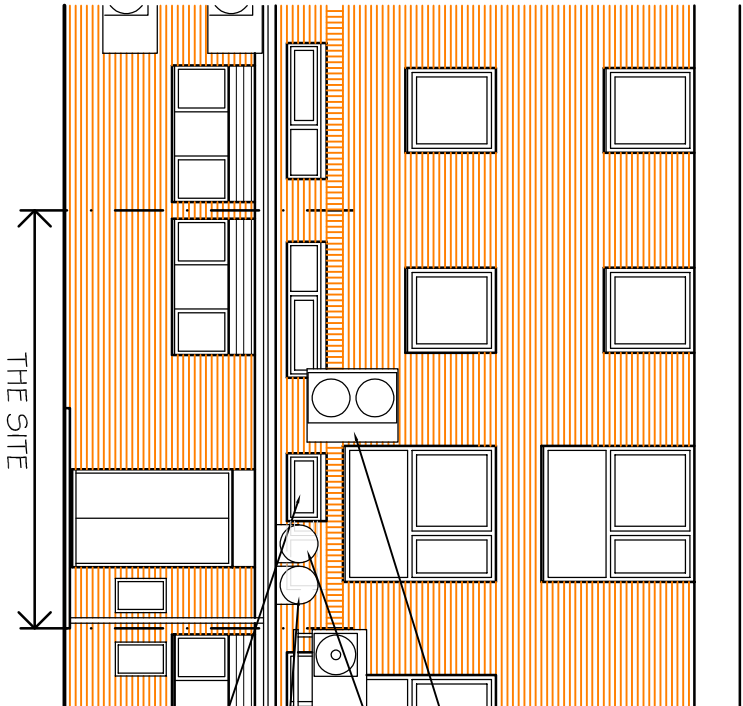

PROPOSED REAR
ELEVATION

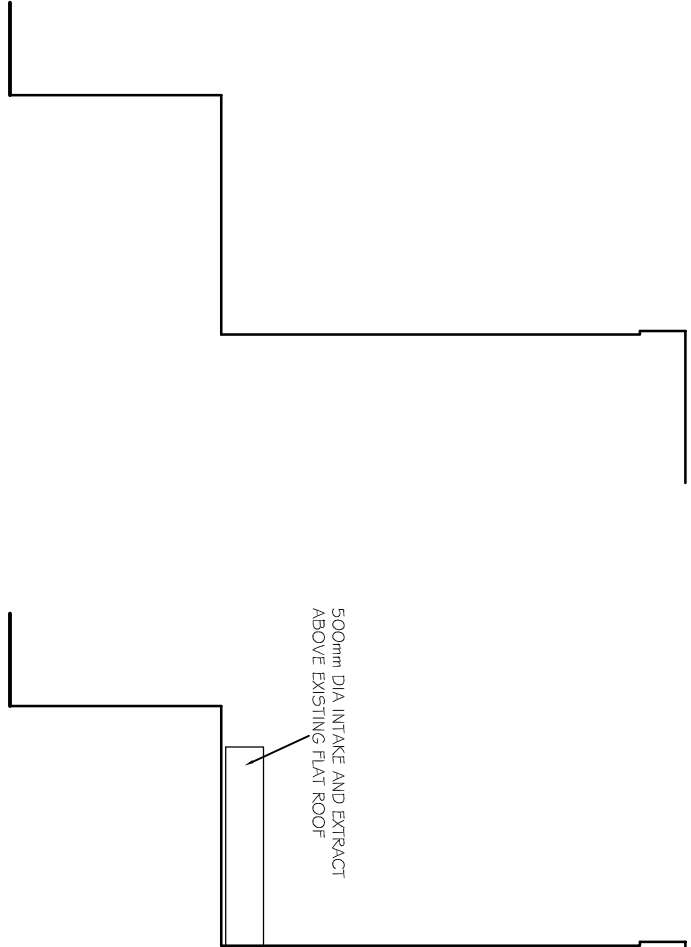

EXISTING SIDE
ELEVATION

PROPOSED SIDE
ELEVATION

DRAWING TITLE
EXISTING & PROPOSED FLOOR PLANS,
AND REAR & SIDE ELEVATIONS

SCALE 1:100@A3
DRAWN BY PLB
DATE MAR 20
DWG NO 949/01
REV.-

REV DESCRIPTION DATE
PROJECT
2 WICK PARADE
WICK, LITTLEHAMPTON
WEST SUSSEX

NOTES
WRITTEN DIMENSIONS TO BE TAKEN IN PREFERENCE TO SCALE, AND ARE TO BE CHECKED ON SITE PRIOR TO COMMENCING WORK.
THIS DRAWING IS TO BE READ IN CONJUNCTION WITH ALL OTHER DOCUMENTS RELATING TO THIS PROJECT.
ANY DISCREPANCIES ARE TO BE REFERRED IMMEDIATELY TO THE PROJECT DESIGNER.
THIS DRAWING IS COPYRIGHT, AND SHOULD NOT BE USED OR REPRODUCED WITHOUT PERMISSION.
IT IS THE CONTRACTOR'S RESPONSIBILITY TO ENSURE COMPLIANCE WITH THE BUILDING REGULATIONS.

Unit 3b Woodhorn Business Centre
Woodhorn Lane
Oving Chichester
West Sussex PO20 2BX
Tel 01 243 774764
www.sloaneandbrown.co.uk

