


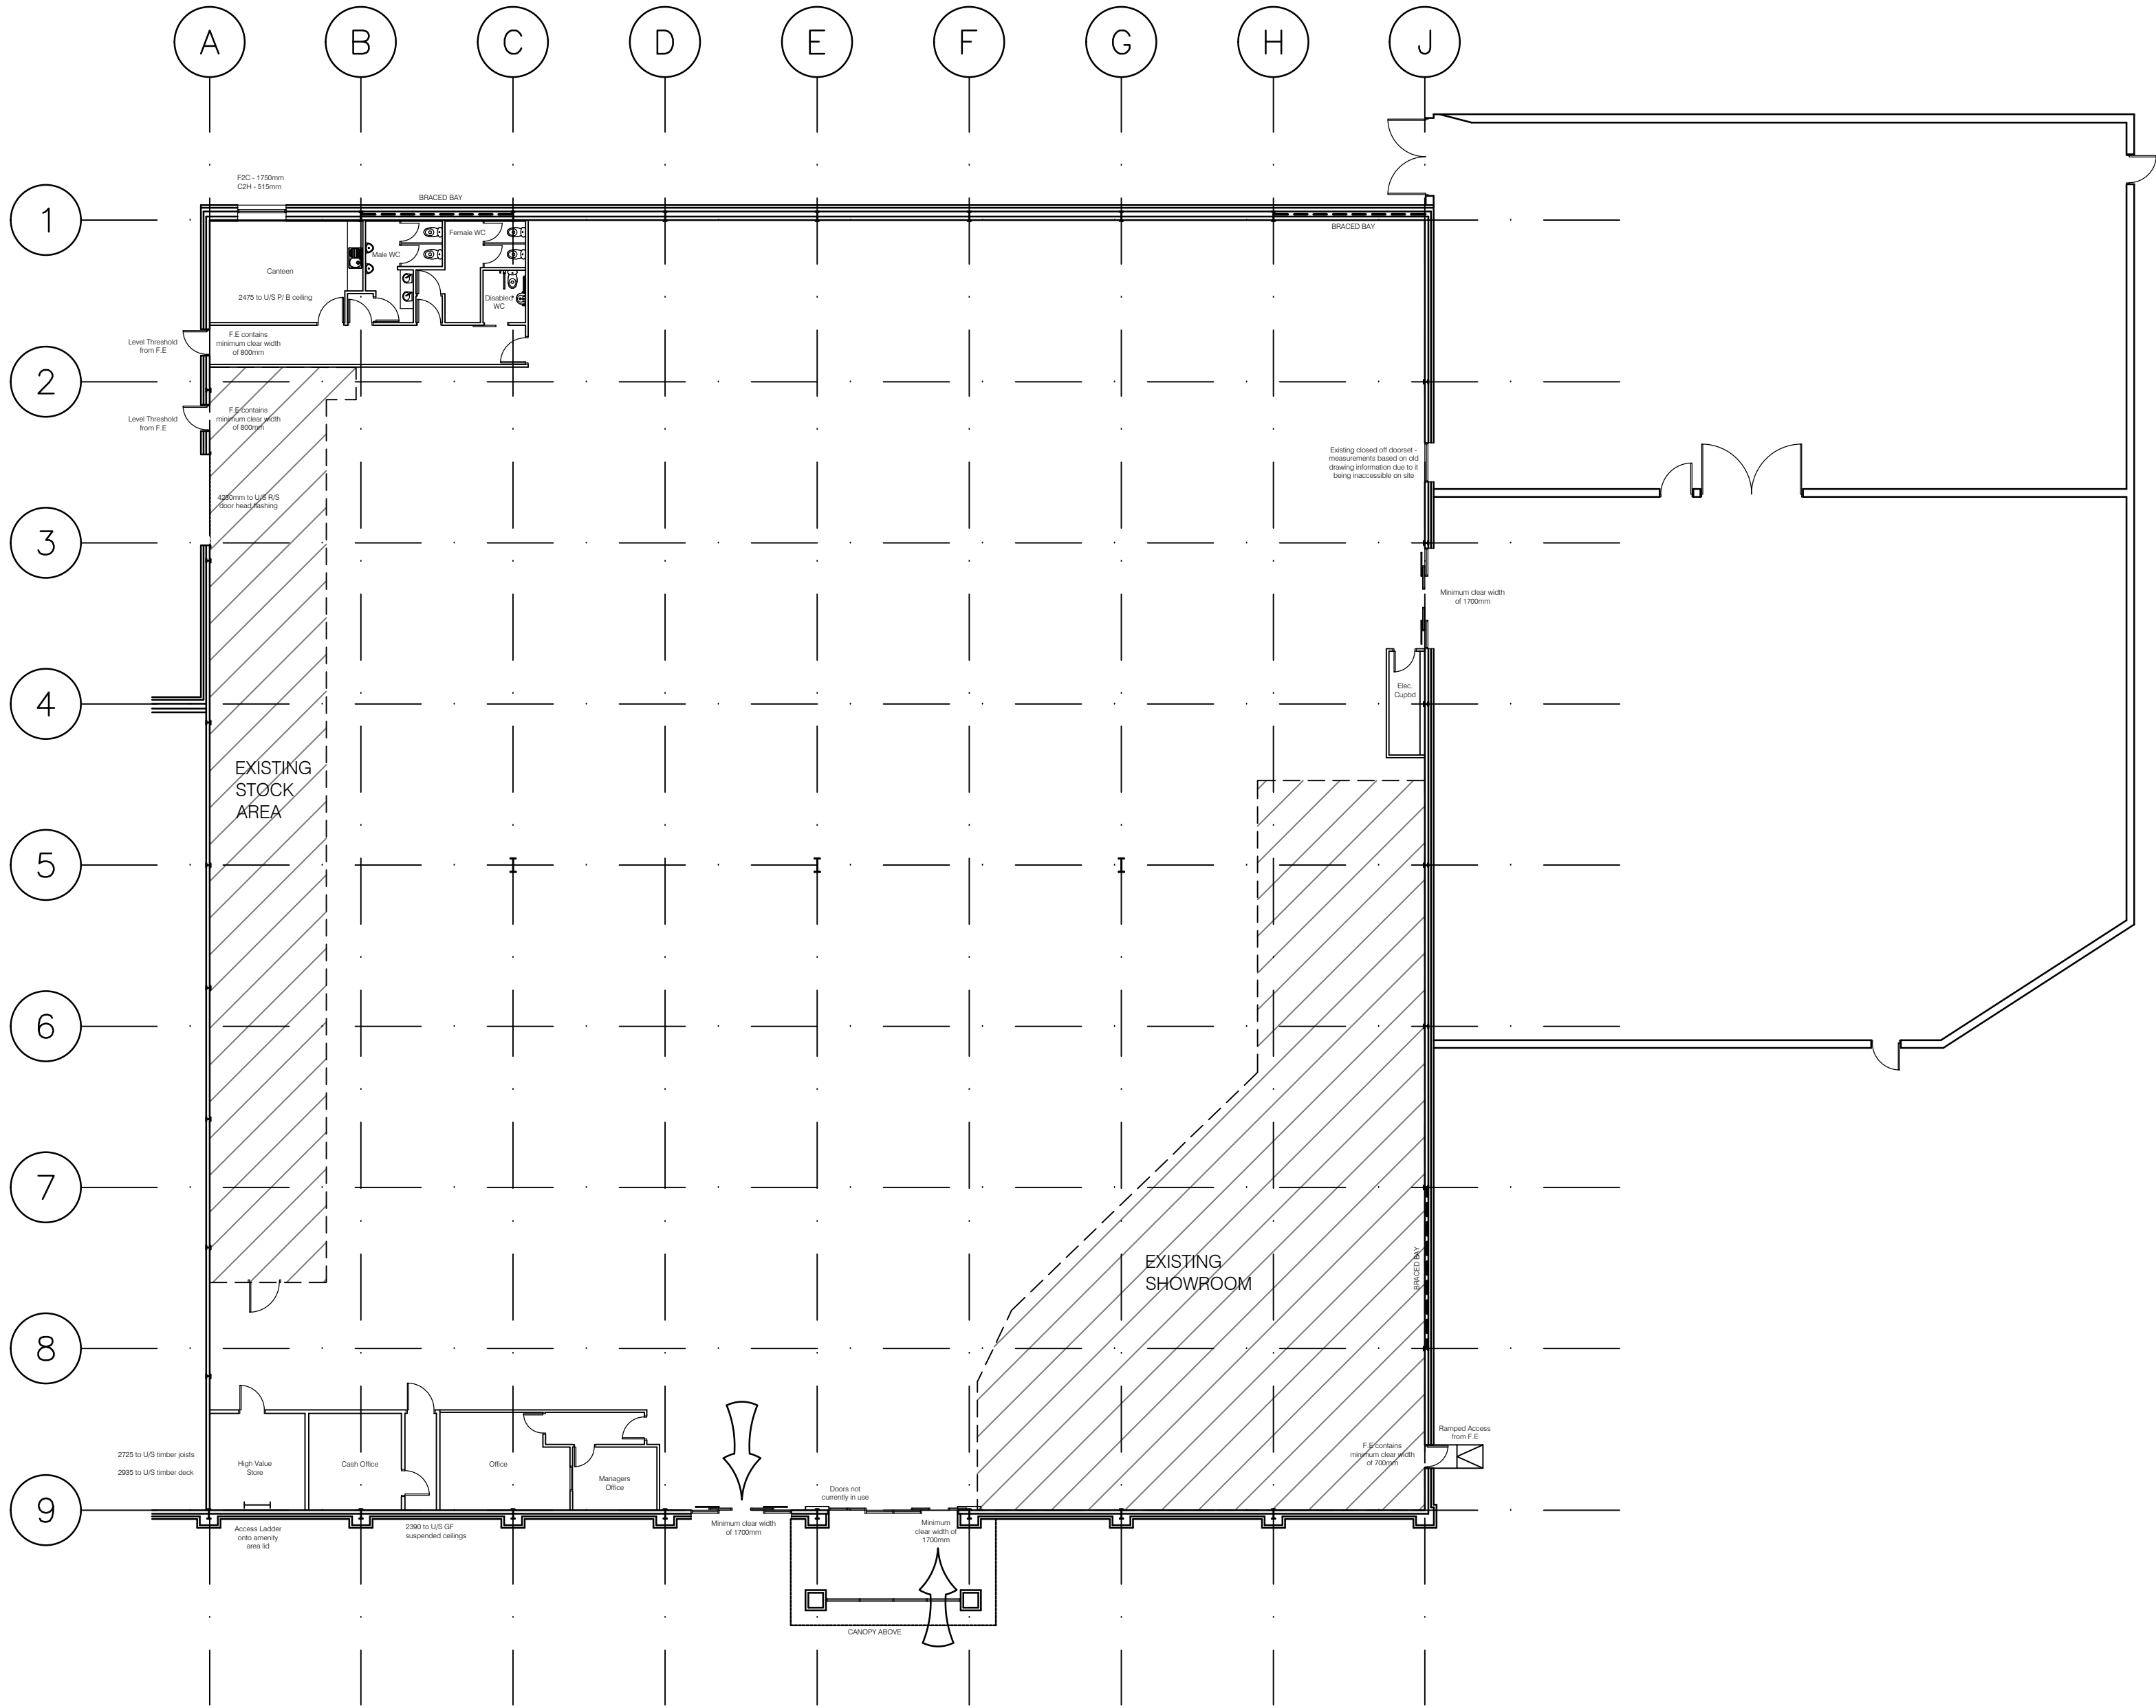

EXISTING GROUND FLOOR PLAN
SCALE – 1:200 AT A1



PROJECT:	WICKES PROPOSED RE-FIT LITTLEHAMPTON		
STATUS:	PLANNING		
DRAWING TITLE:	EXISTING GROUND FLOOR PLAN		
DATE:	09/03/2017	DRAWN BY:	BH
SCALE:	AS NOTED AT A1	CHECKED BY:	BH
		Rose Park, Lutterworth Road, Blaby, Leicester, LE8 4DP 0116 2781200 www.ishmcc.com	
DRAWING NO:	216000-13-PL03		REVISION: -