



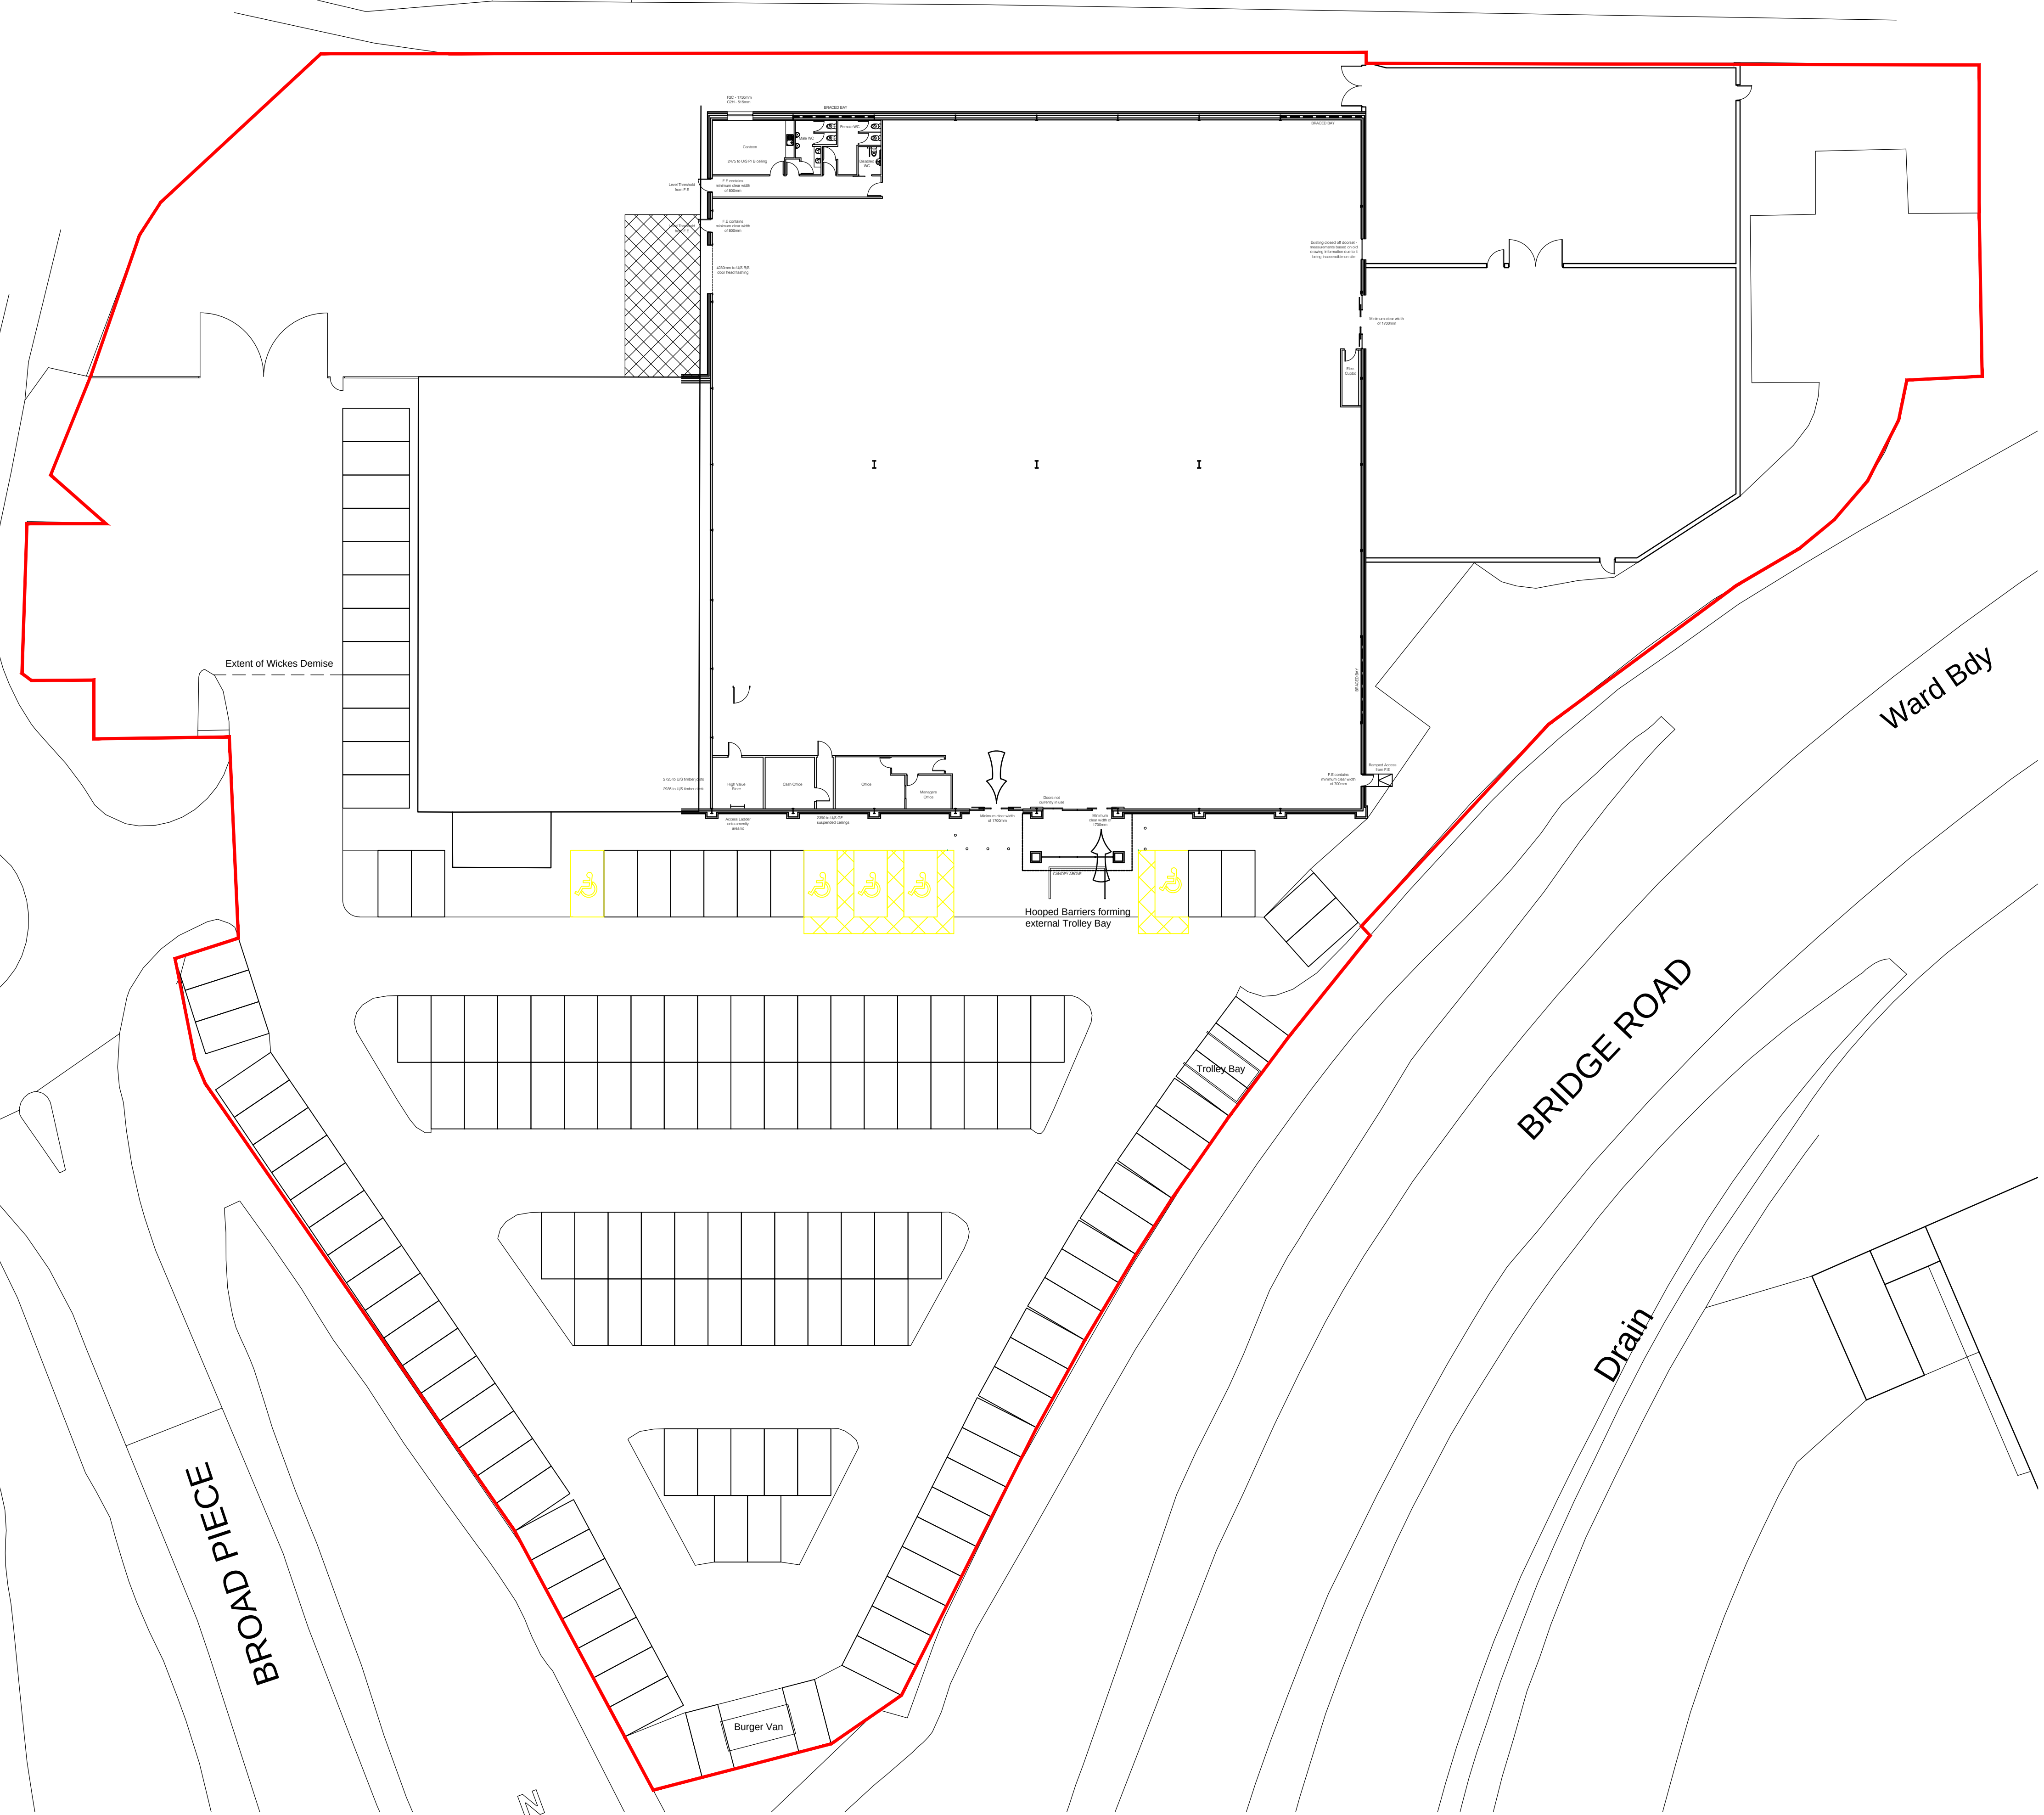


EXISTING SITE LAYOUT PLAN
SCALE - 1:250 AT A1

THIS DRAWING IS COPYRIGHT DIMENSIONS ARE NOT TO BE SCALED FROM THIS DRAWING
ELECTRONIC DATA IS NOT TO BE AMENDED/DELETED WITHOUT ISHERWOOD McCANN PERMISSION
ALL FIXINGS, TO BE DESIGNED BY APPROPRIATE SPECIALIST SUB-CONTRACTOR
DETAIL DRAWINGS AT LARGER SCALE TAKE PRECEDENCE OVER GENERAL ARRANGEMENT DRAWINGS

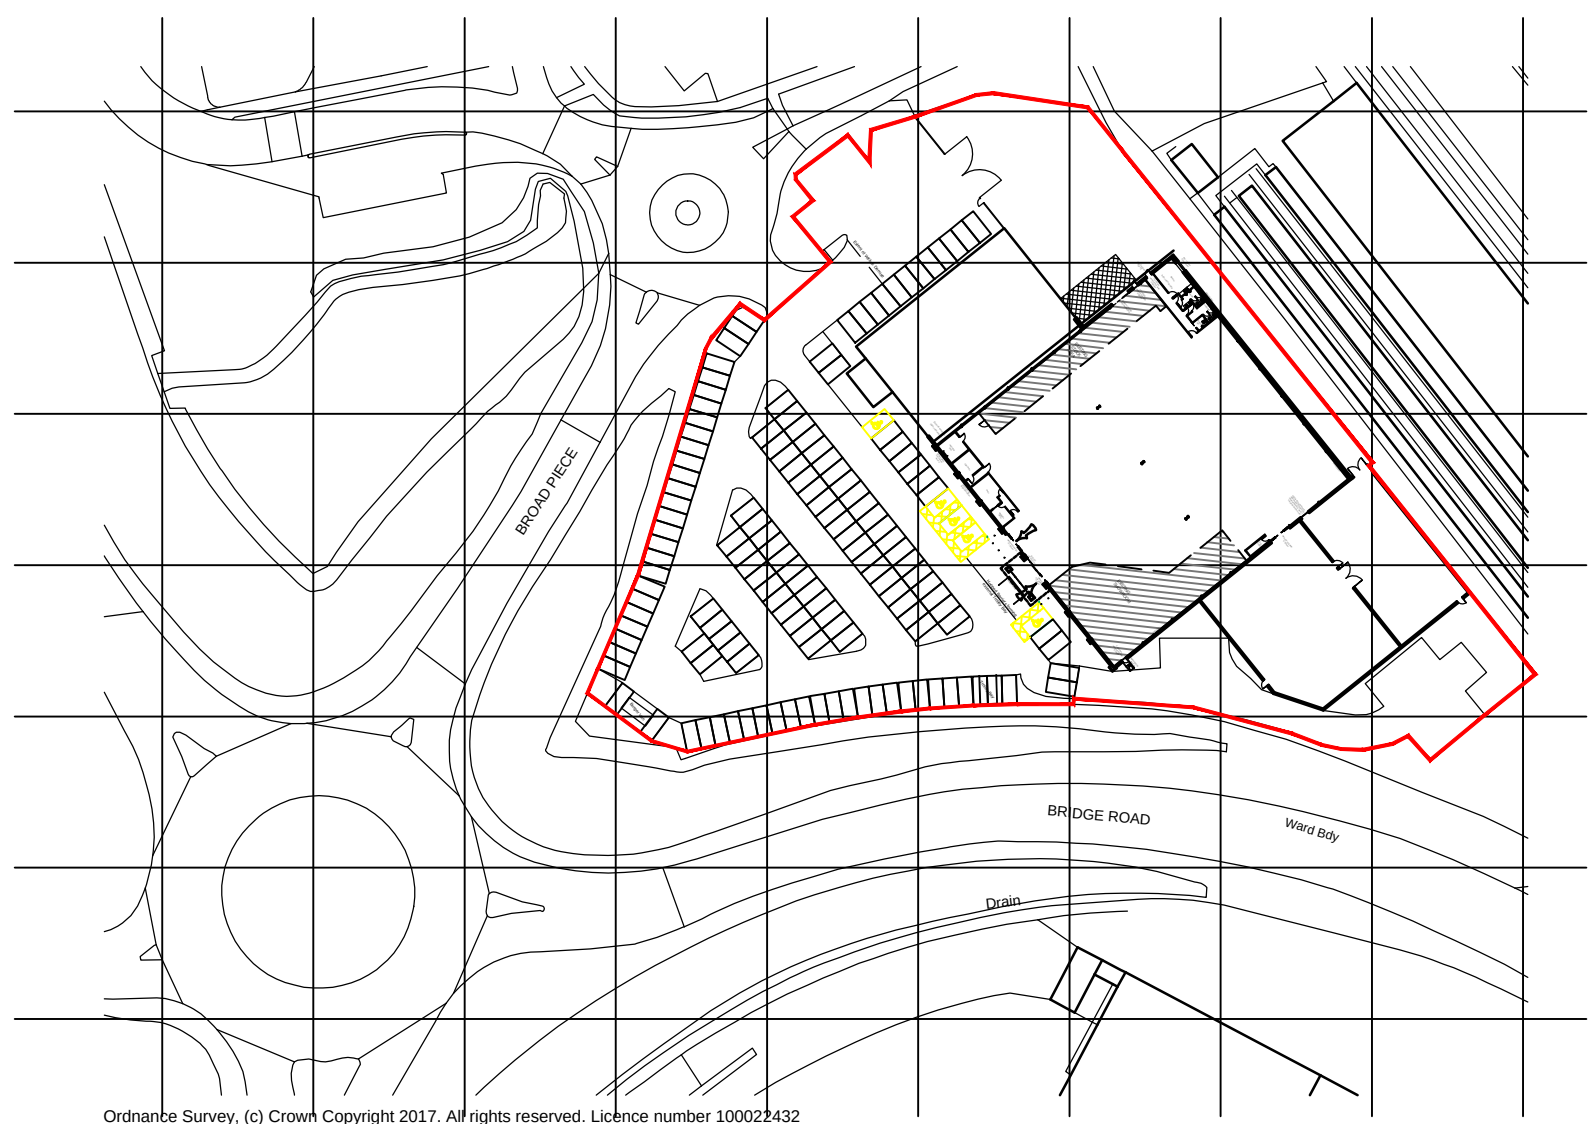

SITE LOCATION PLAN
SCALE - 1:1250 AT A1

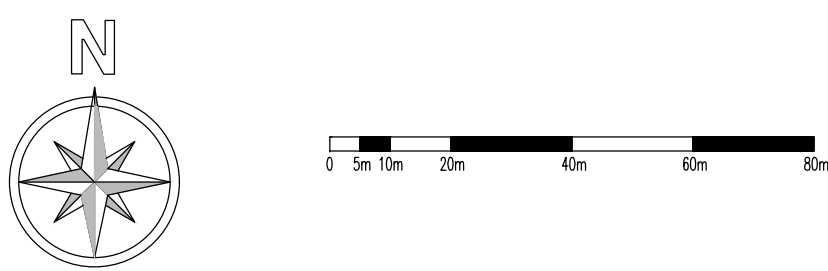

PROJECT:	WICKES PROPOSED RE-FIT LITTLEHAMPTON		
STATUS:	PLANNING		
DRAWING TITLE:	EXISTING SITE PLAN & SITE LOCATION PLAN		
DATE:	09/03/2017	DRAWN BY:	BH
SCALE:	AS NOTED AT A1	CHECKED BY:	BH
		Rose Park, Lutterworth Road, Blaby, Leicester, LE8 4DP	
		0 1 1 6 2 7 8 1 2 0 0 www.ishmcc.com	
DRAWING NO:	216000-13-PL01		REVISION: -