



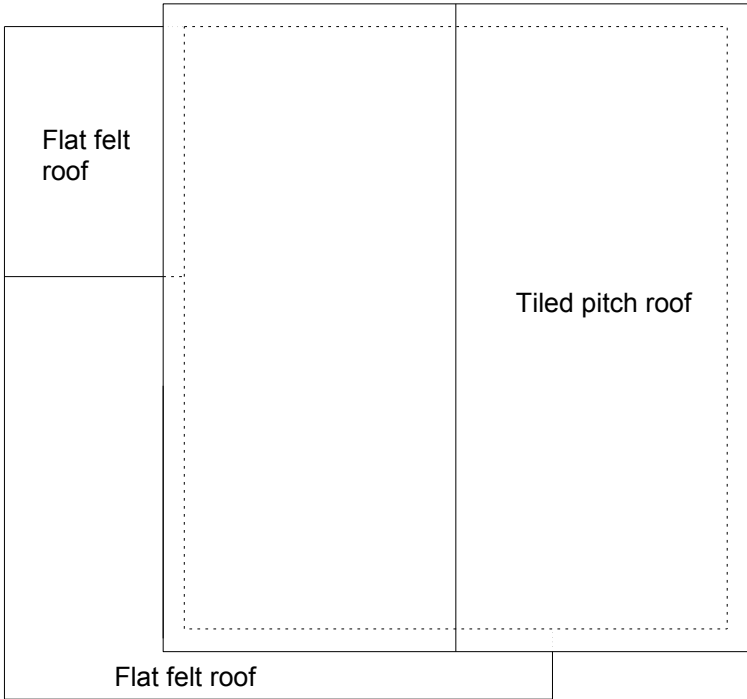

Roof Plan Existing
Scale 1:100

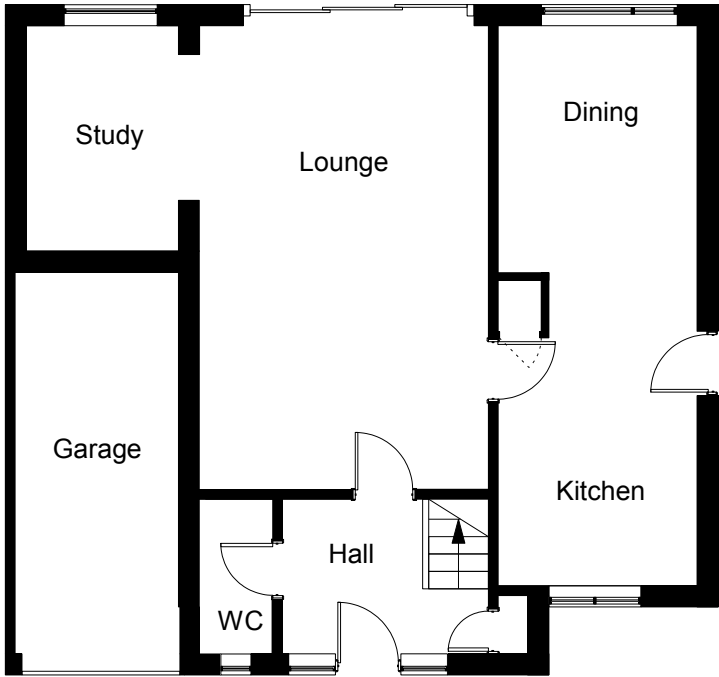

Ground Floor Plan Existing
Scale 1:100

First Floor layout not shown
and is not affected by the
proposal and remains
unchanged

All dims and details to be checked on site prior to any commencement of work. This plan is not a full specification or schedule of work and has been produced solely for the purpose of obtaining the necessary local authority consents/approvals For Party Wall etc. Act 1996 see Government booklet or website.	Status:			Client: Mr A Hyland 37 Tideway Littlehampton West Sussex BN17 6PP	Revision: A	Project: Rear extension
	Preliminary	☐	Tender	☐	Scale: 1:50 & 100 @A3	
	Planning	☒	Construction	☐	Date: Mar 18	Content: Existing floor and roof plans
	Building Regulations	☐	As Built	☐	Dwg No: AH002	