



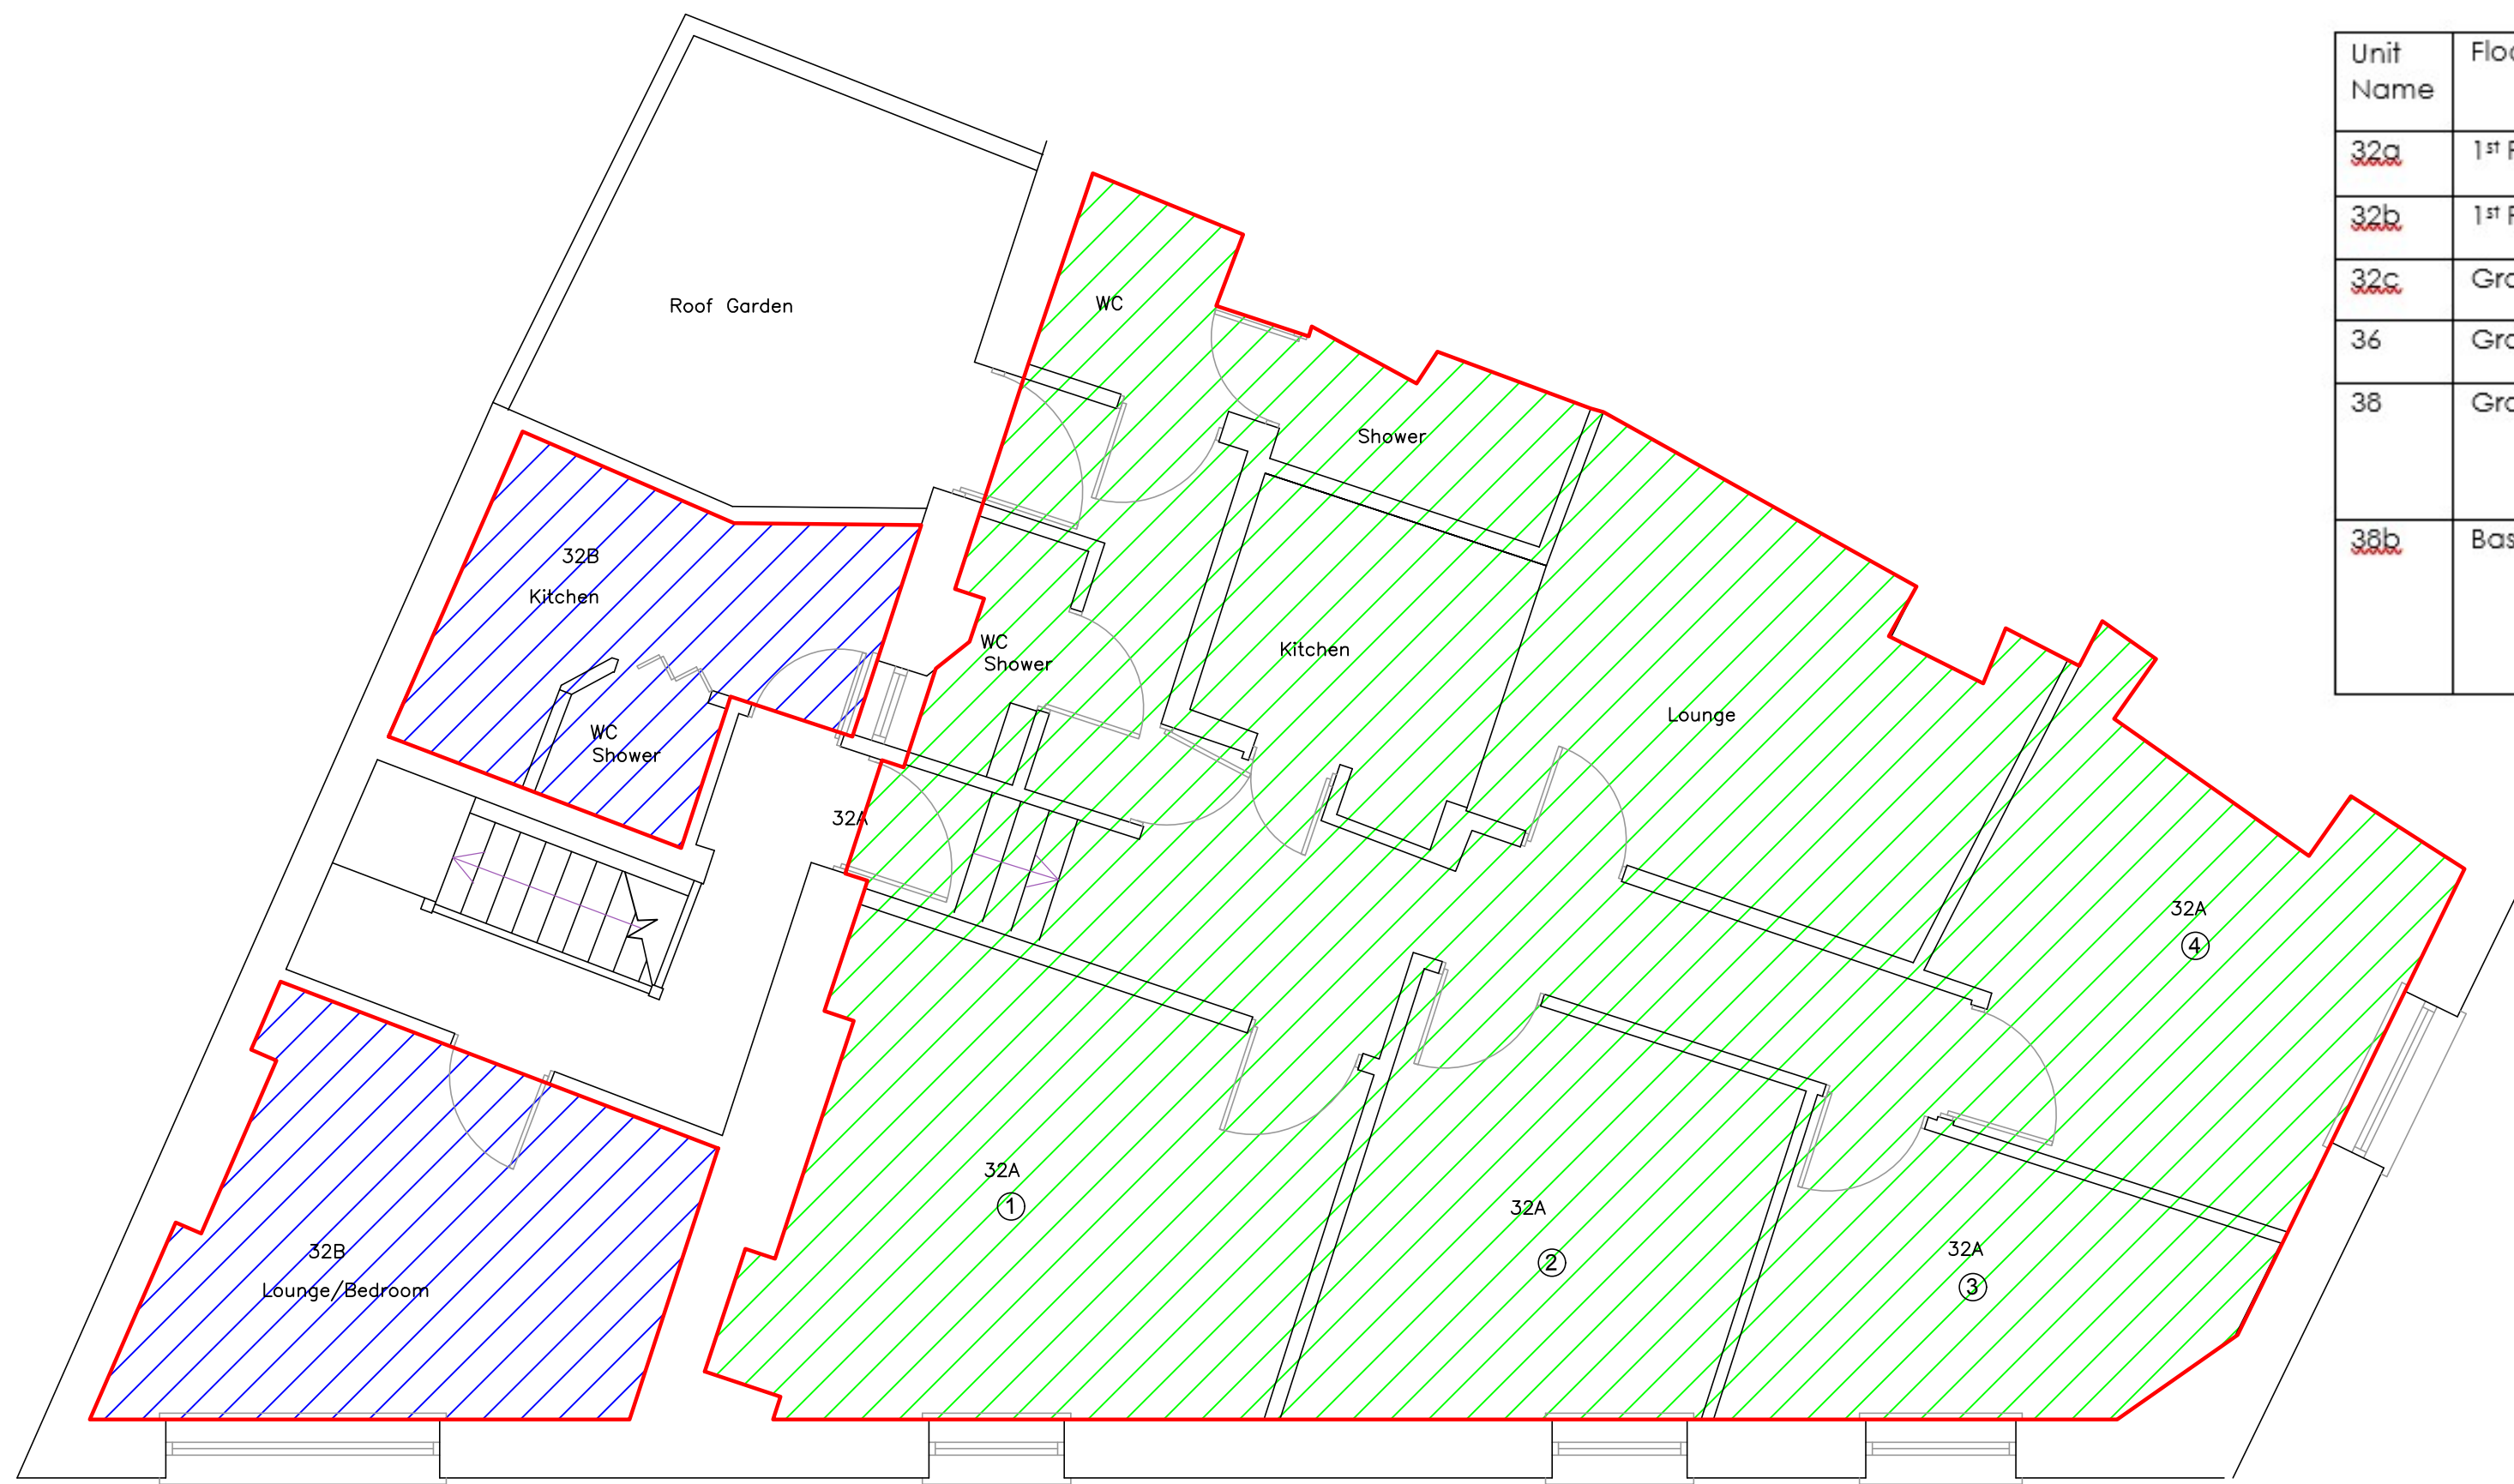


First Floor Plan

Unit Name	Floor	GIA m2	Current Use	Current Permitted use?	Proposed Use
32a	1st Floor	79.4	Residential AST	Residential AST	HMO
32b	1st Floor	17.9	Residential AST	Residential AST	Residential AST
32c	Ground	31.9	Holiday Let	Commercial A1	Holiday Let
36	Ground	34.8	Holiday Let	Commercial A1	Holiday Let
38	Ground	23.9 (net internal basis)	Commercial	Commercial A1	Commercial: Hairdressers
38b	Basement	47.4	Commercial: Wig and Beauty Rooms/Staff room	Commercial A1 - Storage	Commercial: Wig and Beauty Rooms/Staff room

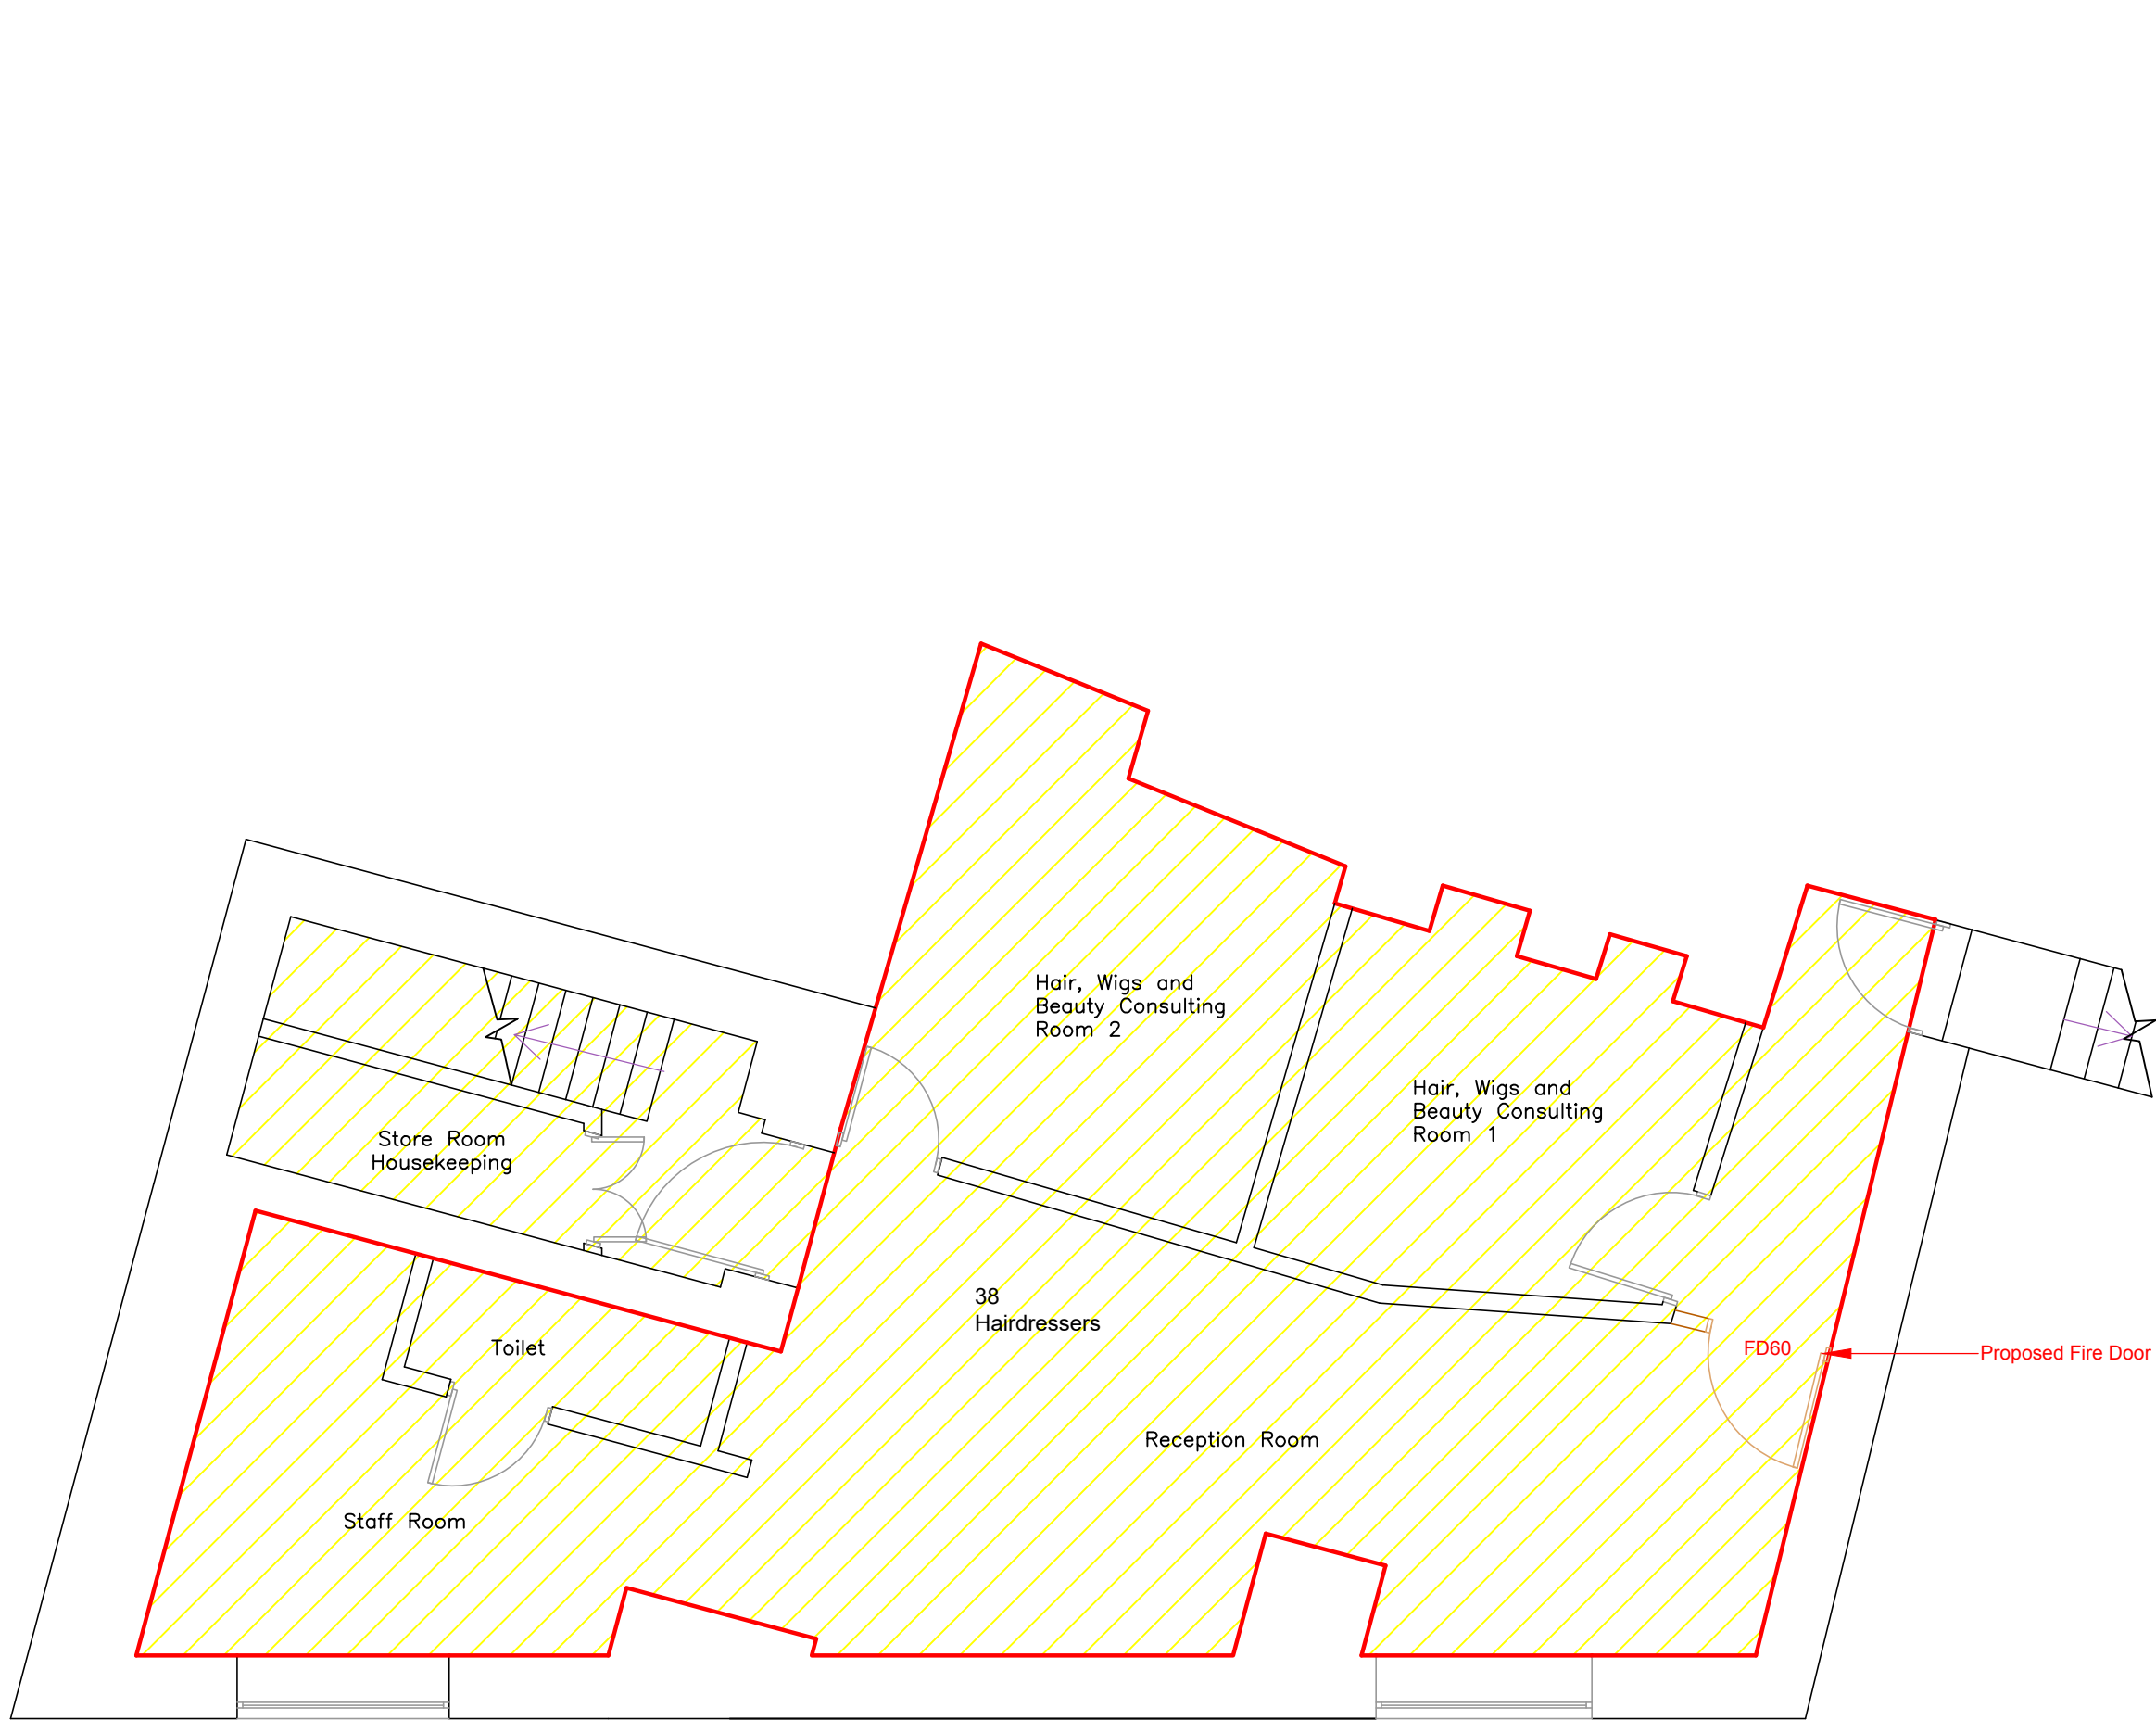


Basement Plan

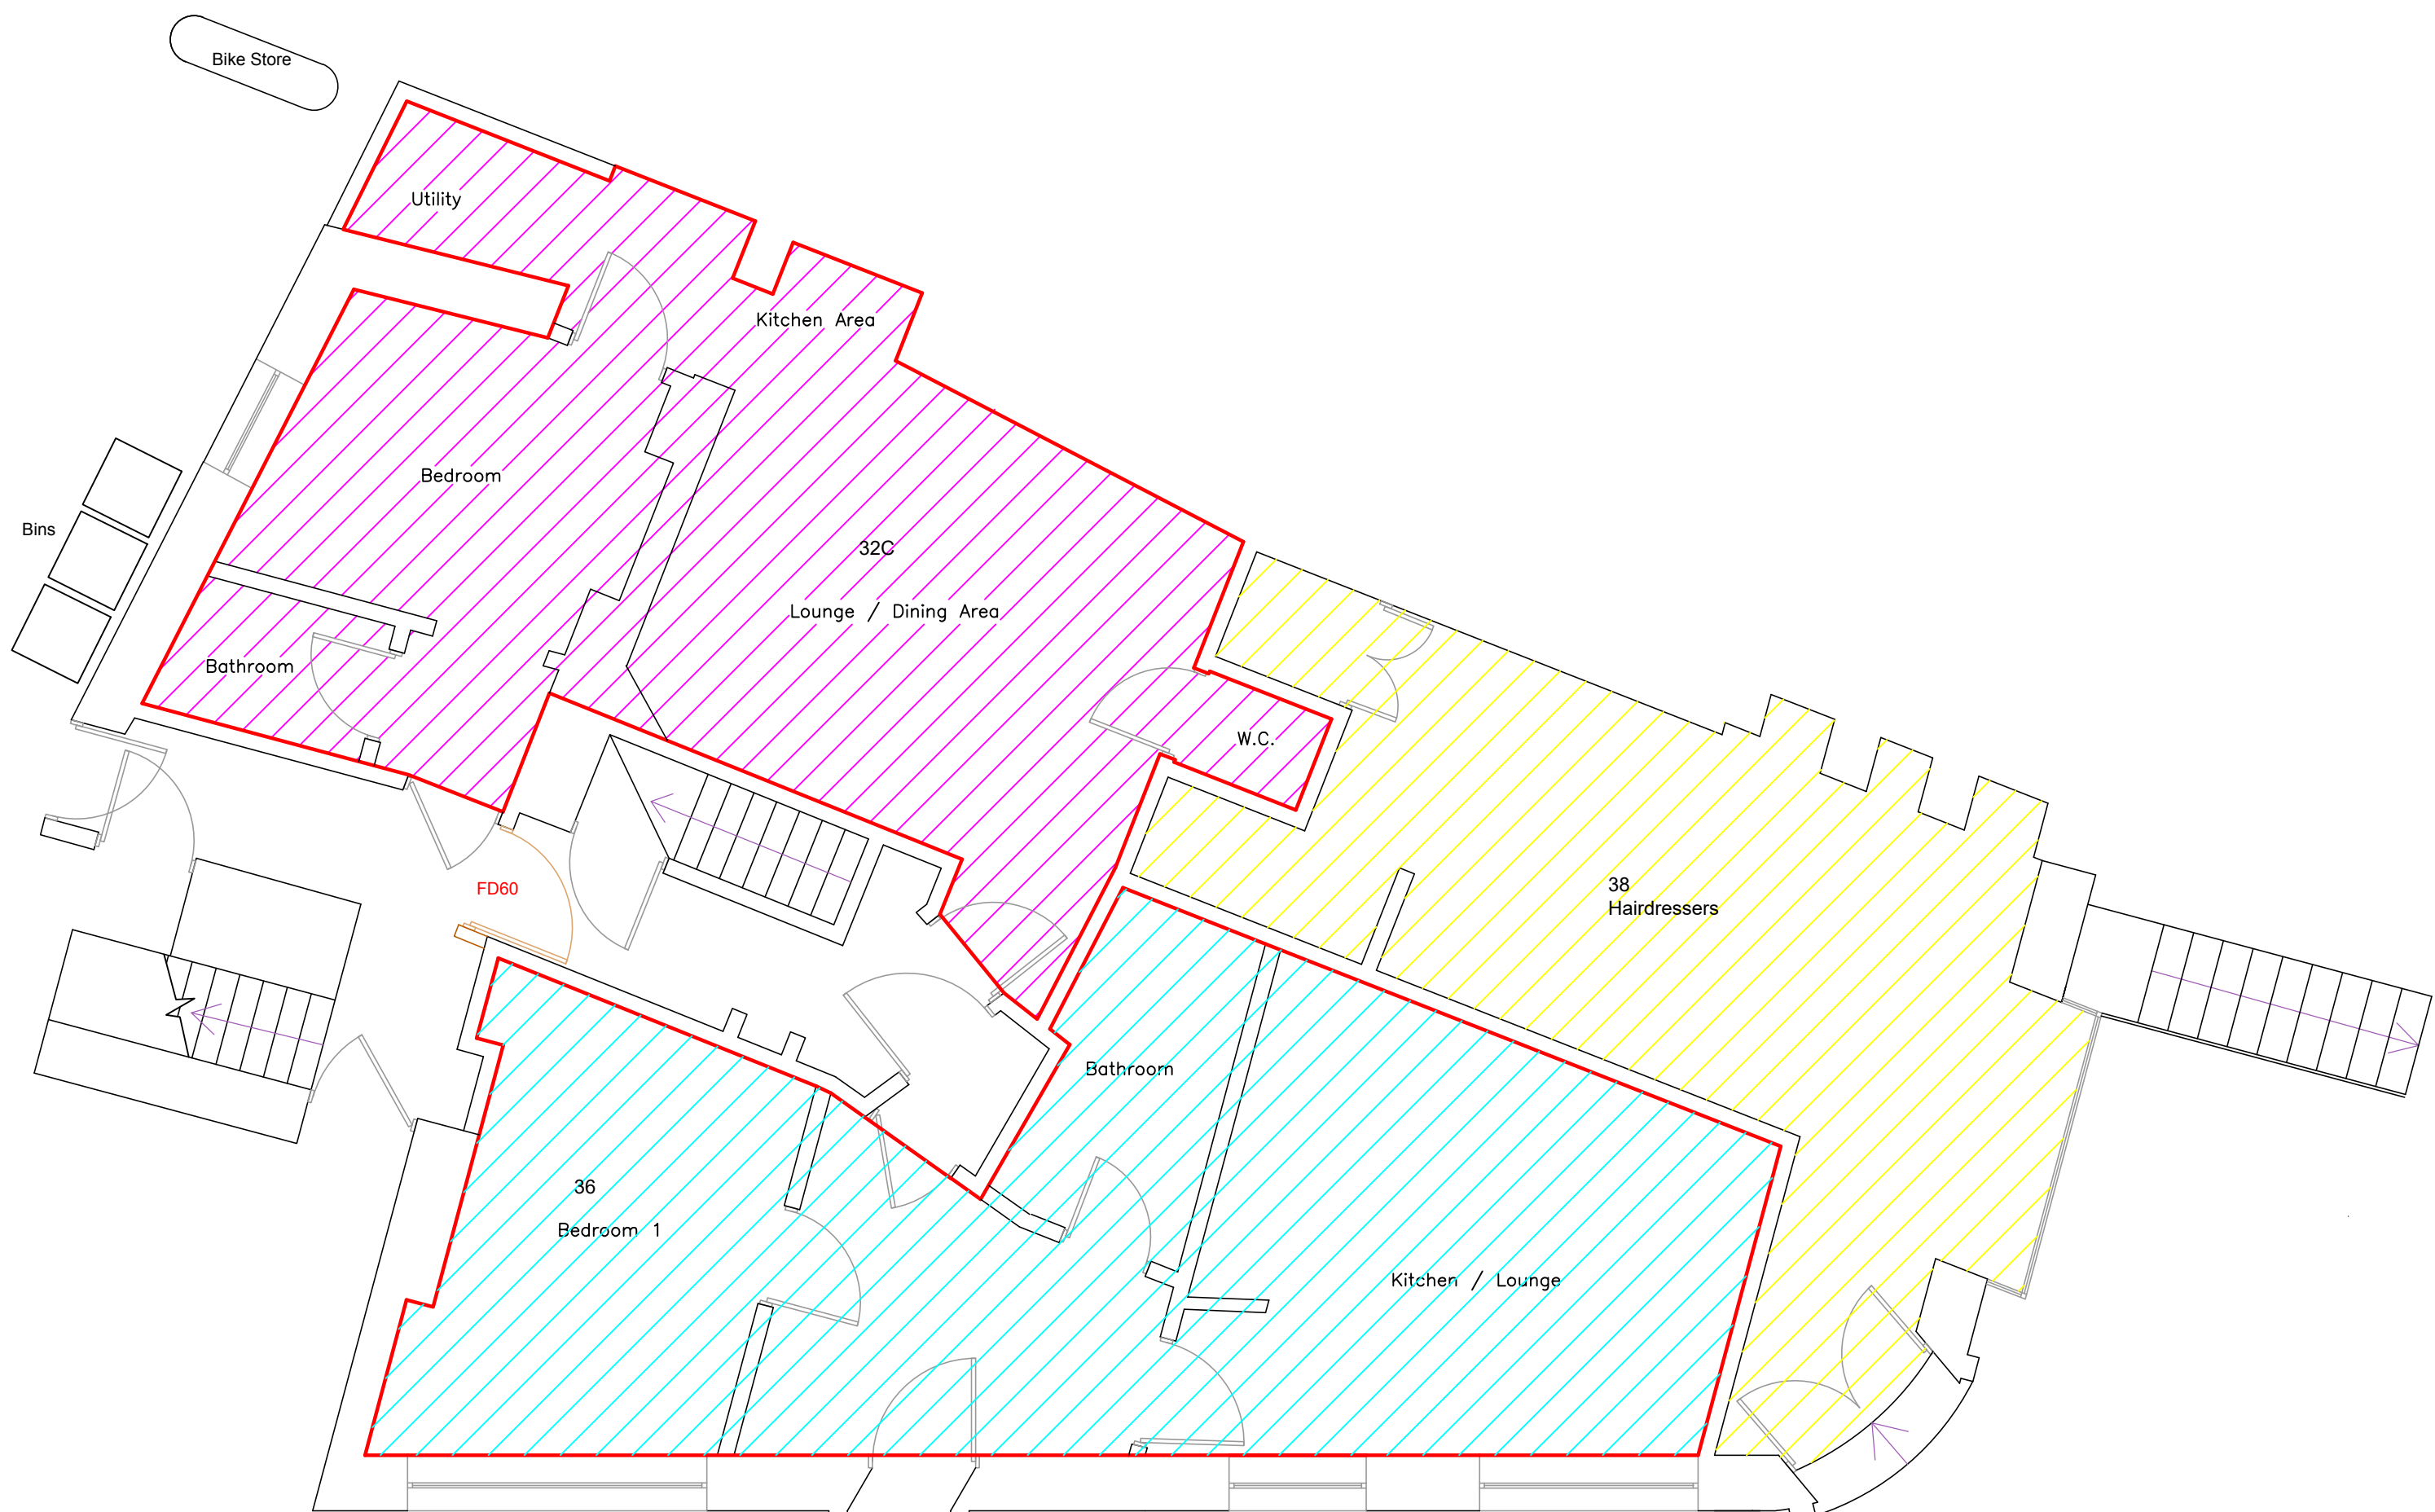

Ground Floor Plan

Floor Plans 1:50

 

This drawing is the property of Fuller Associates and is not to be copied reproduced, retained or disclosed to any unauthorised person either wholly or in part without prior consent. Do not scale from this drawing except for Planning purposes. Use all figured dimensions only. All figured dimensions to be checked on site prior to construction. All discrepancies, errors and omissions to be reported to Fuller Associates prior to construction. Layout and dimensions existing building to be checked on site.

Chartered Surveyors • Architectural Design
FULLER ASSOCIATES

10-11 The Parade, Willowhayne Crescent,
East Preston, West Sussex BN16 1NS

tel: 01903 774754

email: architectural@fuller-associates.co.uk
www.fuller-associates.co.uk

Job Title
36-38 Surrey Street, Littlehampton
Client
Mr P Bedford and Mr P Hill

Drawing Name
Basement, GF and FF Plans - Proposed

Drawing Status
Planning

Drawn by ALP Date Jan 21
Checked by EW Date Jan 21

Drawing Scale
1:50 at A1

Drawing No 203091/ 03
Status Revision