



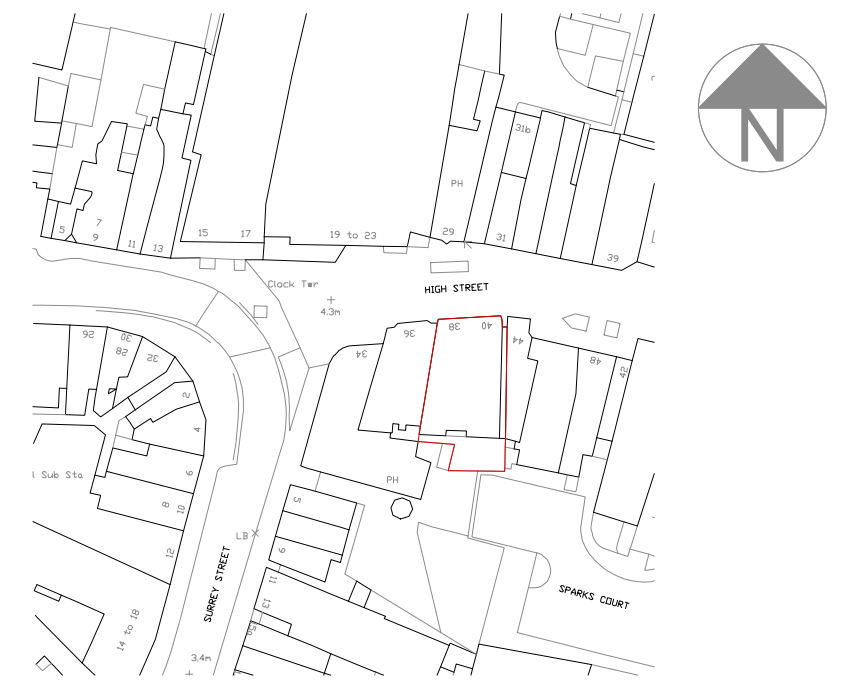


Location plan 1:1250


1:1250 0 10 20 30 40 50 60 70 80 90 100

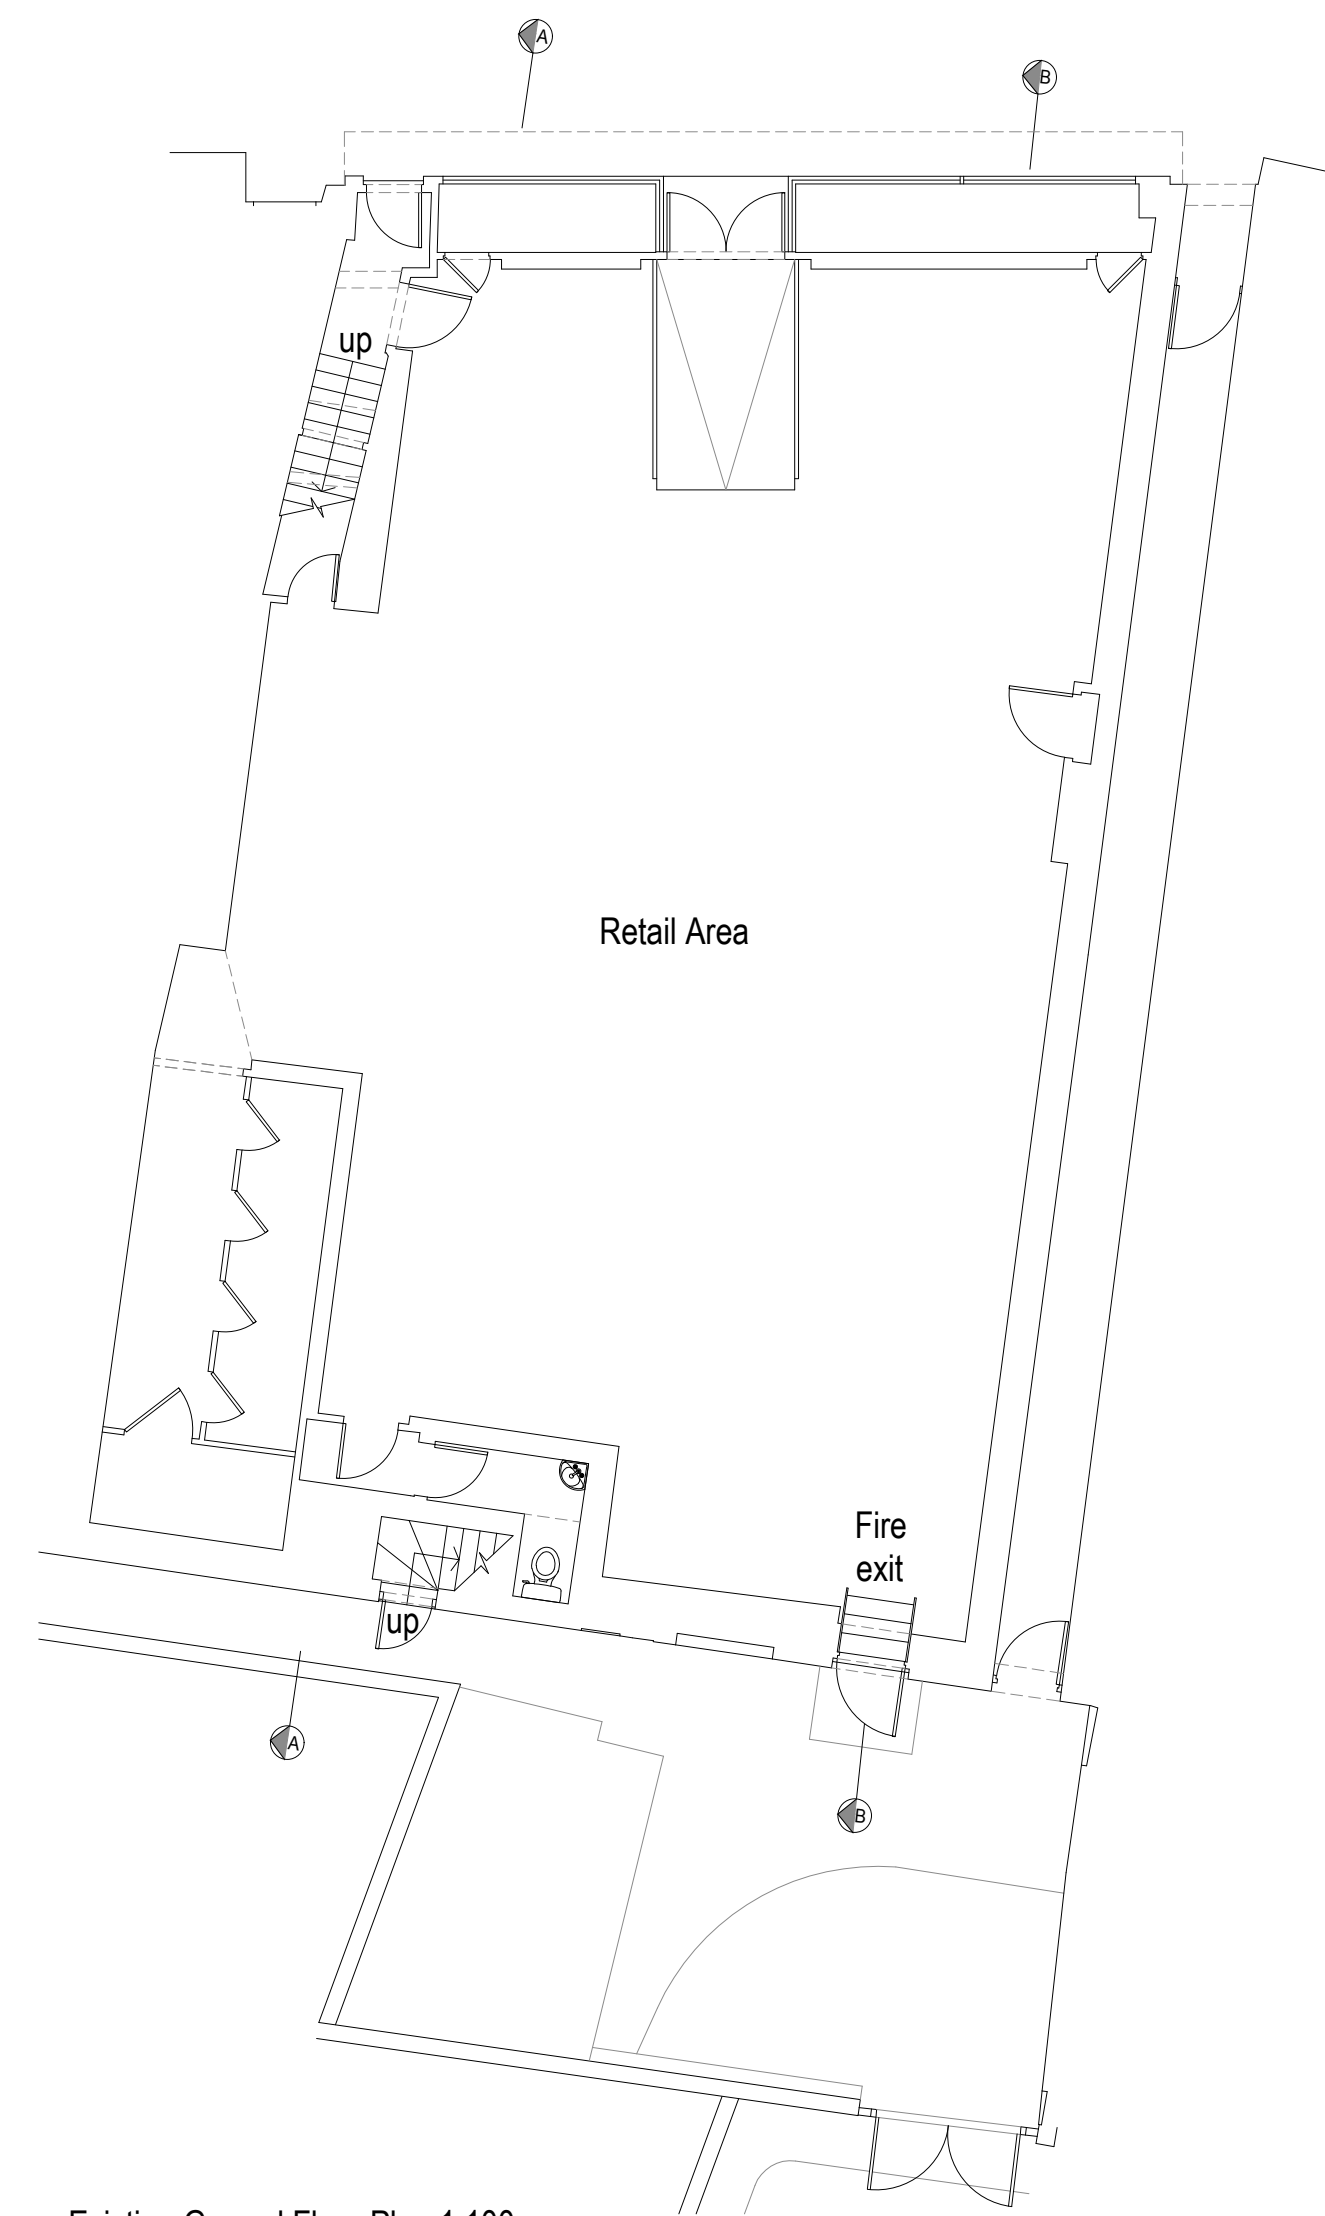

Existing Ground Floor Plan 1:100

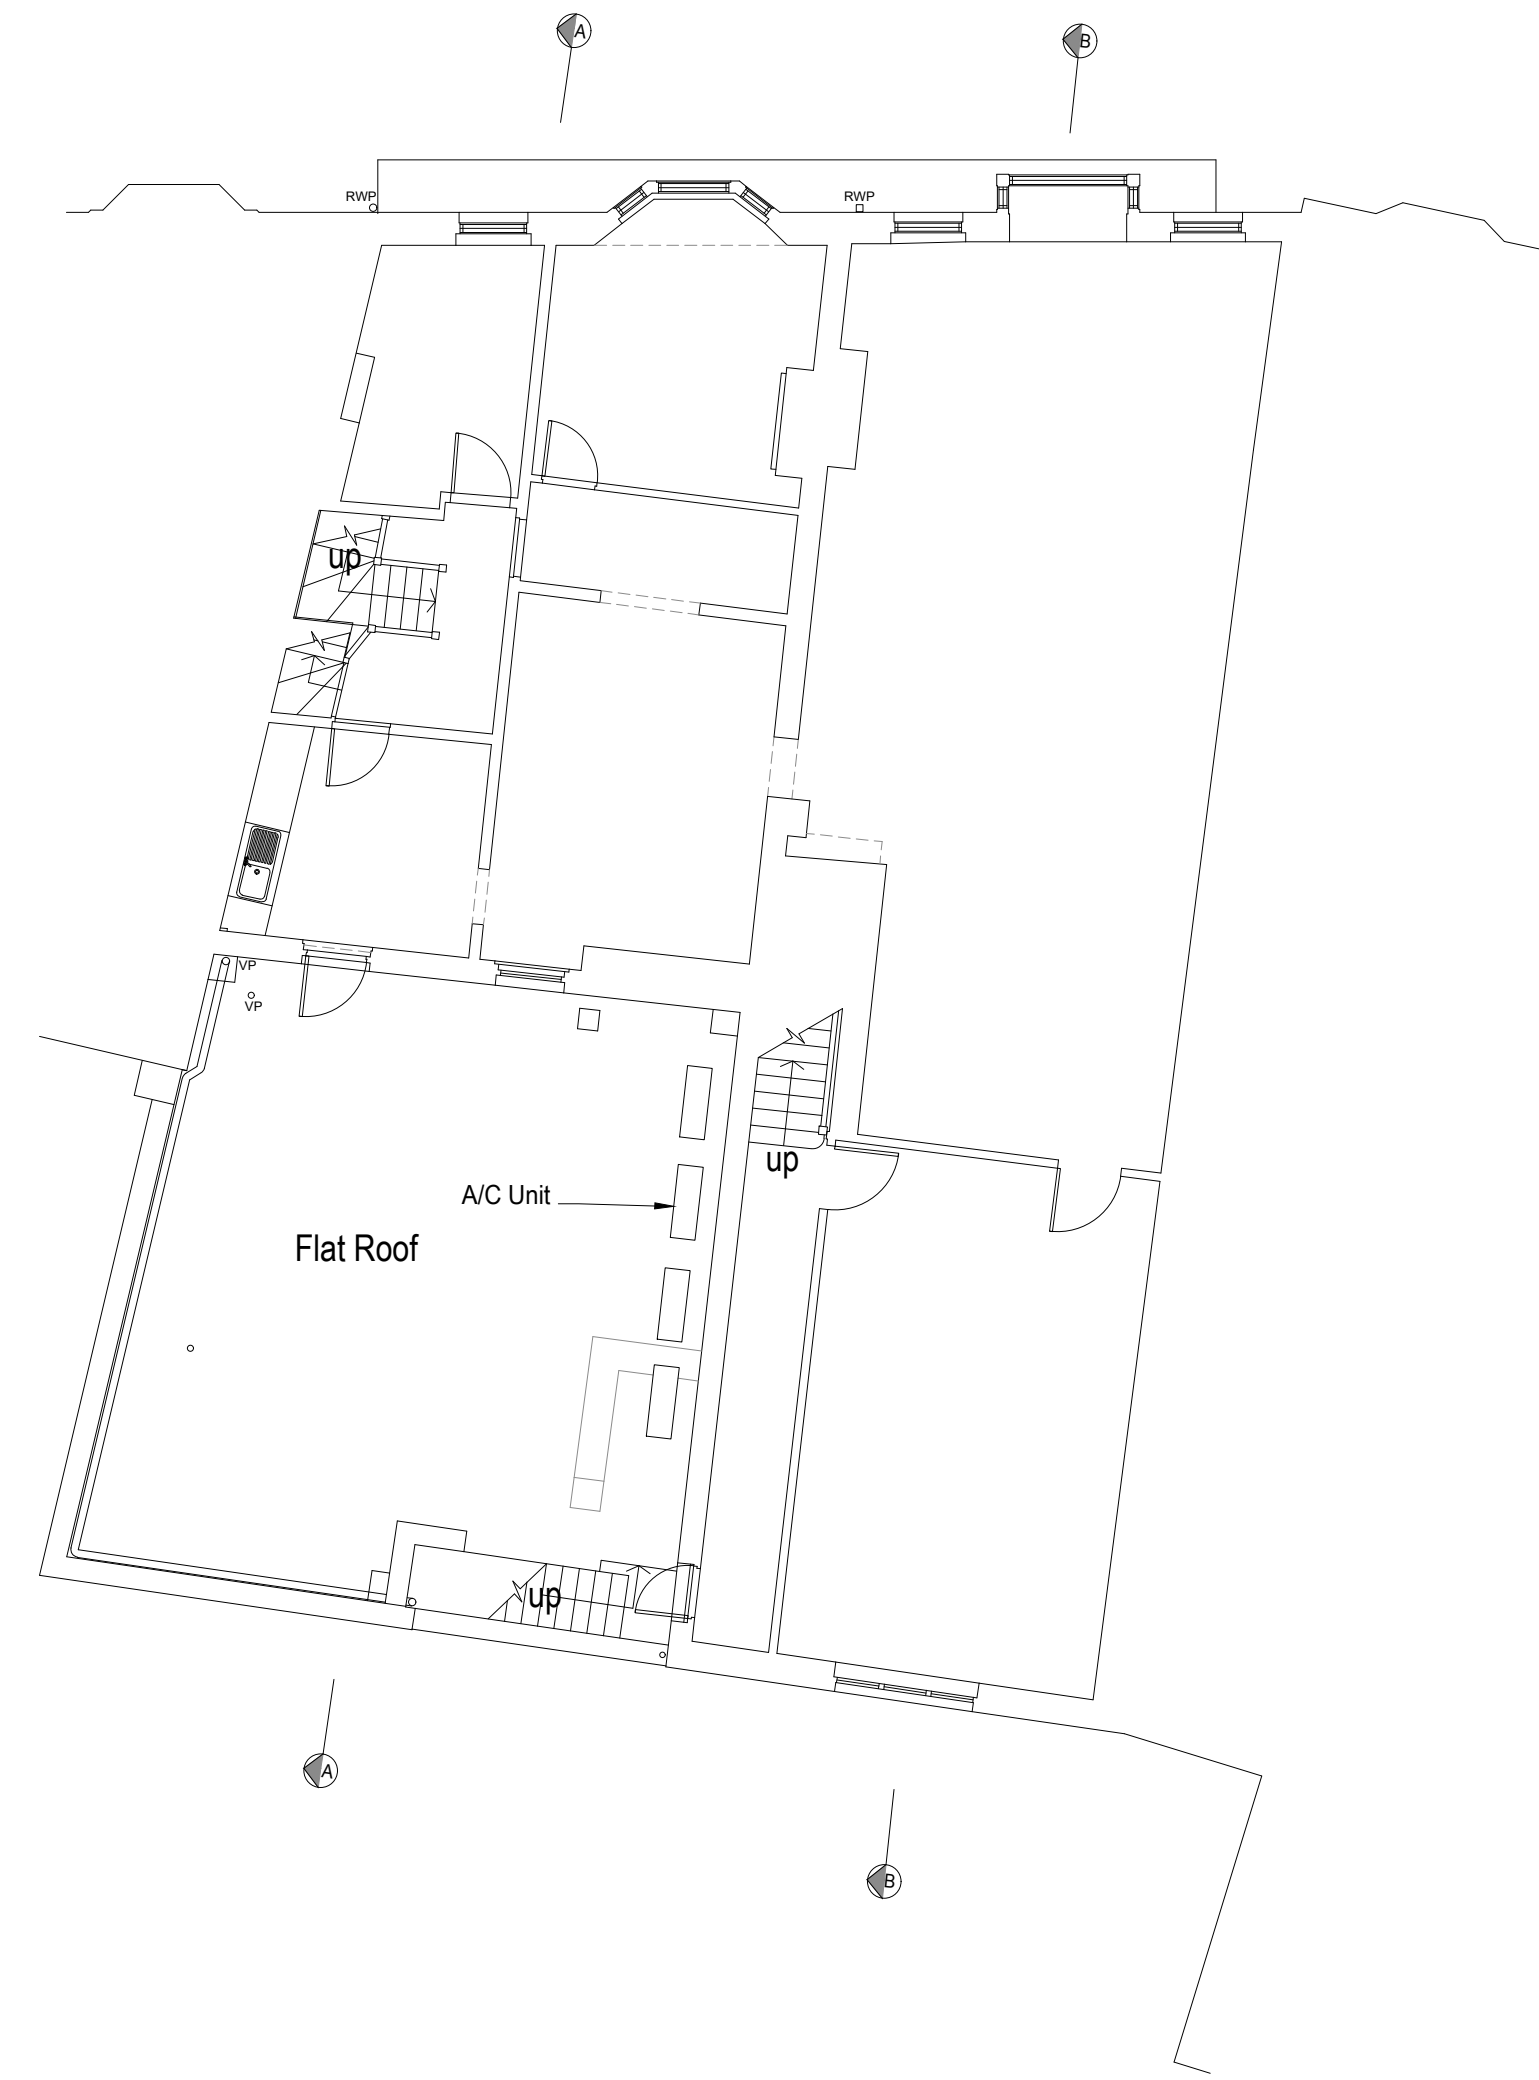

Existing Second Floor Plan 1:100

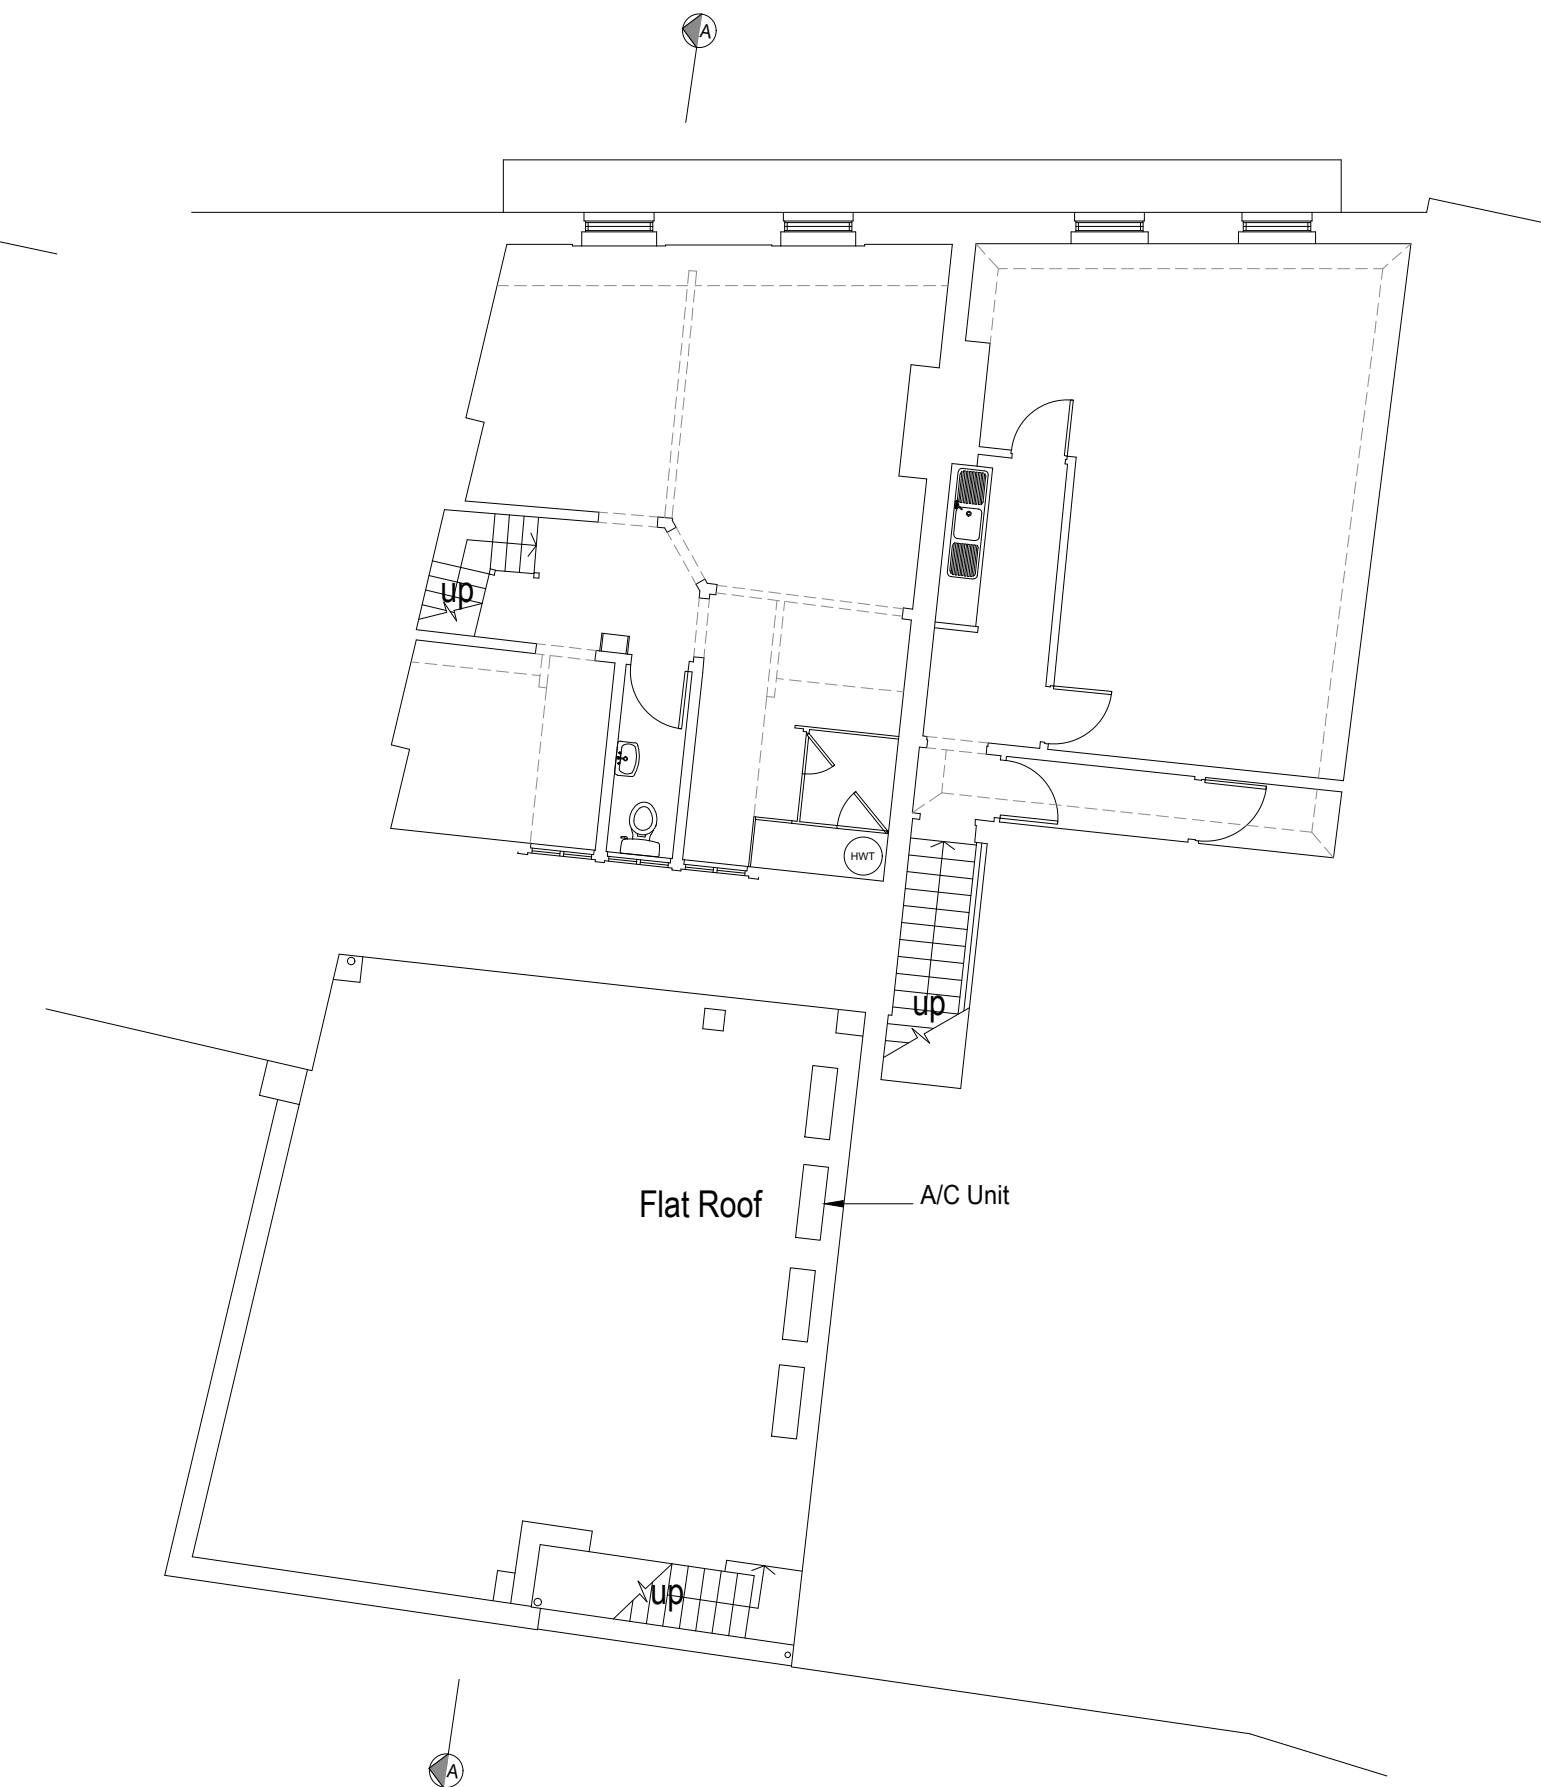

Existing Second Floor Plan 1:100

1:100 0 1 2 3 4 5 6 7 8 9 10m

amendments	
client	SPP
project	38 High Street Littlehampton BN17 5ED
project ref.	2626
drawing title	Existing Plans
drawn by	J Boys
date	March 22
scale	1:100@ A1
www.bpmnet.co.uk info@bpmnet.co.uk	
Do not scale off drawing, check all dimensions on site before all work is commenced	