


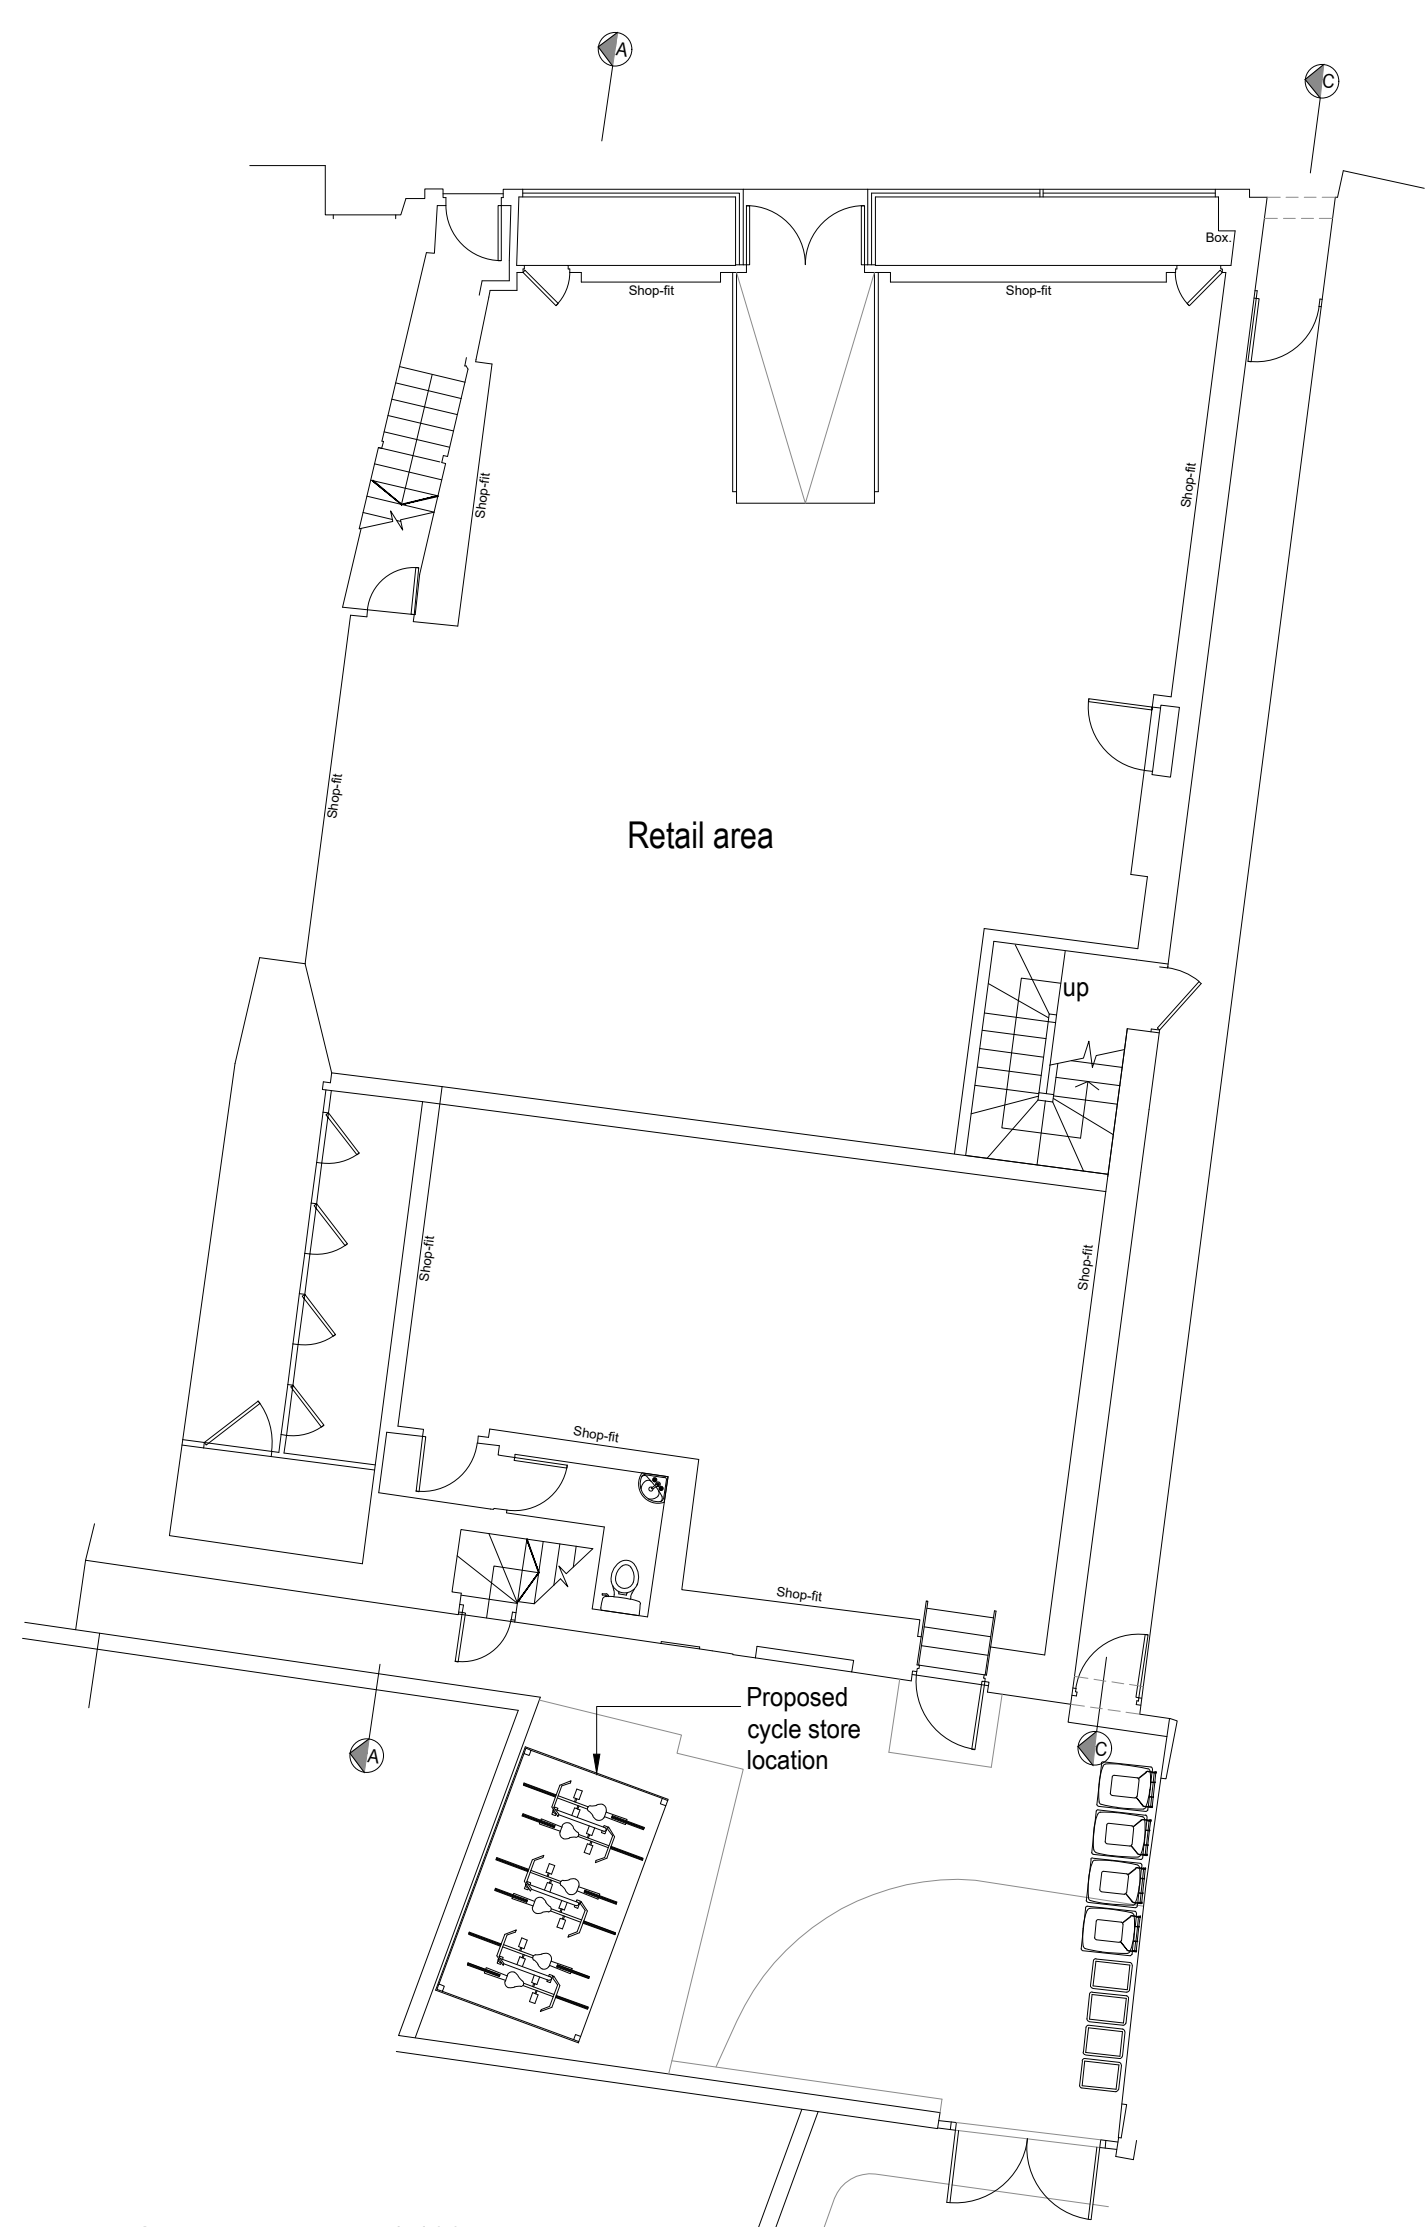



Proposed Ground Floor Plan 1:100



Proposed First Floor Plan 1:100




Proposed Second Floor Plan 1:100

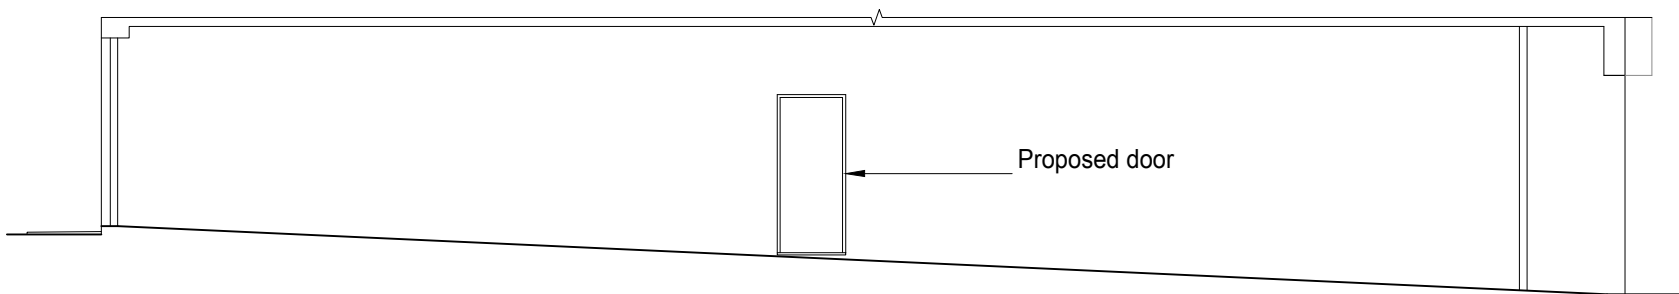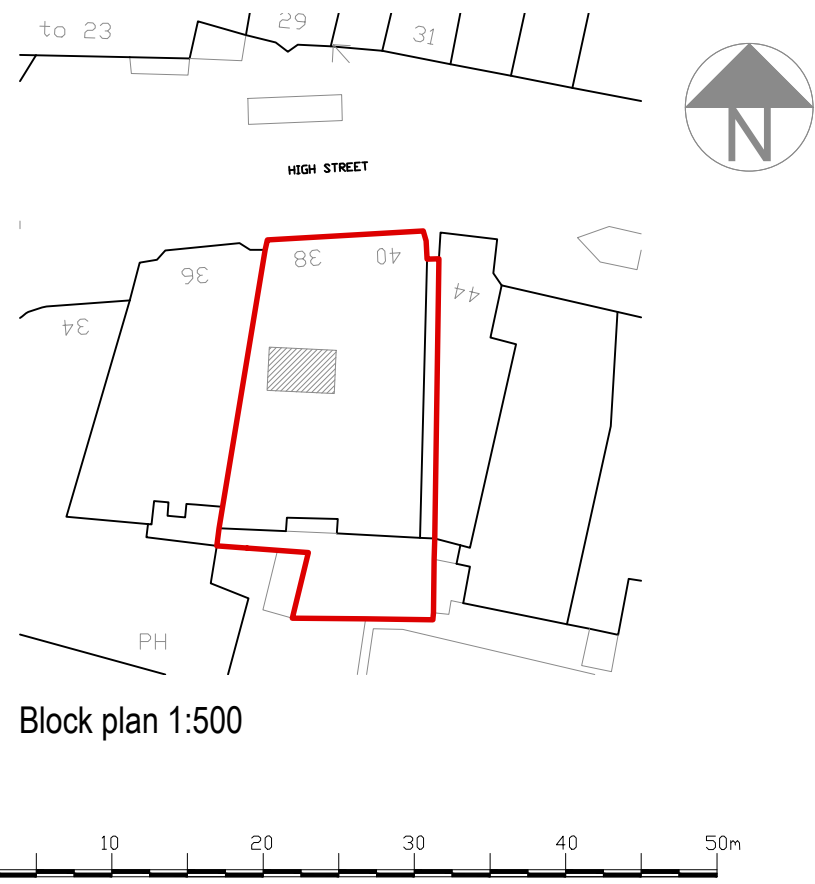


Proposed Sectional Elevation C-C 1:100




Proposed South Elevation 1:100

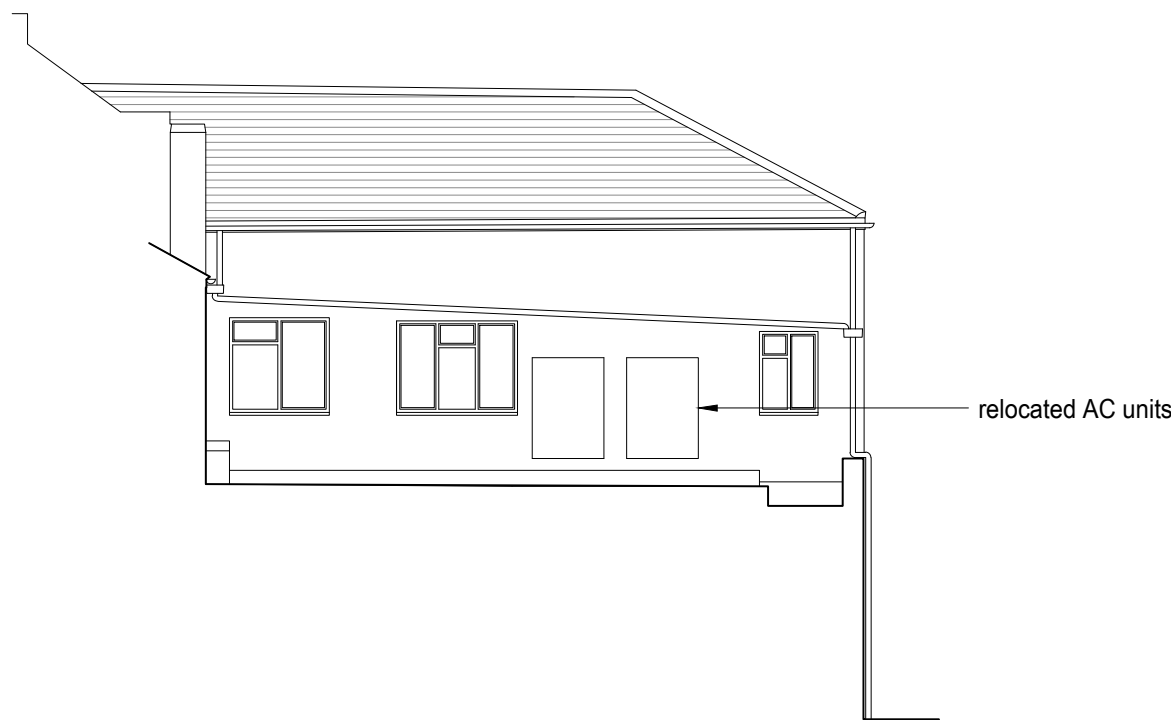

Proposed West Elevation 1:100

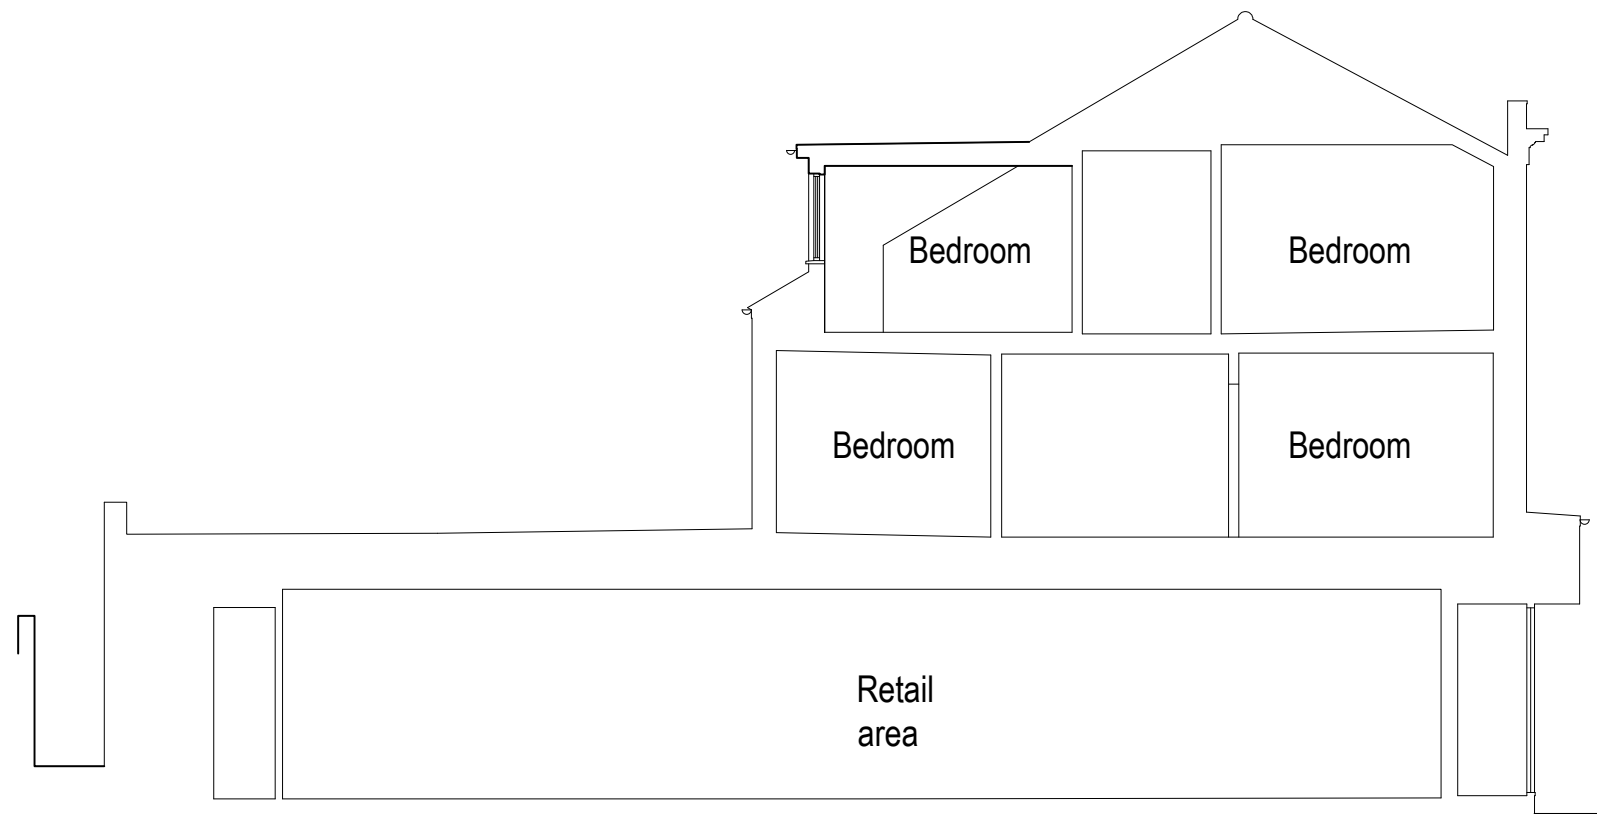

Proposed Section A-A 1:100

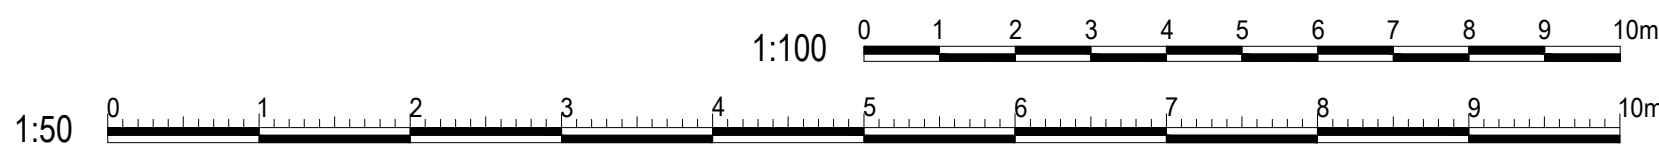

amendments	
client	SPP
project	38 High Street Littlehampton BN17 5ED
project ref.	2626
drawing No.	03
drawing title	Proposed Plans, Section and Elevations
drawn by	J Boys
date	March 22
scale	1:100@ A1
www.bpmnet.co.uk	info@bpmnet.co.uk
Do not scale off drawing. check All goods materials workmanship to all dimensions on site before all conform with current building regs work is commenced BSS and COP's	