





Existing North Elevation 1:100




Existing South Elevation 1:100

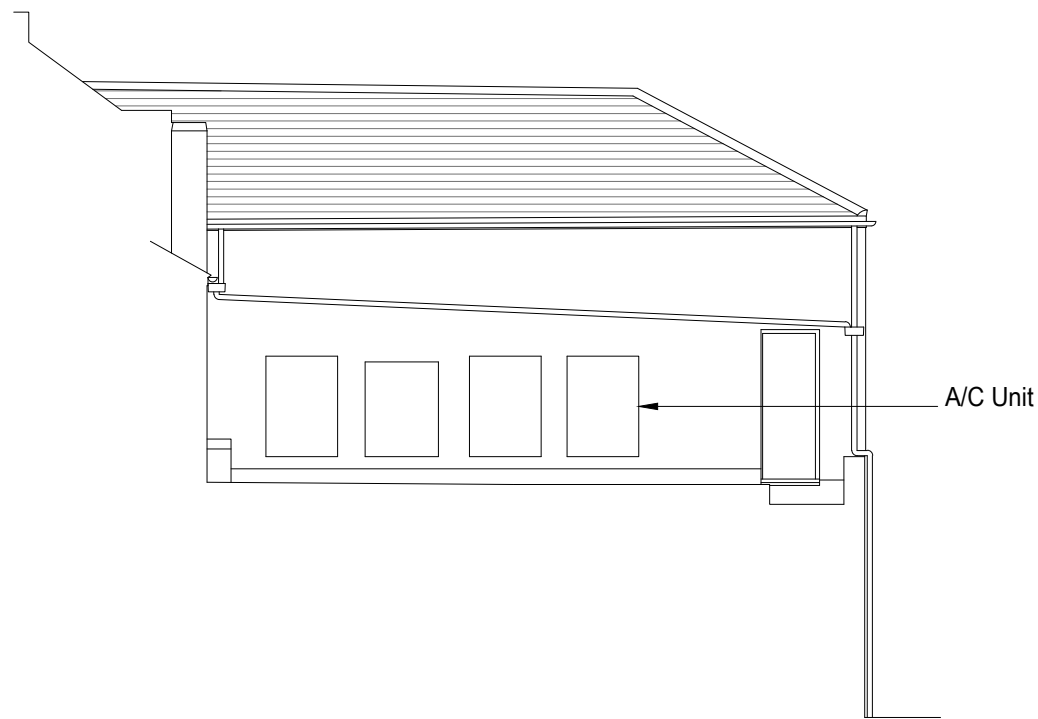


Existing West Elevation 1:100

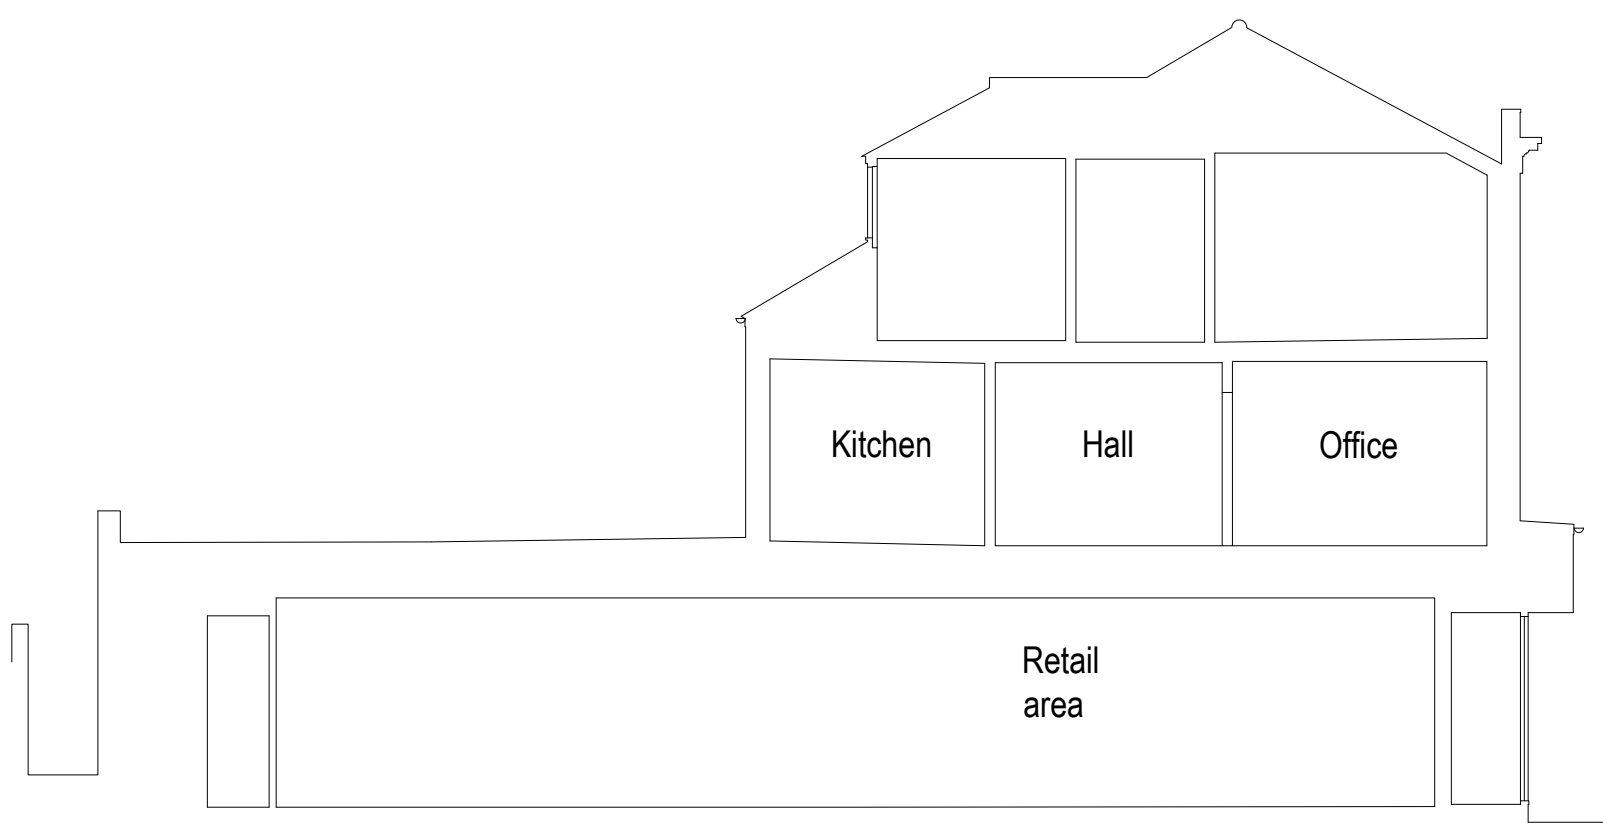

Existing Section A-A 1:100

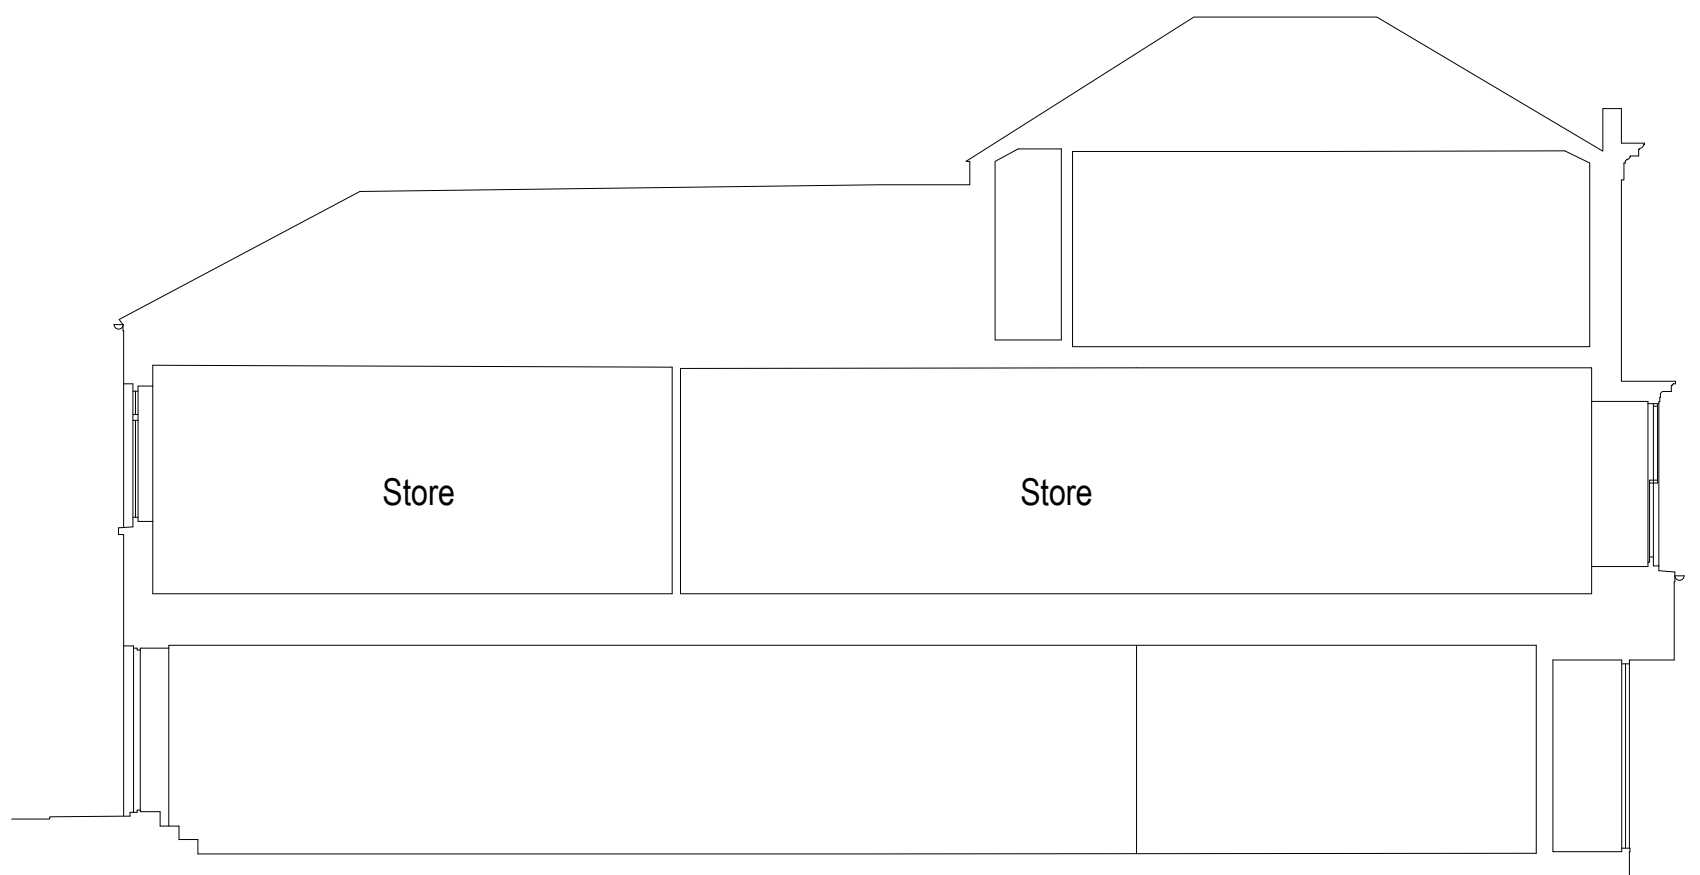

Existing Section B-B 1:100

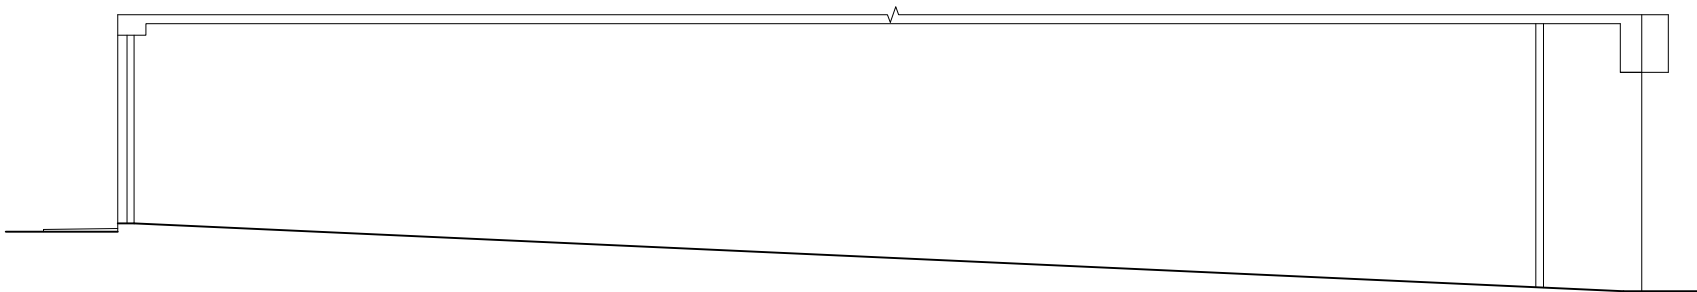

Existing Sectional Elevation C-C 1:100

amendments
23.05.22 Rev A - South Elevation updated (AC Units)

bpm

Architectural
Services Ltd.

client	SPP		
project	38 High Street Littlehampton BN17 5ED		
project ref.	2626	Drawing No.	02A
drawing title	Existing Sections and Elevations		
drawn by	J Boys		
date	March 22	scale	1:100@ A1
www.bpmnet.co.uk info@bpmnet.co.uk			
(Do not scale off drawing, check all dimensions on site before all work is commenced)			

