

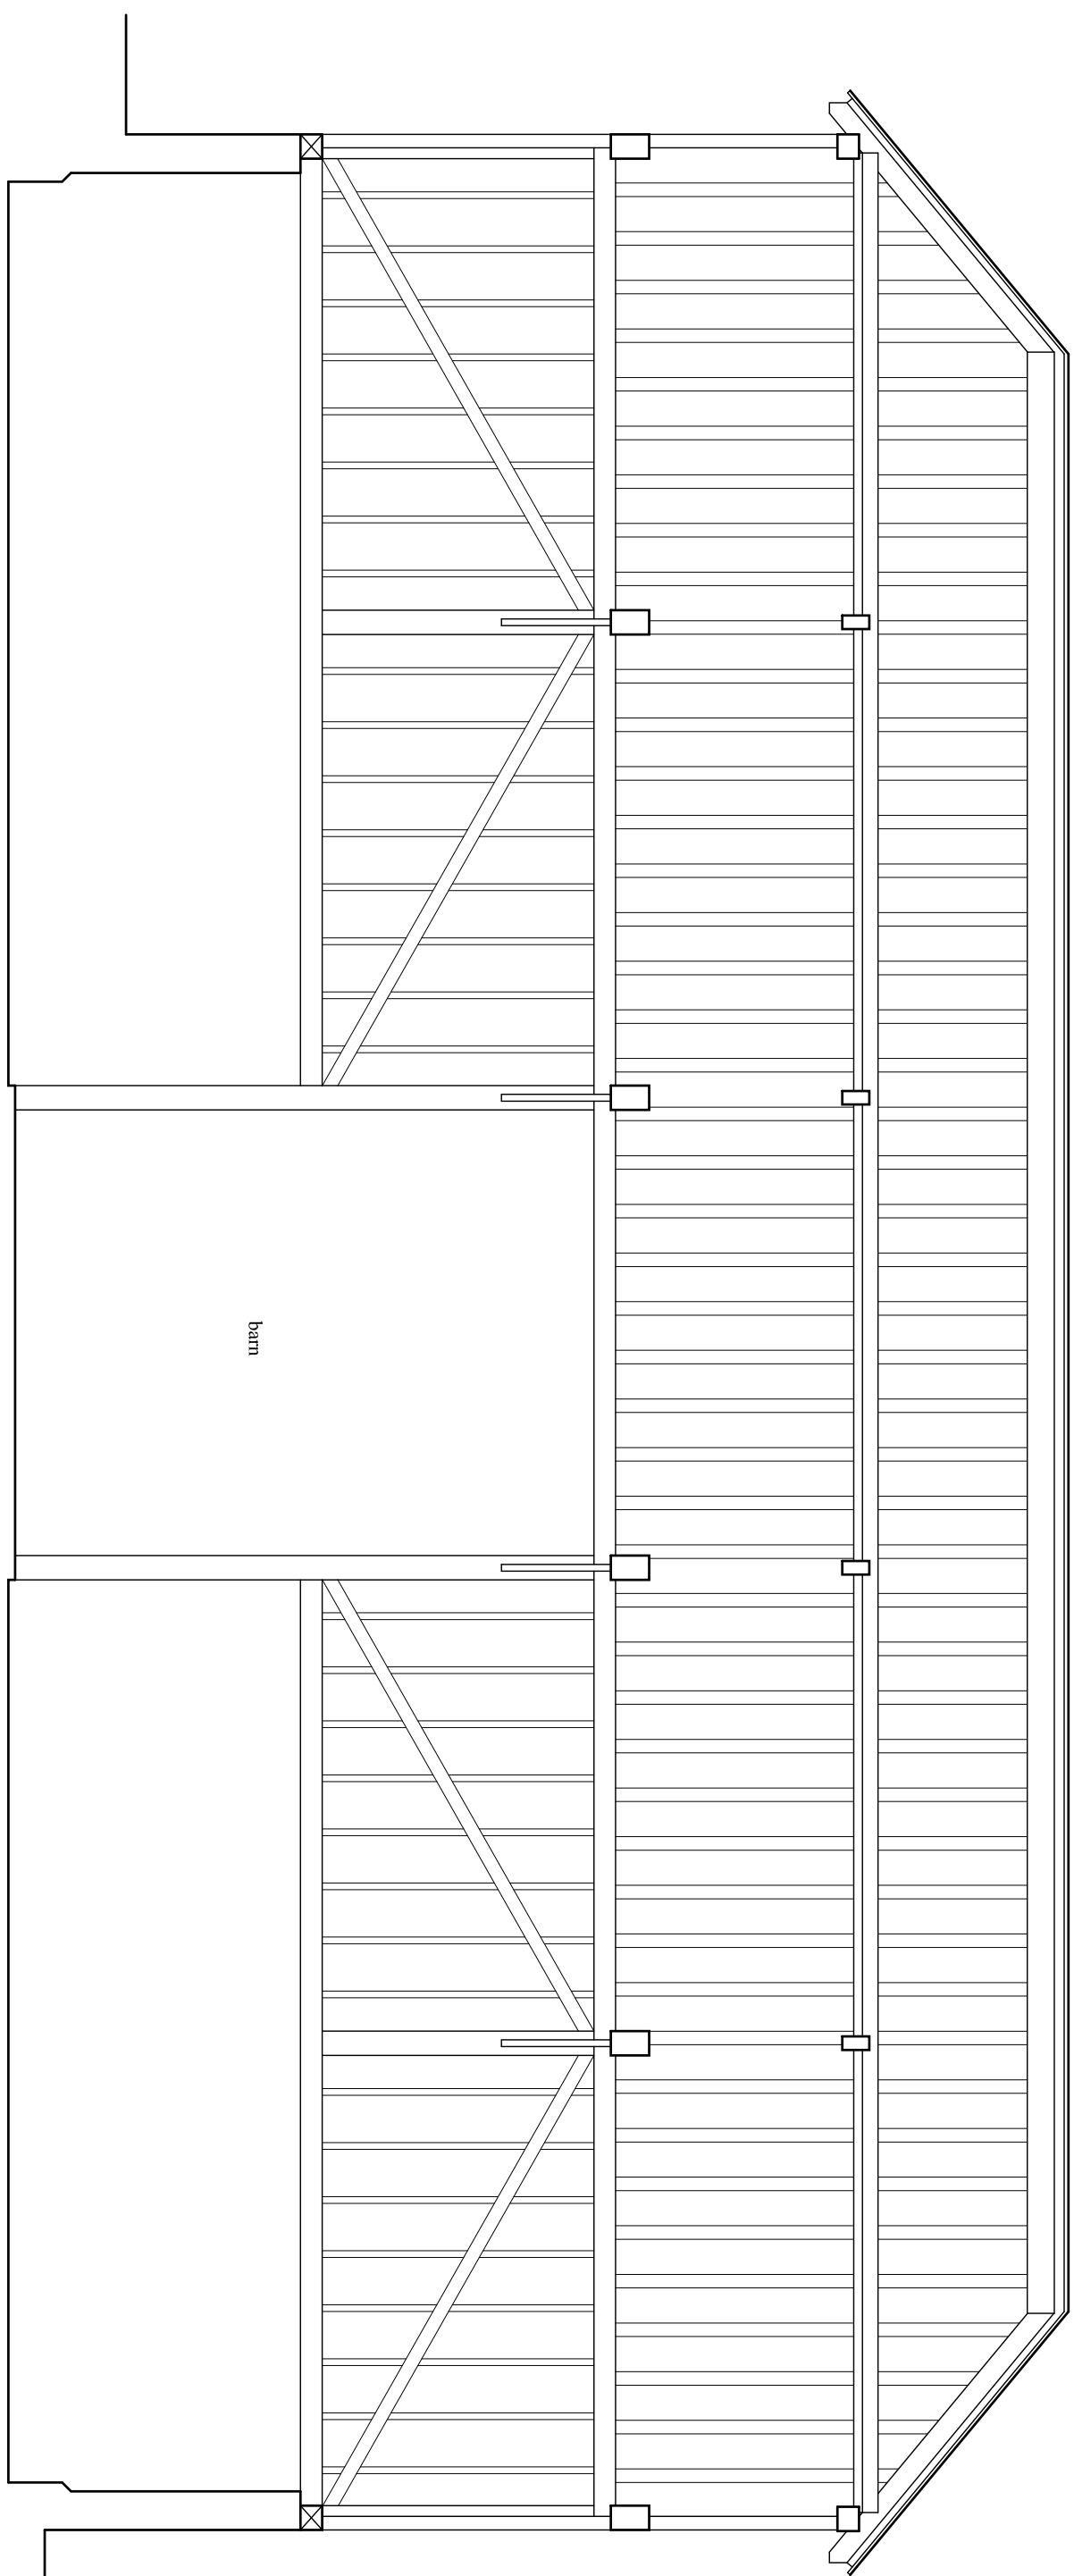



Note:
Do not Scale from this Drawing (except for planning approval).
All dimensions are in millimetres and to be checked on site.
All Dimensions relating to subcontractors or suppliers work must be checked
and agreed between the main contractor and the sub-contractors and suppliers.

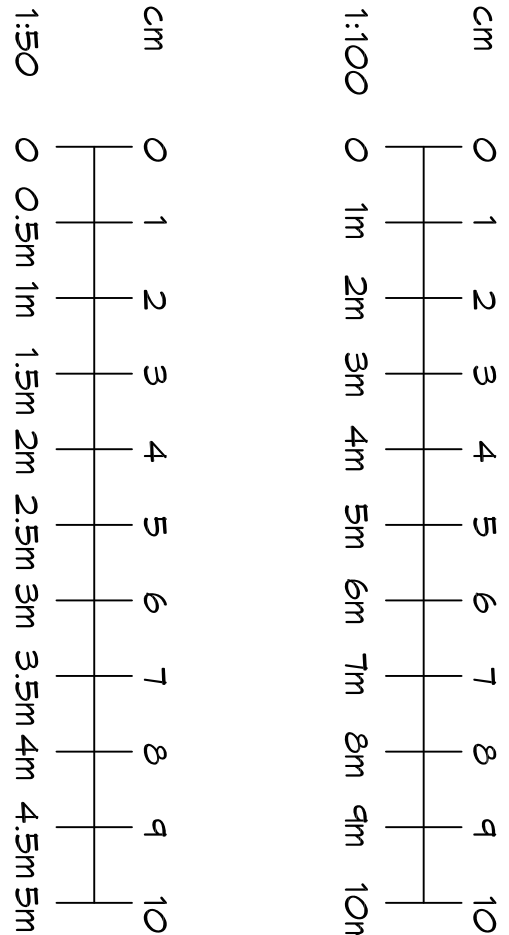


longitudinal section through barn structure 1:50

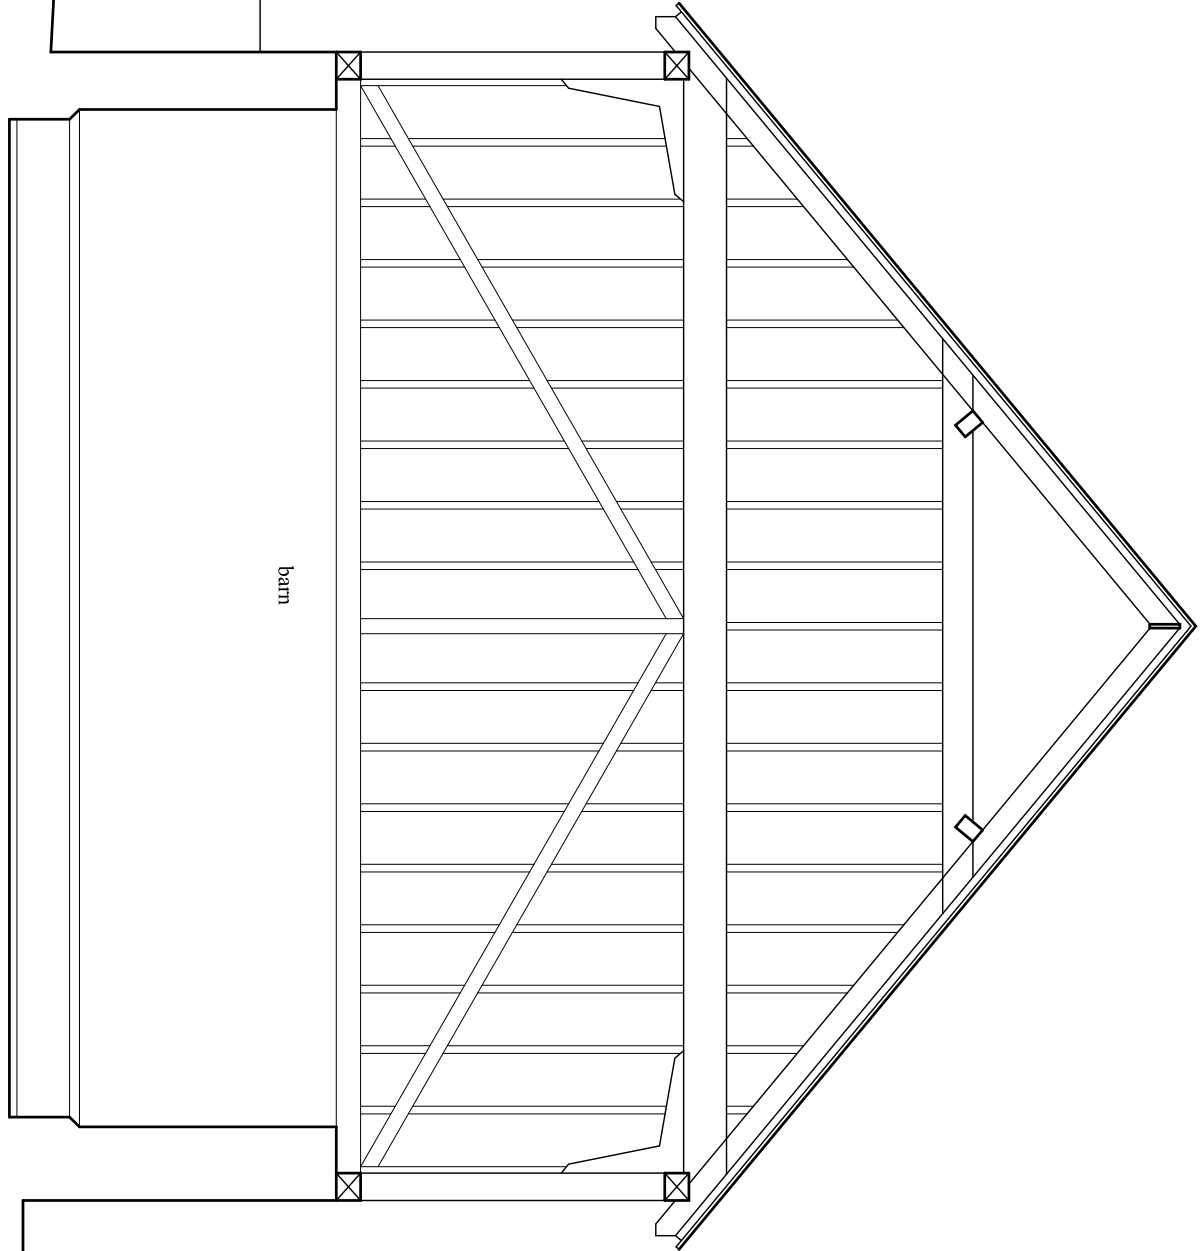


cross section through barn structure 1:50

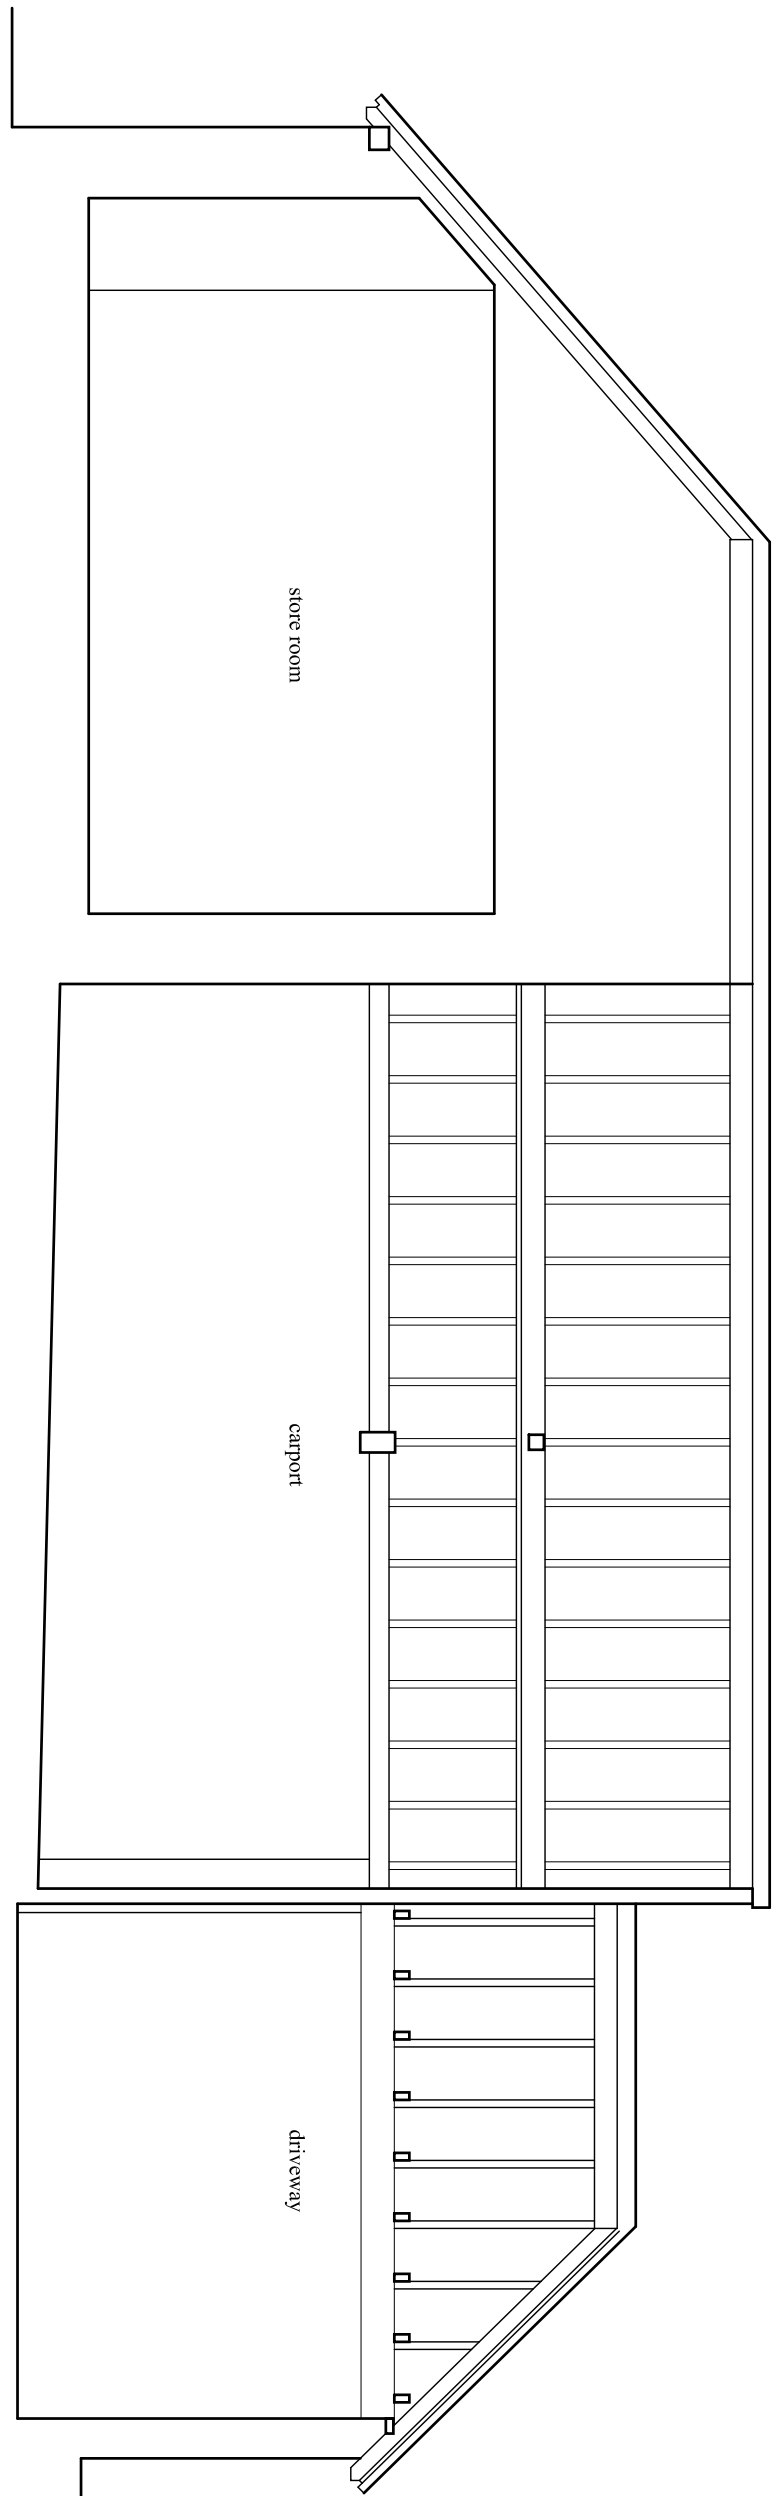


longitudinal section through carport 1:50

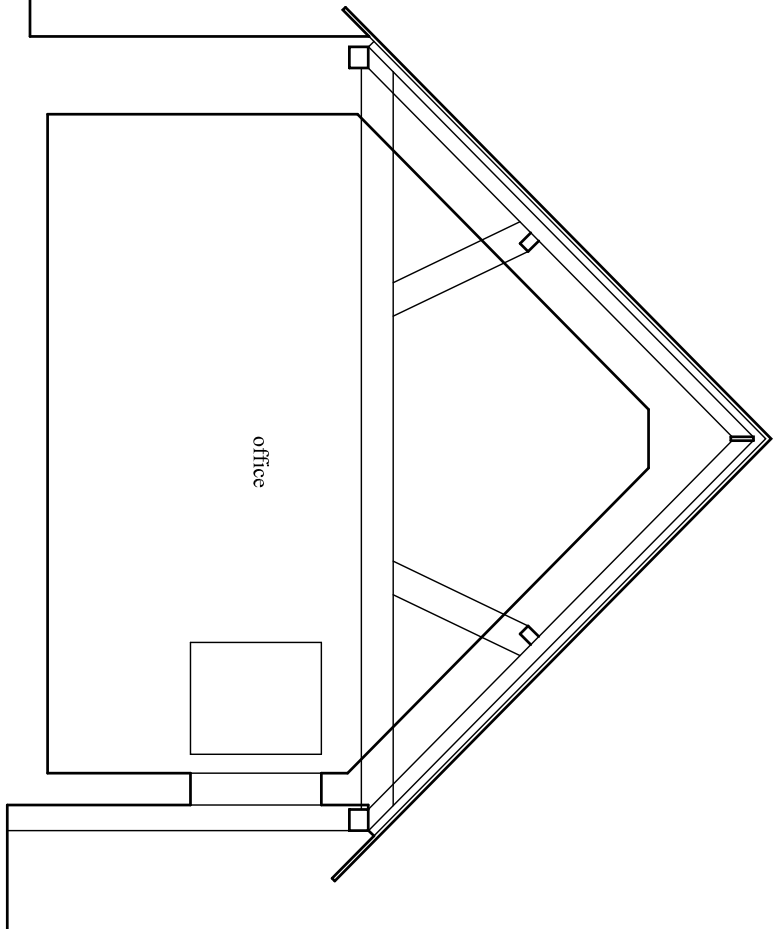


cross section through office 1:50

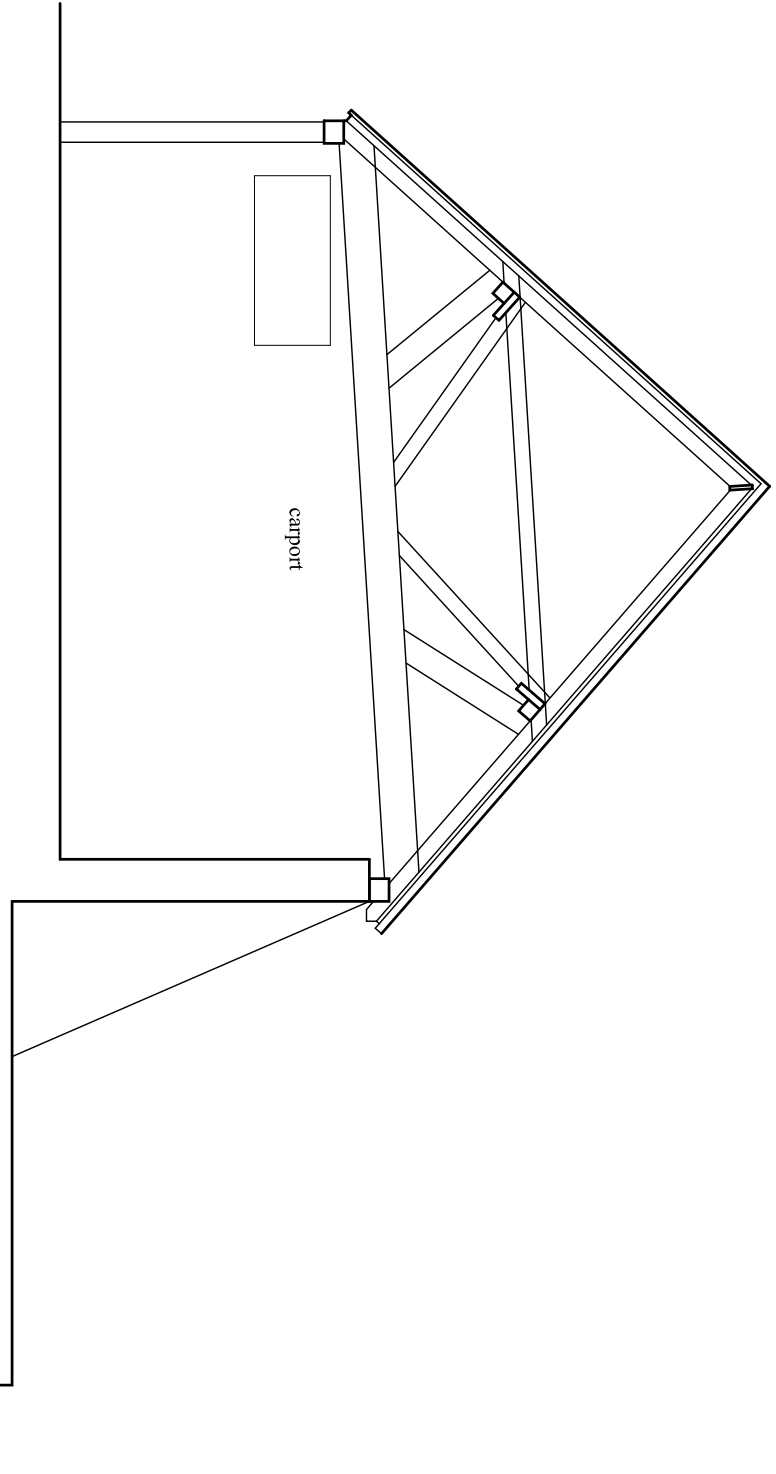


cross section through carport 1:50

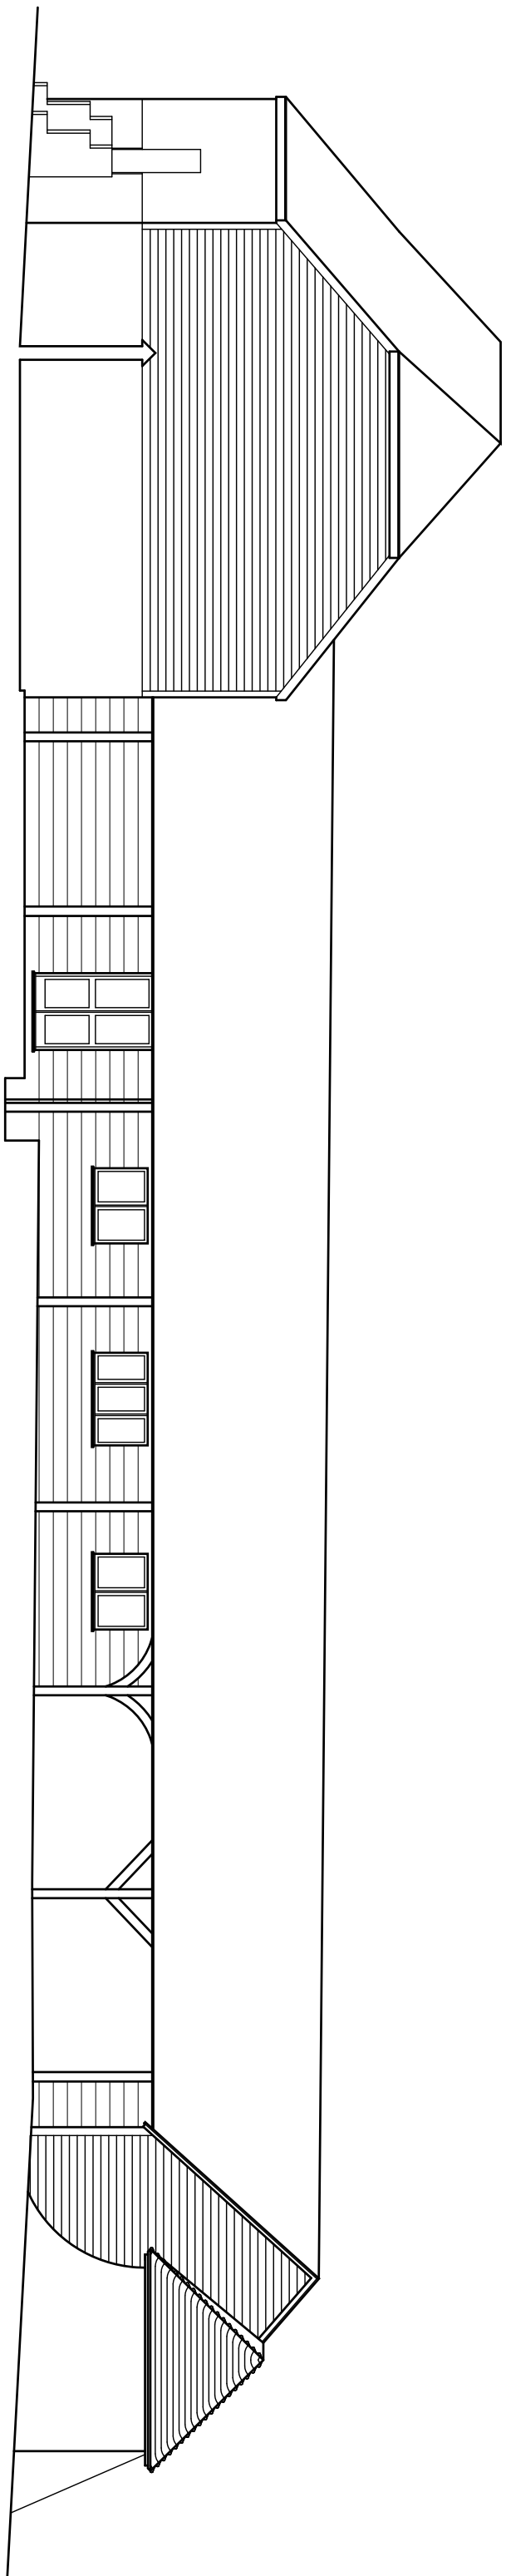


north east elevation 1:100

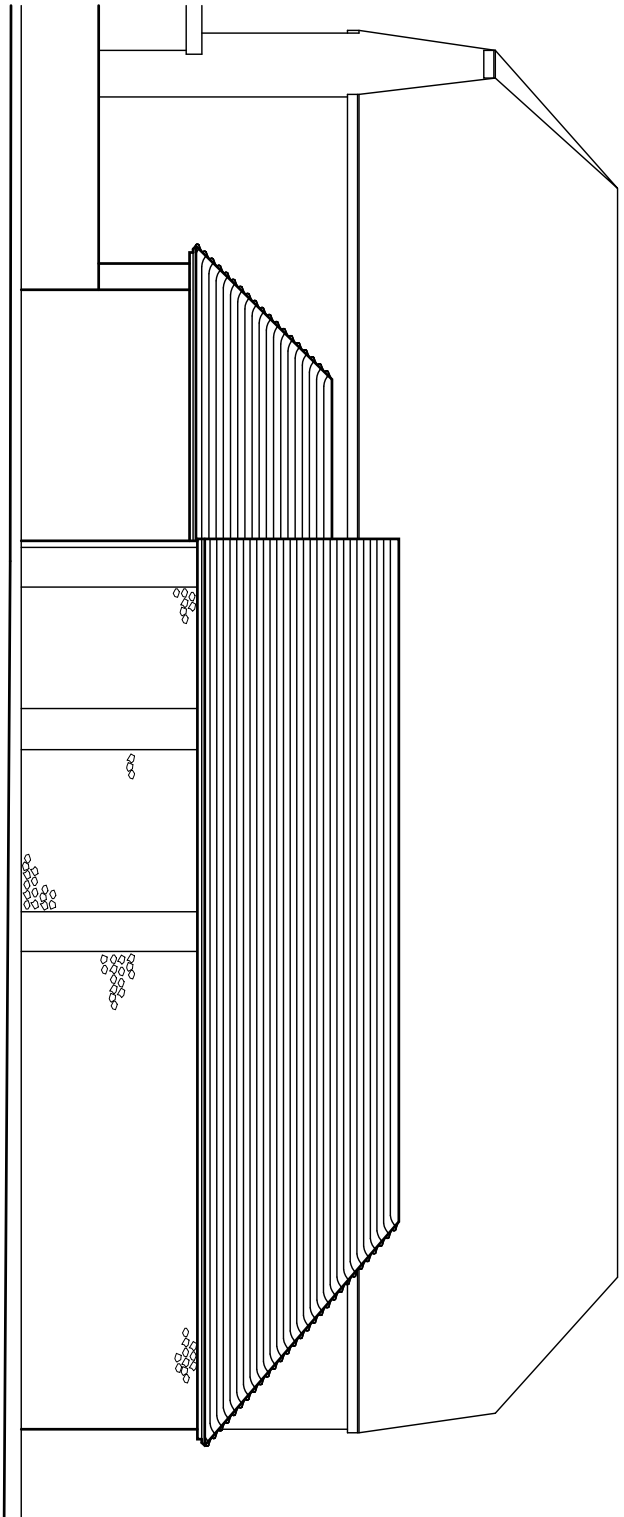

north west elevation 1:100

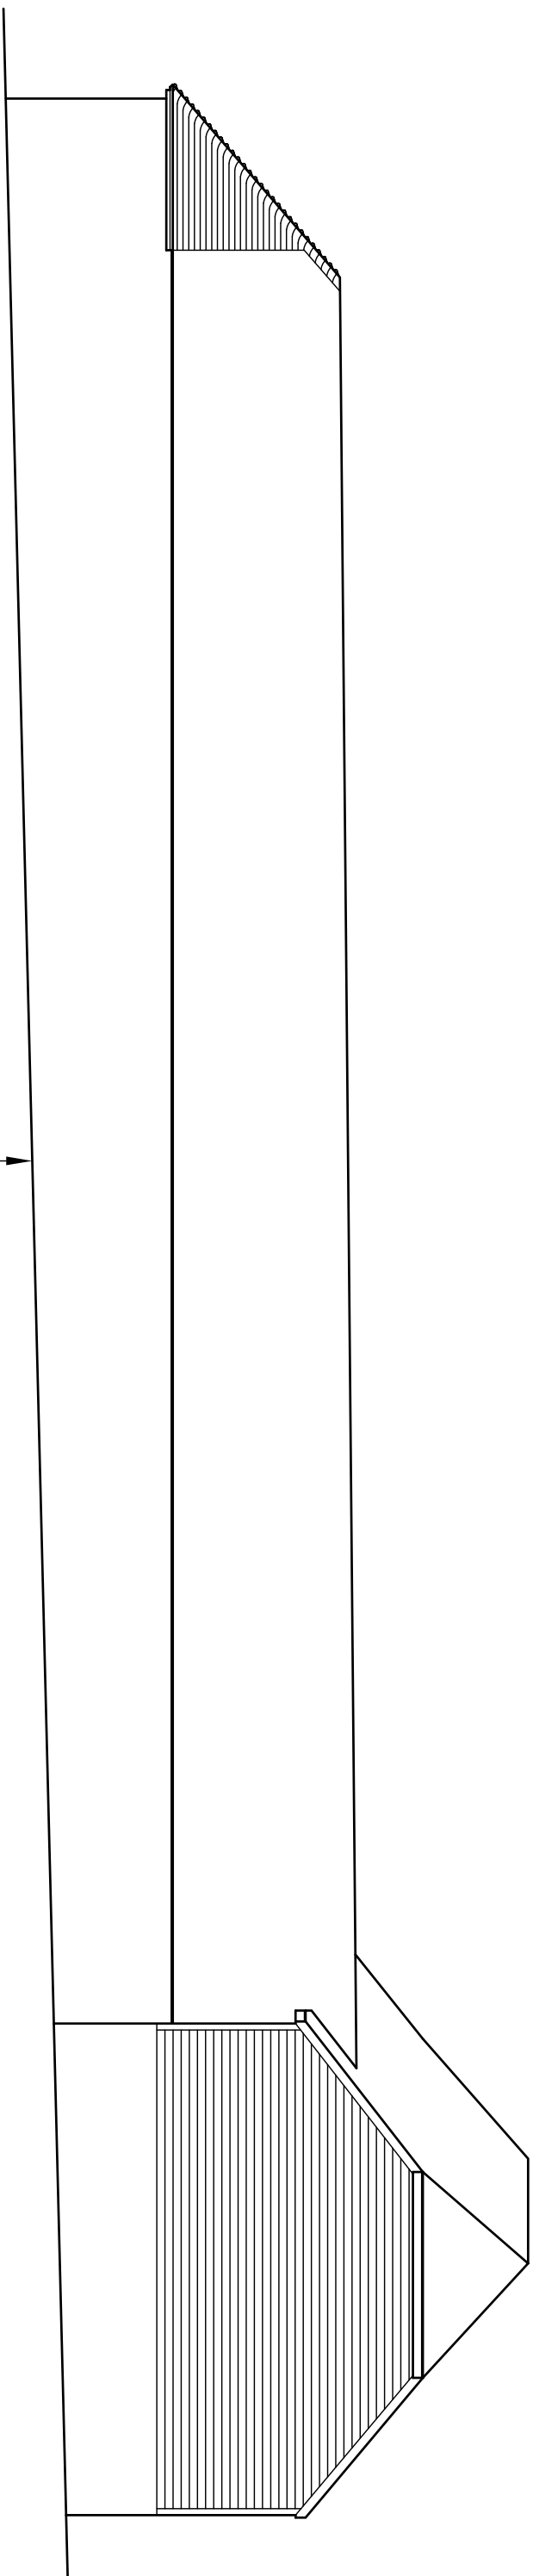

south west elevation 1:100

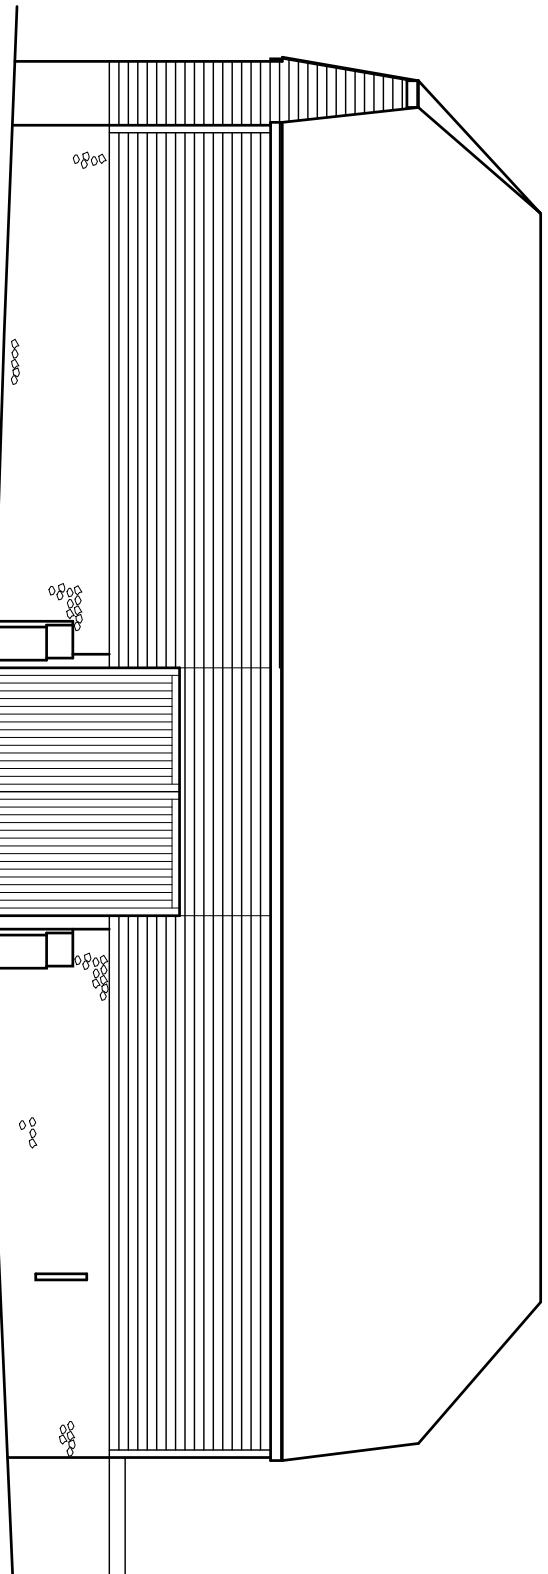

south east elevation 1:100



**WATKINS WOOD
SURVEYORS**

Emsworth
37 North Street
Hampshire PO10 7DA
Tel : (01243) 371956
Fax : (01243) 379009
admin@watkinswoodsurveyors.co.uk

MEASURED SURVEY

Toddington House, Toddington Lane
Lymington, West Sussex
Mr & Mrs Maron

Drawn by: AA Checked by:

Scale: Metric Date: 28.01.10

Job No: 4026 Drawing: EX05