



Note:
Do not Scale from this Drawing (except for planning approval).
All dimensions are in millimetres and to be checked on site.
All Dimensions relating to subcontractors or suppliers work must be checked
and agreed between the main contractor and the sub-contractors and suppliers.

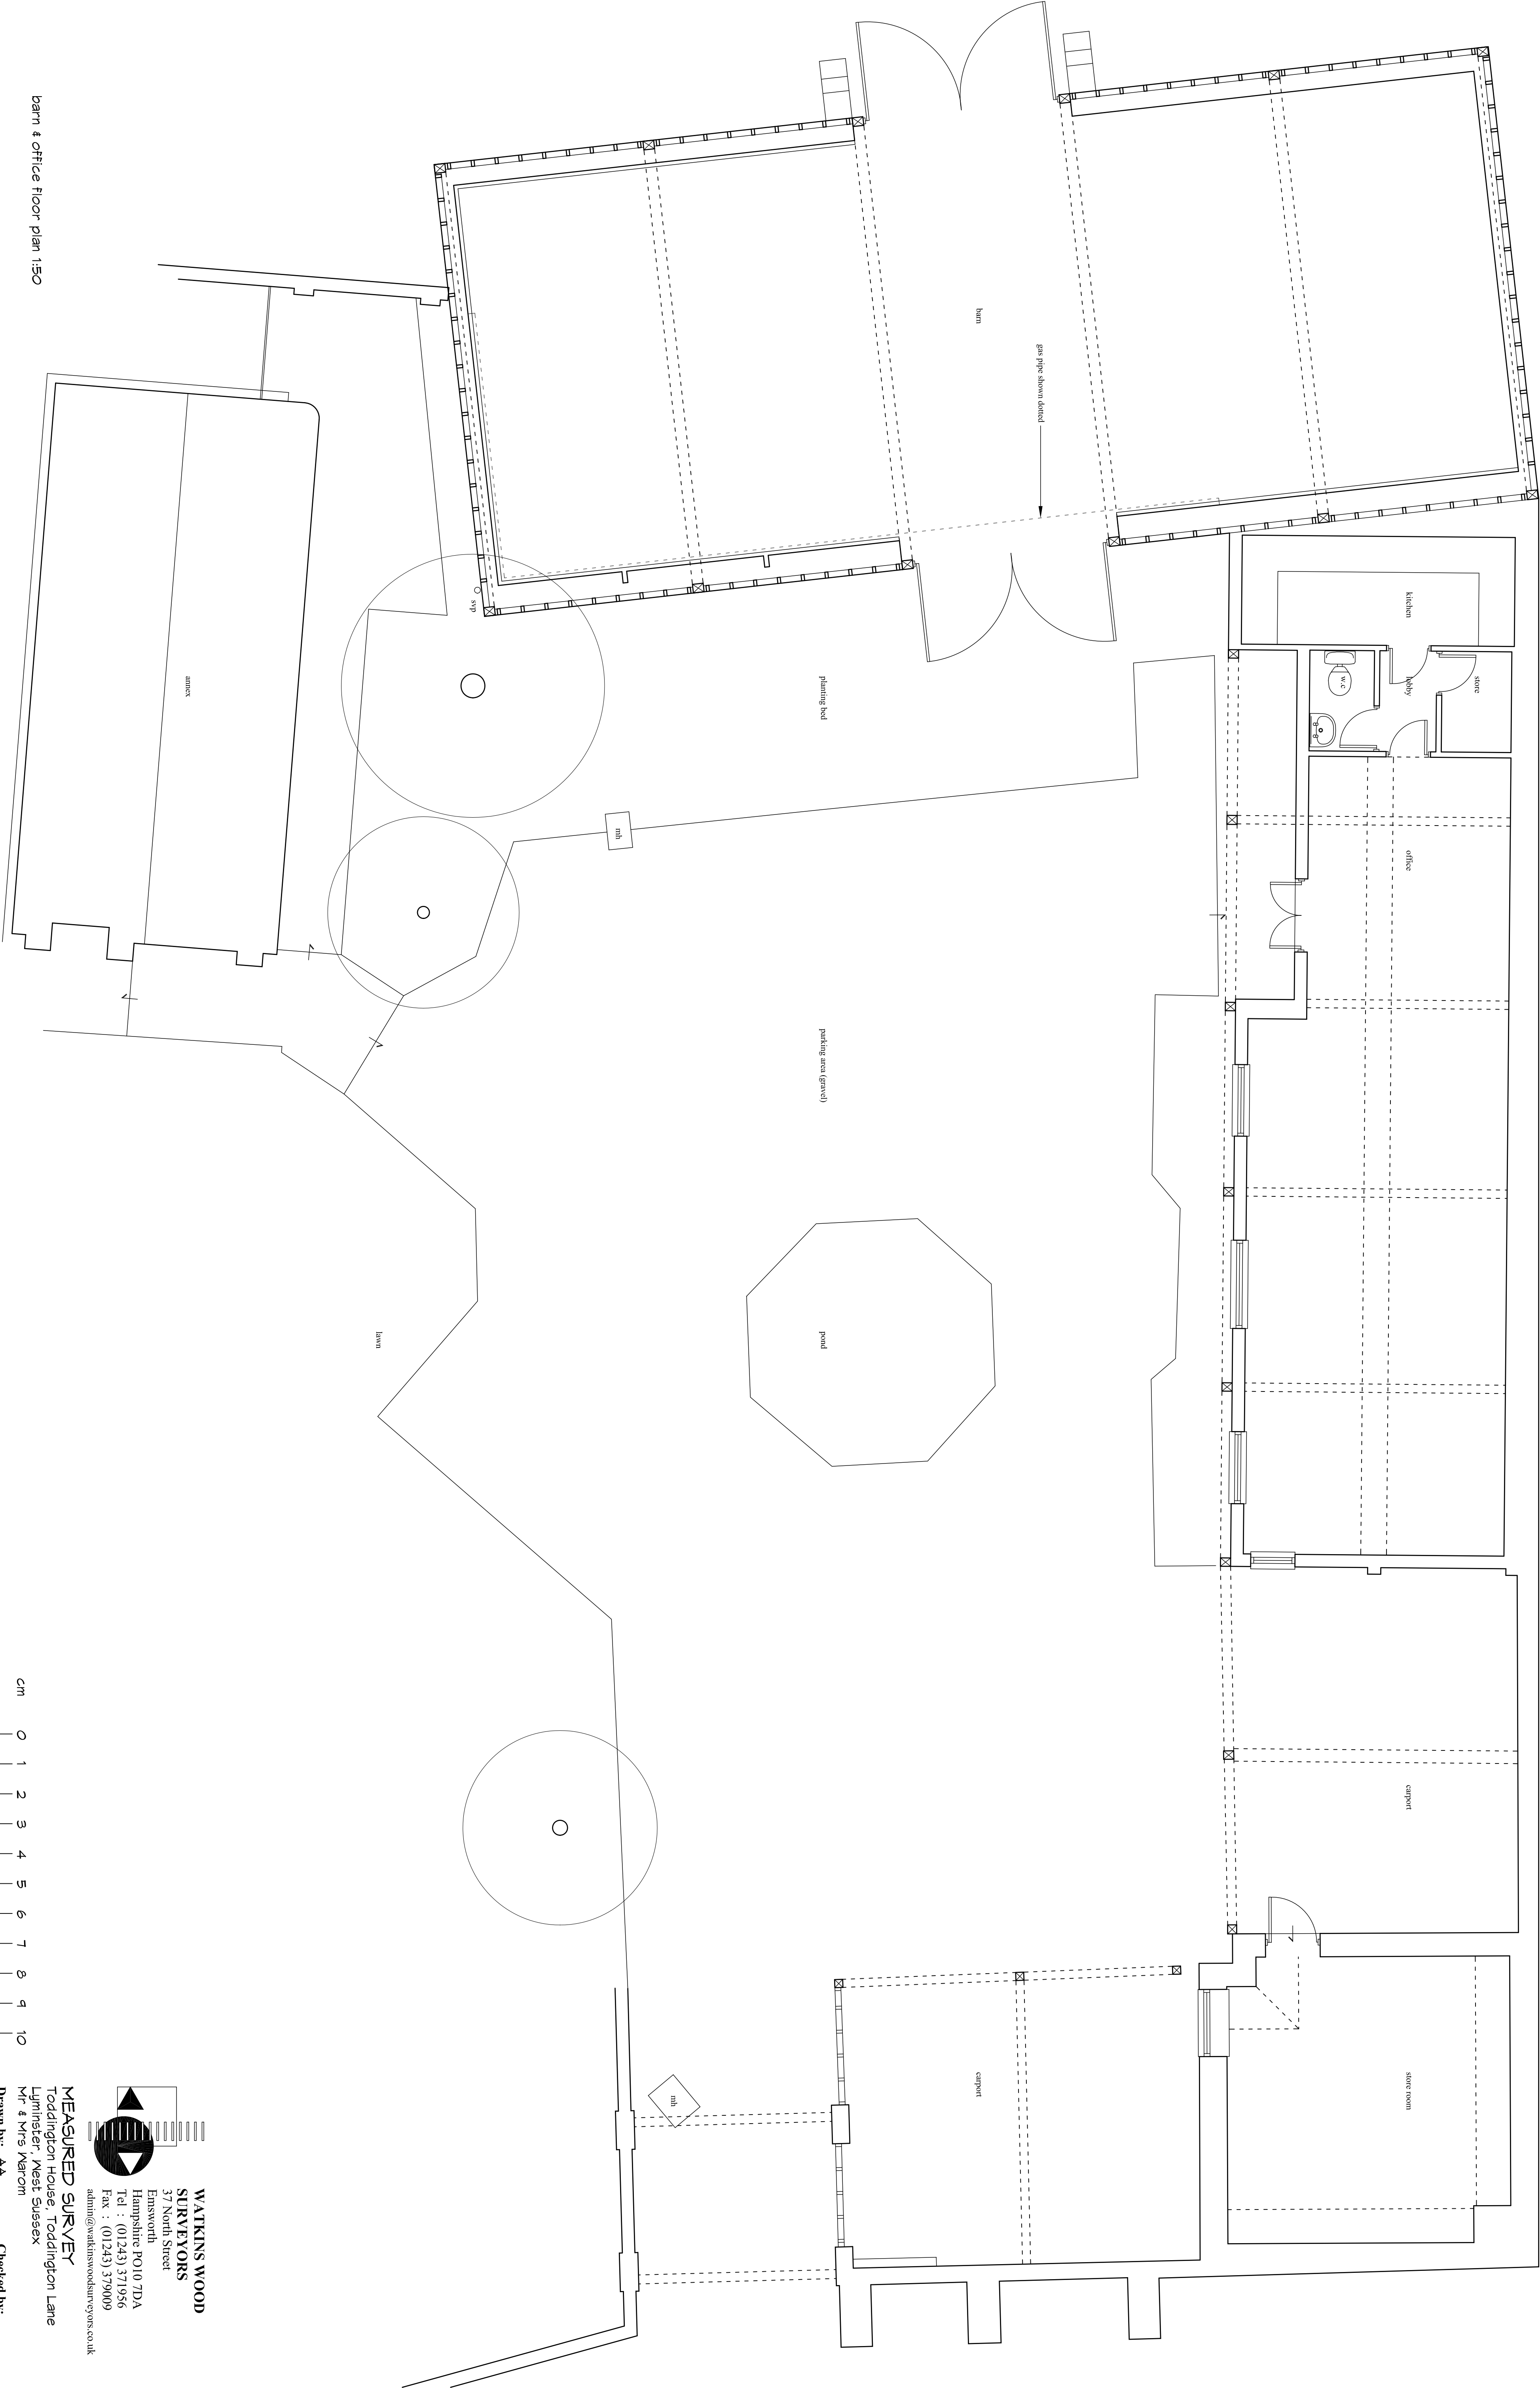

barn & office floor plan 1:50

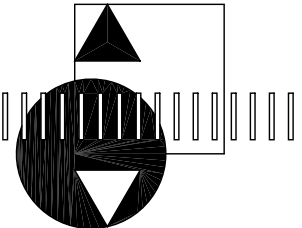

**WATKINS WOOD
SURVEYORS**
37 North Street
Emsworth
Hampshire PO10 7DA
Tel : (01243) 371956
Fax : (01243) 379009
admin@watkinswoodsurveyors.co.uk

MEASURED SURVEY
Toddington House, Toddington Lane
Lymington, West. Sussex
Mr & Mrs Marcom

Drawn by: AA
Scale: Metric
Job No: 4026

Checked by:
Date: 28.01.10
Drawing: EX04