



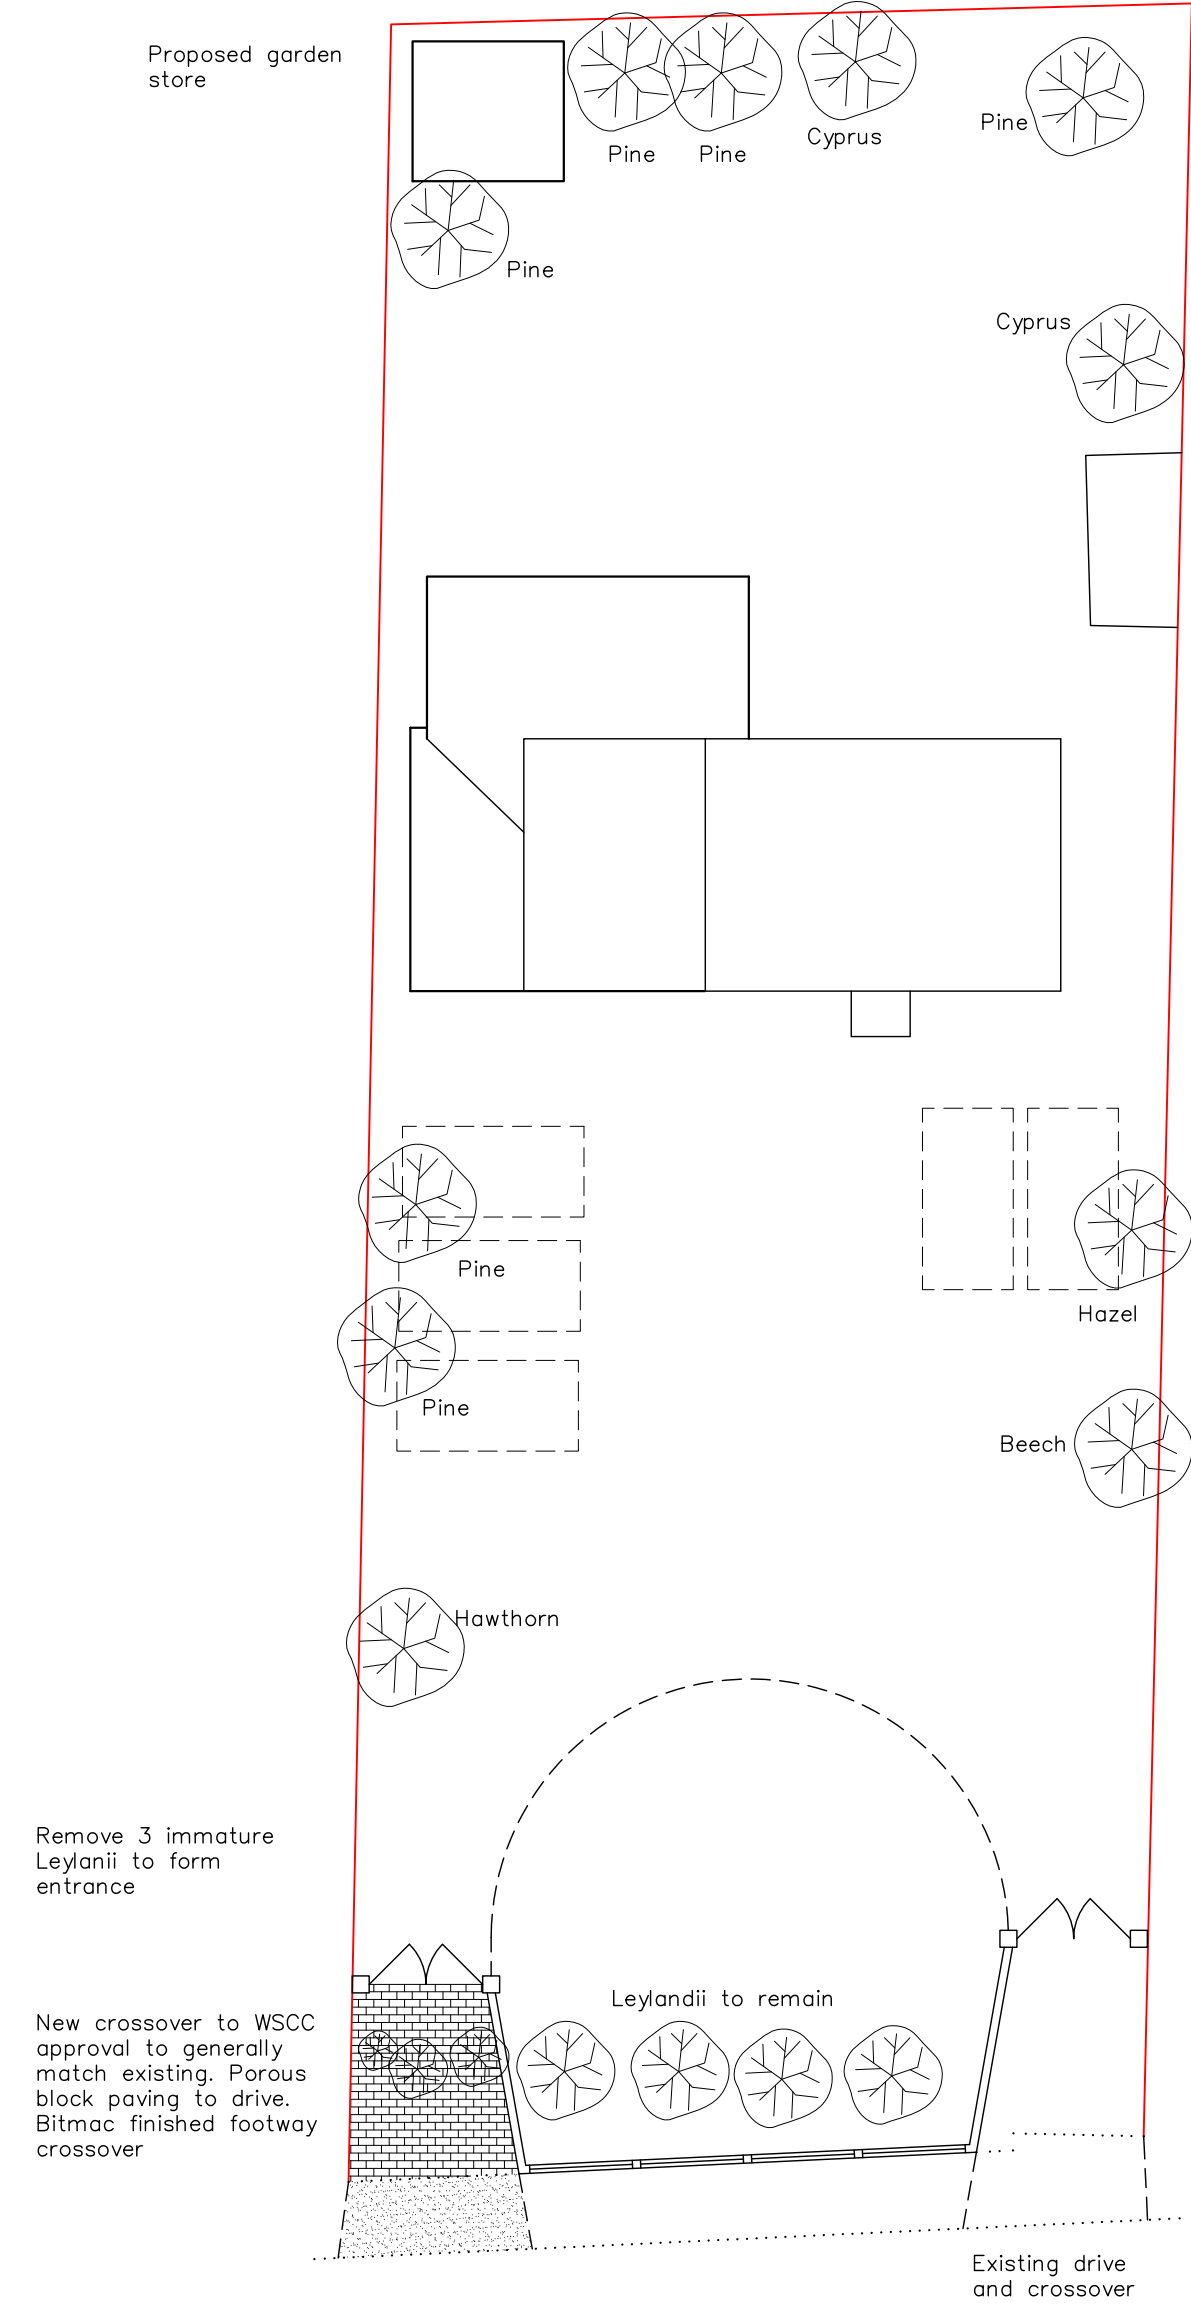

2.1m gate piers to match existing. Alter wall and fit new railings to match




Roof plan

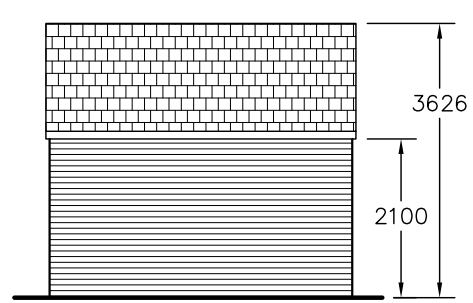


Rear - North

Finishes; plain tile roof and face brick walls all to match existing house, white timber framed fenestration and black gutters and down pipes

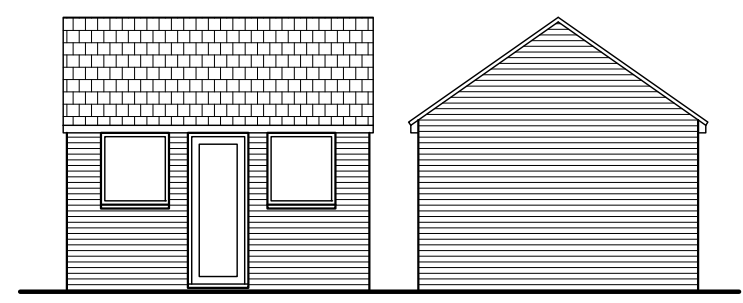

Front - South

Side - East (West handed)

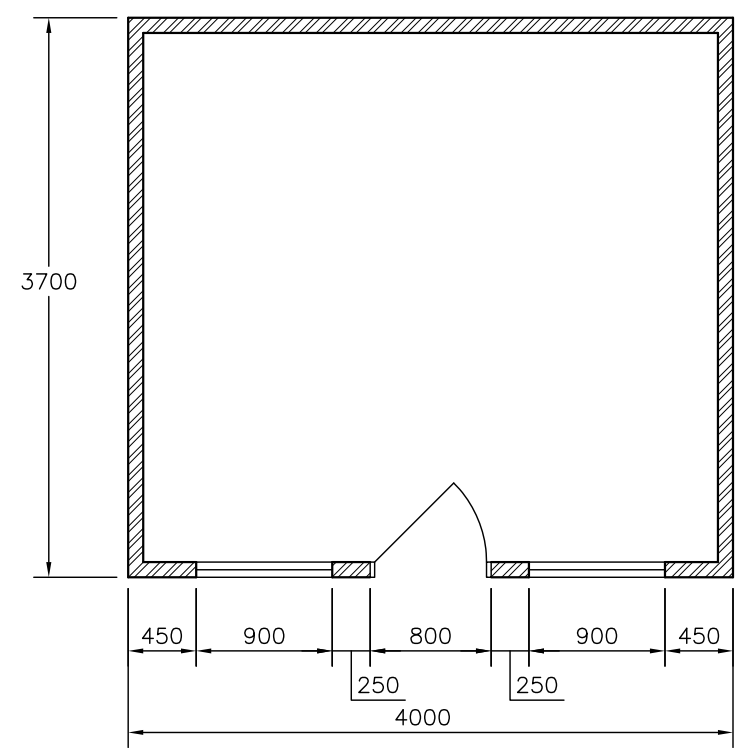

Proposed garden store - floor plan

[B] Extension reduced 10/03/2011
[A] Extension reduced 01/03/2011
Amendments: -

Bryceson Shaw Associates

Surveyors and Designers

2 Wellesley Court, Fitzalan Road, Littlehampton,
West Sussex BN17 5JW

Tel. & Fax 01903 734381 Mobile: 07889 651301
E-mail: brycesonshaw@btinternet.com

Project:

Proposed extension, new driveway and garden store; Berry House, Berry Lane, Littlehampton BN17 5HD

Drawing:

Site plan

For:

Mrs. C. Grant

Drawn:	Date:
PKS	December 2010
Scales:	No:
1:50 1:100 1:200	1077/01/06/B

To scale when printed on A3

