




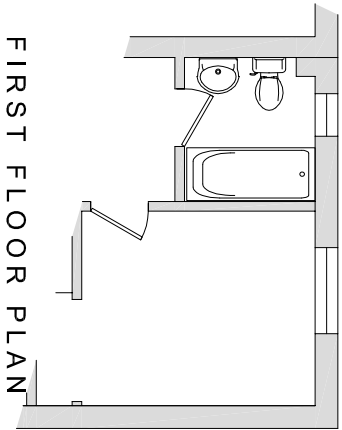


FIRST FLOOR PLAN

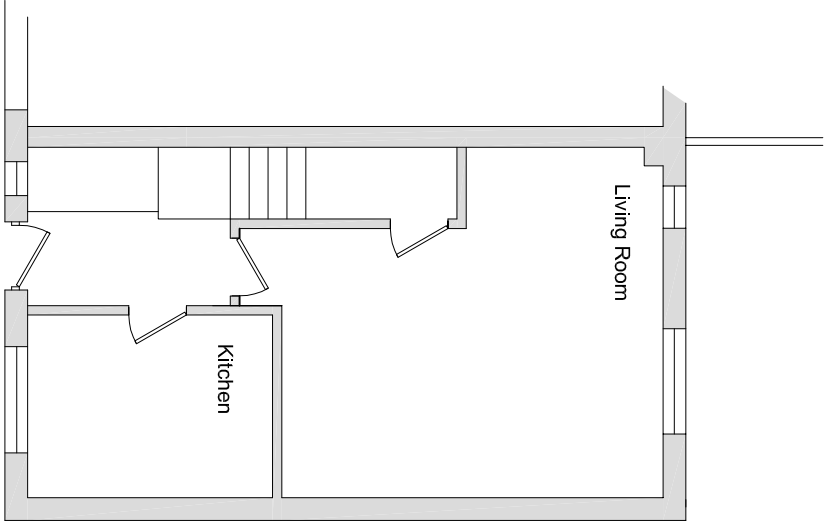

GROUND FLOOR PLAN

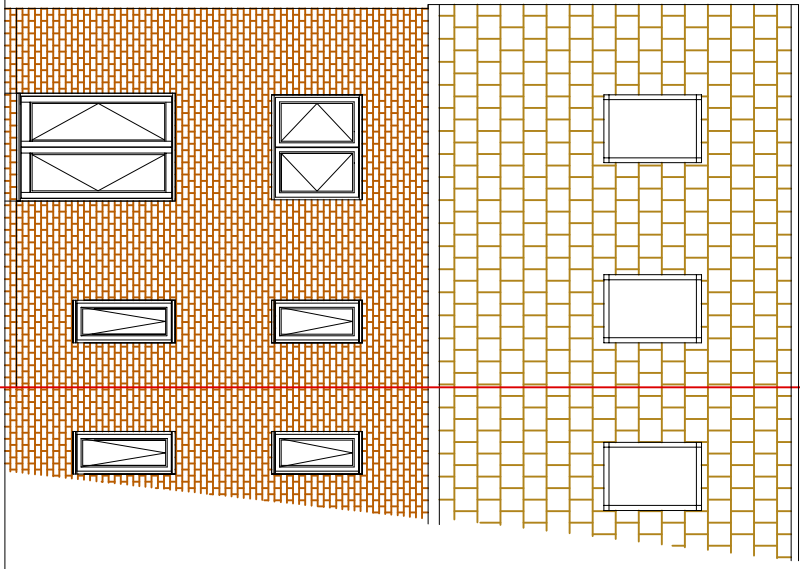

SOUTH ELEVATION

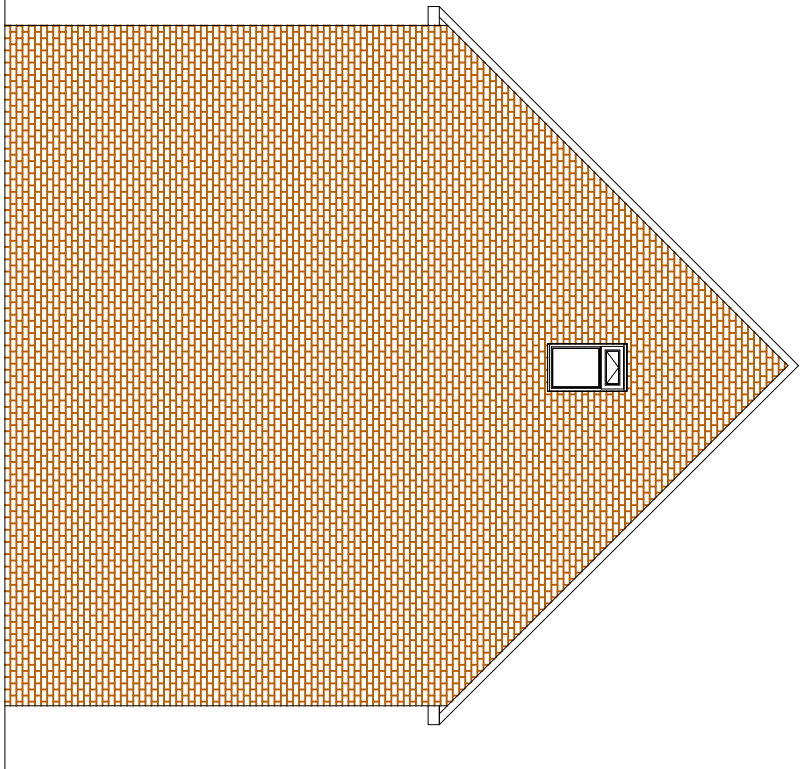

EAST ELEVATION

General Notes:

Do not scale dimensions from this drawing, unless for Planning purposes.

The Contractor is responsible for checking all dimensions on site prior to commencement of the works.

This drawing is to be read in conjunction with the specification.

Brian Elstone Surveying Services Ltd Brian Elstone, MCIOB, RMAPS, MCABE Building Surveyor and Architectural Consultant Registered CDM Coordinator			Client: Mr & Mrs Milhouse, 7 Holmes Way, BN17 6GT		
14 Sutton Avenue, Rustington, West Sussex, BN16 2ET Phone: 01903 784884, Mobile: 07710 593021, Email: brian@elstone.biz			Project: Extension		
			Drawing Title: Existing Plan and Elevations		
			Revision	Date	Description
			Scale: 1:100	Date: 13/01/2017	Drawn By: BE
			Drawing Number: 1204/001	Revision: -	