
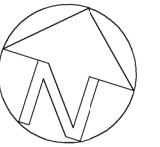


P I E R R O A D

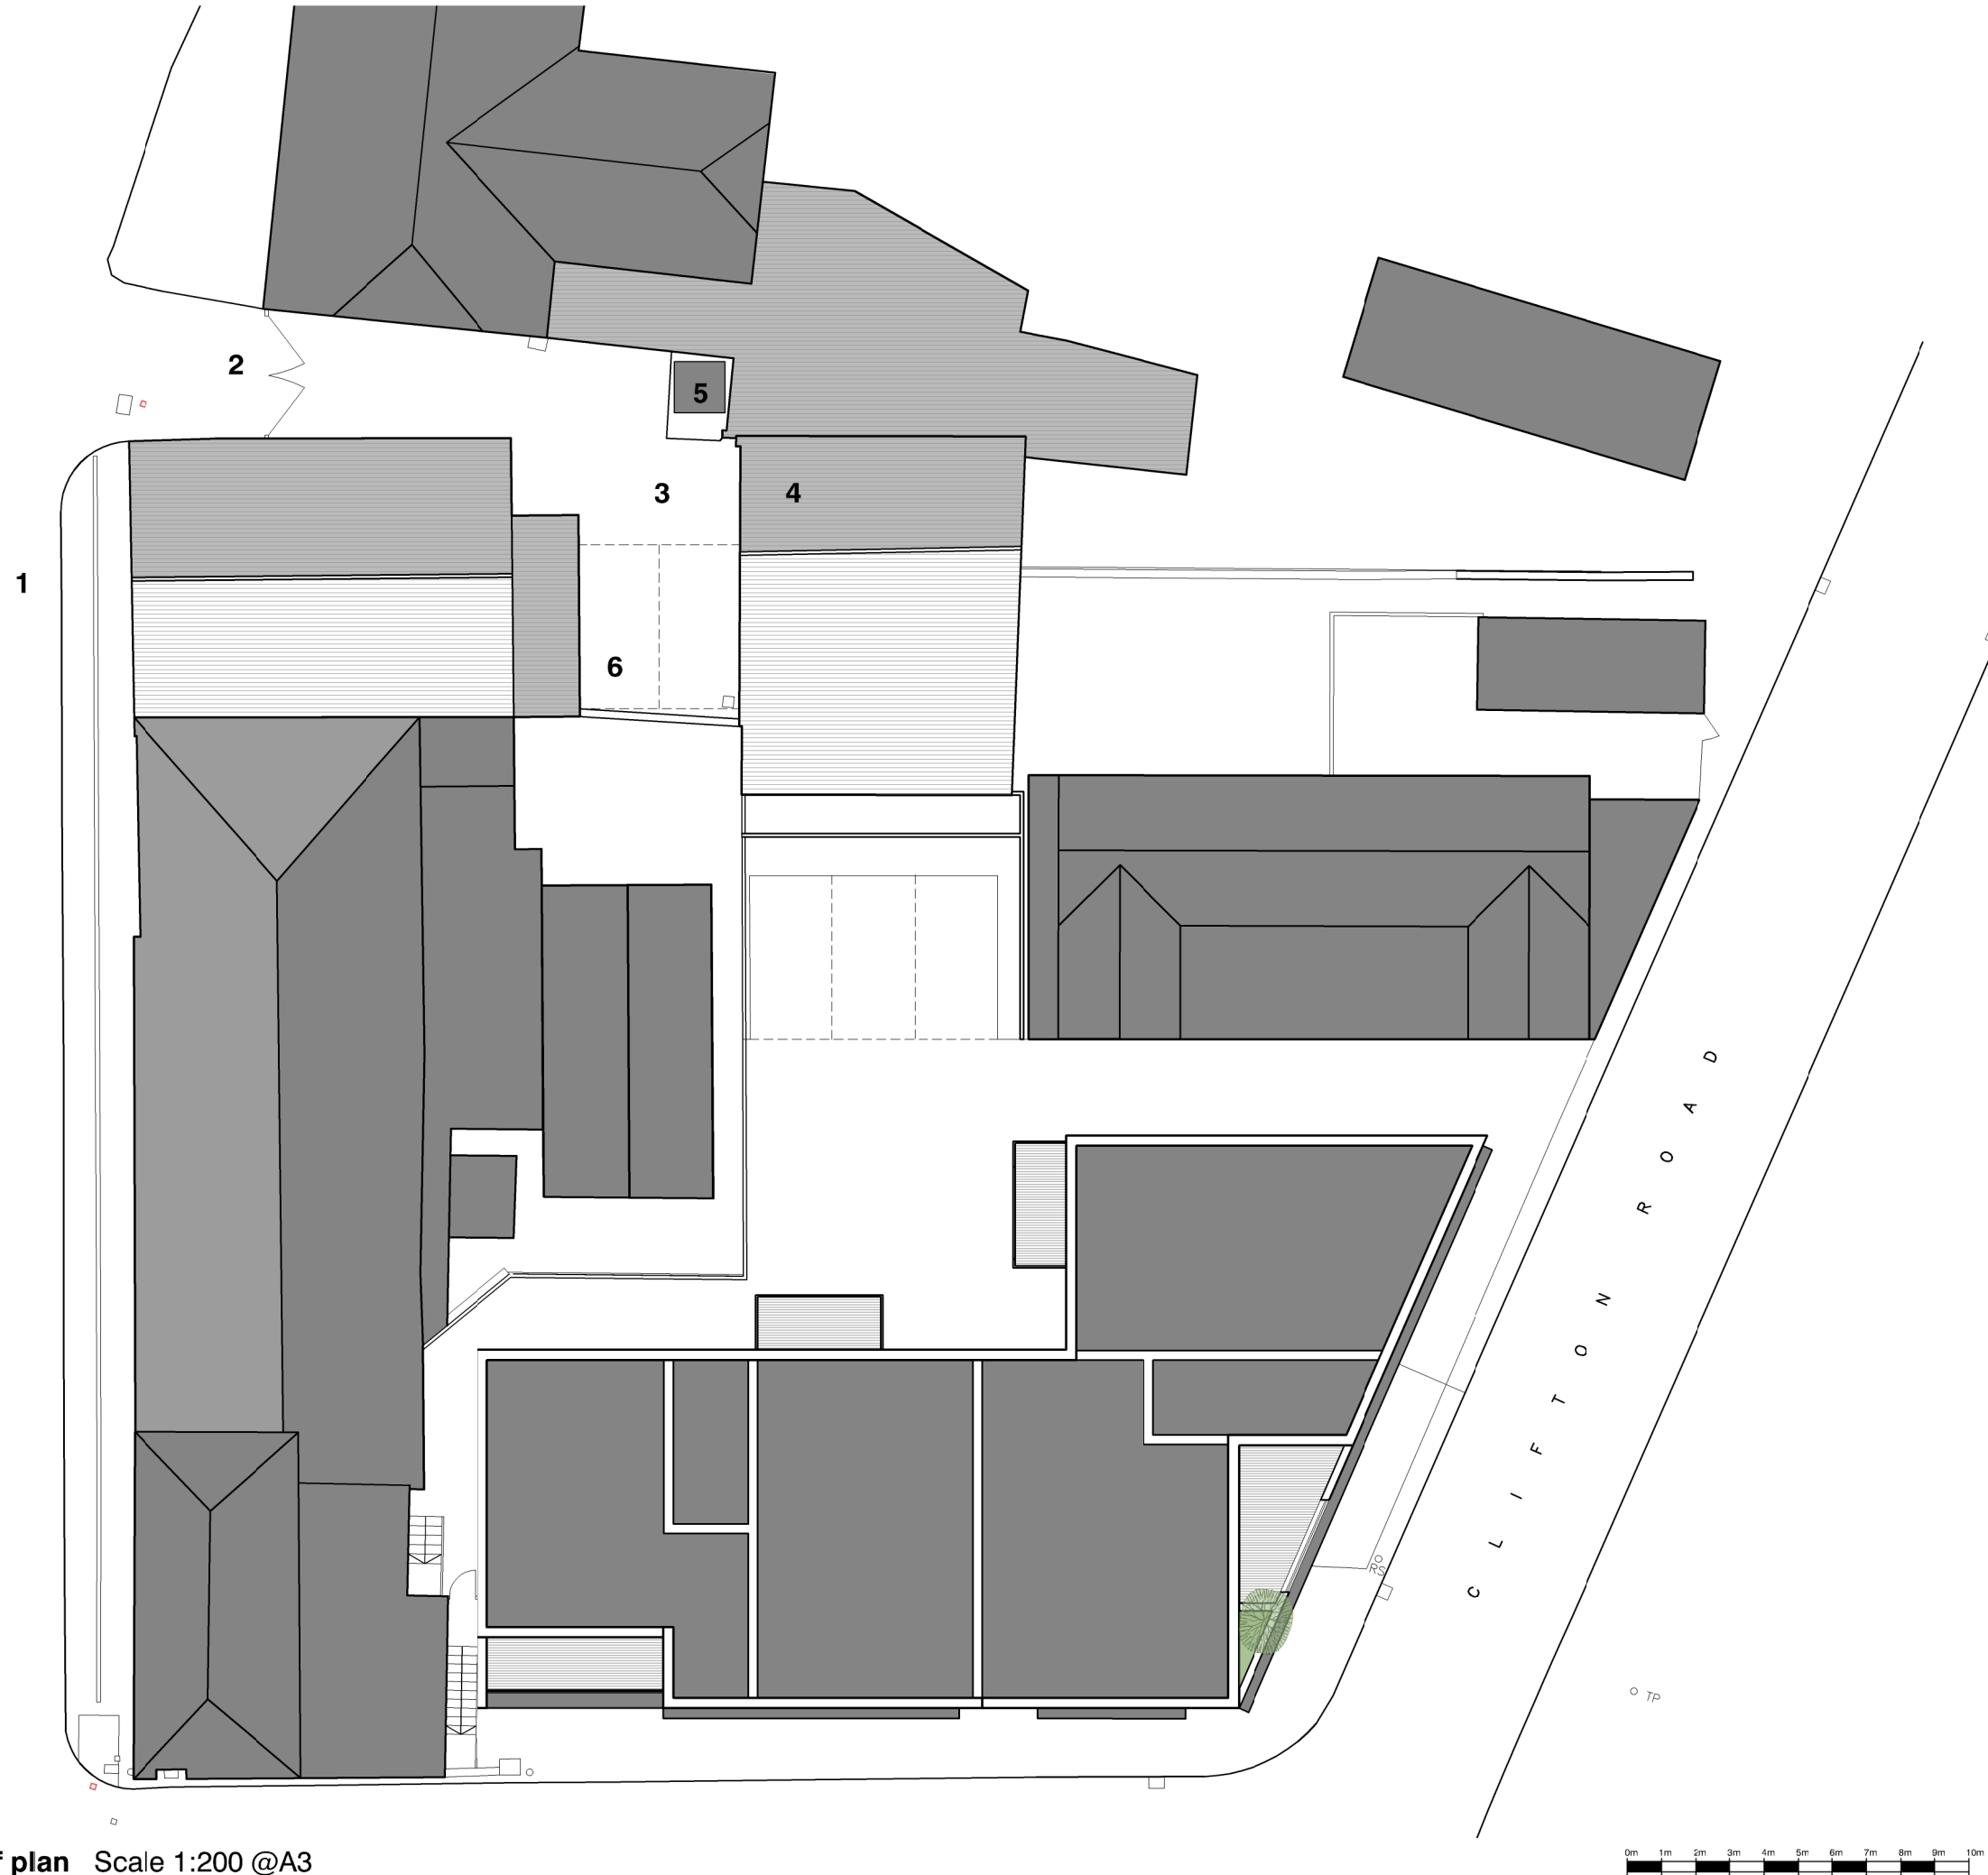

Key

- 1 Loading / unloading area (all materials to then be taken around to the store at the rear)
- 2 Existing access
- 3 Courtyard
- 4 Temporary contractor's building (including plant, material store, welfare, meeting room, etc)
- 5 Portaloo
- 6 Temporary parking of vehicles

Planning issue

A 221221 Notes added

rev.	date

These drawings should be approved by local Authority

No dimensions to be scaled from this drawing. All dimensions to be checked on site. This drawing is copyright and should not be reproduced without the permission of the Architects.

client Emsdale Residential Limited

project 46A Pier Road
Littlehampton, BN17 5LW

drawing Existing Roof Plan

scale 1:200@A3 date FEB 18
drawn JN

2d St Johns Road Hove, East Sussex BN3 2FB
tel: 01273 203230 email:info@taarchitects.co.uk



TA 1098 /03	rev. A
-------------	--------

Existing site and roof plan Scale 1:200 @A3